


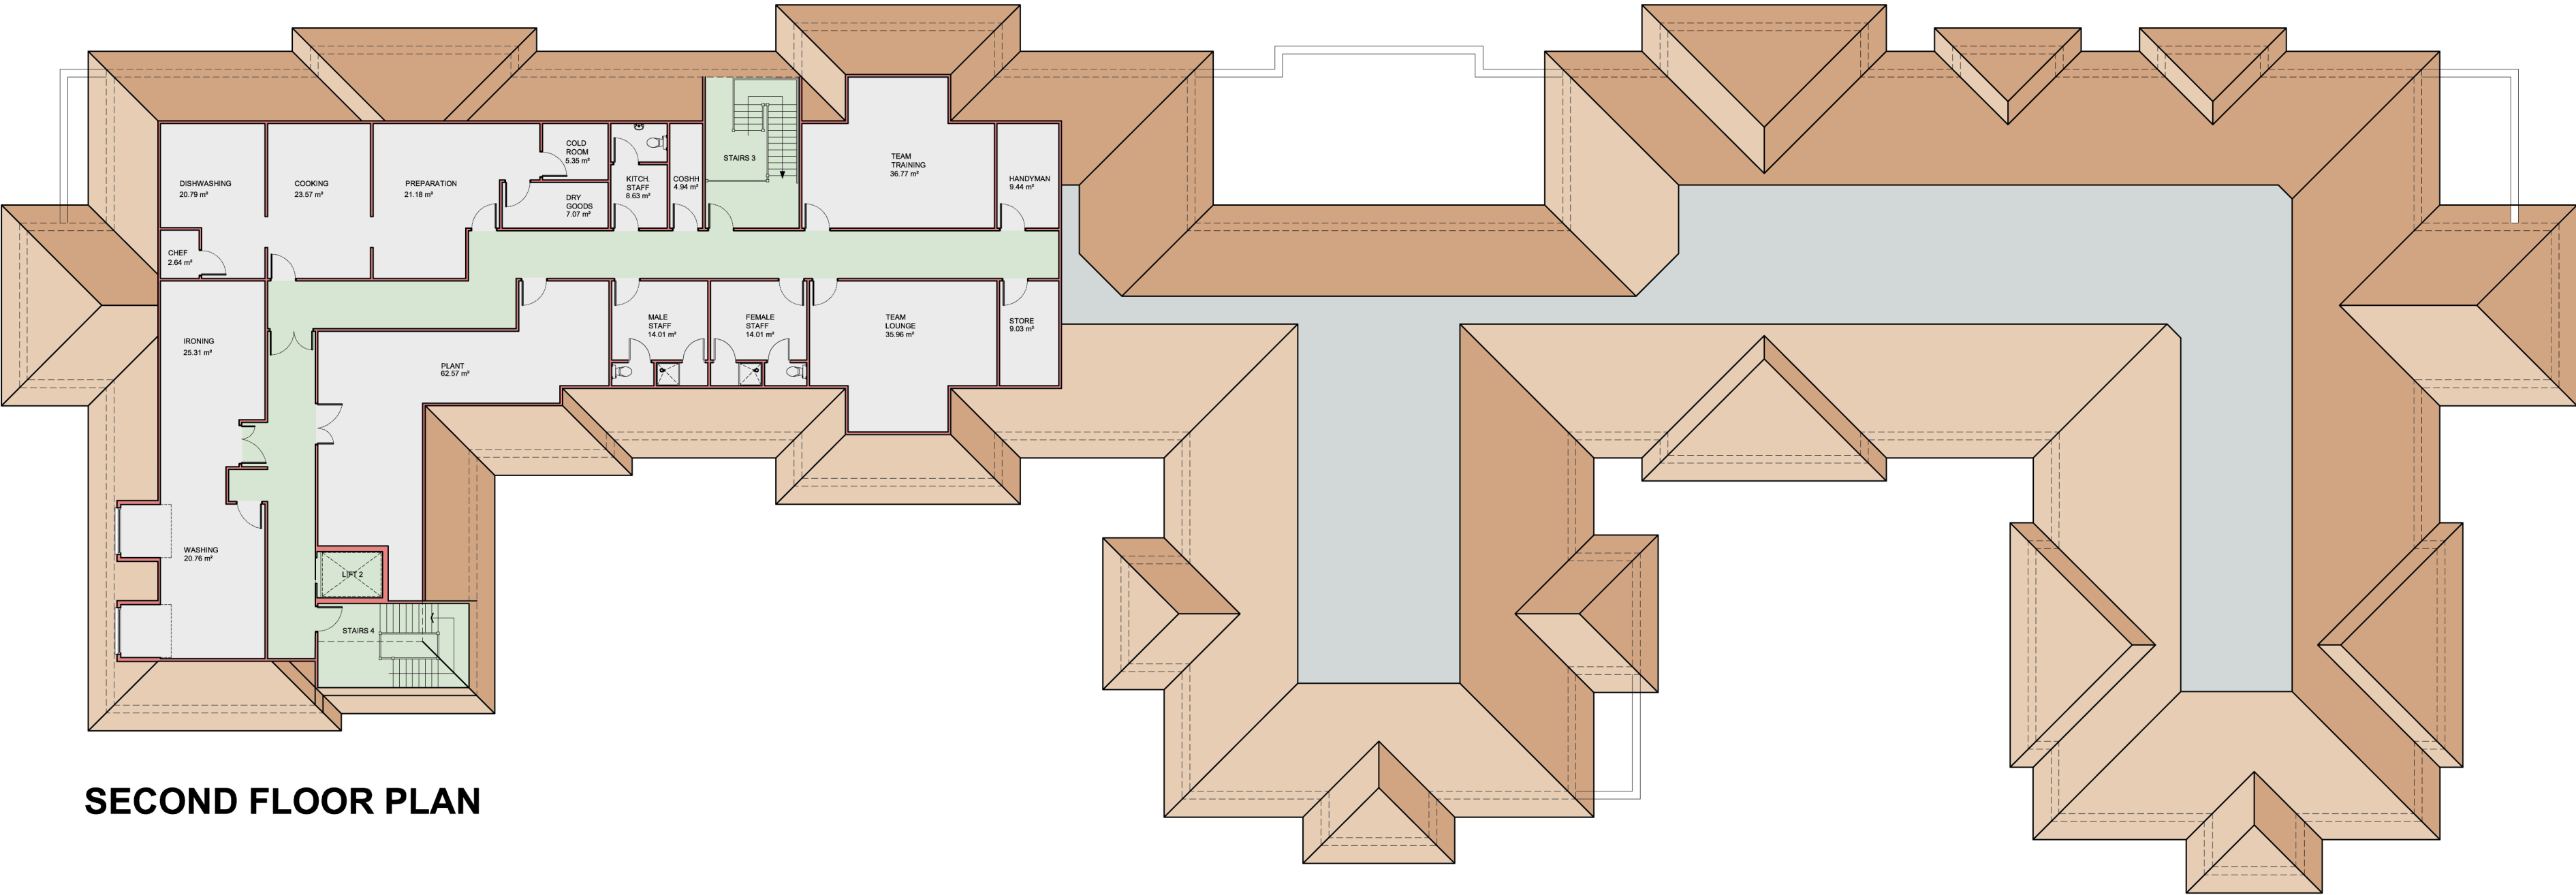

SECOND FLOOR PLAN

Rev:	Desc:	By:	Date:	Chkd:
.	.	.	.	.

Buckle Chamberlain Partnership Ltd. Architects & Architectural Technologists. Mill House, Llanccayo Court, Llanccayo, Usk, Monmouthshire NP15 1HY Tel: 01291 672264 01291 673424 Fax: 01291 671050 Email: enquiries@bucklechamberlain.co.uk		
Client	Hallmark Care Homes	
Project	Proposed Care Home Pound Place Roundstone Lane Angmering	
Drawing	Second Floor Plan	
Date	Feb. 2018	Scale 1:200 @ A2
Drawn by	RAC	Drawing No 1388/103
Checked by	.	
Status	Preliminary	