



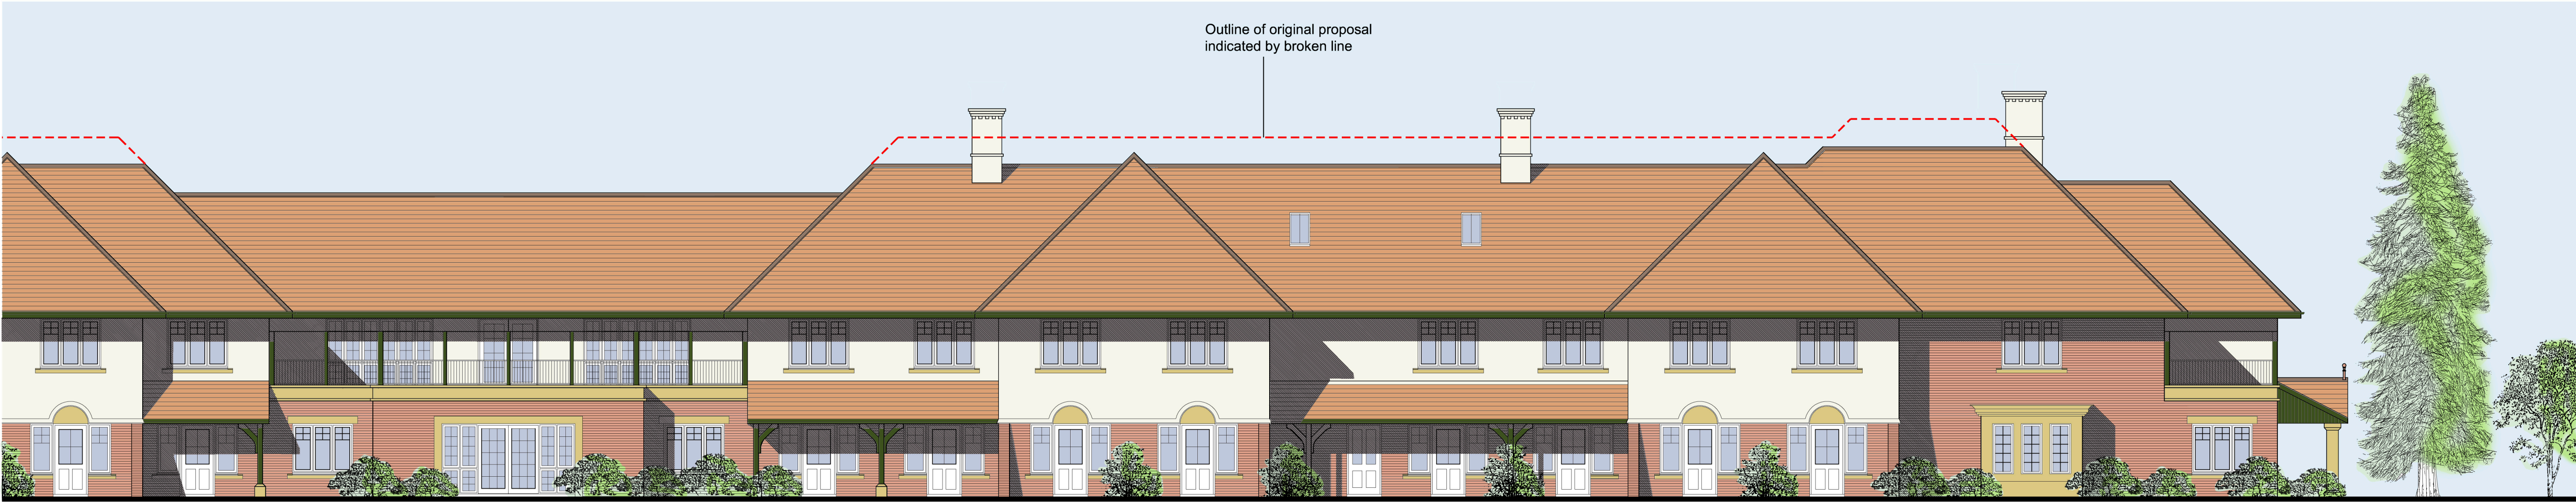

NORTH ELEVATION to Lambert Way

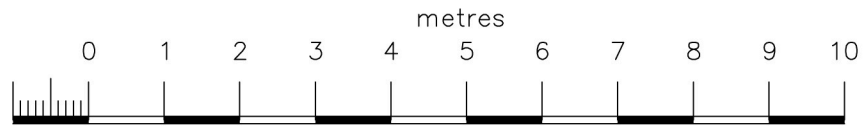

EAST ELEVATION

Rev: Desc: By: Date: Chkd:

B	Ridge height reduced and elevations amended to match revised floor plans	RAC	13.08.18	.
A	Doors and screens to first floor balconies added & shadows altered	RAC	22.03.18	.

Buckle Chamberlain Partnership Ltd.
Architects & Architectural Technologists.
Mill House, Llancayo Court, Llancayo, Wk, Monmouthshire NP15 1HY
Tel: 01291 672264
01291 673424
Fax: 01291 671050
Email: enquiries@bucklechamberlain.co.uk

Client	Hallmark Care Homes		
Project	Proposed Care Home Pound Place Roundstone Lane Angmering		
Drawing	North and East Elevations		
Date	March 2018	Scale	1:100 @ A1
Drawn by	RAC	Drawing No	1388/203 B
Checked by	.		
Status	Preliminary		