



WATER DISTRICT COUNCIL, BANGLOR

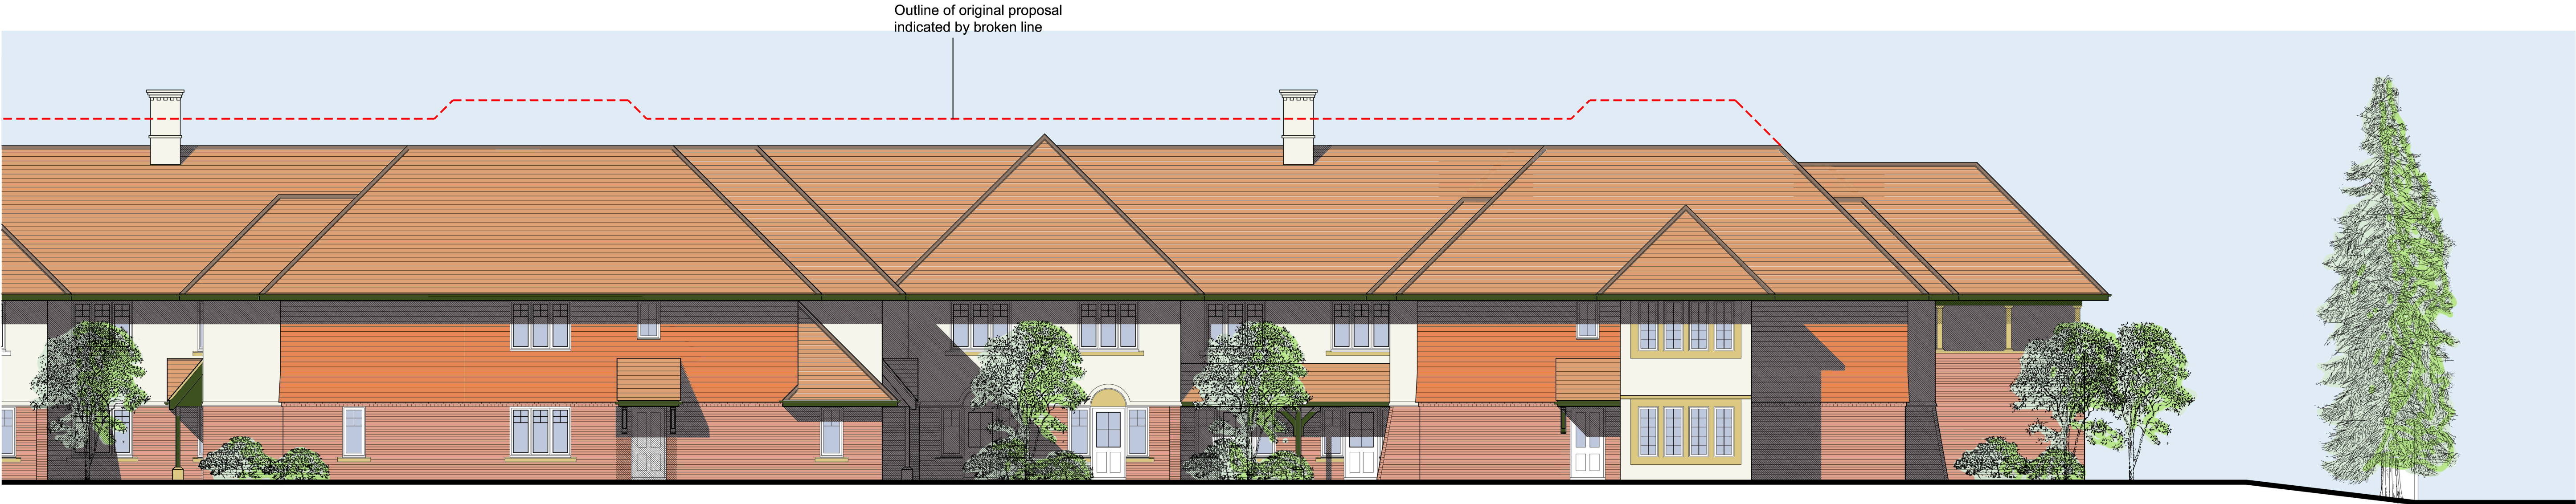

SOUTH ELEVATION to Brougham Grove

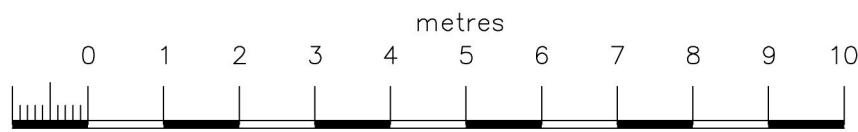

WEST ELEVATION to Roundstone Lane

Rev: Desc: By: Date: Chkd:

B	Ridge height reduced and elevations amended to match revised floor plans	RAC	13.08.18	.
A	First floor window to south elevation omitted	RAC	22.03.18	.

Buckle Chamberlain Partnership Ltd.
Architects & Architectural Technologists.
Mill House, Llanccayo Court, Llanccayo, Usk, Monmouthshire NP15 1HY
Tel: 01291 672264
Fax: 01291 673424
Email: enquiries@bucklechamberlain.co.uk

Client	Hallmark Care Homes		
Project	Proposed Care Home Pound Place Roundstone Lane Angmering		
Drawing	South and West Elevations		
Date	March 2018	Scale	1:100 @ A1
Drawn by	RAC	Drawing No	1388/202 B
Checked by	.		
Status	Preliminary		