
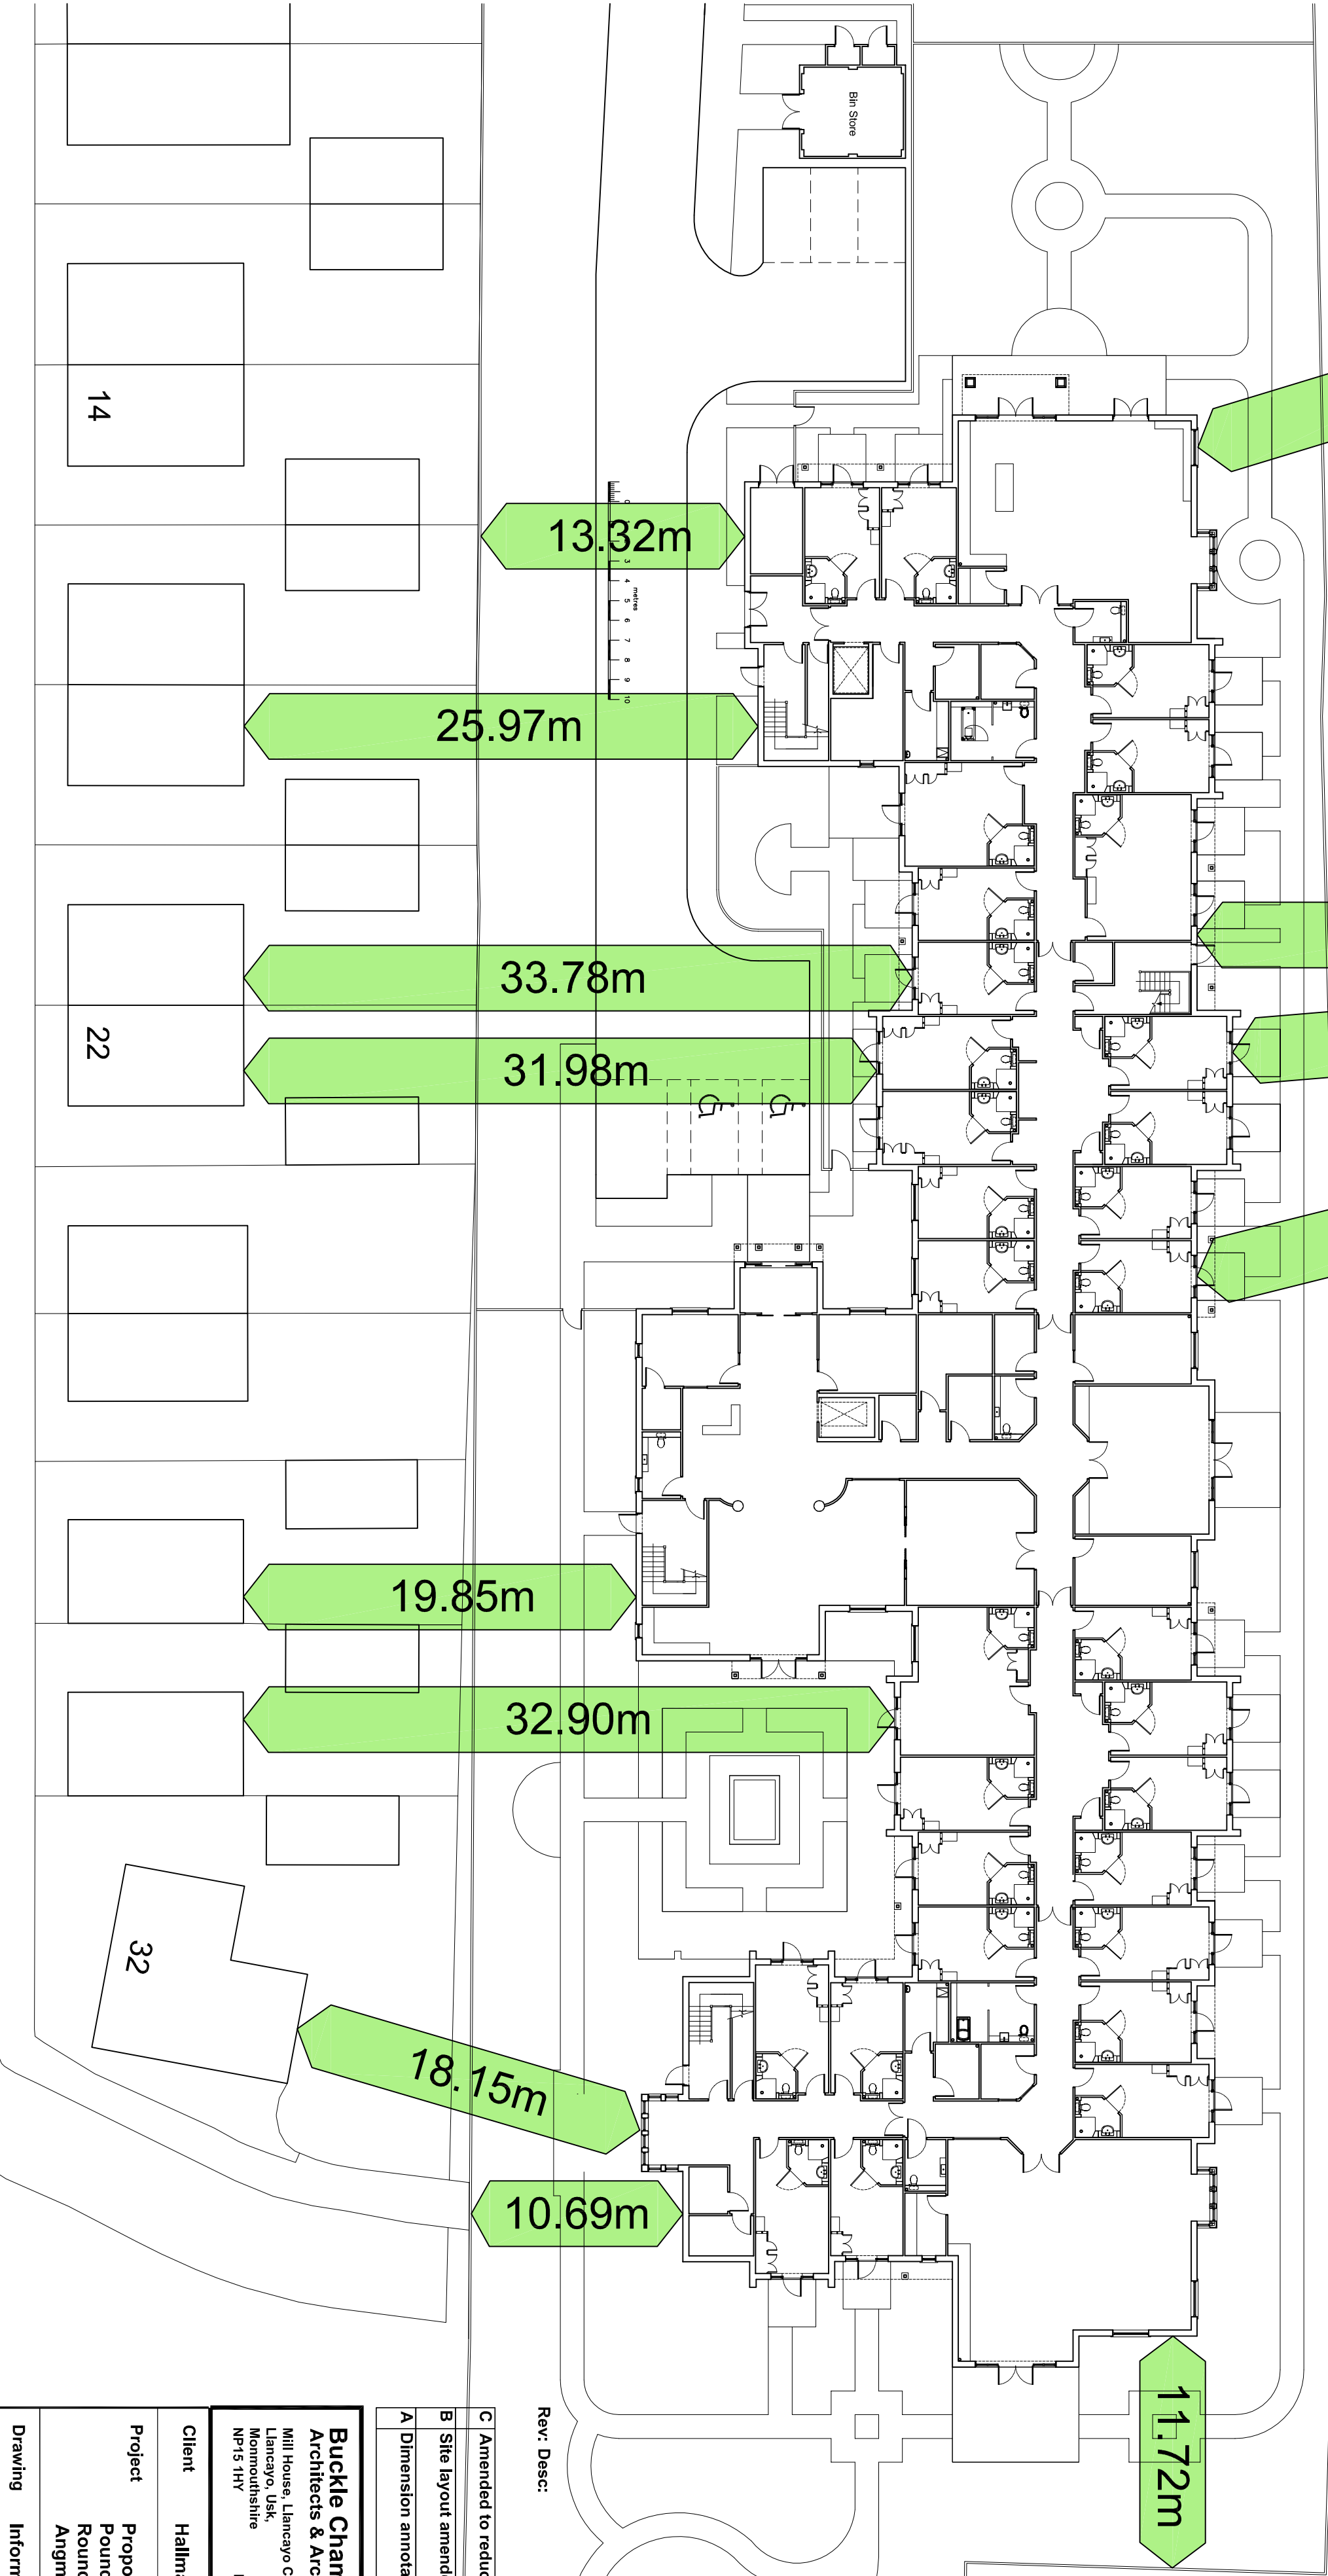
 


WILDER AVENUE

LAMBERT WAY

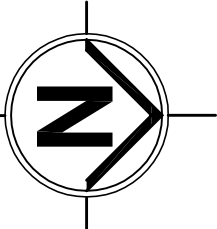

Rev: Desc: By: Date: Chkd:

C	Amended to reduced footprint	RAC	14.08.18	.
B	Site layout amended	RAC	23.03.18	.
A	Dimension annotation amended	RAC	13.03.18	.

Buckle Chamberlain Partnership Ltd.
Architects & Architectural Technologists.
Mill House, Llancayo Court,
Llancayo, Uxk,
Mommouthshire
NP15 1HY
Tel: 01291 672264
01291 673424
Fax: 01291 671050
Email: enquiries@bucklechamberlain.co.uk

Client	Hallmark Care Homes
Project	Proposed Care Home Pound Place Roundstone Road Angmering
Drawing	Information Site Plan

Date	March 2018	Scale	1:250 @ A2
Drawn By	RAC	Drawing No	1388/003
Checked By	.	Status	C
Status	Planning		

BROUGHAM GROVE