


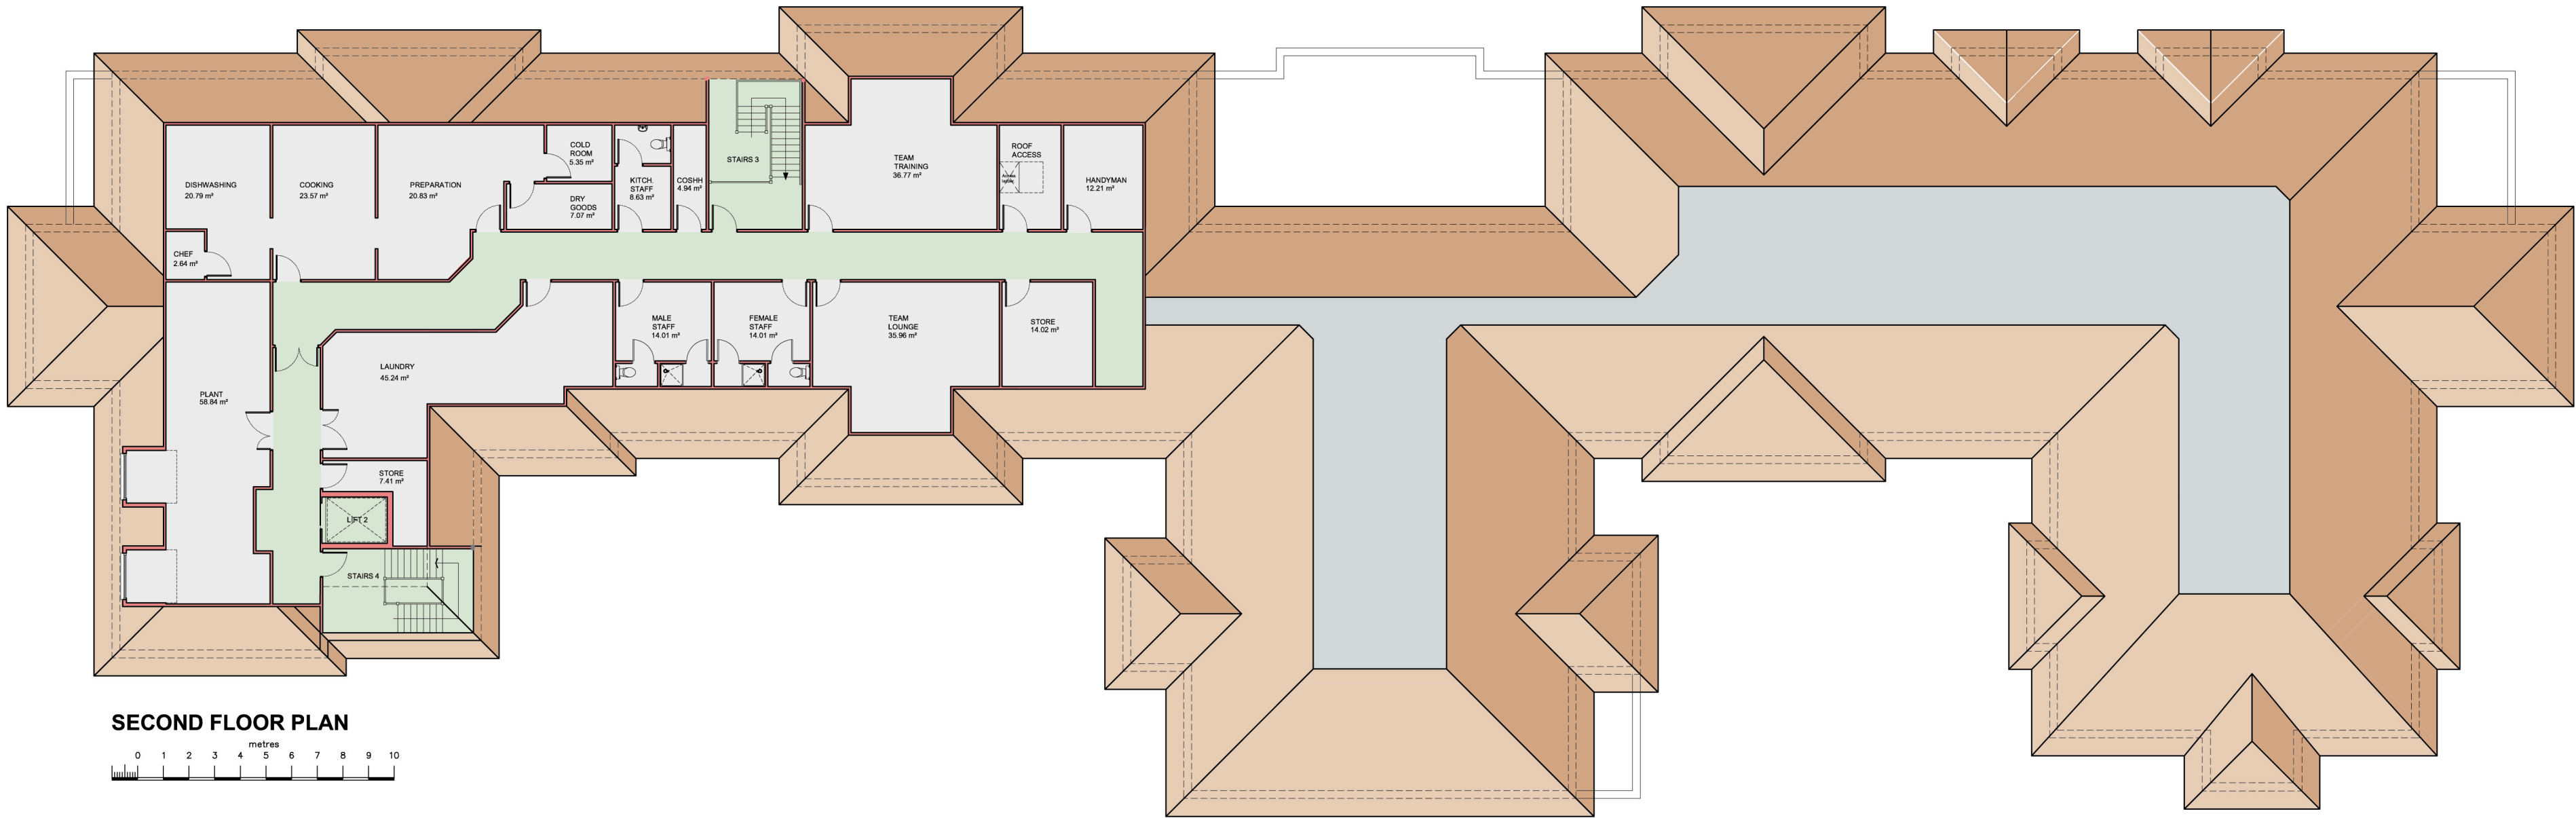

SECOND FLOOR PLAN

metres

0 1 2 3 4 5 6 7 8 9 10

Rev: Desc:		By:	Date:	Chkd:
A	Revised to reduced footprint	RAC	13.08.18	.

Buckle Chamberlain Partnership Ltd. Architects & Architectural Technologists.			
Mill House, Llancayo Court, Llancayo, Usk, Monmouthshire NP15 1HY		Tel: 01291 672264 01291 673424 Fax: 01291 671050 Email: enquiries@bucklechamberlain.co.uk	
Client		Hallmark Care Homes	
Project		Proposed Care Home Pound Place Roundstone Lane Angmering	
Drawing		Second Floor Plan	
Date		Scale	
Feb. 2018		1:200 @ A2	
Drawn by		Drawing No 1388/103 A	
Checked by			
Status			
RAC			
.			
Preliminary			