




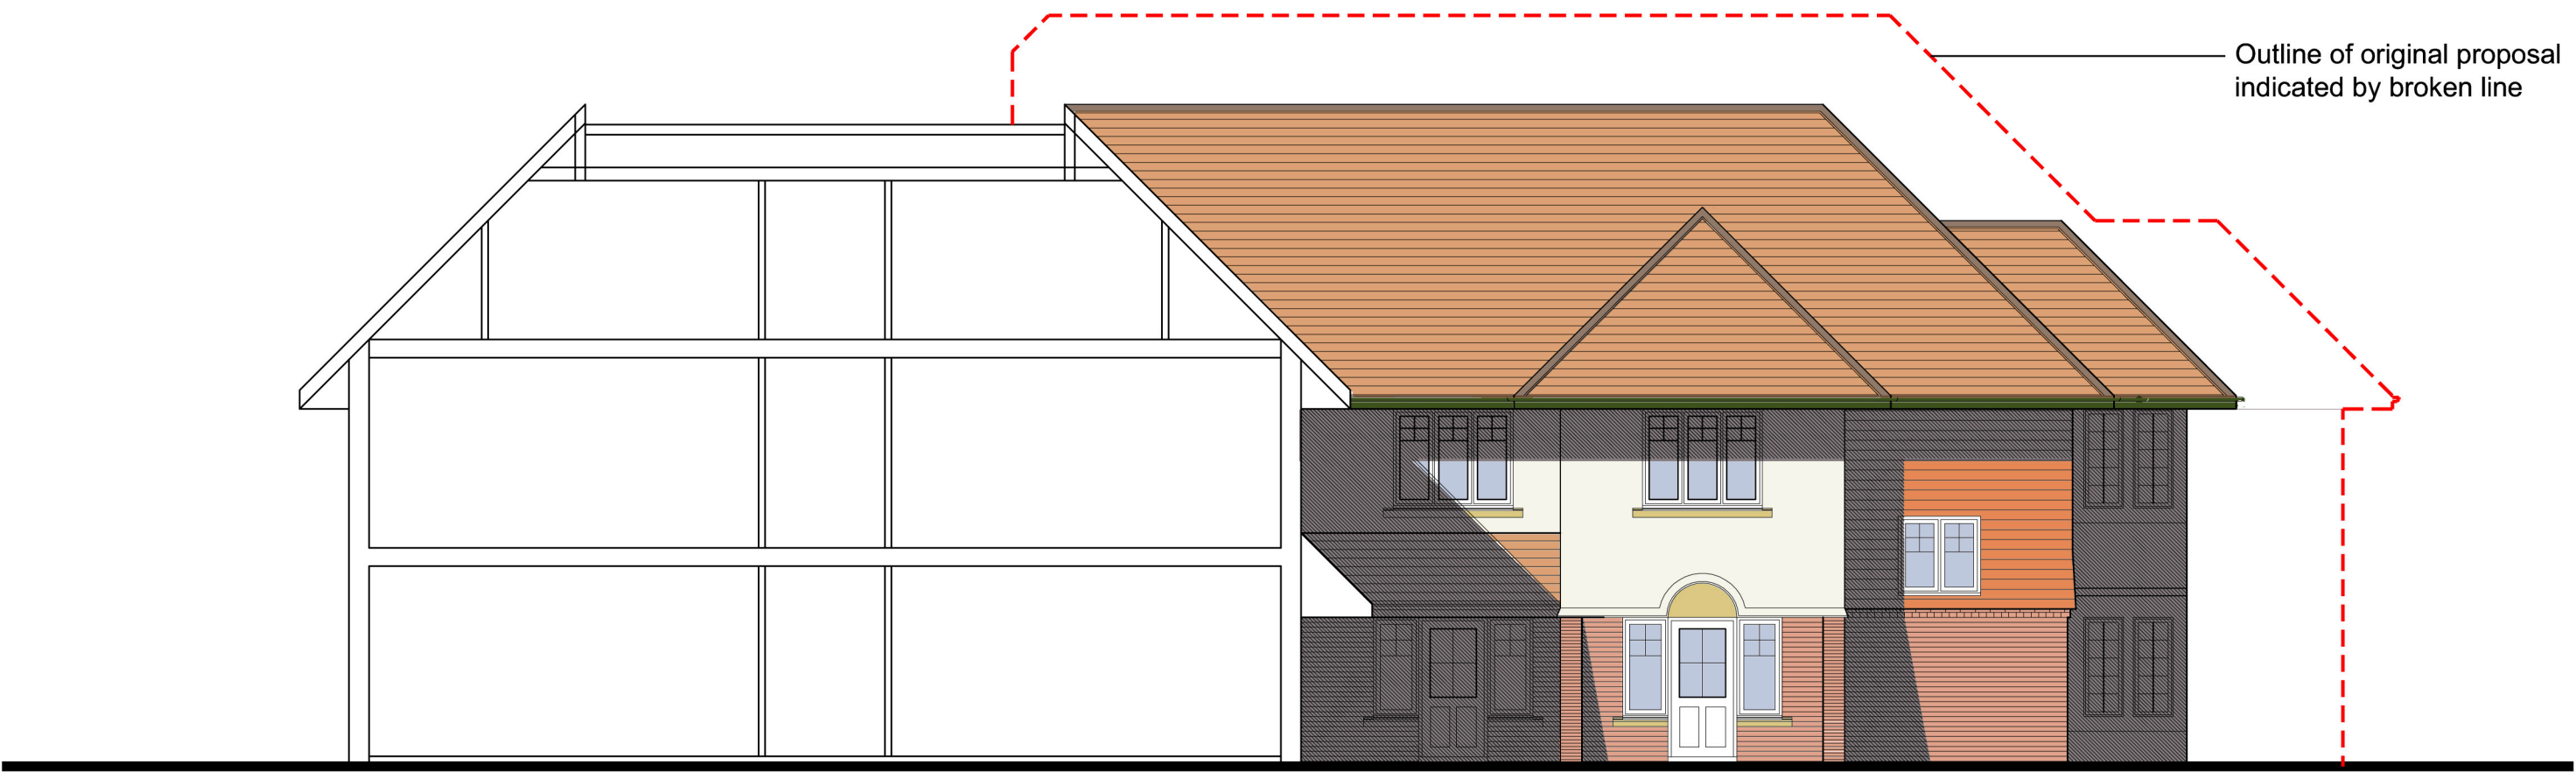


WEST (Sectional) ELEVATION 1 - to central wing

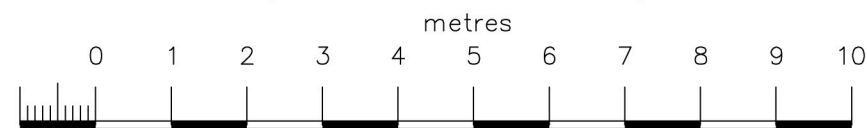

WEST (Sectional) ELEVATION 2- to east wing

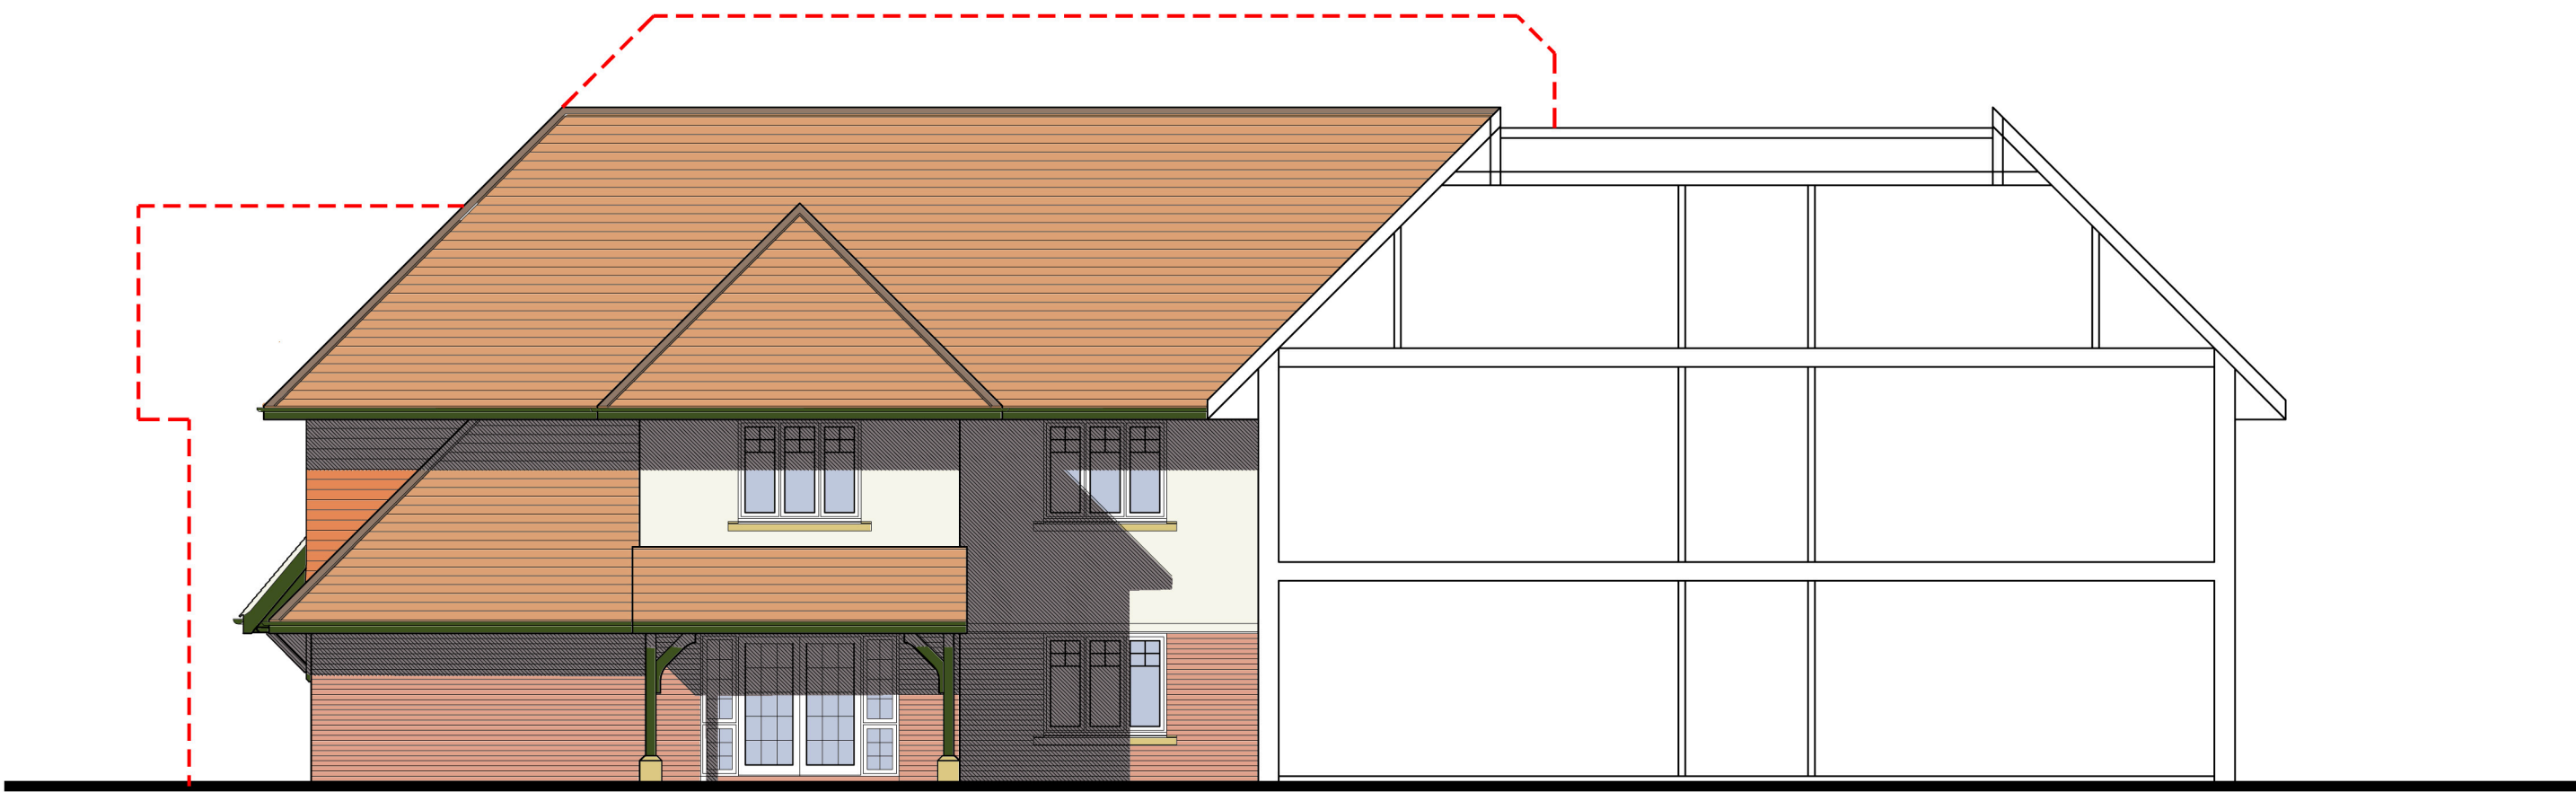

EAST (Sectional) ELEVATION 1- to rear of central wing

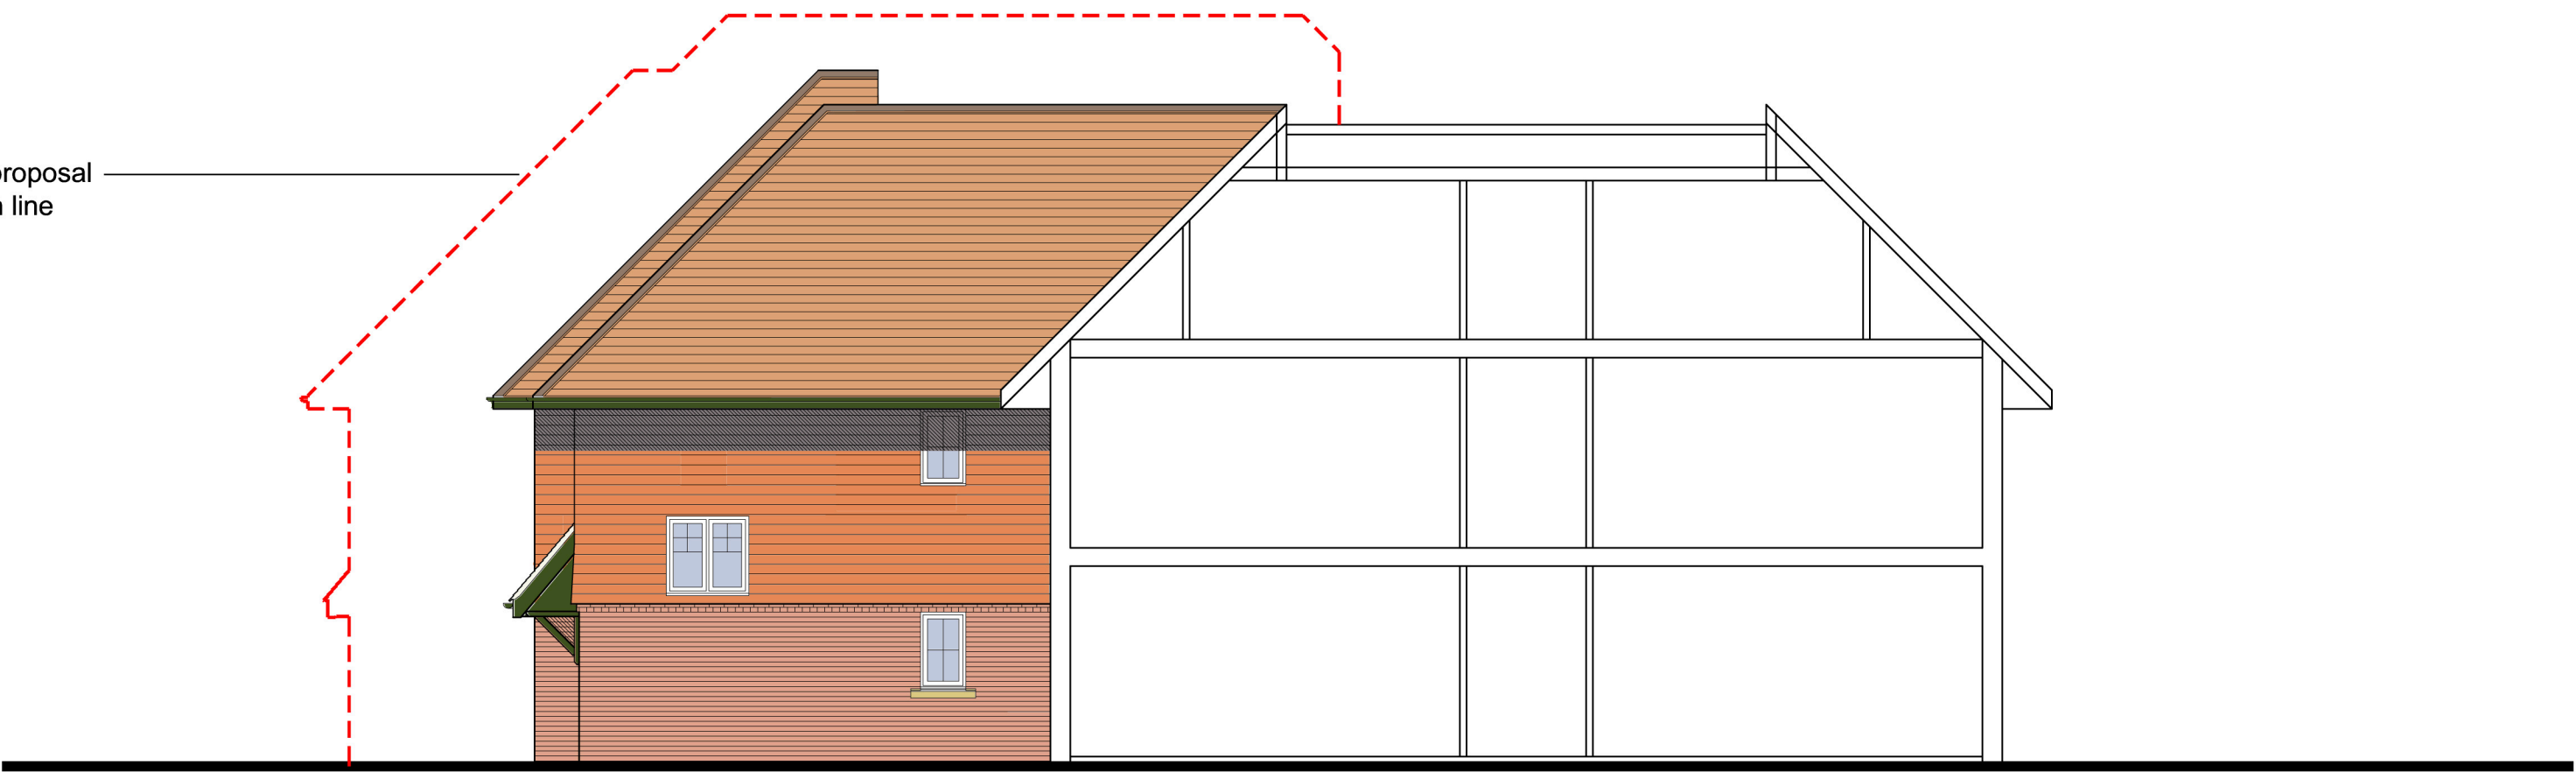

EAST (Sectional) ELEVATION 2 - to rear of west wing

Rev: Desc:		By:	Date:	Chkd:
A	Ridge height reduced and elevations amended to match revised floor plans	RAC	13.08.18	.
Buckle Chamberlain Partnership Ltd. Architects & Architectural Technologists. Mill House, Llancayo Court, Llancayo, UoK, Monmouthshire NP15 1HY Tel: 01291 672264 01291 673424 Fax: 01291 671050 Email: enquiries@bucklechamberlain.co.uk				
Client	Hallmark Care Homes			
Project	Proposed Care Home Pound Place Roundstone Lane Angmering			
Drawing	Sectional Elevations			
Date	March 2018		Scale	1:100 @ A1
Drawn by	RAC		Drawing No	1388/204 A
Checked by	.			
Status	Preliminary			