


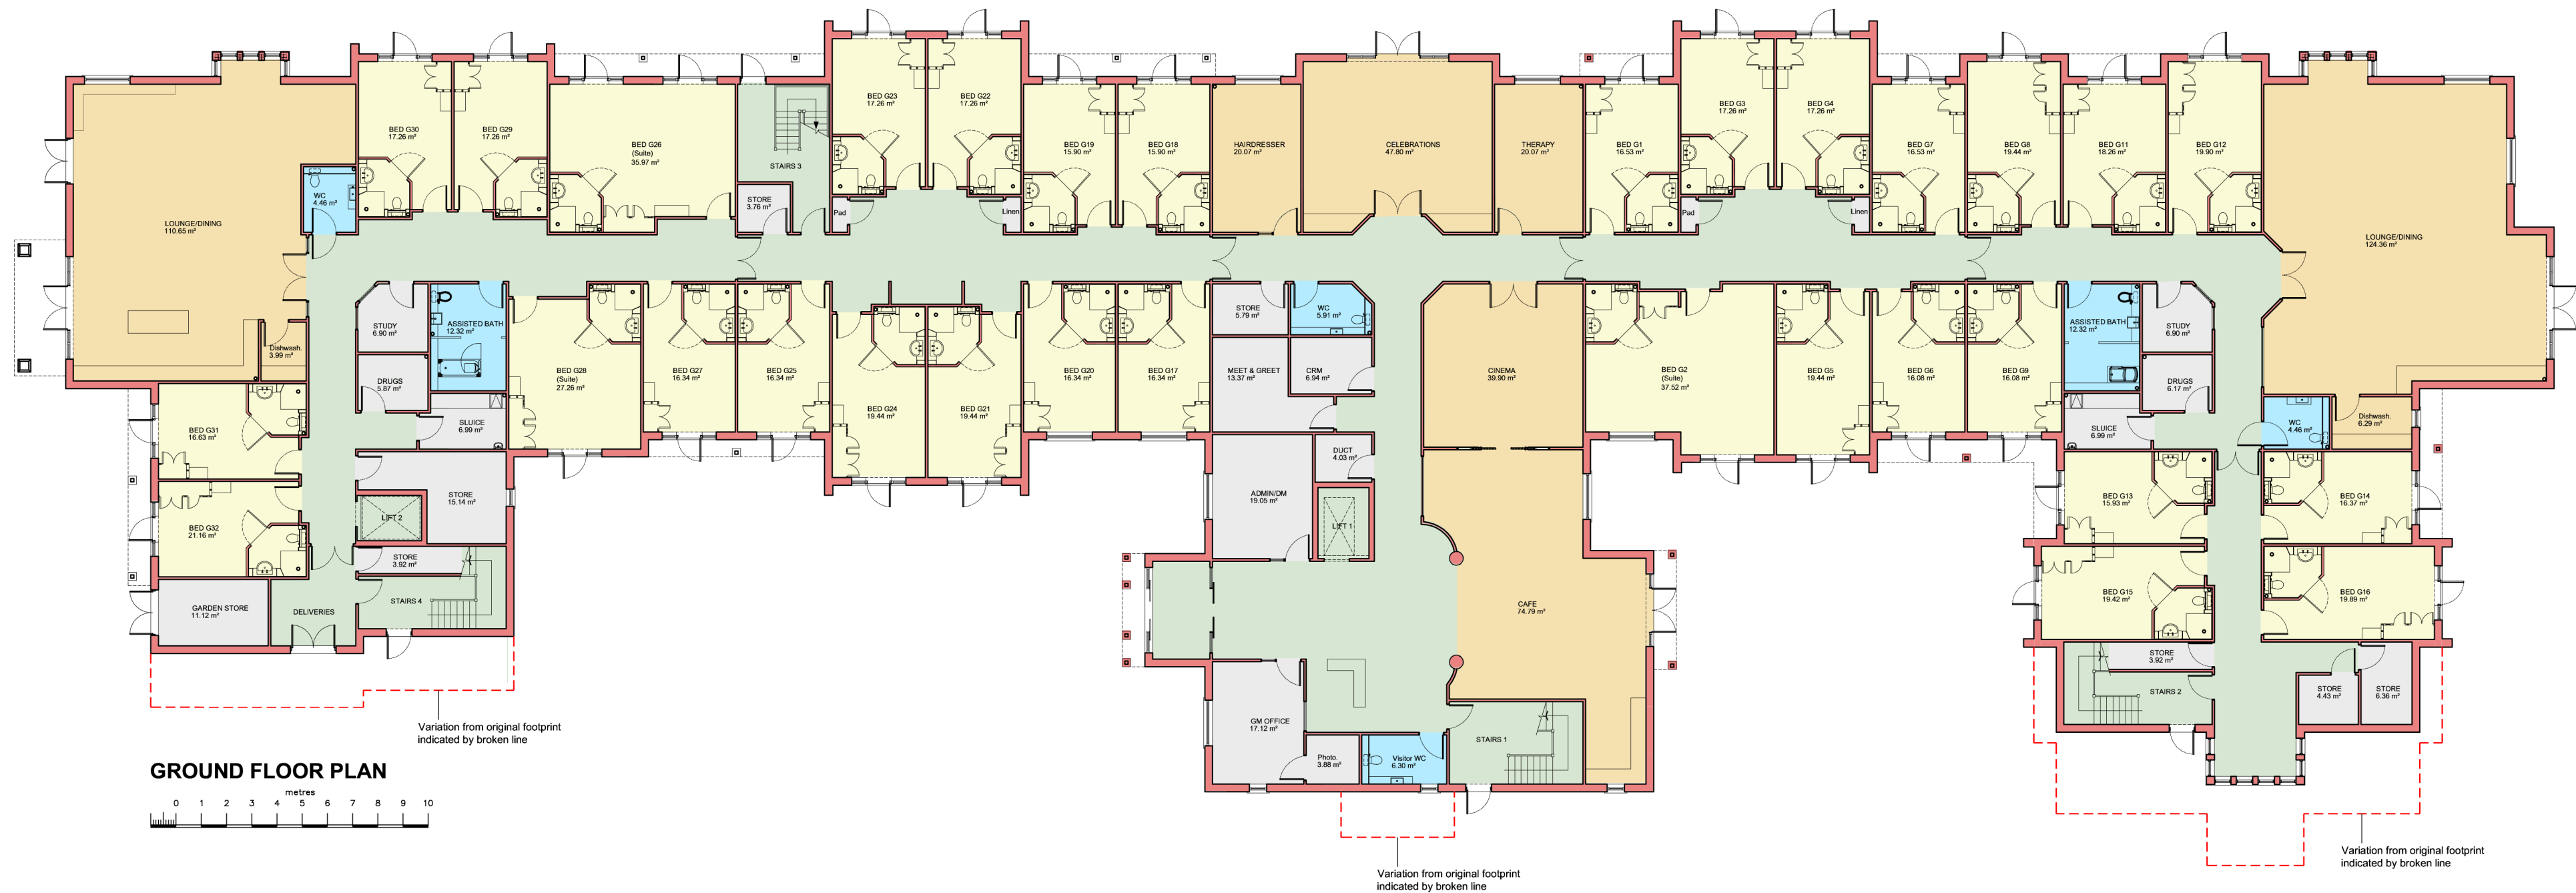

Rev: Desc: By: Date: Chkd:

C	Revised to reduced footprint	RAC	13.08.18	.
B	Site layout removed	RAC	26.07.18	.
A	Updated to current site layout	RAC	28.03.18	.

Buckle Chamberlain Partnership Ltd.
Architects & Architectural Technologists.
Mill House, Llanccayo Court,
Llanccayo, Usk,
Monmouthshire
NP15 1HY
Tel: 01291 672264
01291 673424
Fax: 01291 671050
Email: enquiries@bucklechamberlain.co.uk

Client	Hallmark Care Homes		
Project	Proposed Care Home Pound Place Roundstone Lane Angmering		
Drawing	Ground Floor Plan		
Date	Feb. 2018	Scale	1:200 @ A2
Drawn by	RAC	Drawing No	1388/101
Checked by	.		C
Status	Planning		