


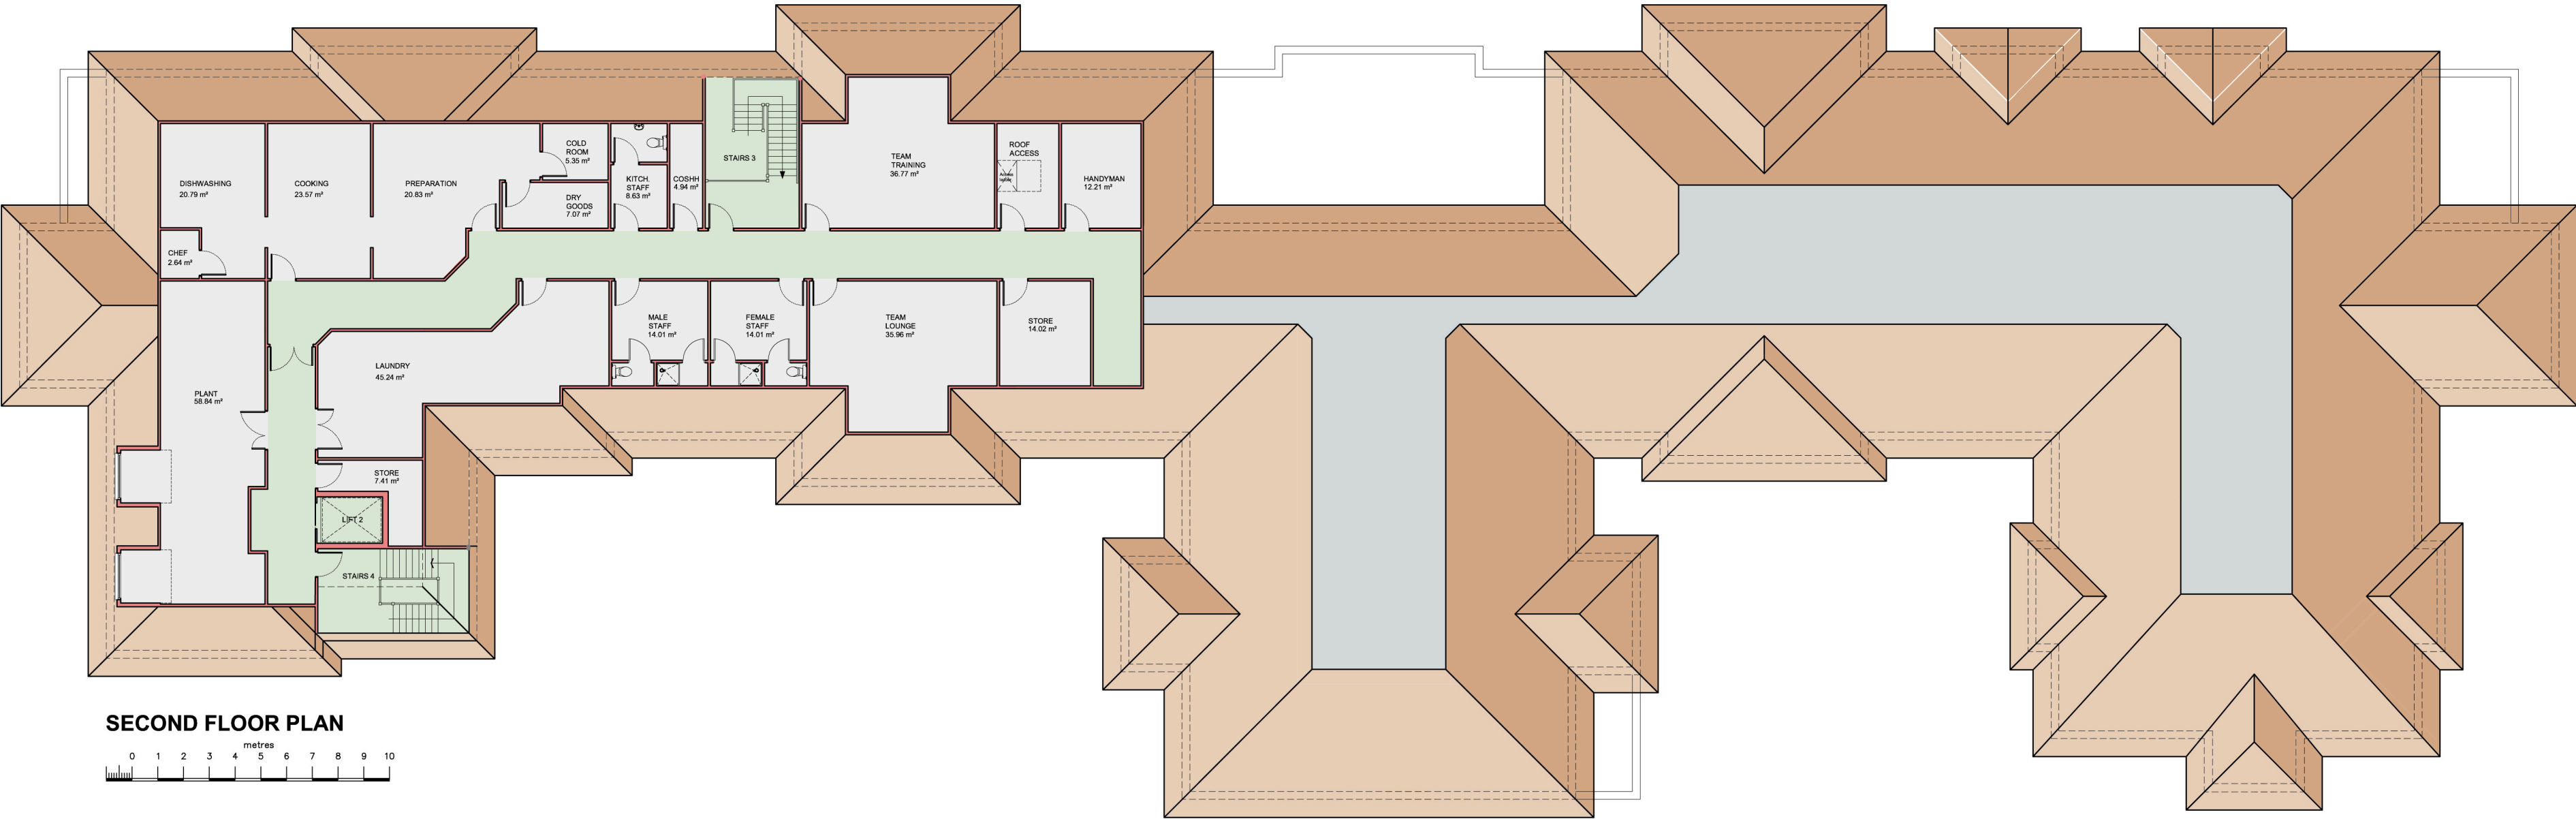

SECOND FLOOR PLAN

metres

0 1 2 3 4 5 6 7 8 9 10

Rev: Desc:		By:	Date:	Chkd:
A	Revised to reduced footprint	RAC	13.08.18	.

Buckle Chamberlain Partnership Ltd. Architects & Architectural Technologists. Mill House, Llancayo Court, Llancayo, Usk, Monmouthshire NP15 1HY Tel: 01291 672264 01291 673424 Fax: 01291 671050 Email: enquiries@bucklechamberlain.co.uk			
Client	Hallmark Care Homes		
Project	Proposed Care Home Pound Place Roundstone Lane Angmering		
Drawing	Second Floor Plan		
Date	Feb. 2018	Scale	1:200 @ A2
Drawn by	RAC	Drawing No 1388/103	A
Checked by	.		
Status	Preliminary		