

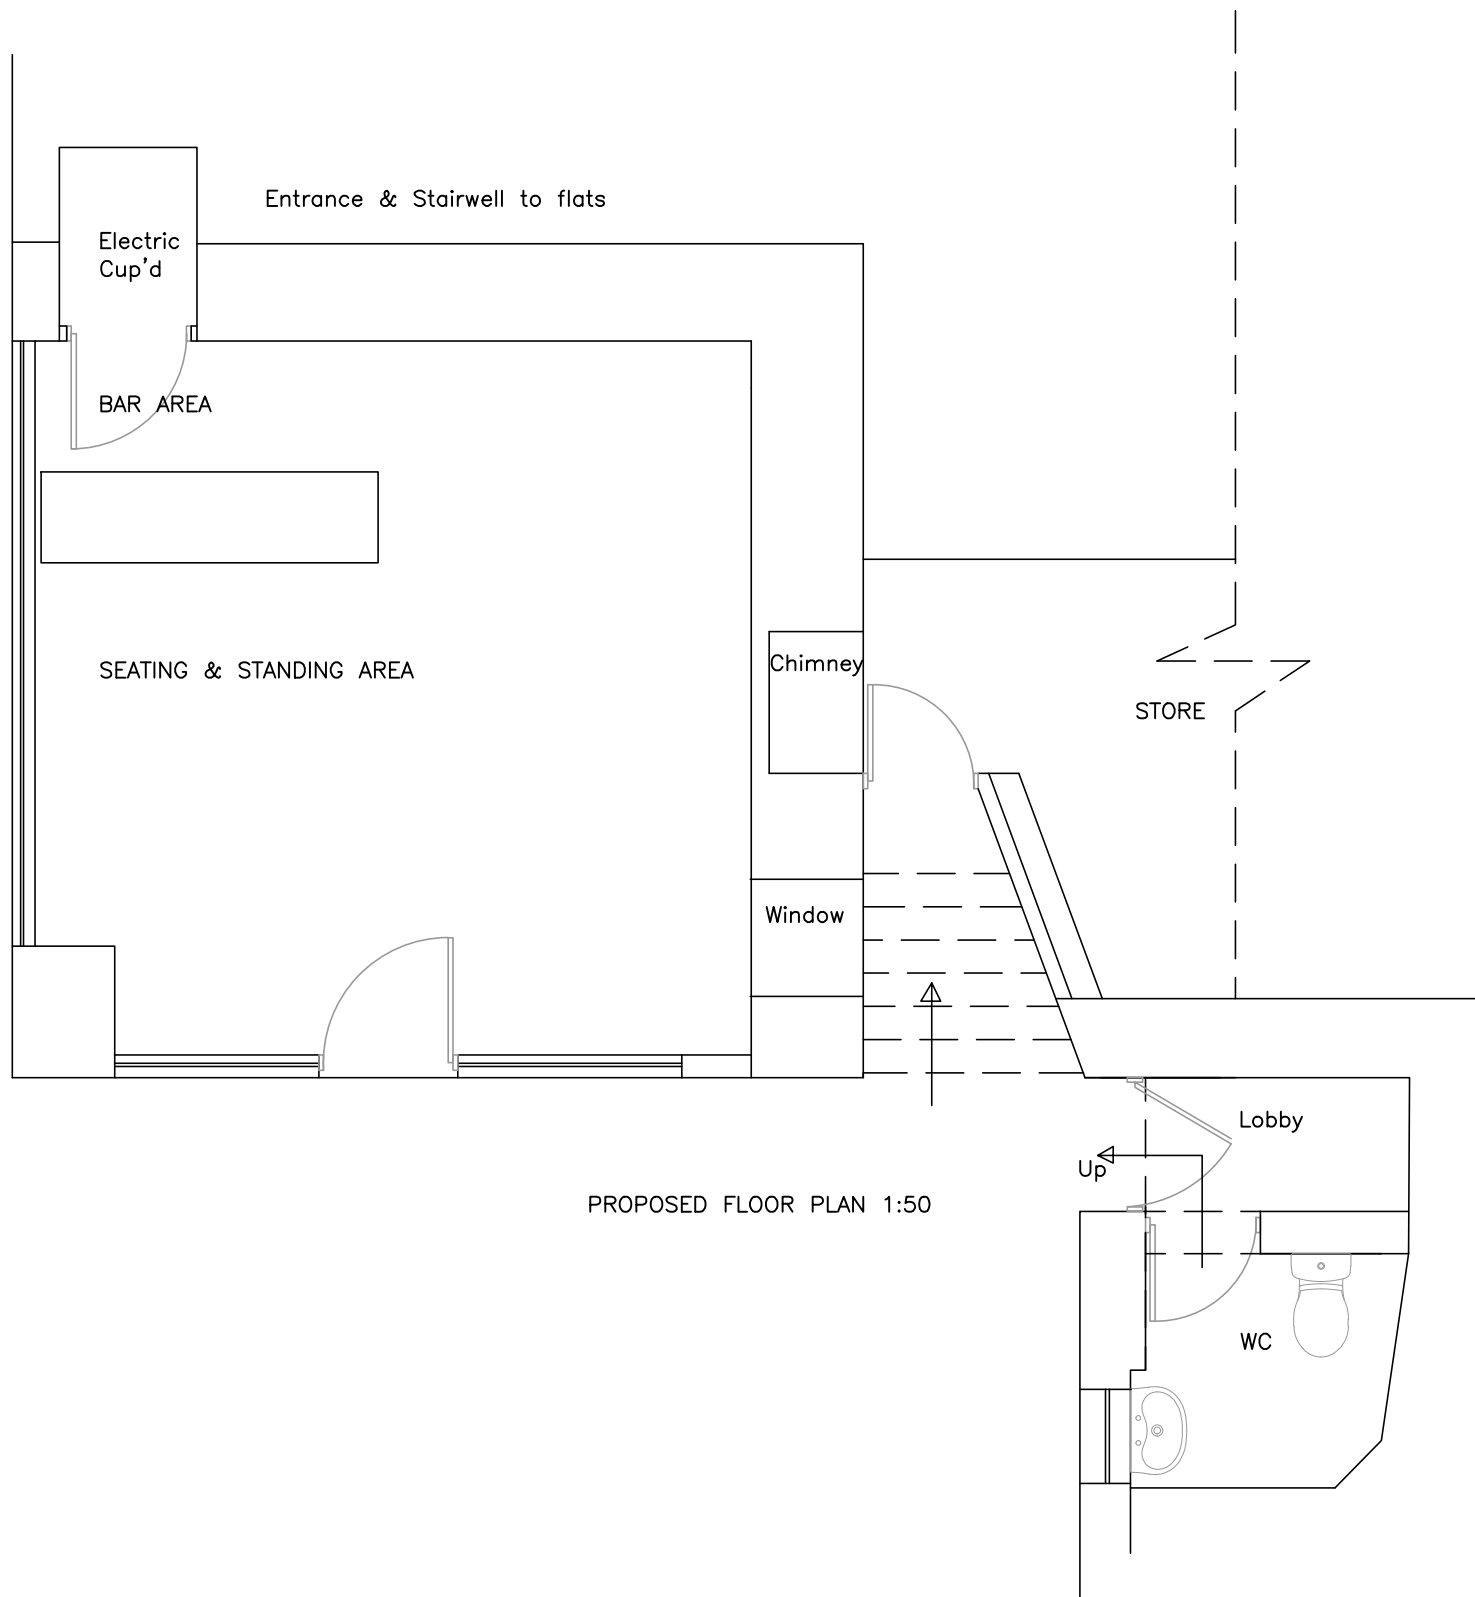


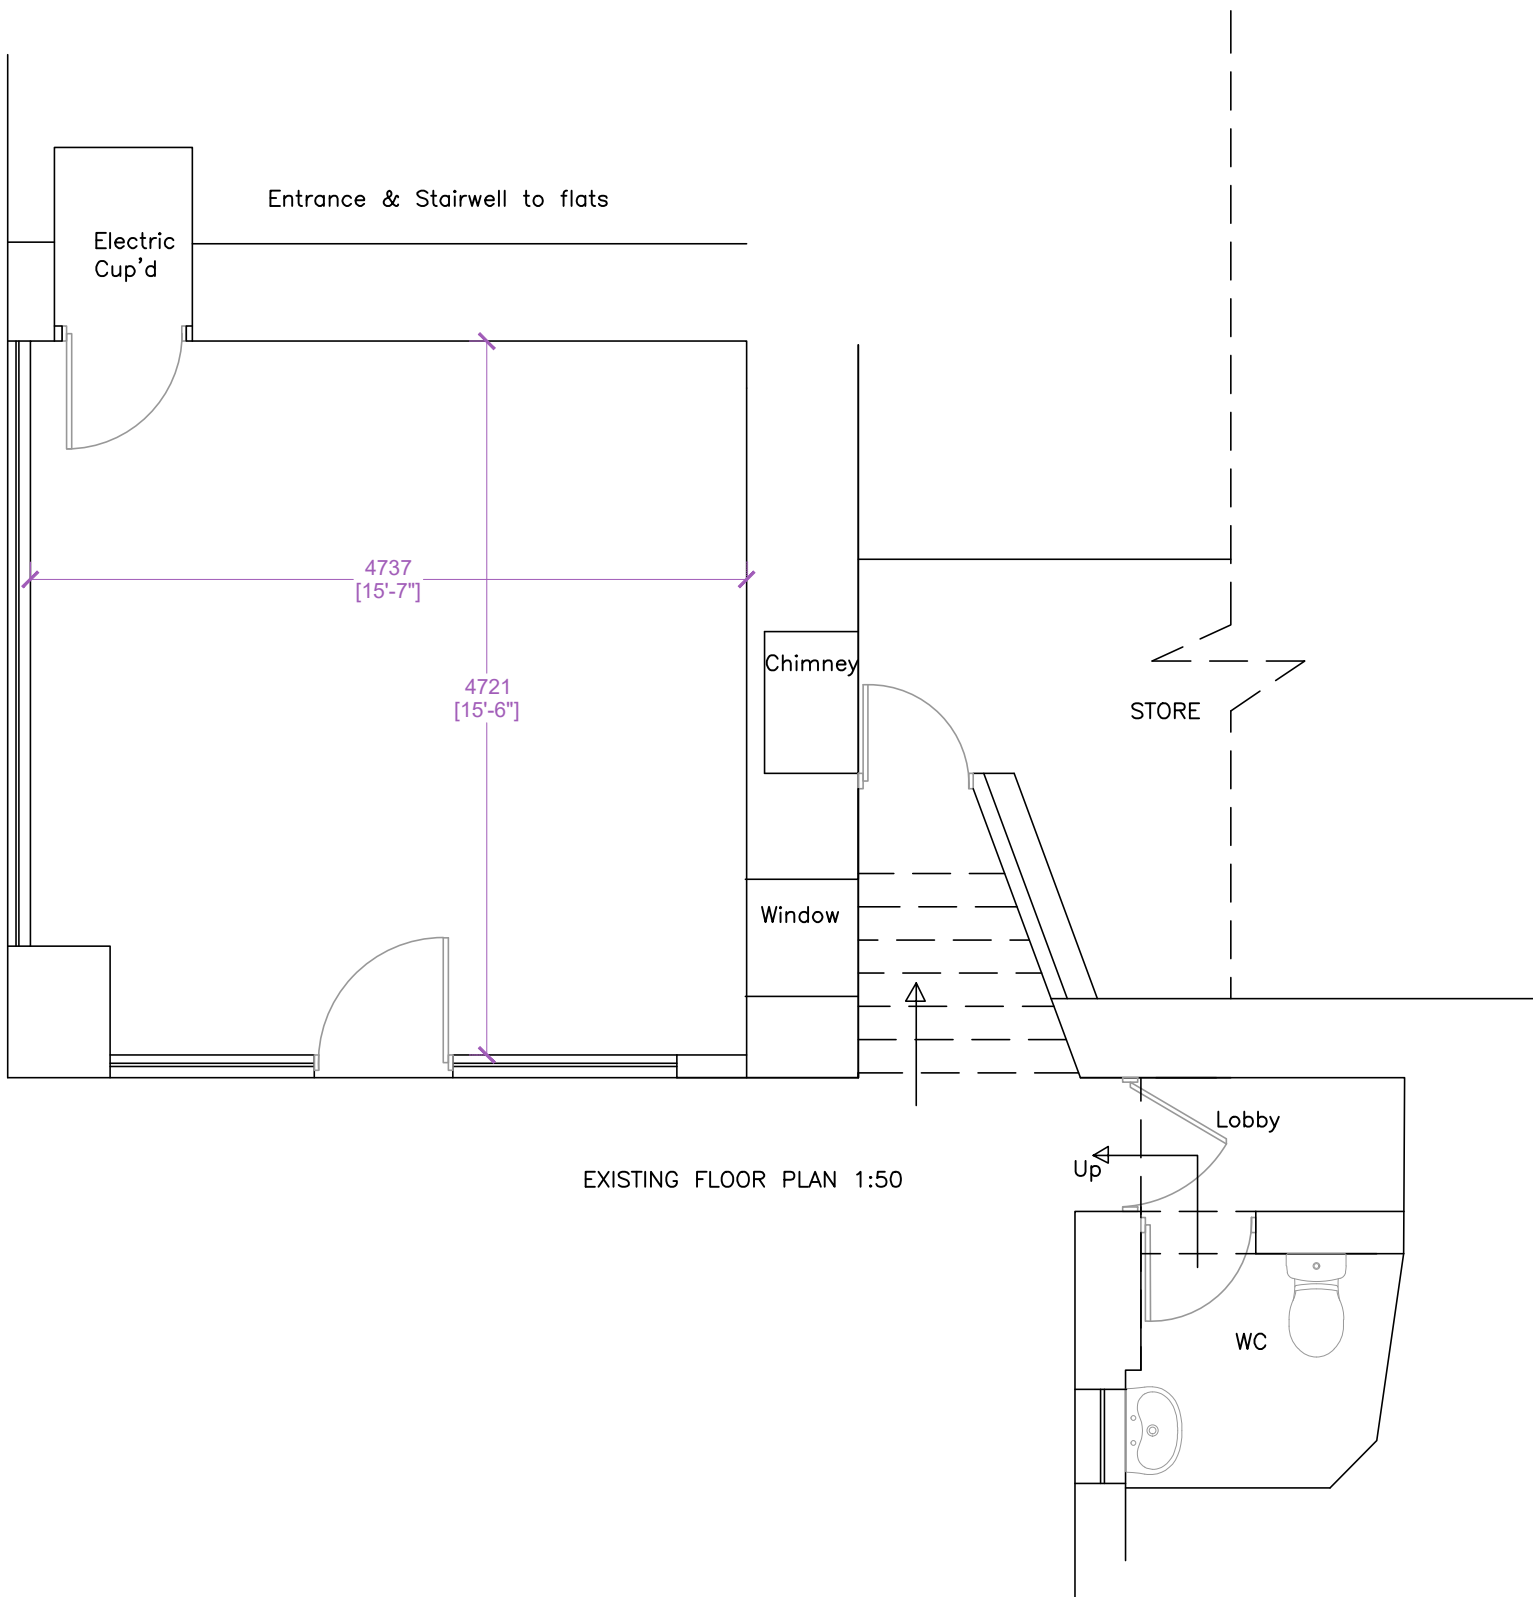

EXISTING & PROPOSED PLAN 1:50

 

Dimensions & Scales
Do not scale off this drawing unless for Local Authority purposes. The Contractor is responsible for checking all levels, site dimensions etc. prior to ordering materials and starting work on any element.

Any discrepancies or anomalies should be brought to the attention of Caldotec Ltd prior to commencement of the works.

Rev.	Details	Date

41 Willowhayne Ave
Willowhayne Avenue
East Preston
West Sussex
BN16 1PL

01903 859176
liz@lizgalloway.co.ukk

Issued for: Discussion Planning Application Building Control Construction Issue As Built	Drawn Checked <LG>
--	--

Existing & Proposed floor plans

Client S Beituni
Site Address
Red Lion Building / Woodies Newsagent
High Street
Angmering
BN16 4AE

Printed As Shown on A4
Date 18/02/20
Drawing Number SB 02 plan