



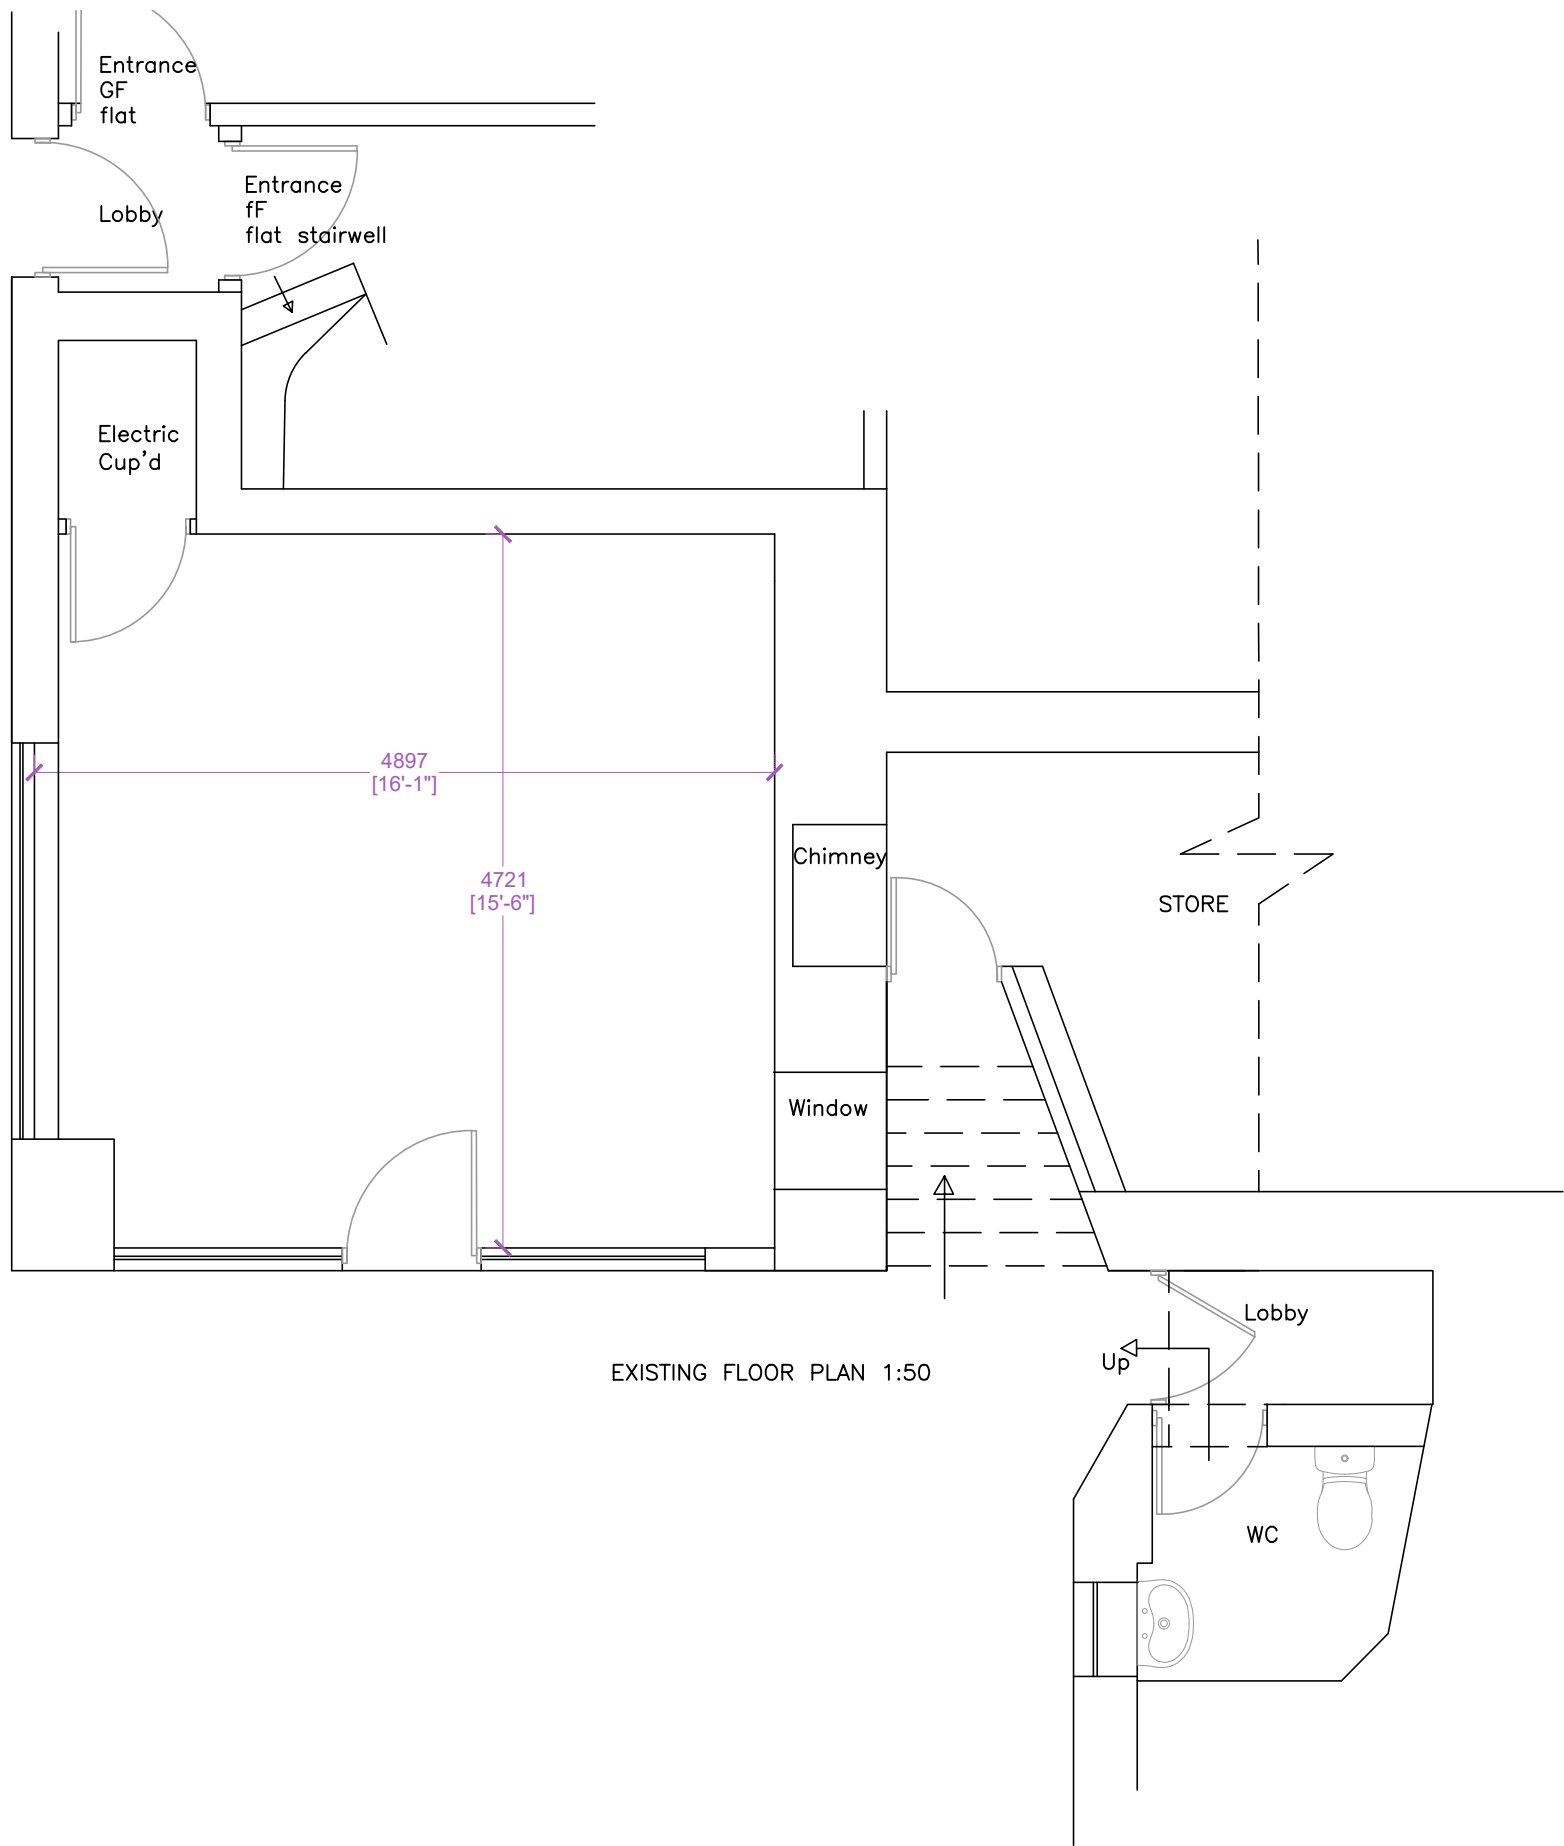


EXISTING FLOOR PLAN 1:50

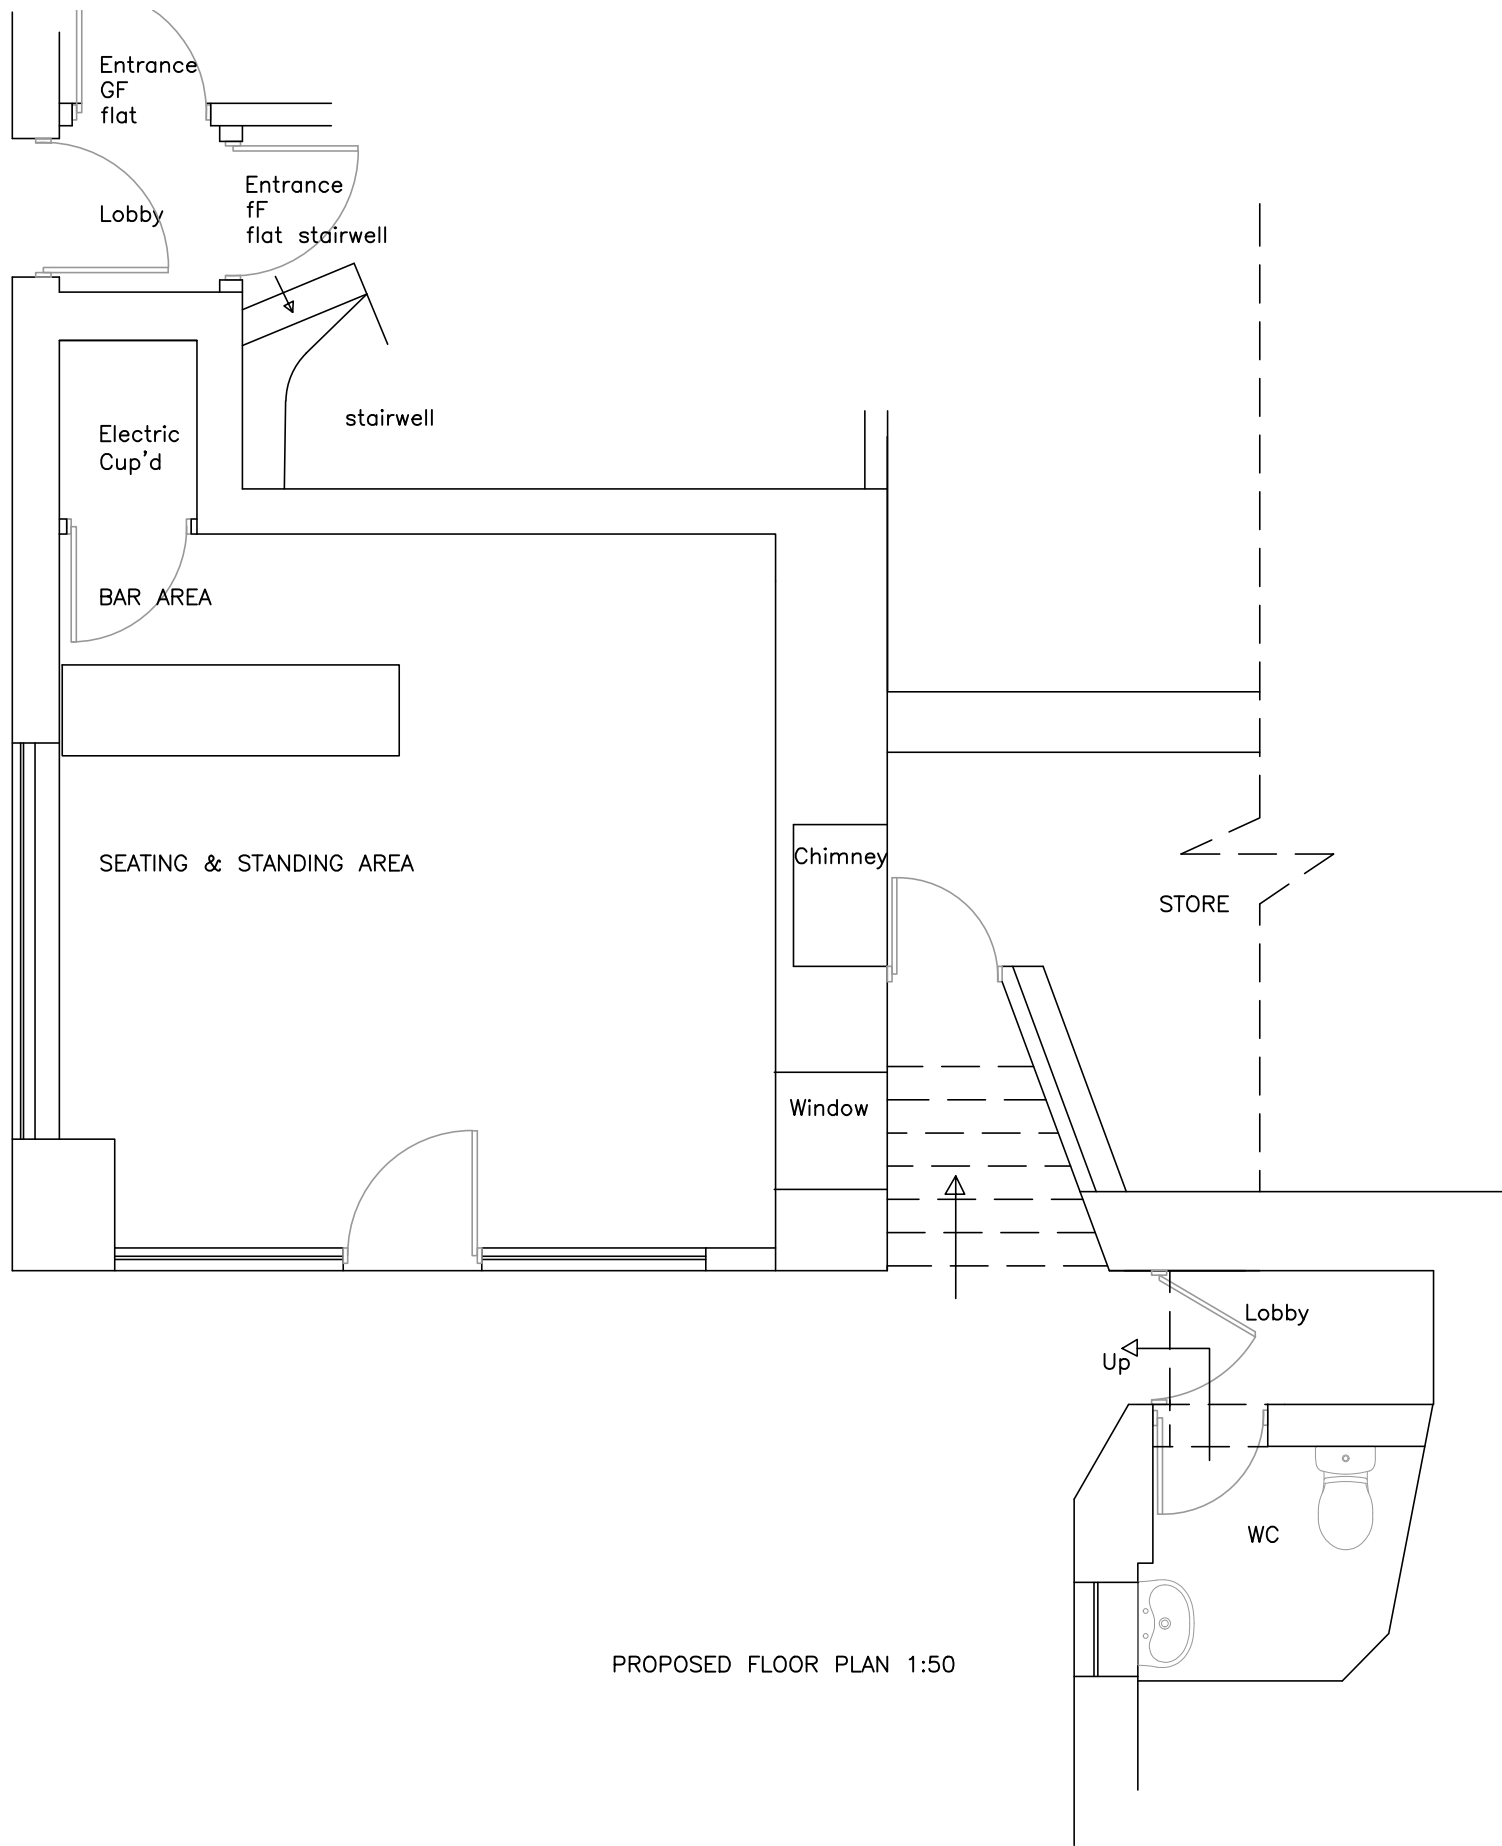

PROPOSED FLOOR PLAN 1:50

EXISTING & PROPOSED PLAN 1:50

 

Dimensions & Scales
Do not scale off this drawing unless for Local Authority purposes. The Contractor is responsible for checking all levels, site dimensions etc. prior to ordering materials and starting work on any element.

Any discrepancies or anomalies should be brought to the attention of Caldotec Ltd prior to commencement of the works.

Rev.	Details	Date
41 Willowhayne Ave Willowhayne Avenue East Preston West Sussex BN16 1PL 01903 859176 liz@lizgalloway.co.ukk		
Issued for: Discussion Planning Application Building Control Construction Issue As Built		Drawn Checked <LG>
Existing & Proposed floor plans		
Client Site Address Red Lion Building / Woodies Newsagent High Street Angmering BN16 4AE		S Beituni
Printed Date Drawing Number		As Shown on A4 02/04/20 SB 02 plan r1