

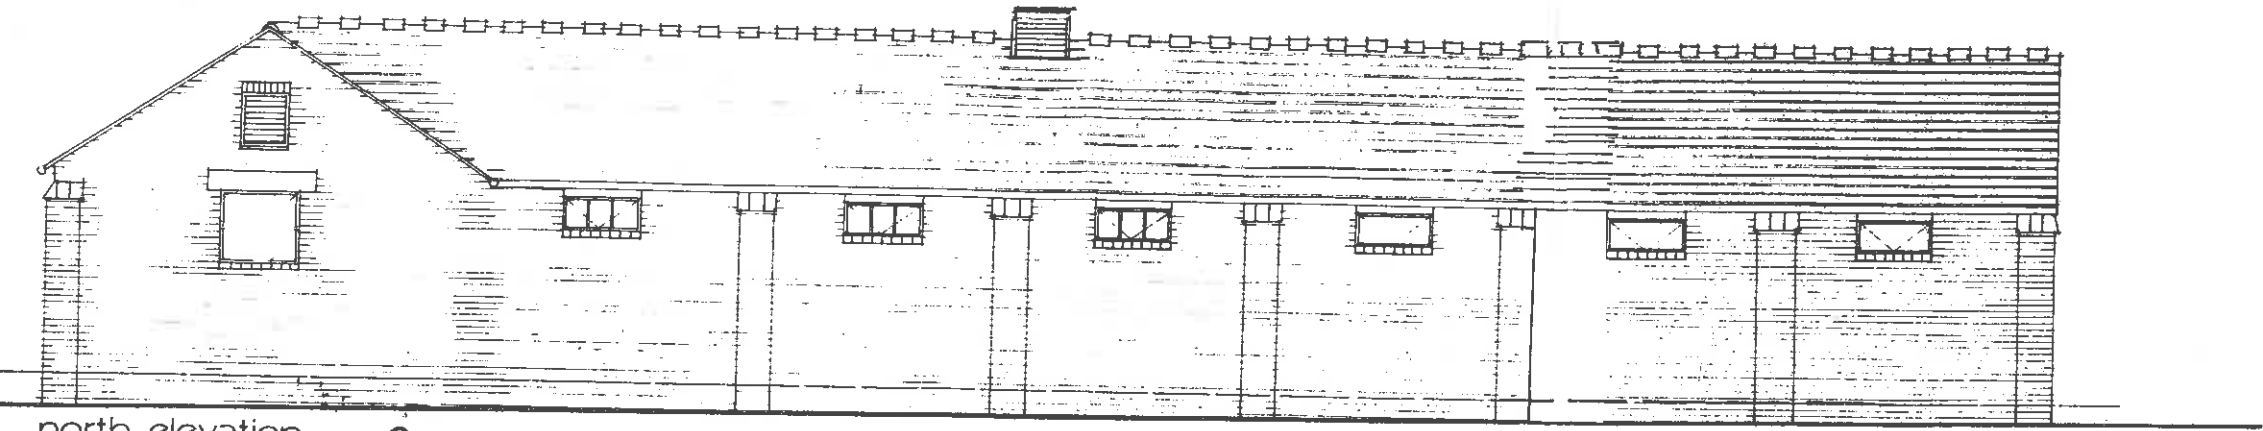



EXISTING + PROPOSED

 


north elevation G

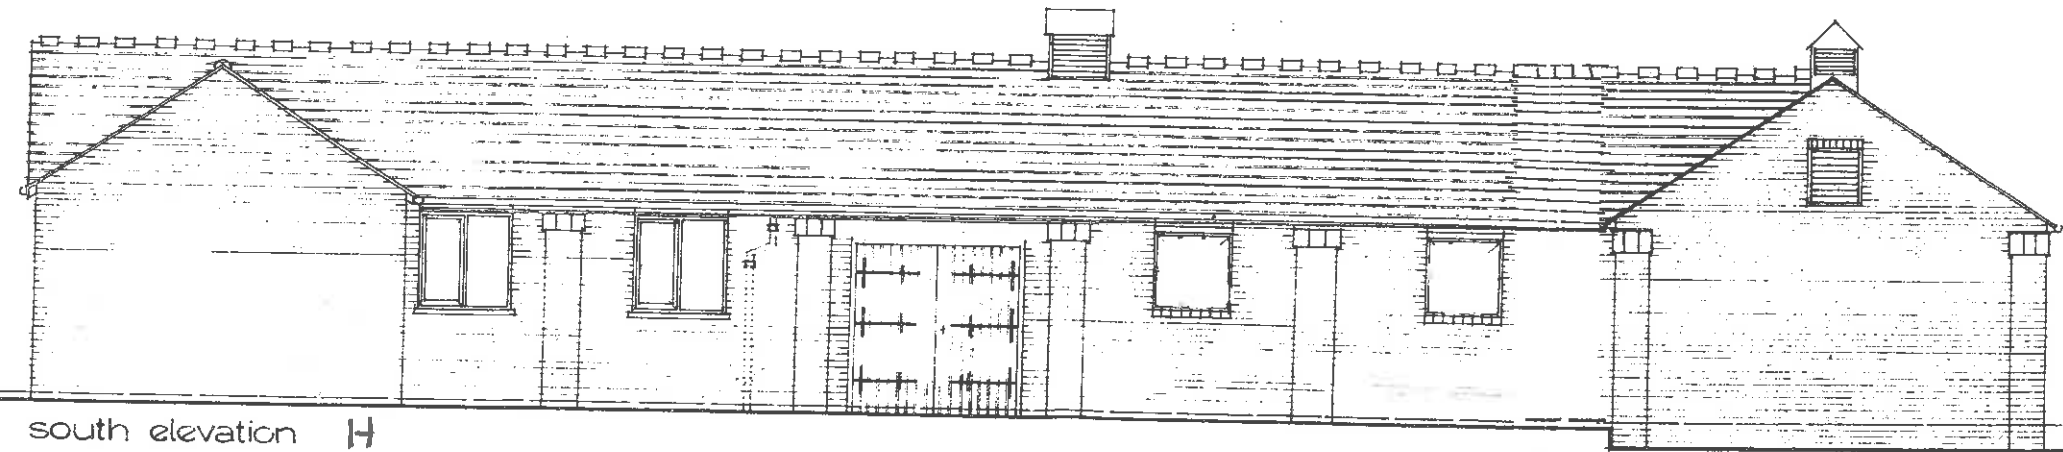


south elevation H

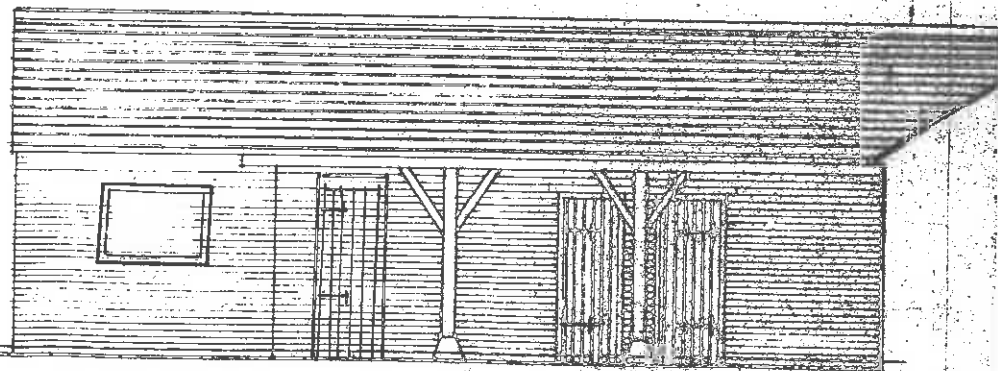


east elevation to courtyard I

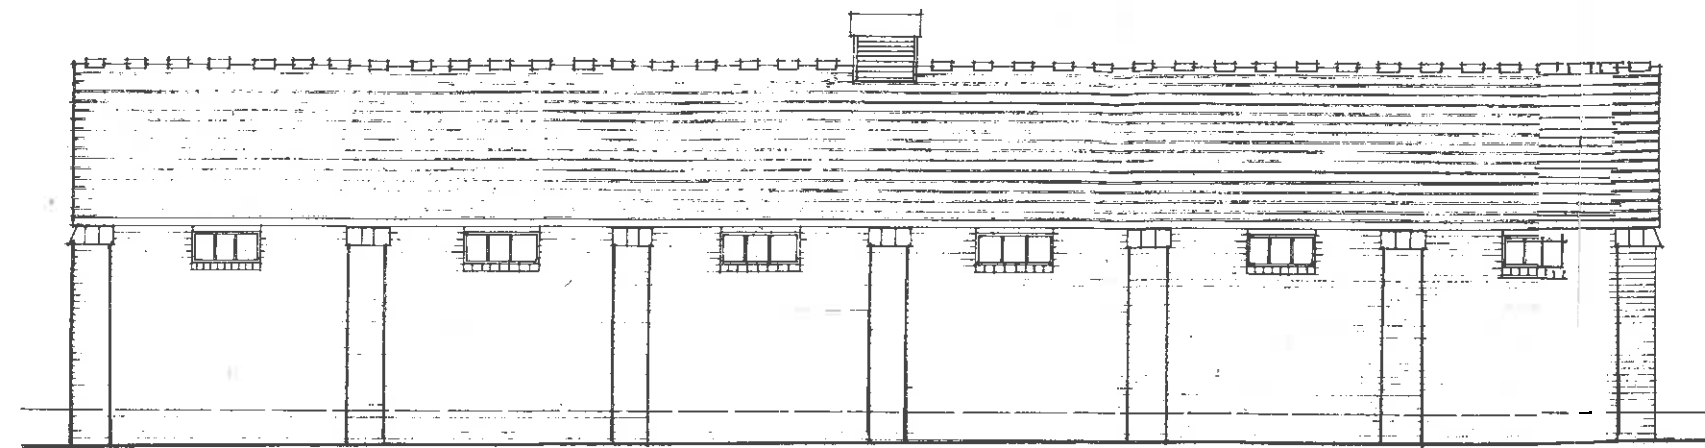


east elevation J

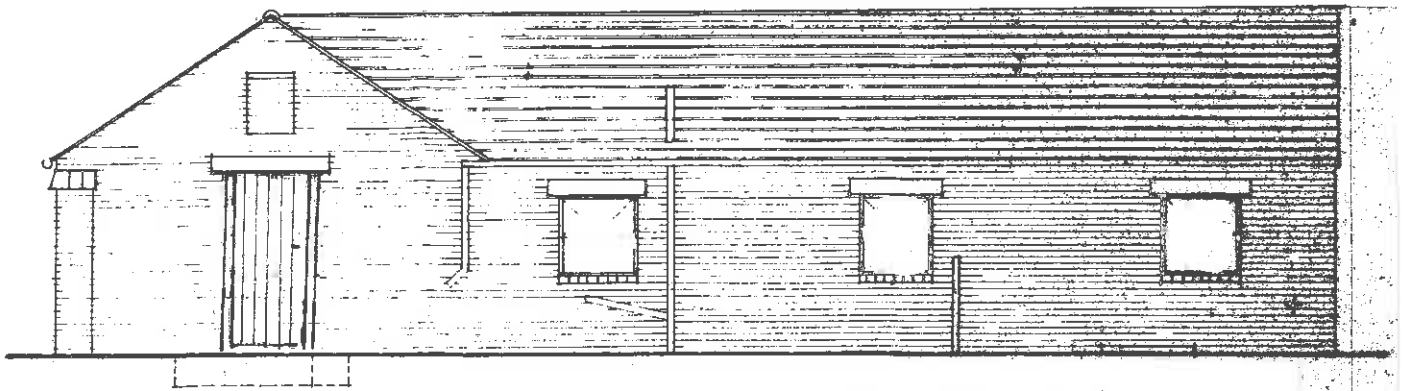

west elevation L

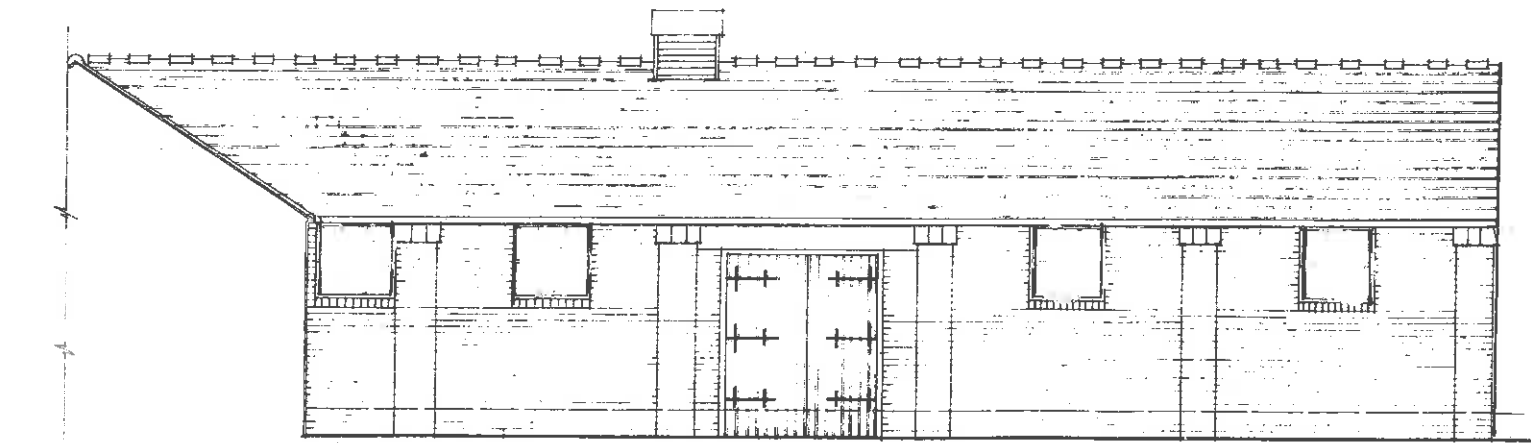

west elevation to courtyard K

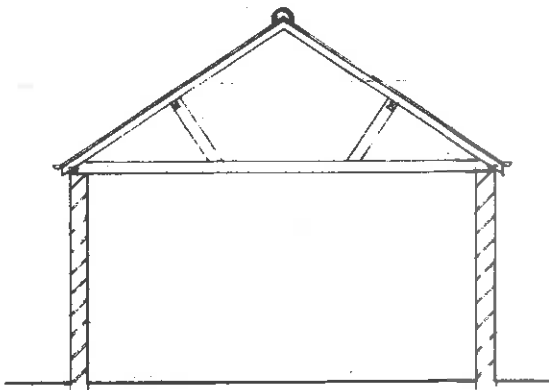

typical section

Roundstone Farm
Littlehampton Road
Elevations
Drawing: 2026/05
Scale: 1:100