



NORTH ELEVATION A

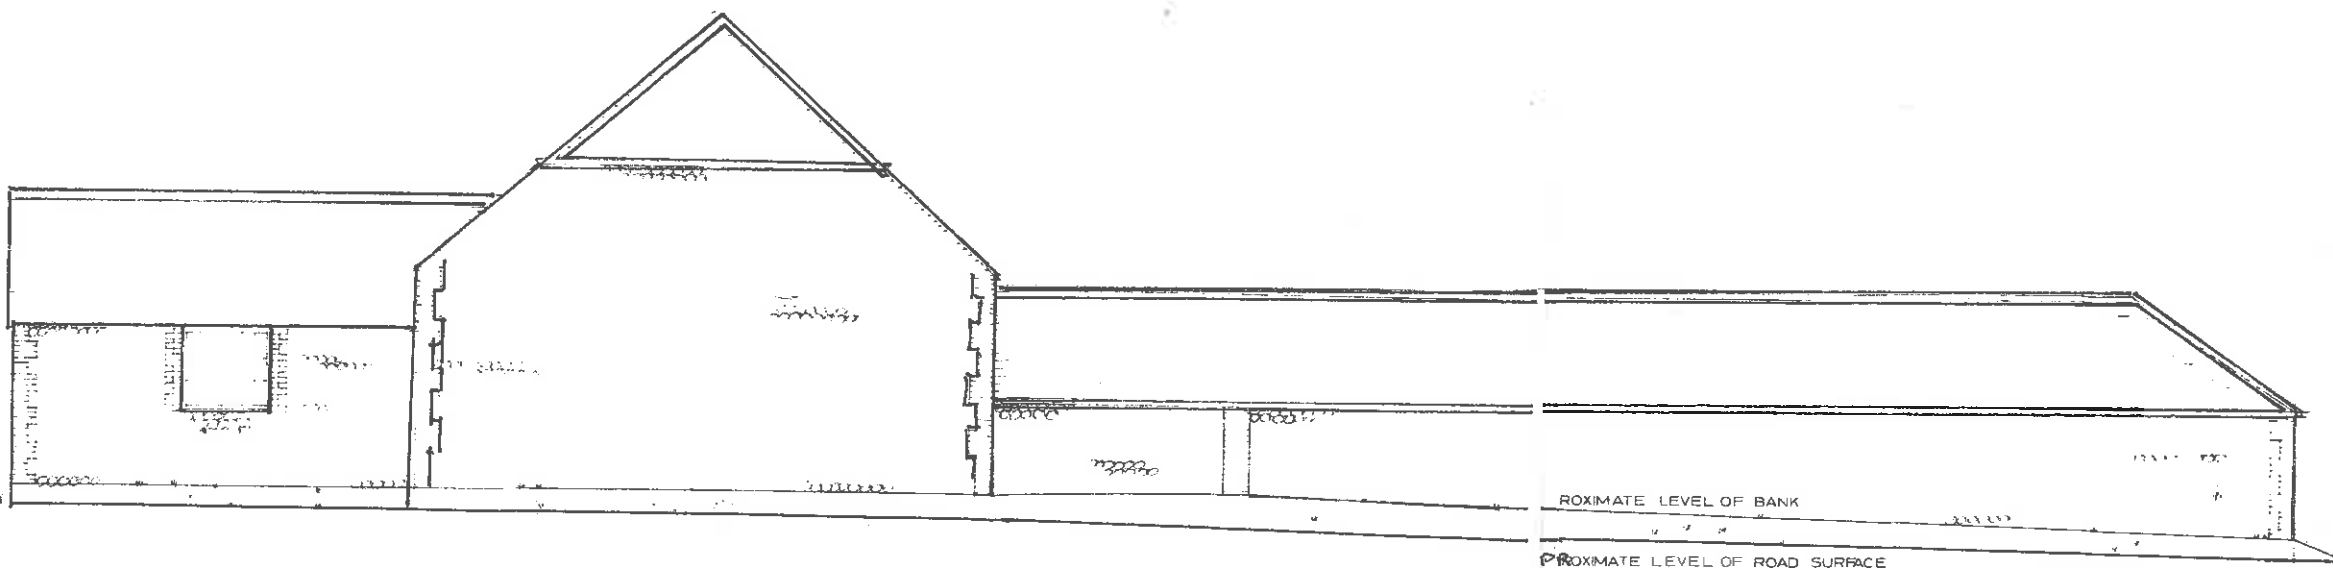


WEST ELEVATION B

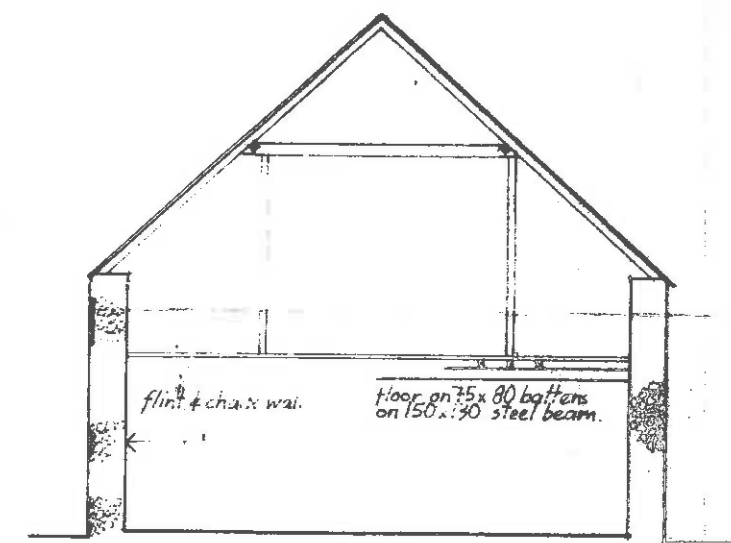

TYPICAL SECTION

EXISTING / PROPOSED

0 1 2 3 4 5
METRES

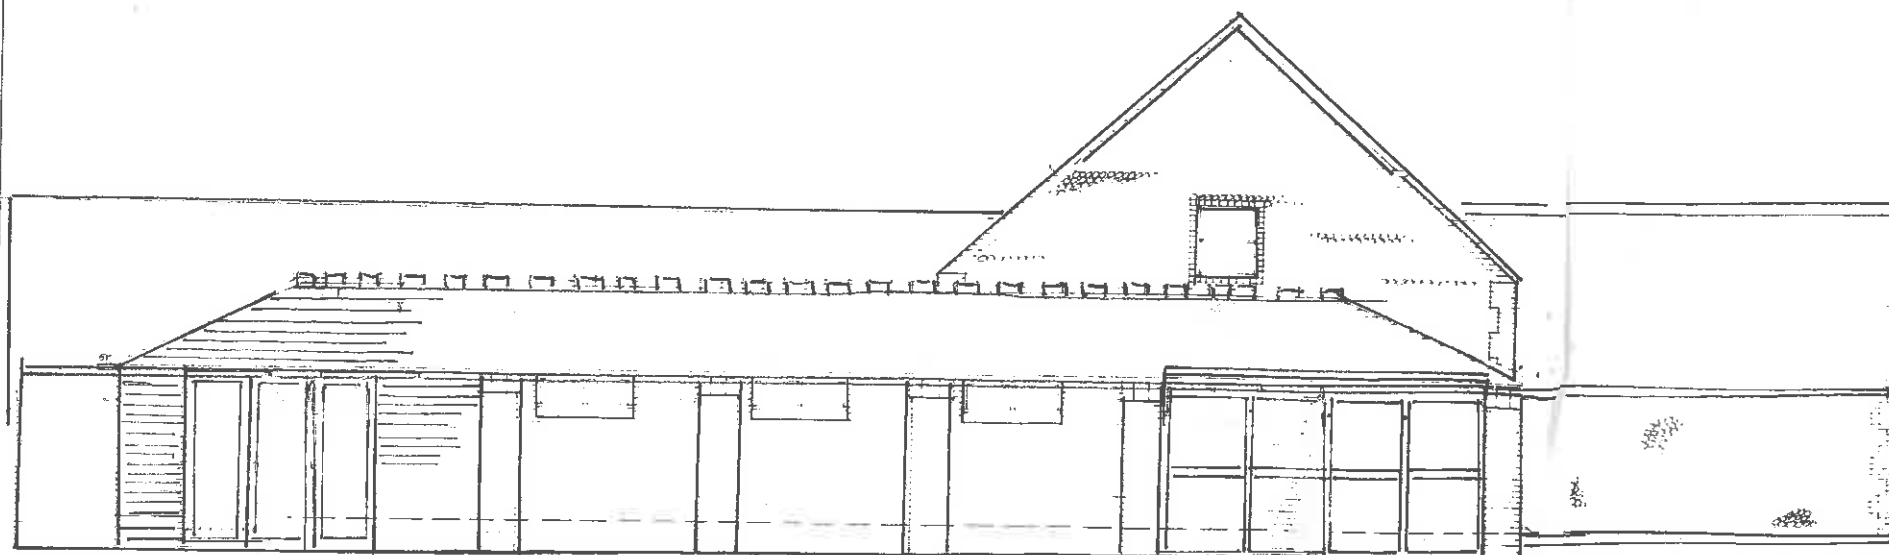

EAST ELEVATION C

Roundstone Farm
Littlehampton Road
Elevations
Drawing: 2026/04
Scale: 1:100