


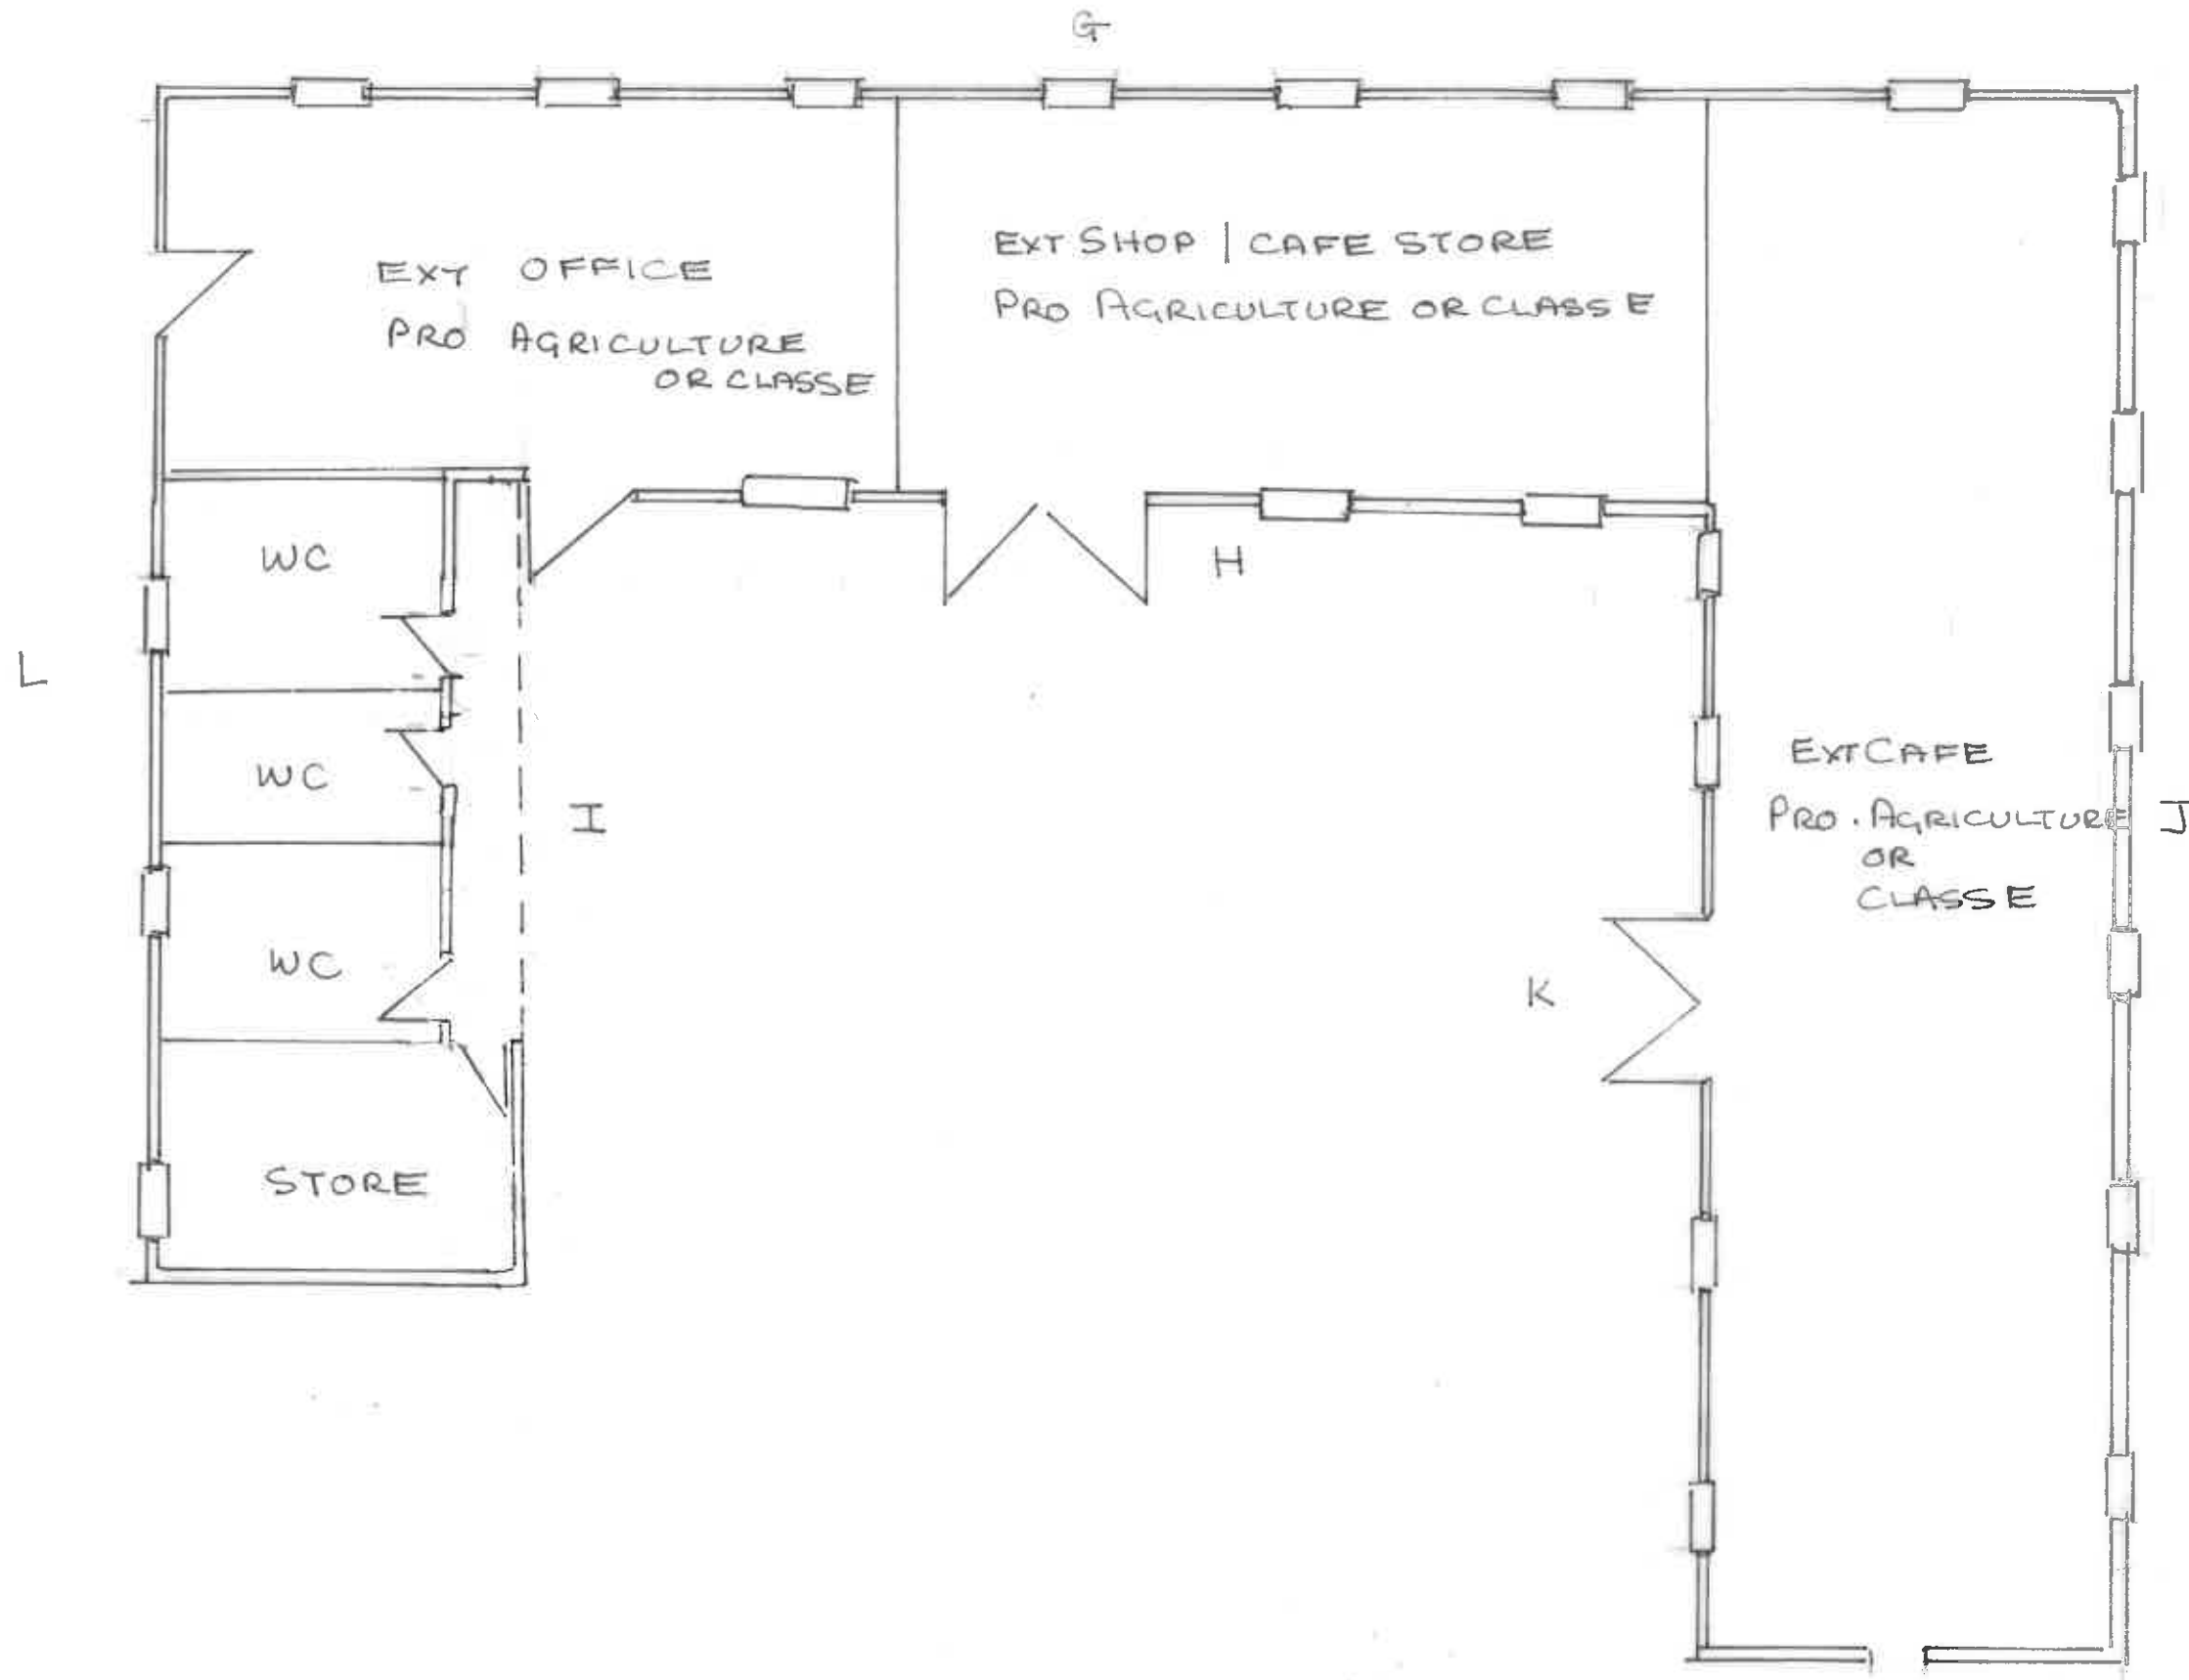

0 1 2 3 4 5
METRES

Roundstone Farm
Littlehampton Road
Floor Plan 1
Drawing: 2026/02
Scale: 1:100