


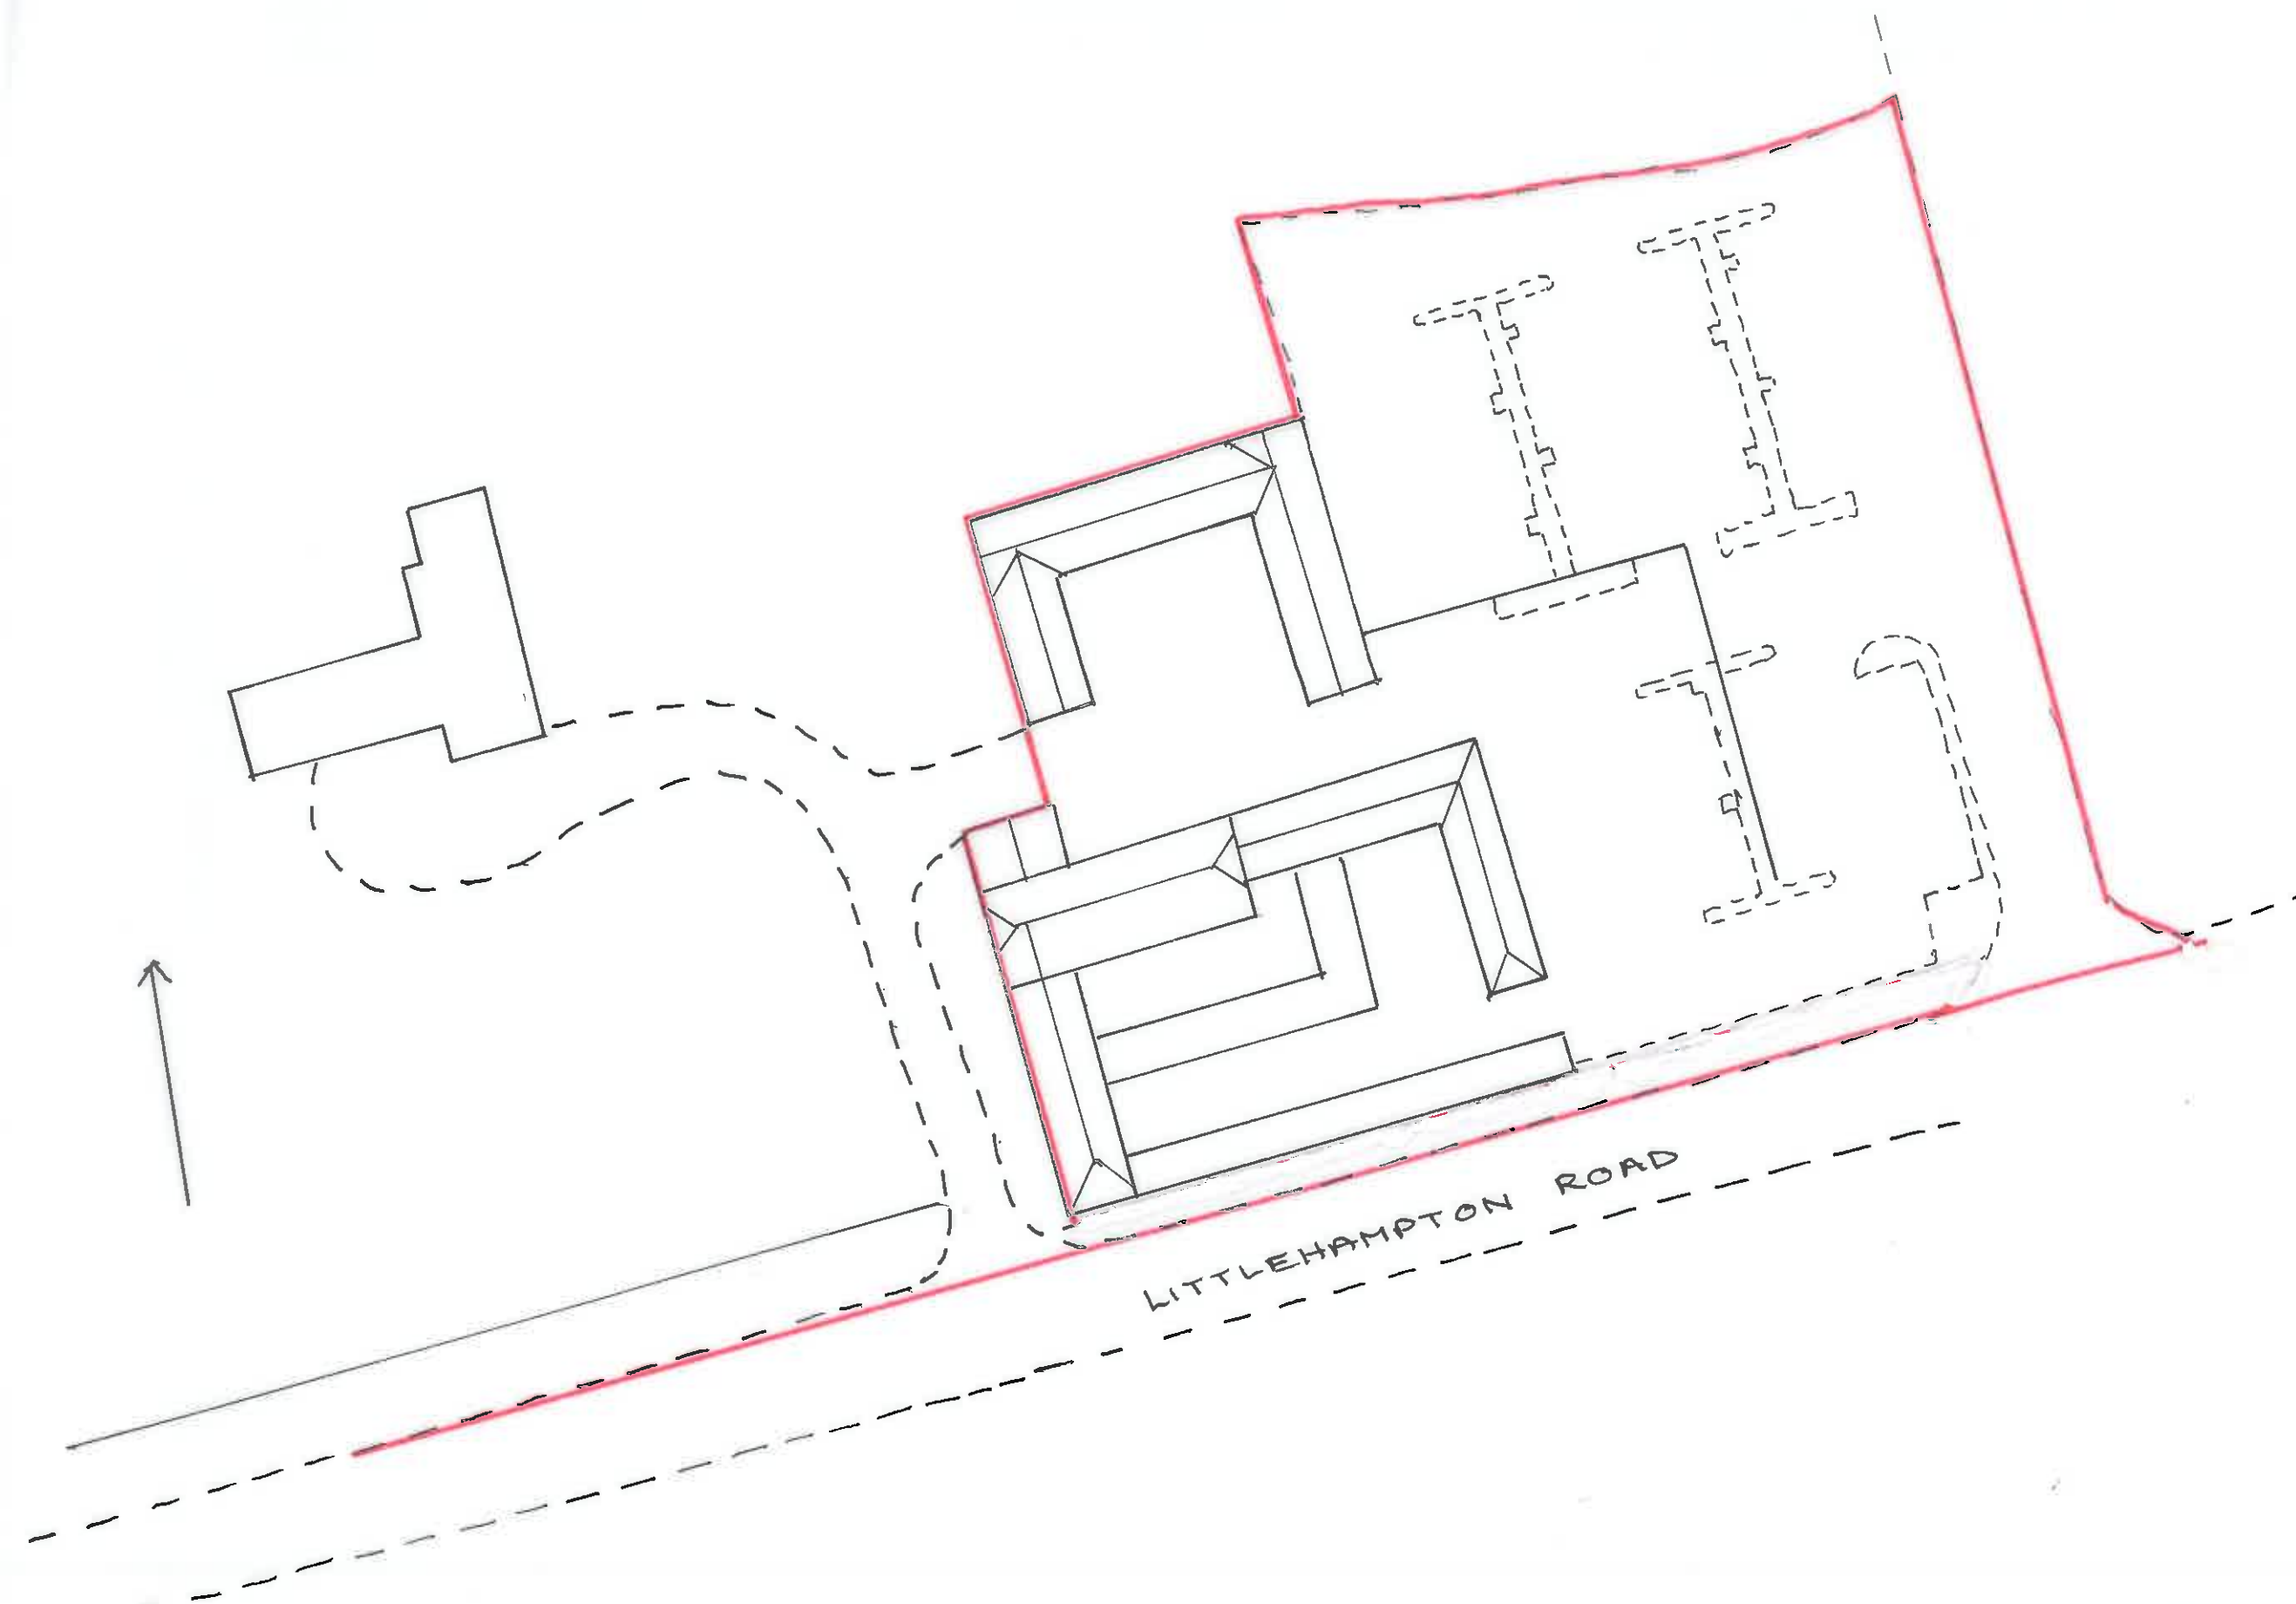

0 10 20 30
METRES

DRWG/2026/11

ROUNDSTONE FARM
SHOP & CAFE
EXISTING / PROPOSED
BLOCK PLAN / ROOF PLAN
SCALE: 1:500