

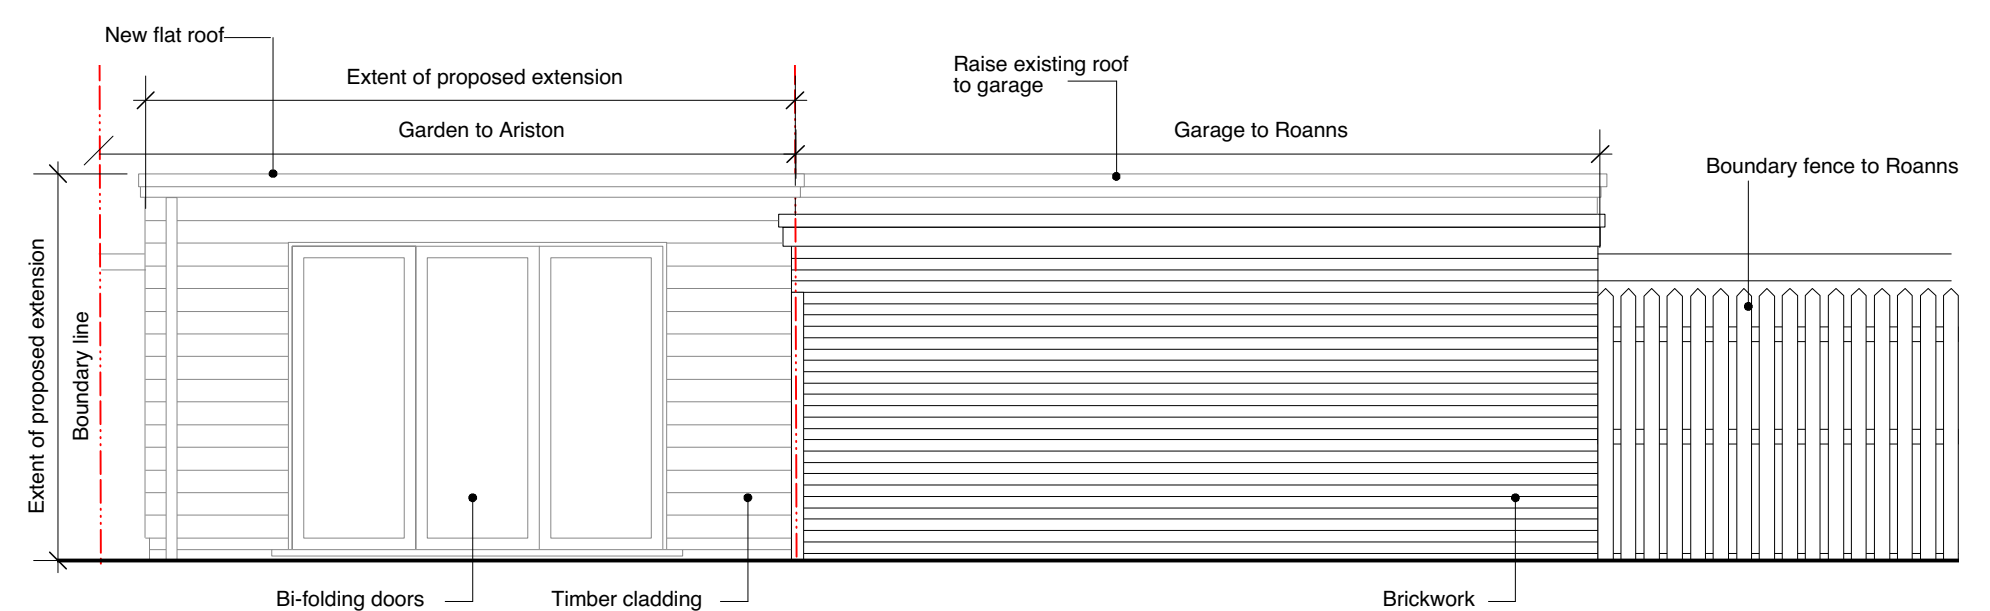
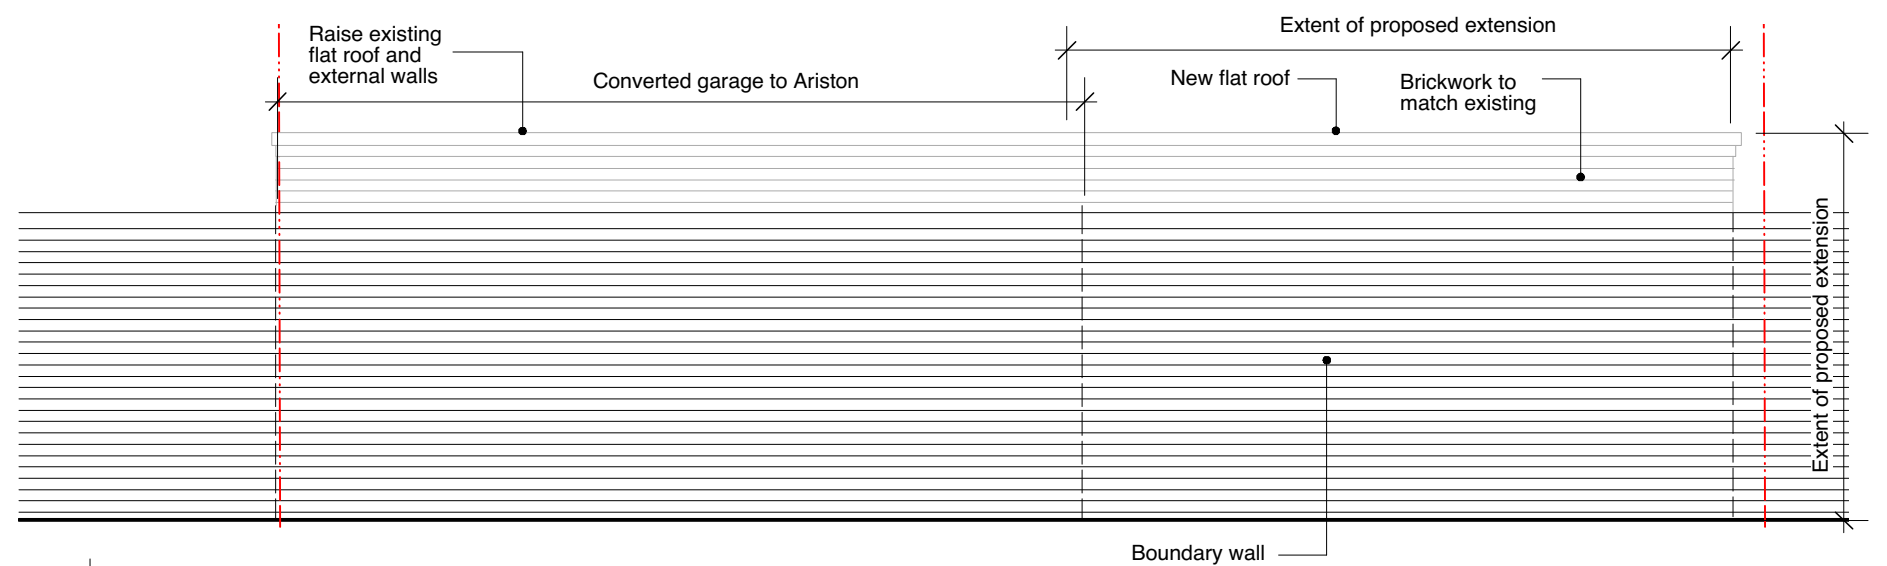
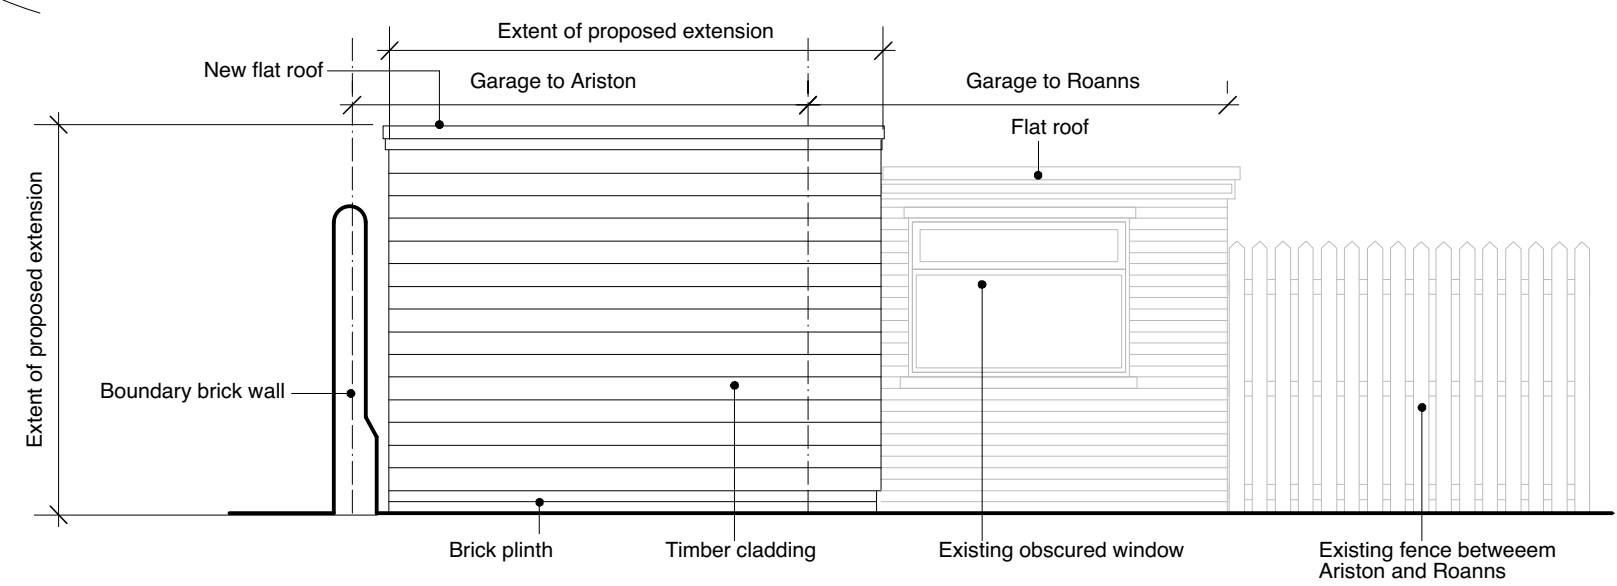
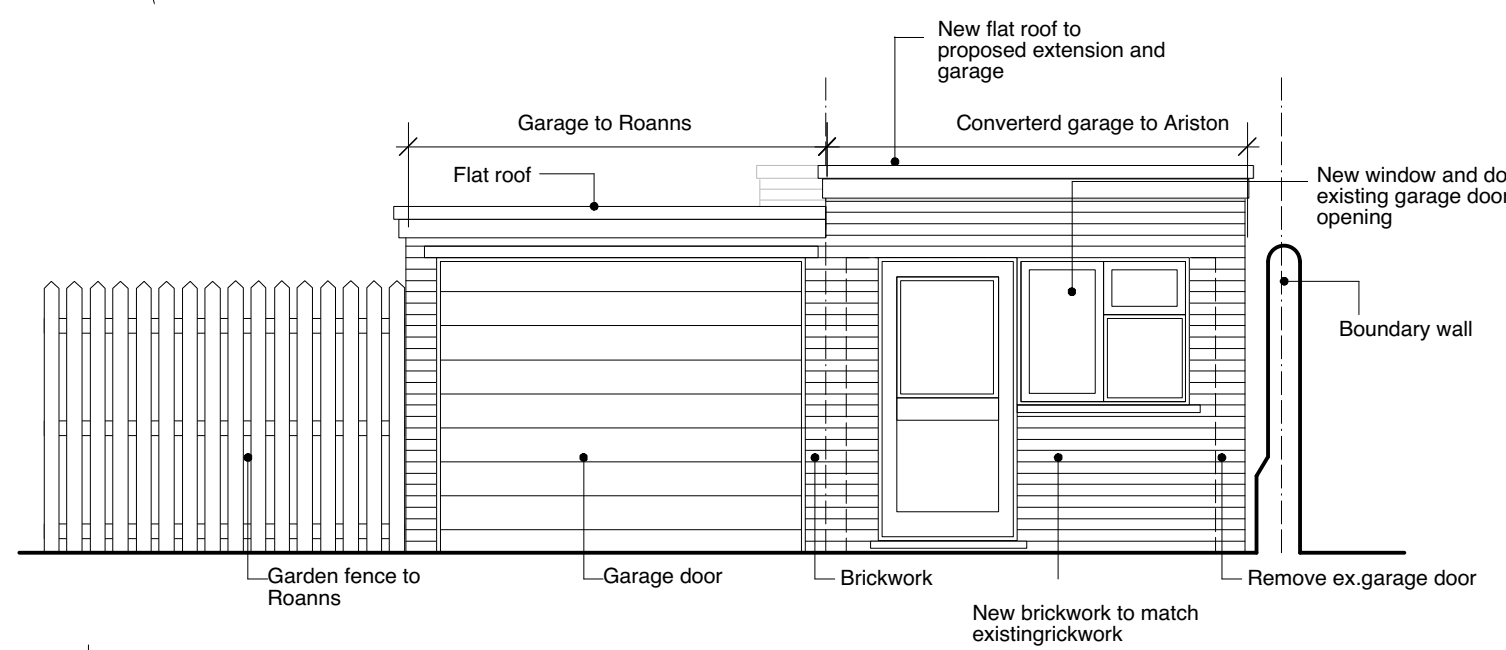


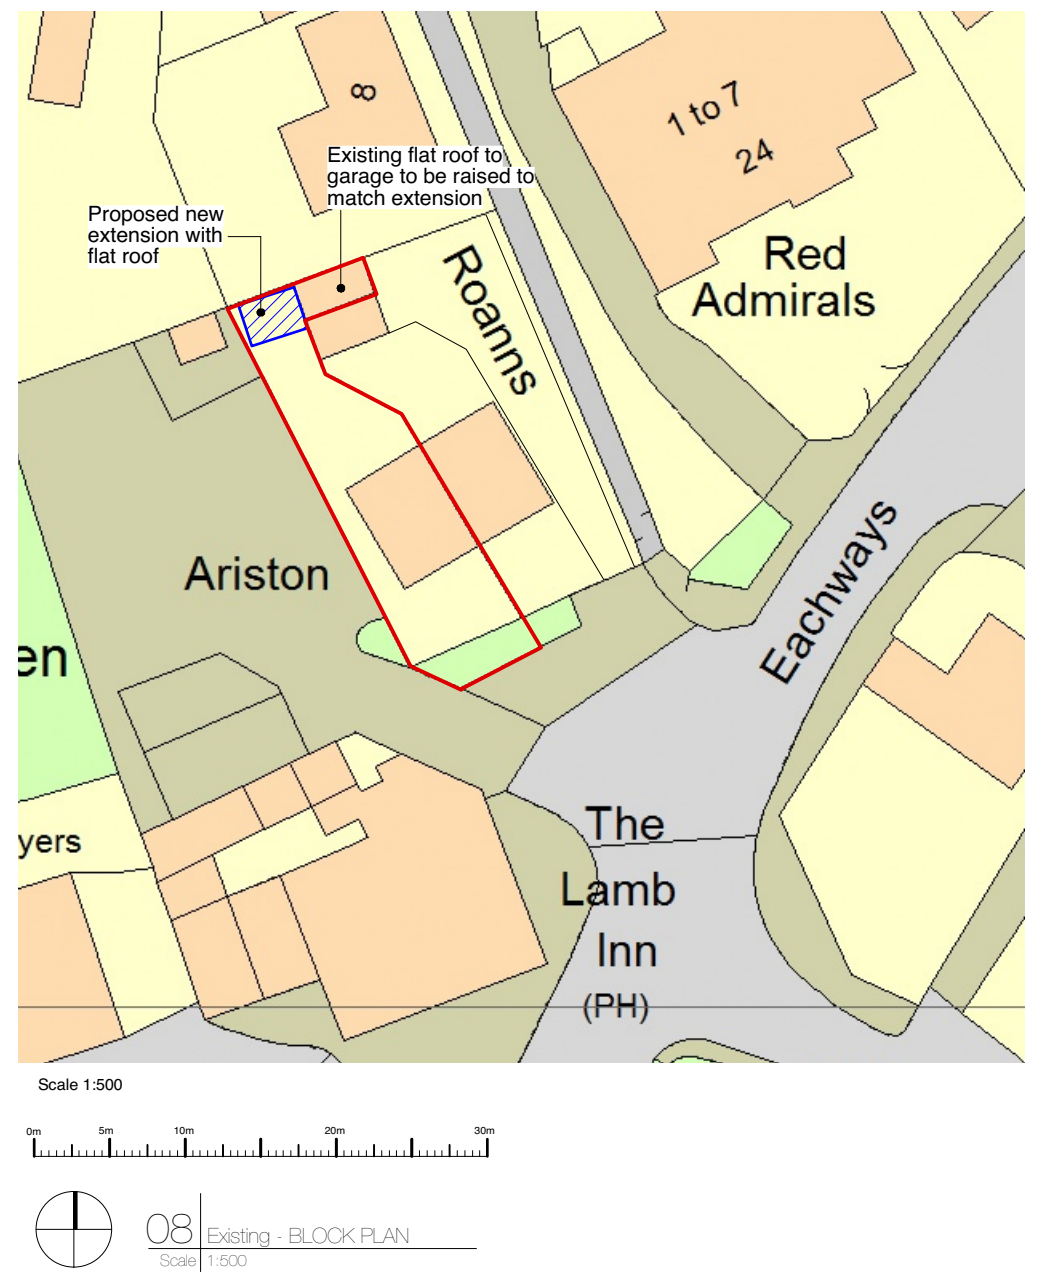

06 Proposed - SIDE ELEVATION TO GARAGE (South facing taken from Roanns)
Scale 1:100

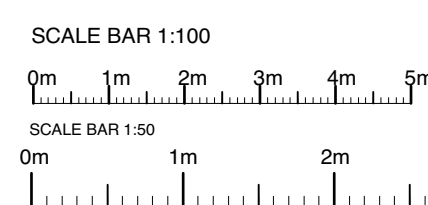

HAPA ARCHITECTS			
Job Name			
Ariston, Water Lane, Angmering, Littlehampton			
Status	PLANNING	Drawing Type	PROPOSED SITE PLAN/ BLOCK AND PROPOSED GARAGE CONVERSION PLAN AND ELEVATIONS
Date	APRIL '20	Scale	1:50, 100 & 500 @ A1
Job Ref			WL_101
Drawing Number			L-200a