




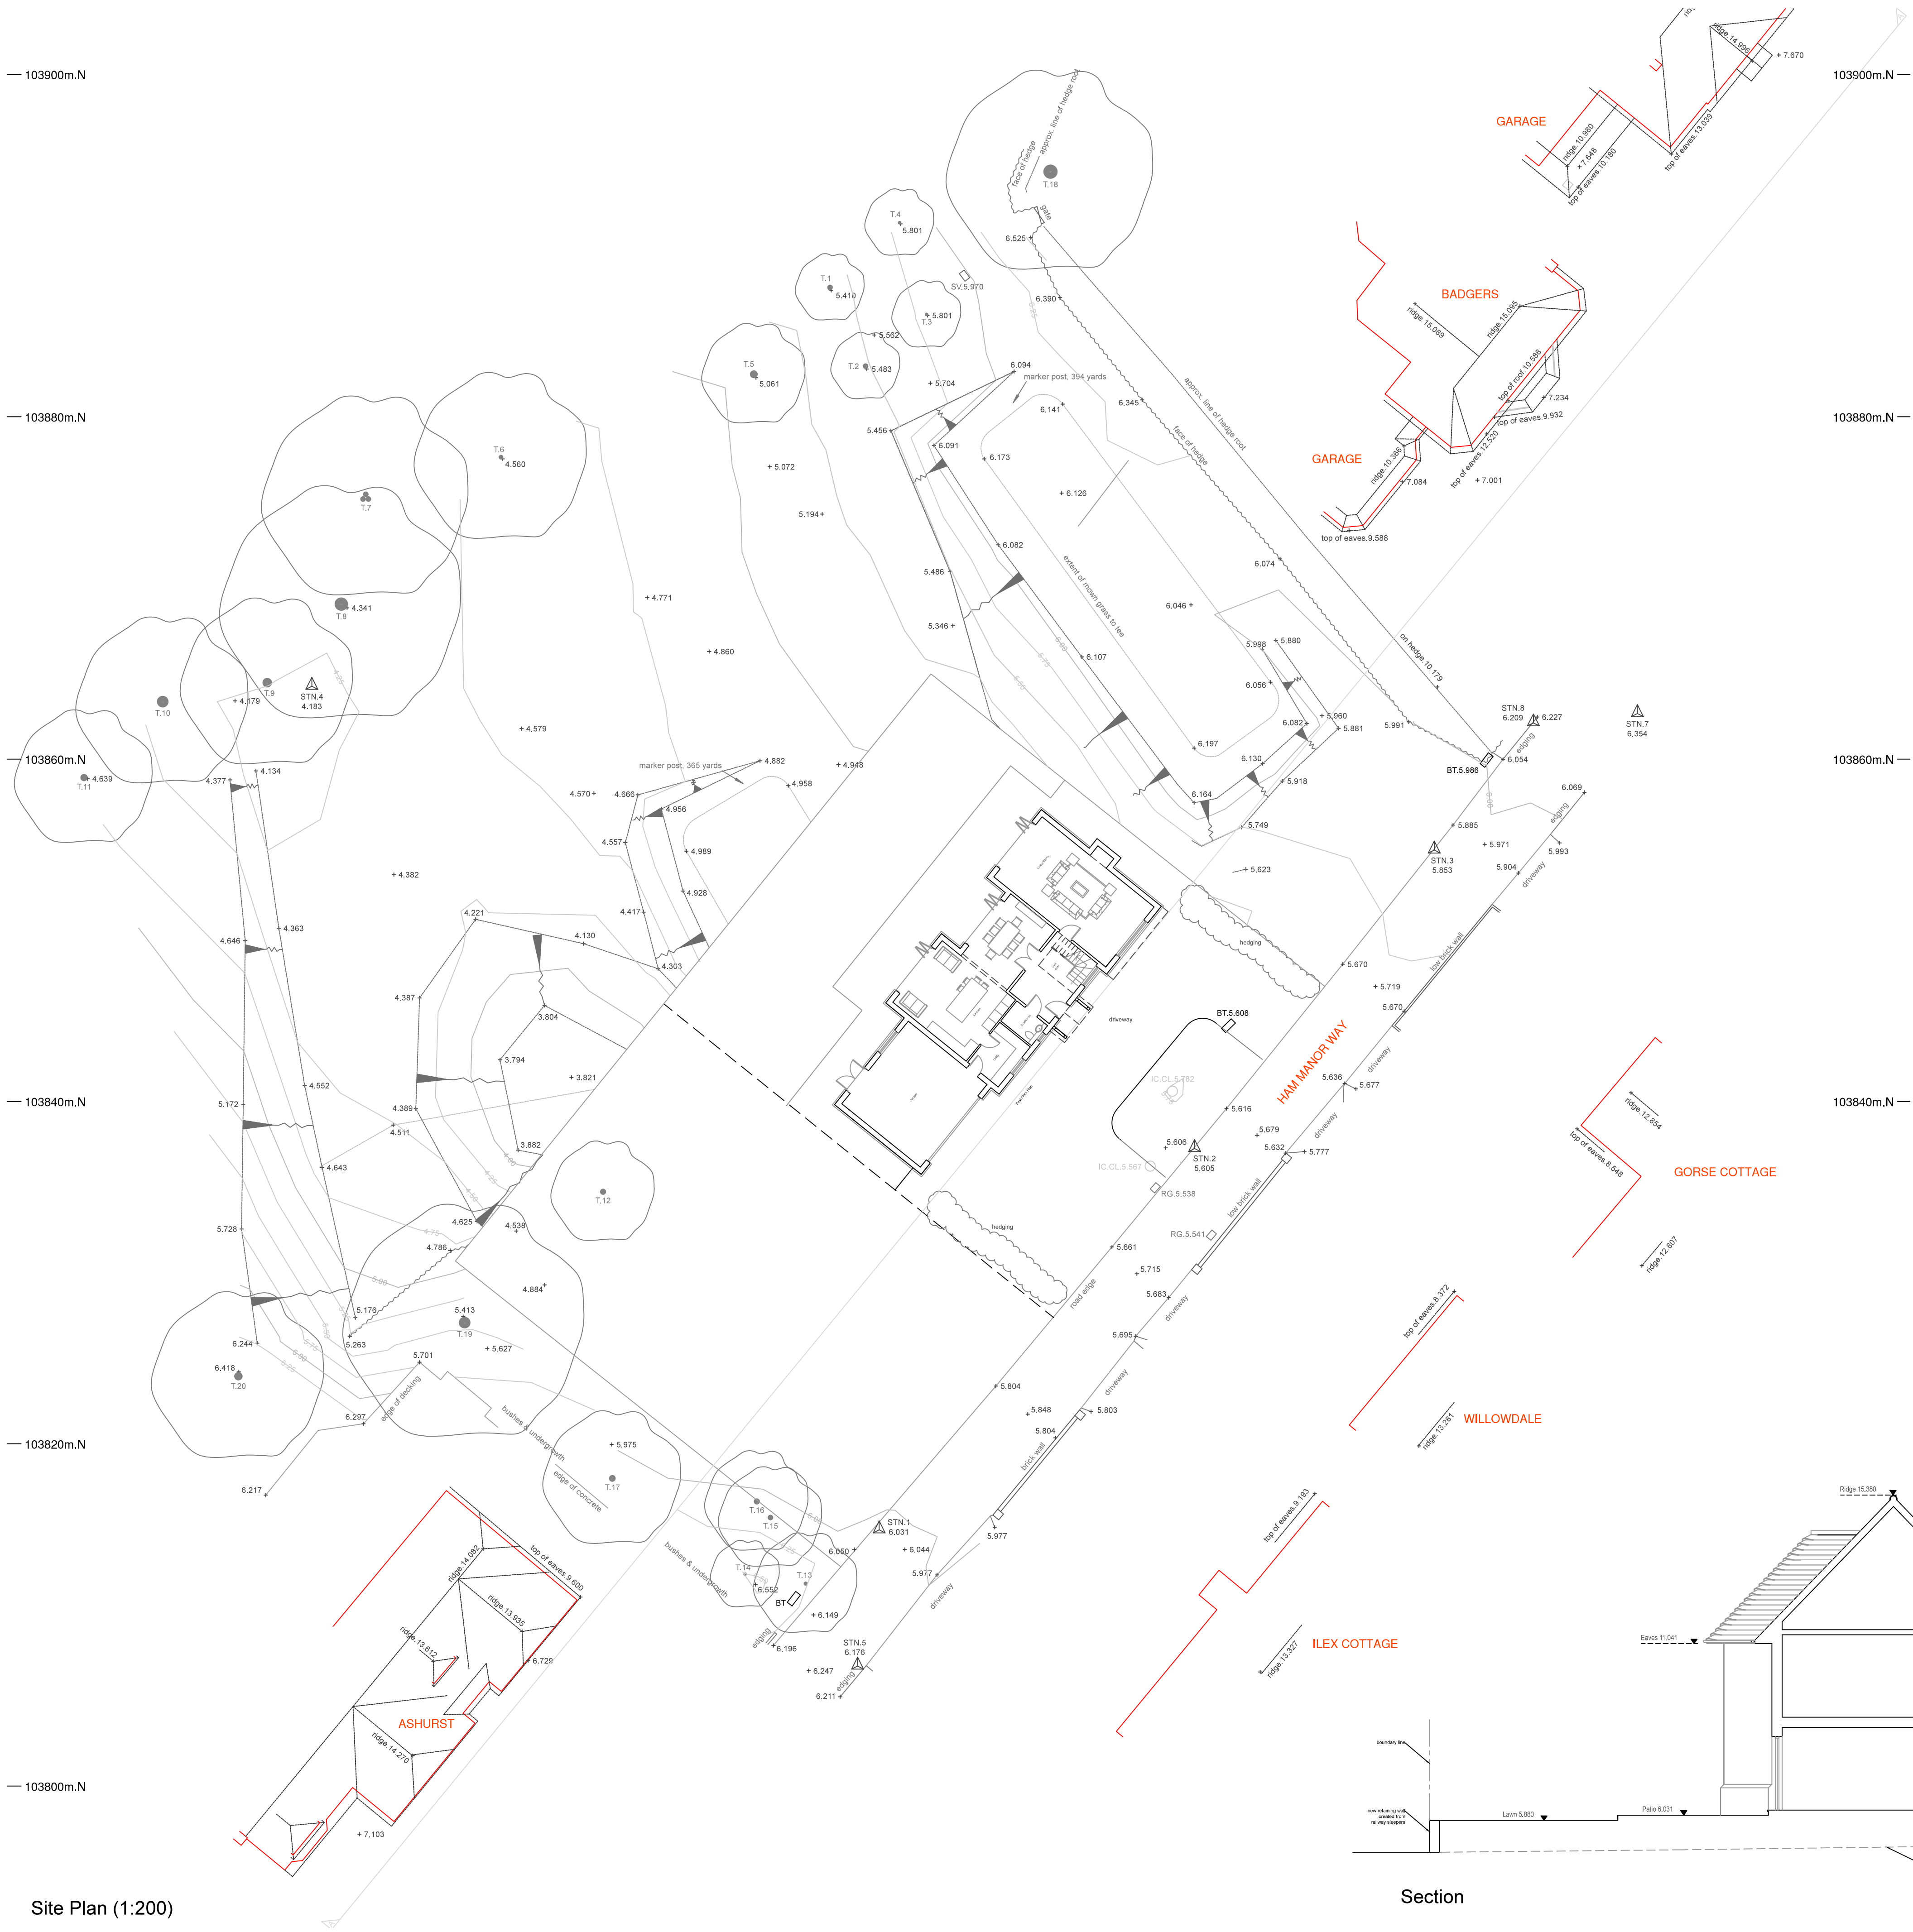

Site Plan (1:200)

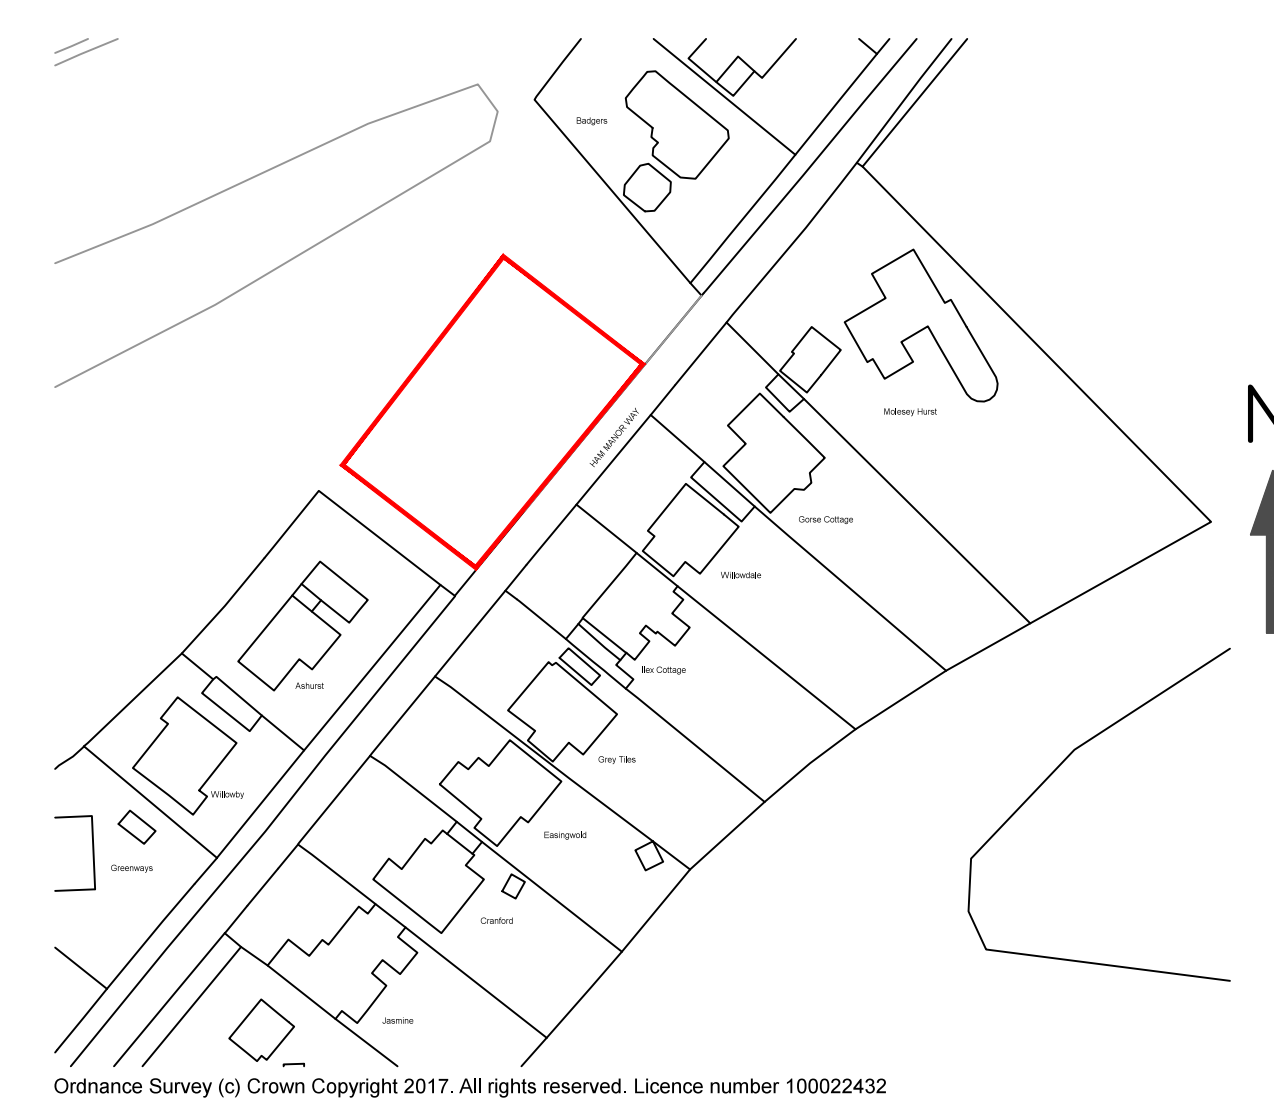


Site Location Plan (1:1250)

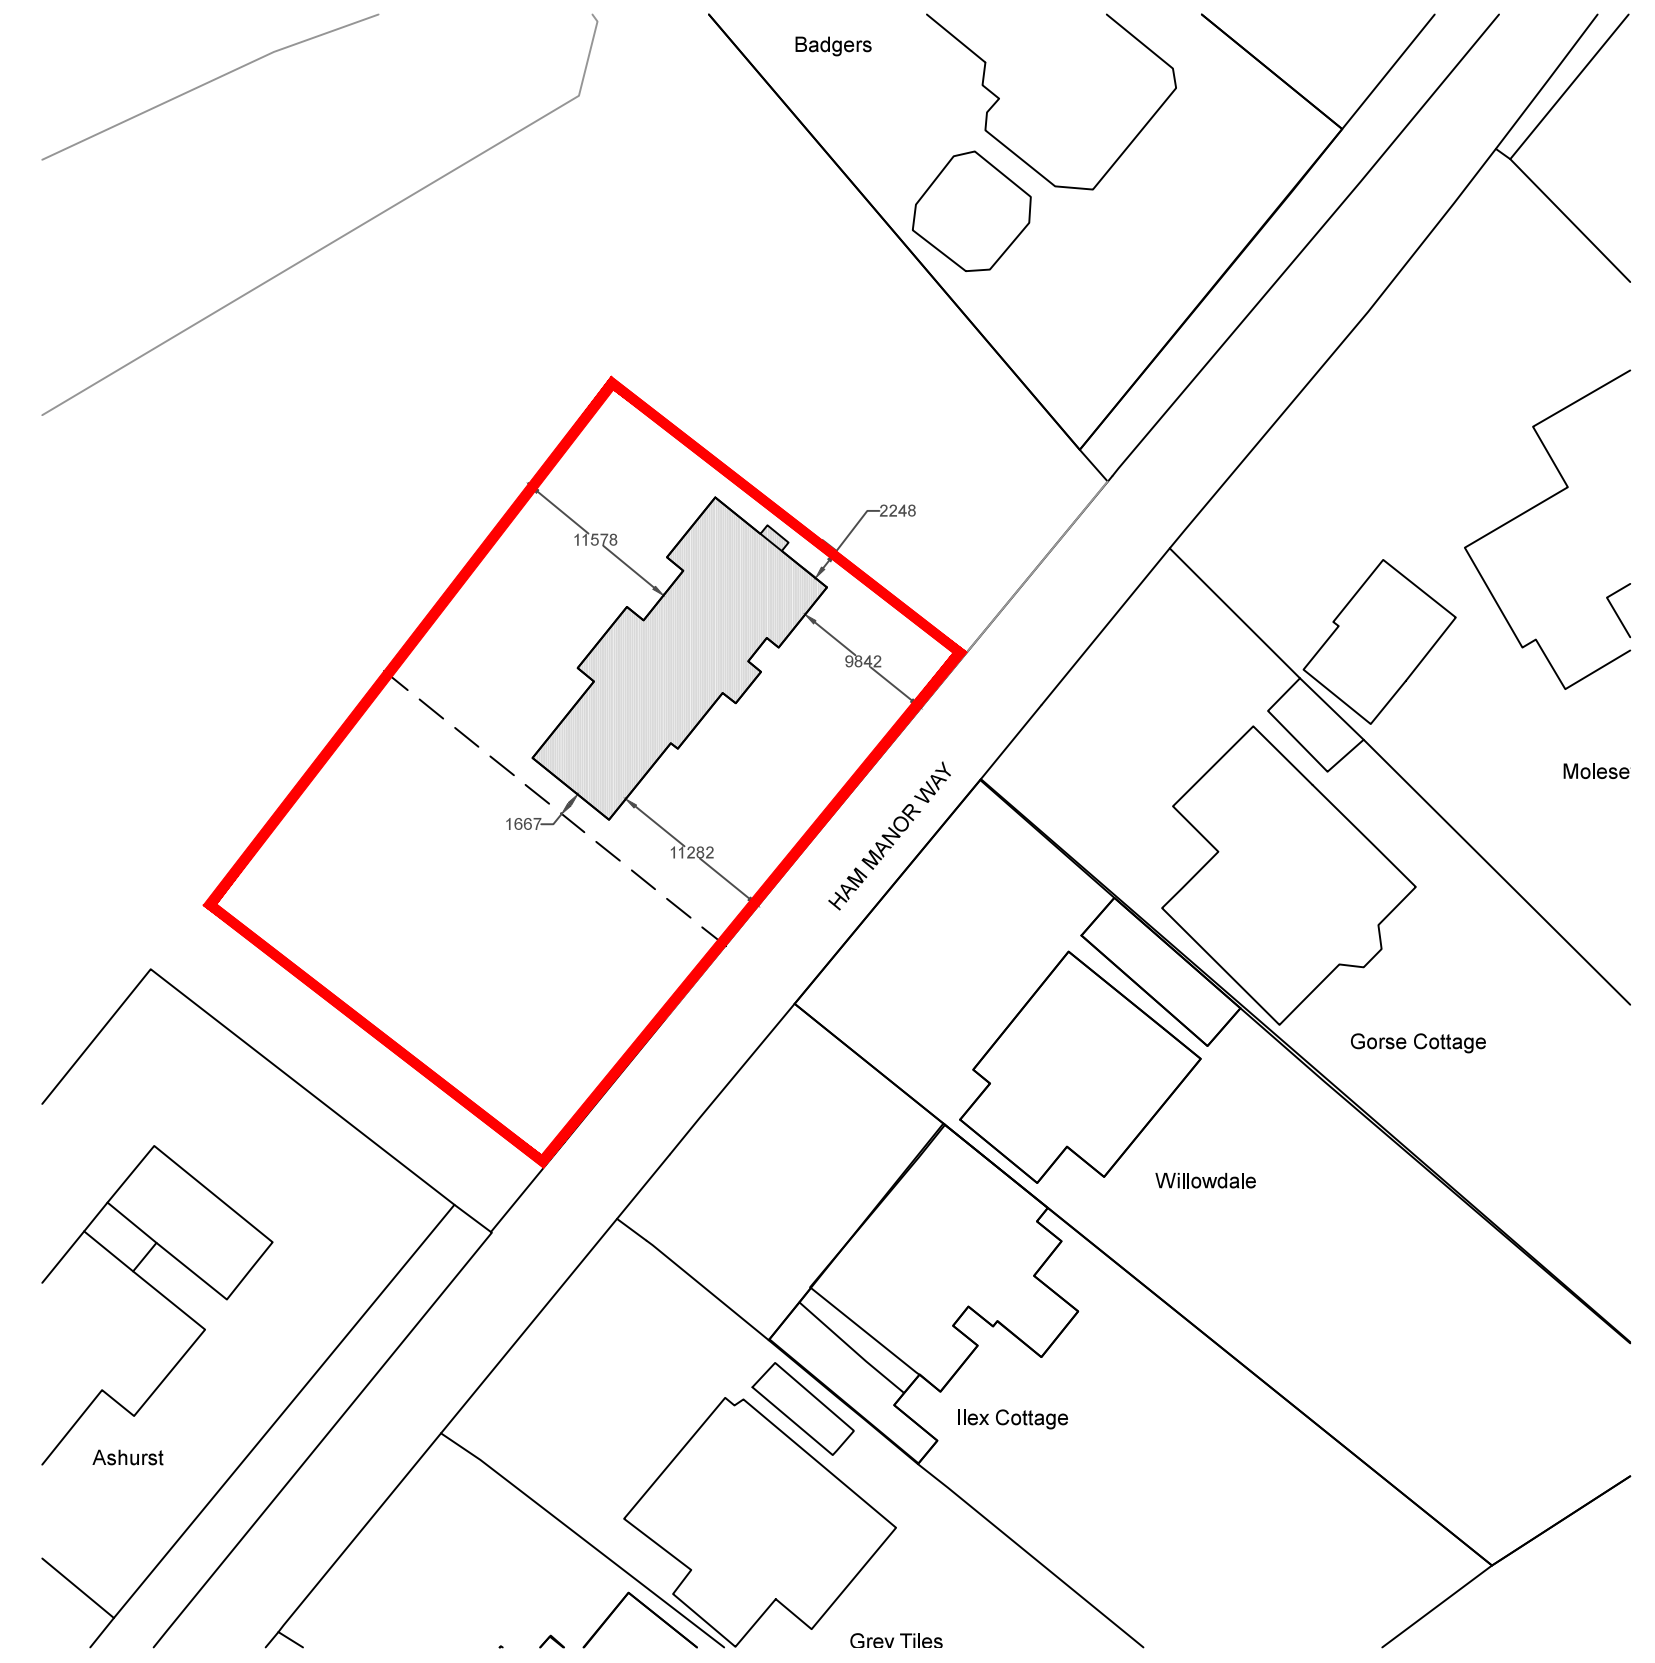

Site Block Plan (1:500)

"For the avoidance of doubt the land identified in this plan is exactly the same as land approved for development in the Certificate of Law Development A/212/17/CLP"

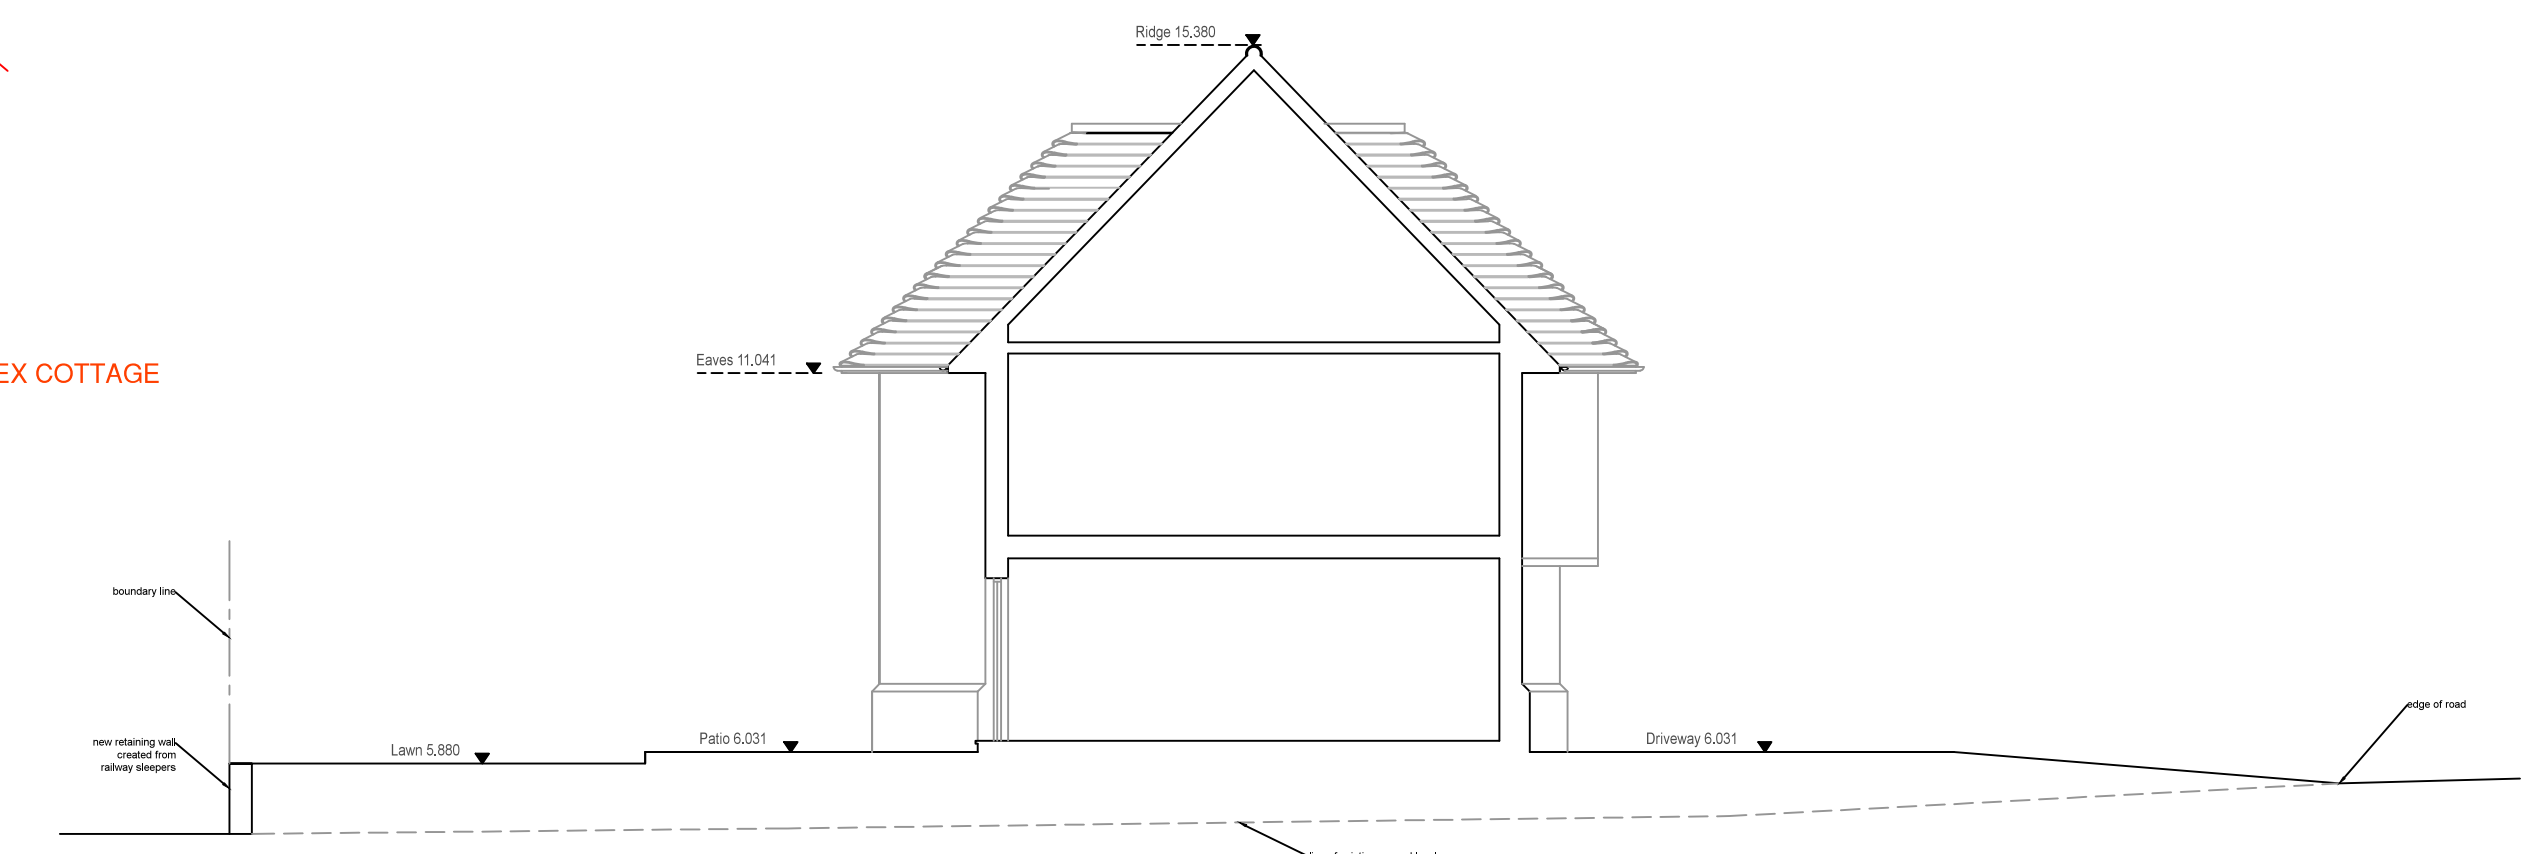

Section

Revisions		
Rev	Description	By
c	Site Boundary Amendment	LW
b	Client Amendments	LW
a	Section Through Site Added	LW
All dimensions to be checked on site prior to commencement of work, except for planning purposes. This drawing is the copyright of Inspired Design Studio Ltd. and may not be copied, altered or reproduced in any way without written authority.		
Client: Mr & Mrs Jones		
Project Address: Land at the 9th Tee Ham Manor Way Angmering		
Drawing Title: Proposed Site Plans & Section		
Drawing Number: 1202.02.c		
Scale: As stated printed @ A1		
Date: 06/02/2019		