



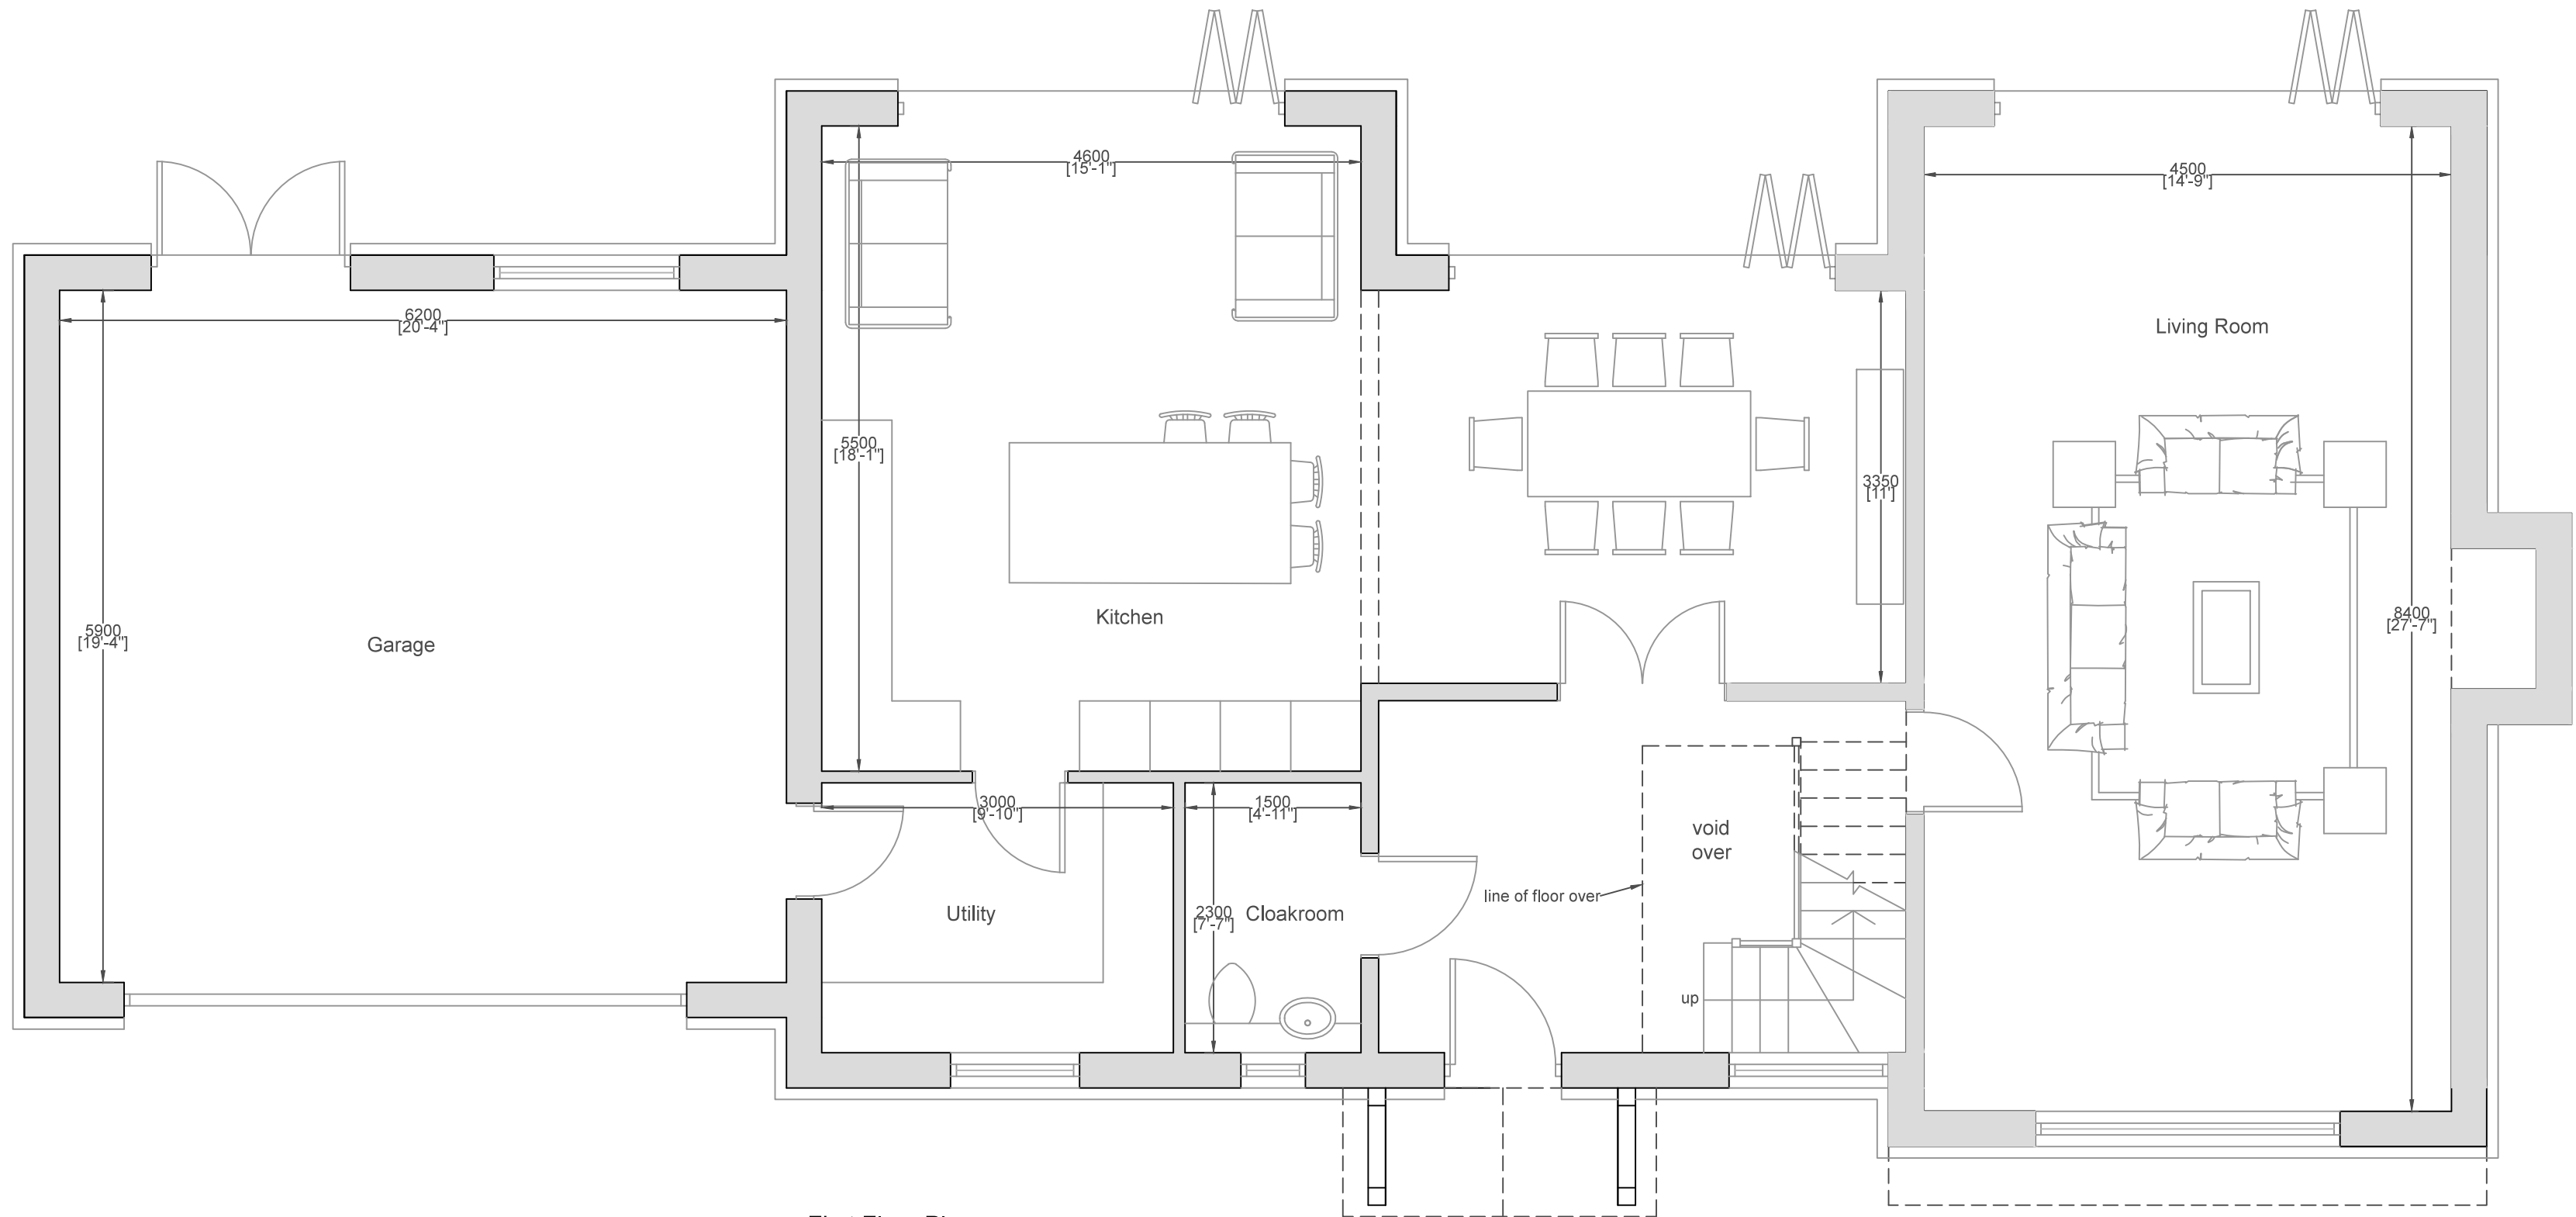


First Floor Plan



Plans (1:50)

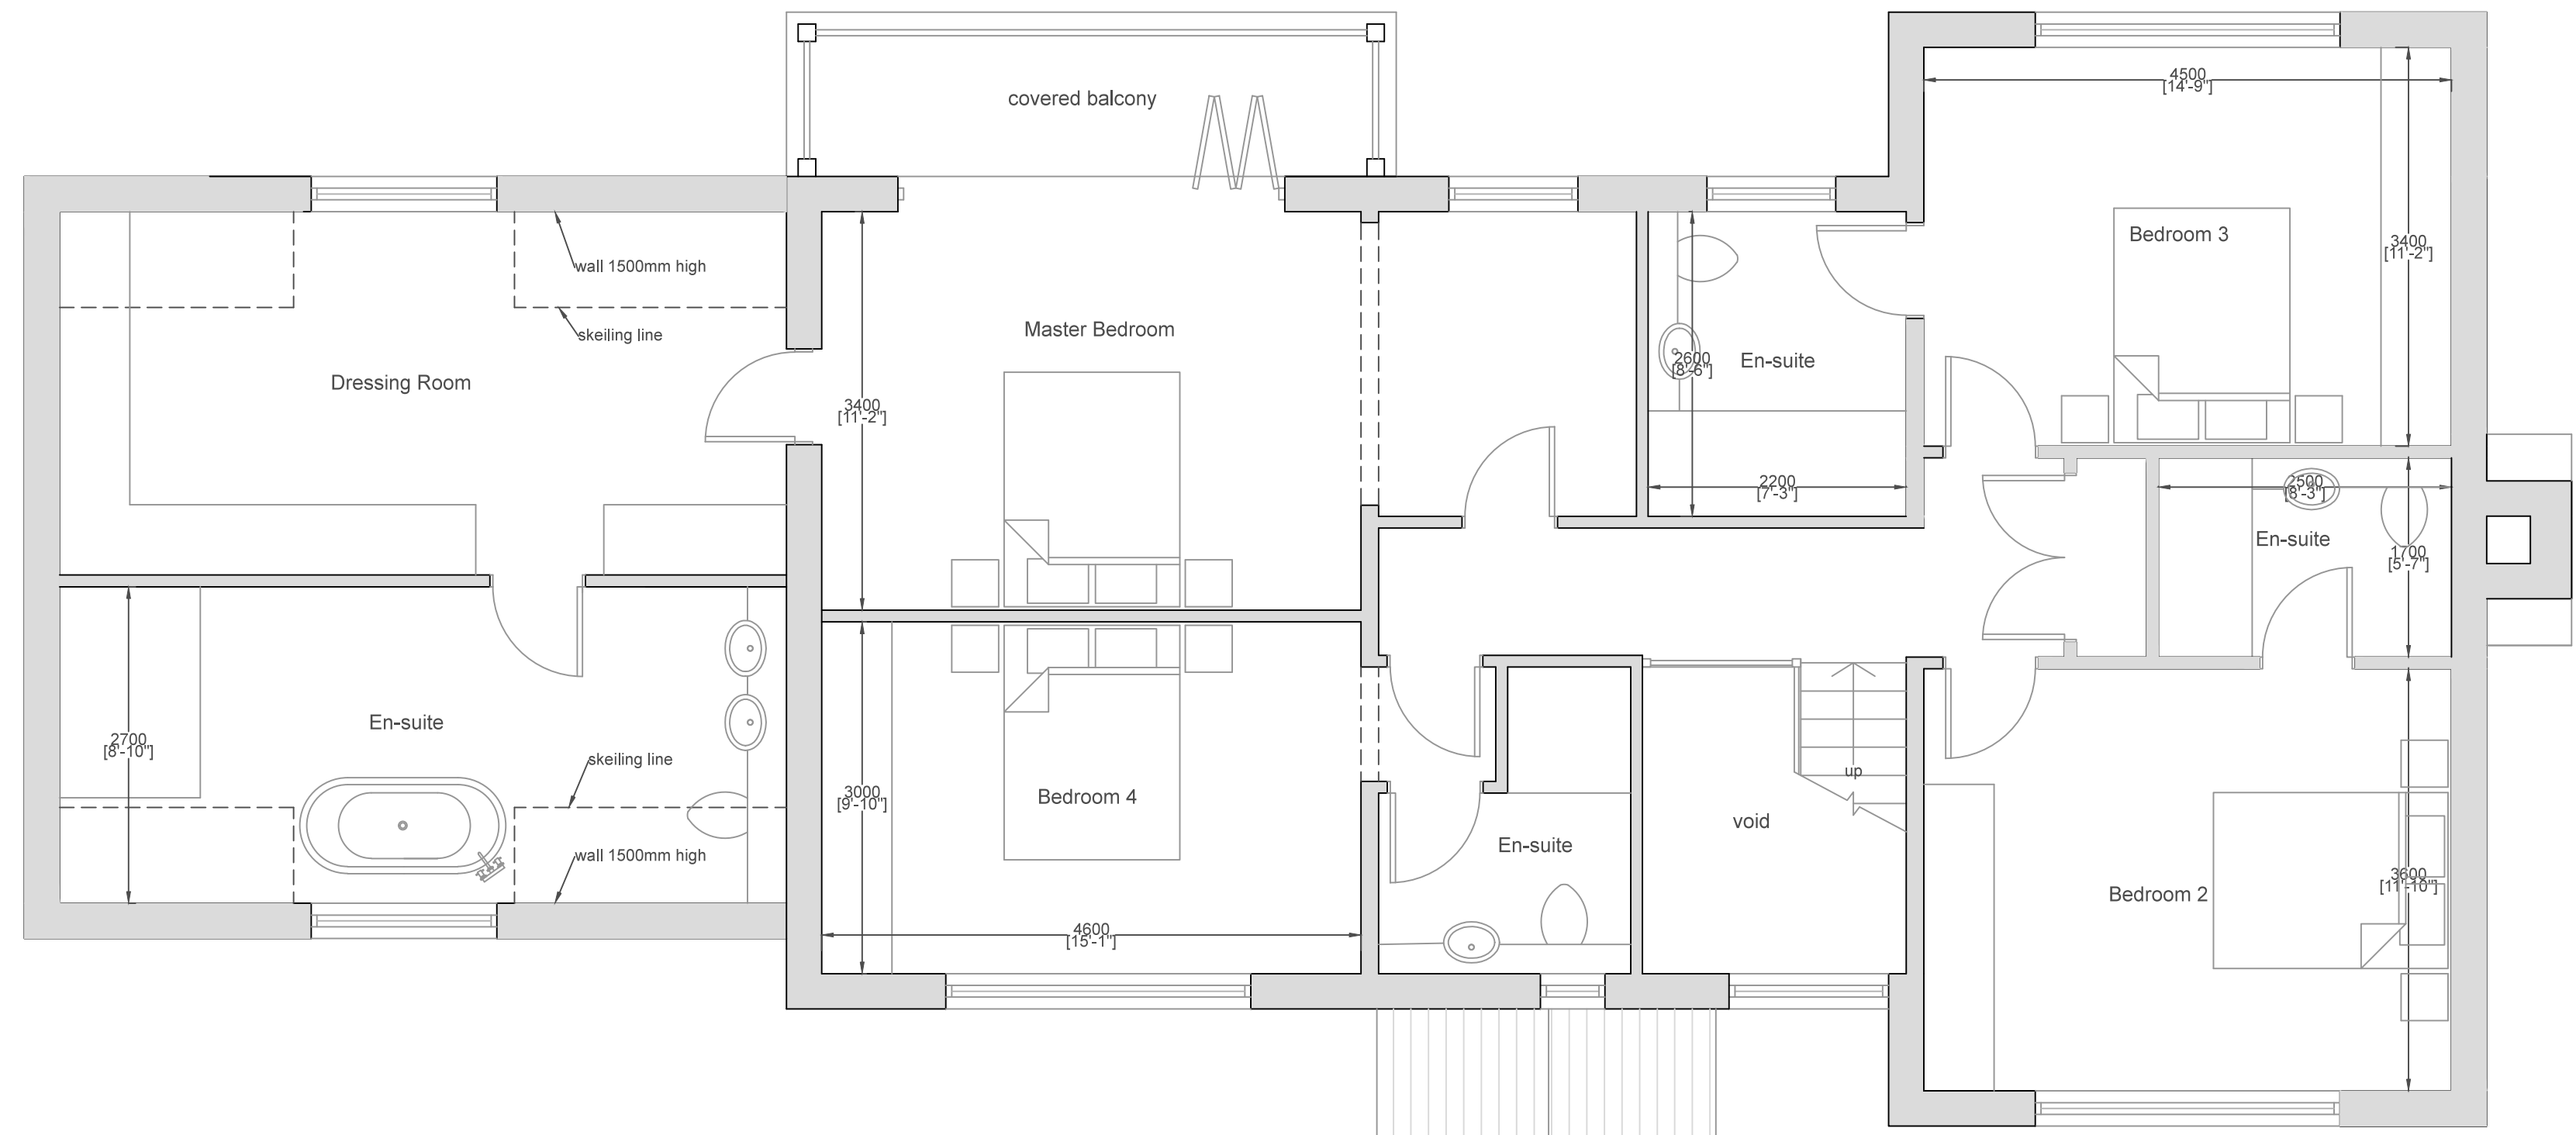

First Floor Plan

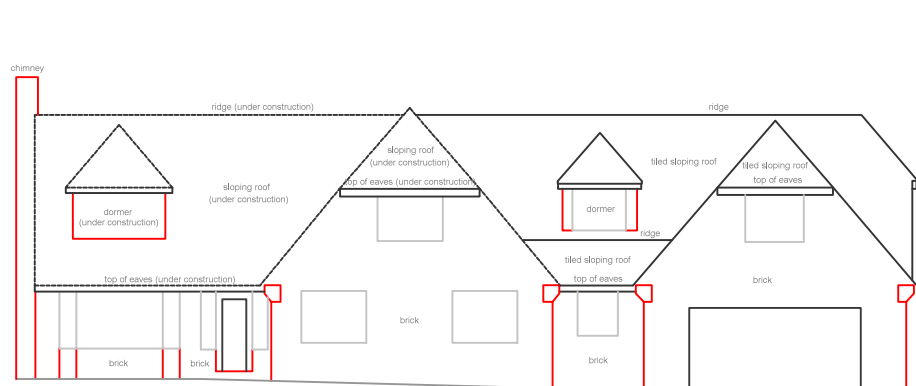

Street Elevation (1:200)

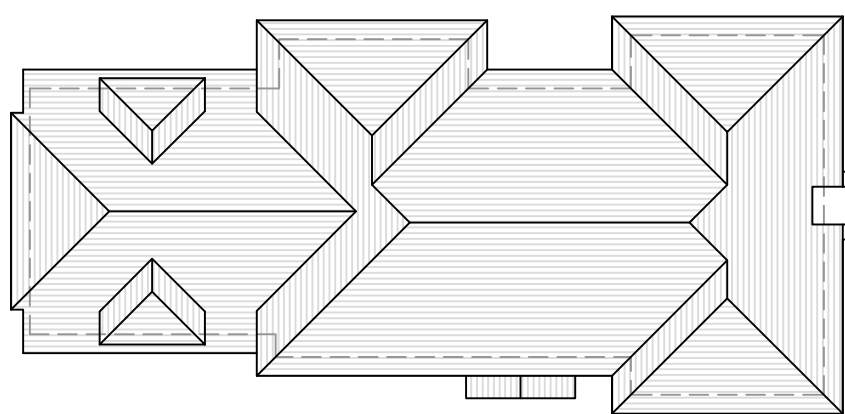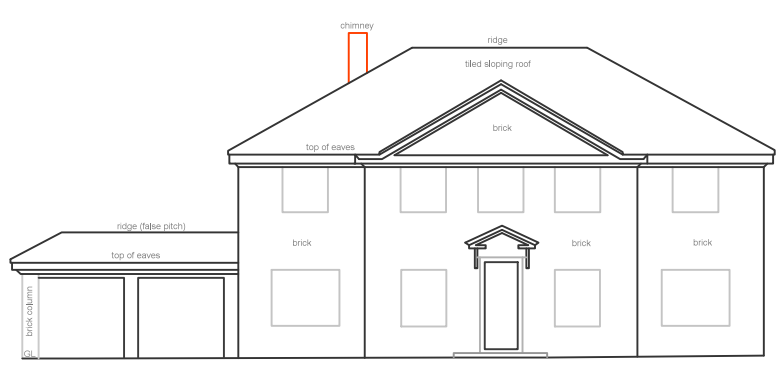


Roof Plan (1:200)




Front Elevation (east)



Rear Elevation (west)

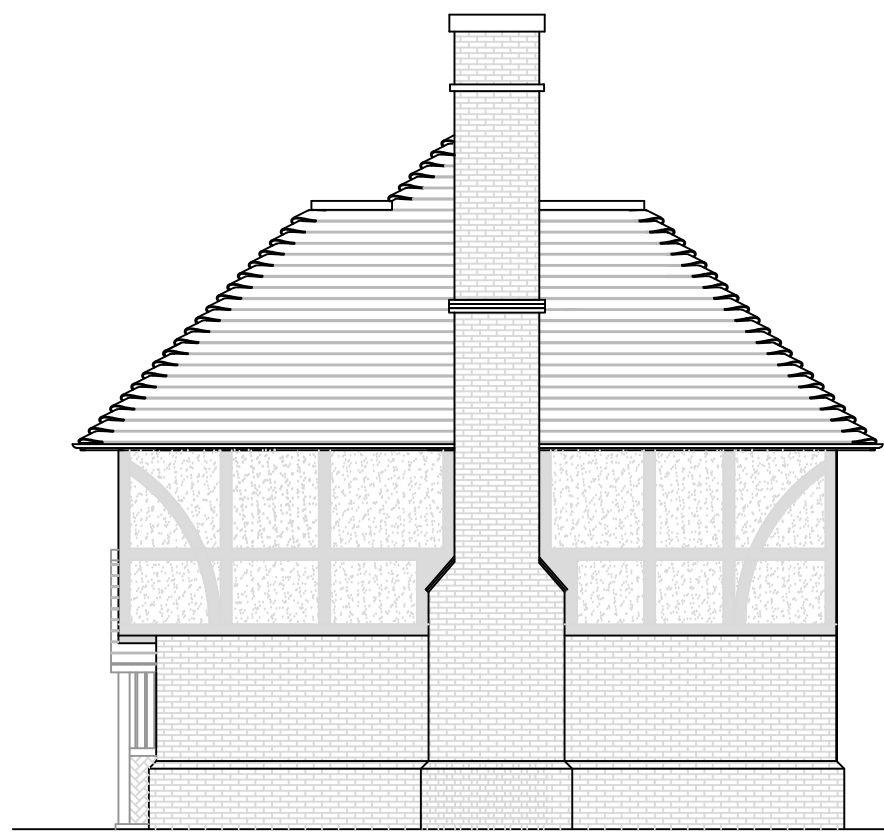

Side Elevation (north)

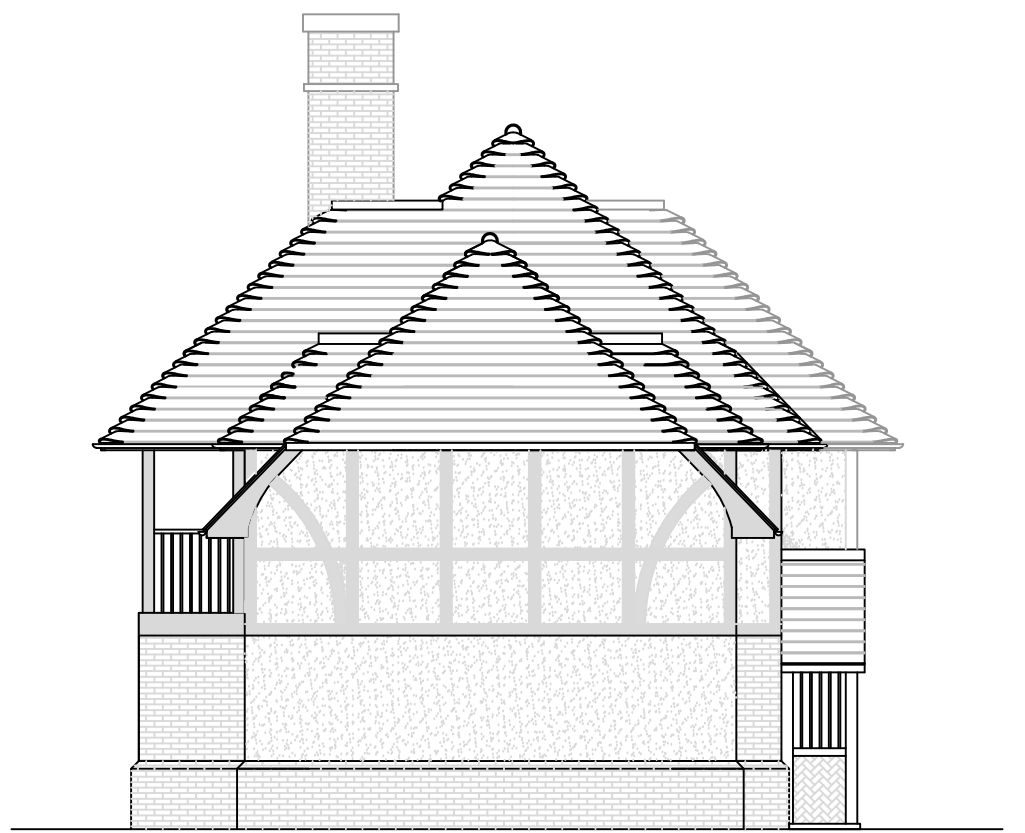

Side Elevation (south)

Revisions		
Rev	Description	By
d	Client Amendments	LW
c	Client Amendments	LW
b	Client Amendments	LW
a	Client Amendments	LW

All dimensions to be checked on site prior to commencement of work, except for planning purposes.
This drawing is the copyright of
Inspired Design Studio Ltd.
and may not be copied, altered or reproduced
in any way without written authority.

Client: Mr & Mrs Jones
Project Address:
Land at the 9th Tee
Ham Manor Way
Angmering
Drawing Title:
Proposed Plans, Elevations and Street
Scene Elevation
Drawing Number: 1202.01.d
Scale: As stated printed @ A1
Date: 06/02/2019