


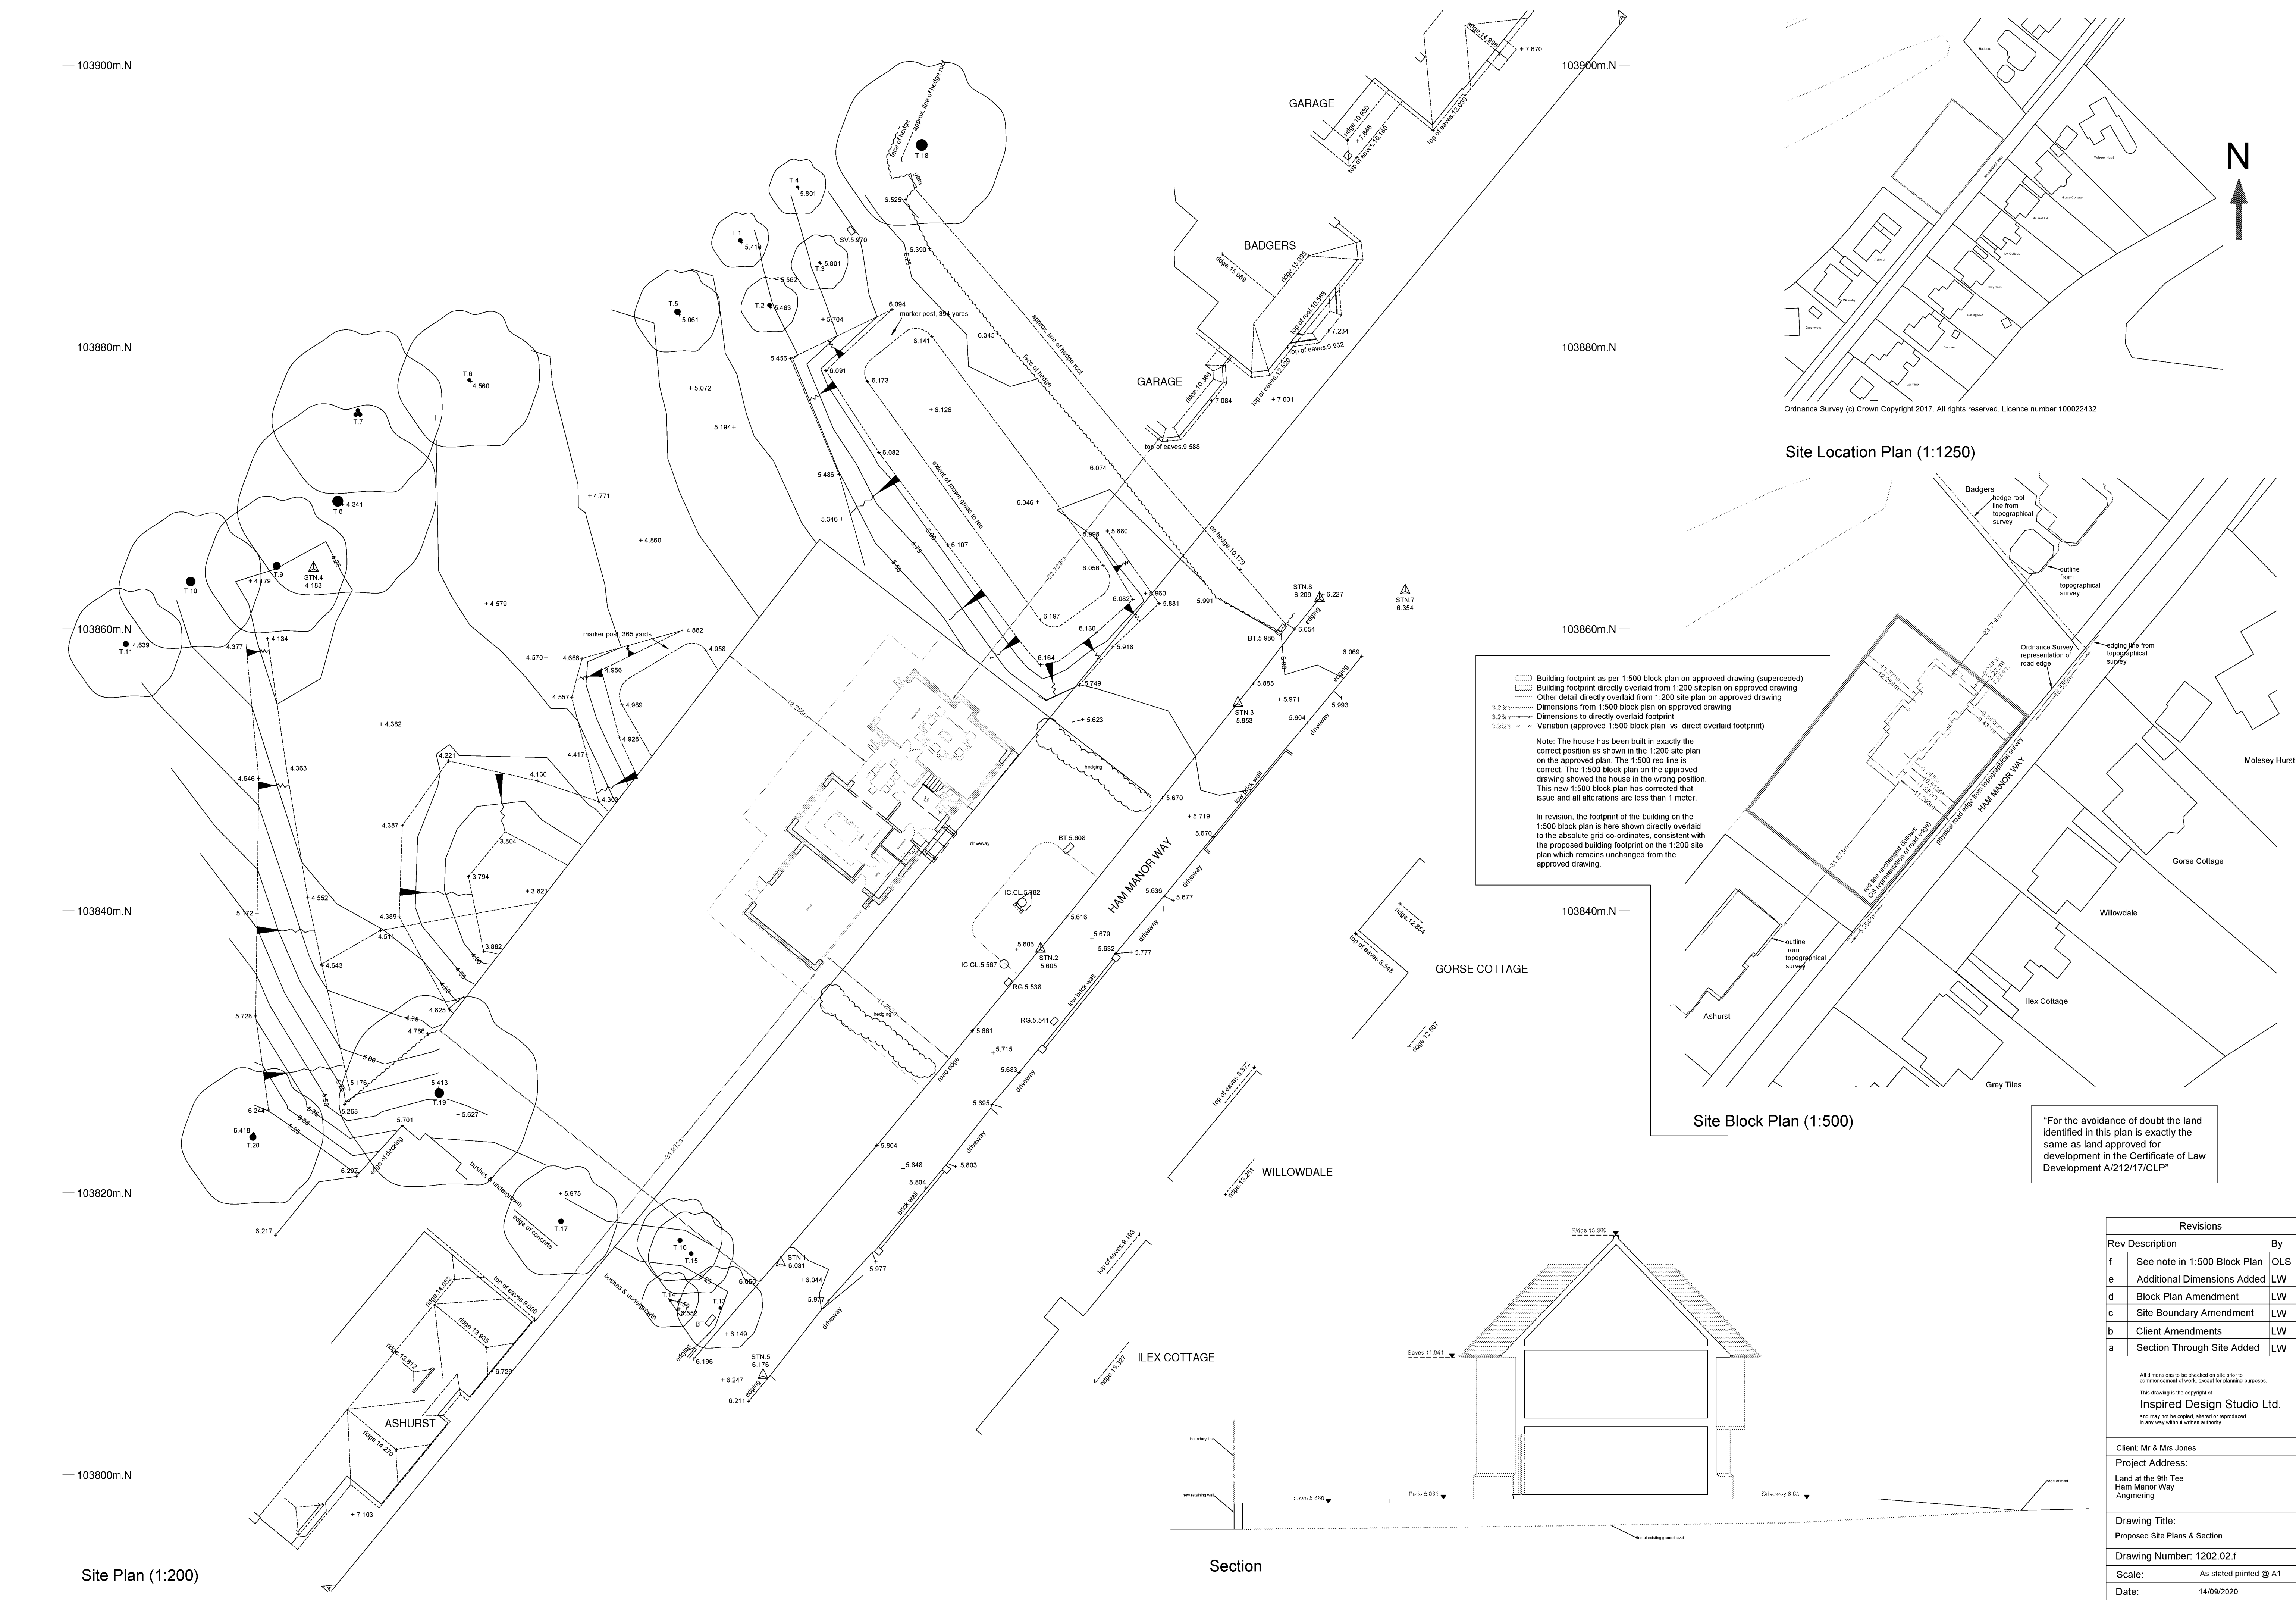

Revisions		
Rev	Description	By
f	See note in 1:500 Block Plan	OLS
e	Additional Dimensions Added	LW
d	Block Plan Amendment	LW
c	Site Boundary Amendment	LW
b	Client Amendments	LW
a	Section Through Site Added	LW

All dimensions to be checked on site prior to commencement of work, except for planning purposes.

This drawing is the copyright of
Inspired Design Studio Ltd.
and may not be copied, altered or reproduced in any way without written authority.

Client: Mr & Mrs Jones

Project Address:
Land at the 9th Tee
Ham Manor Way
Angmering

Drawing Title:
Proposed Site Plans & Section

Drawing Number: 1202.02.f

Scale: As stated printed @ A1

Date: 14/09/2020