




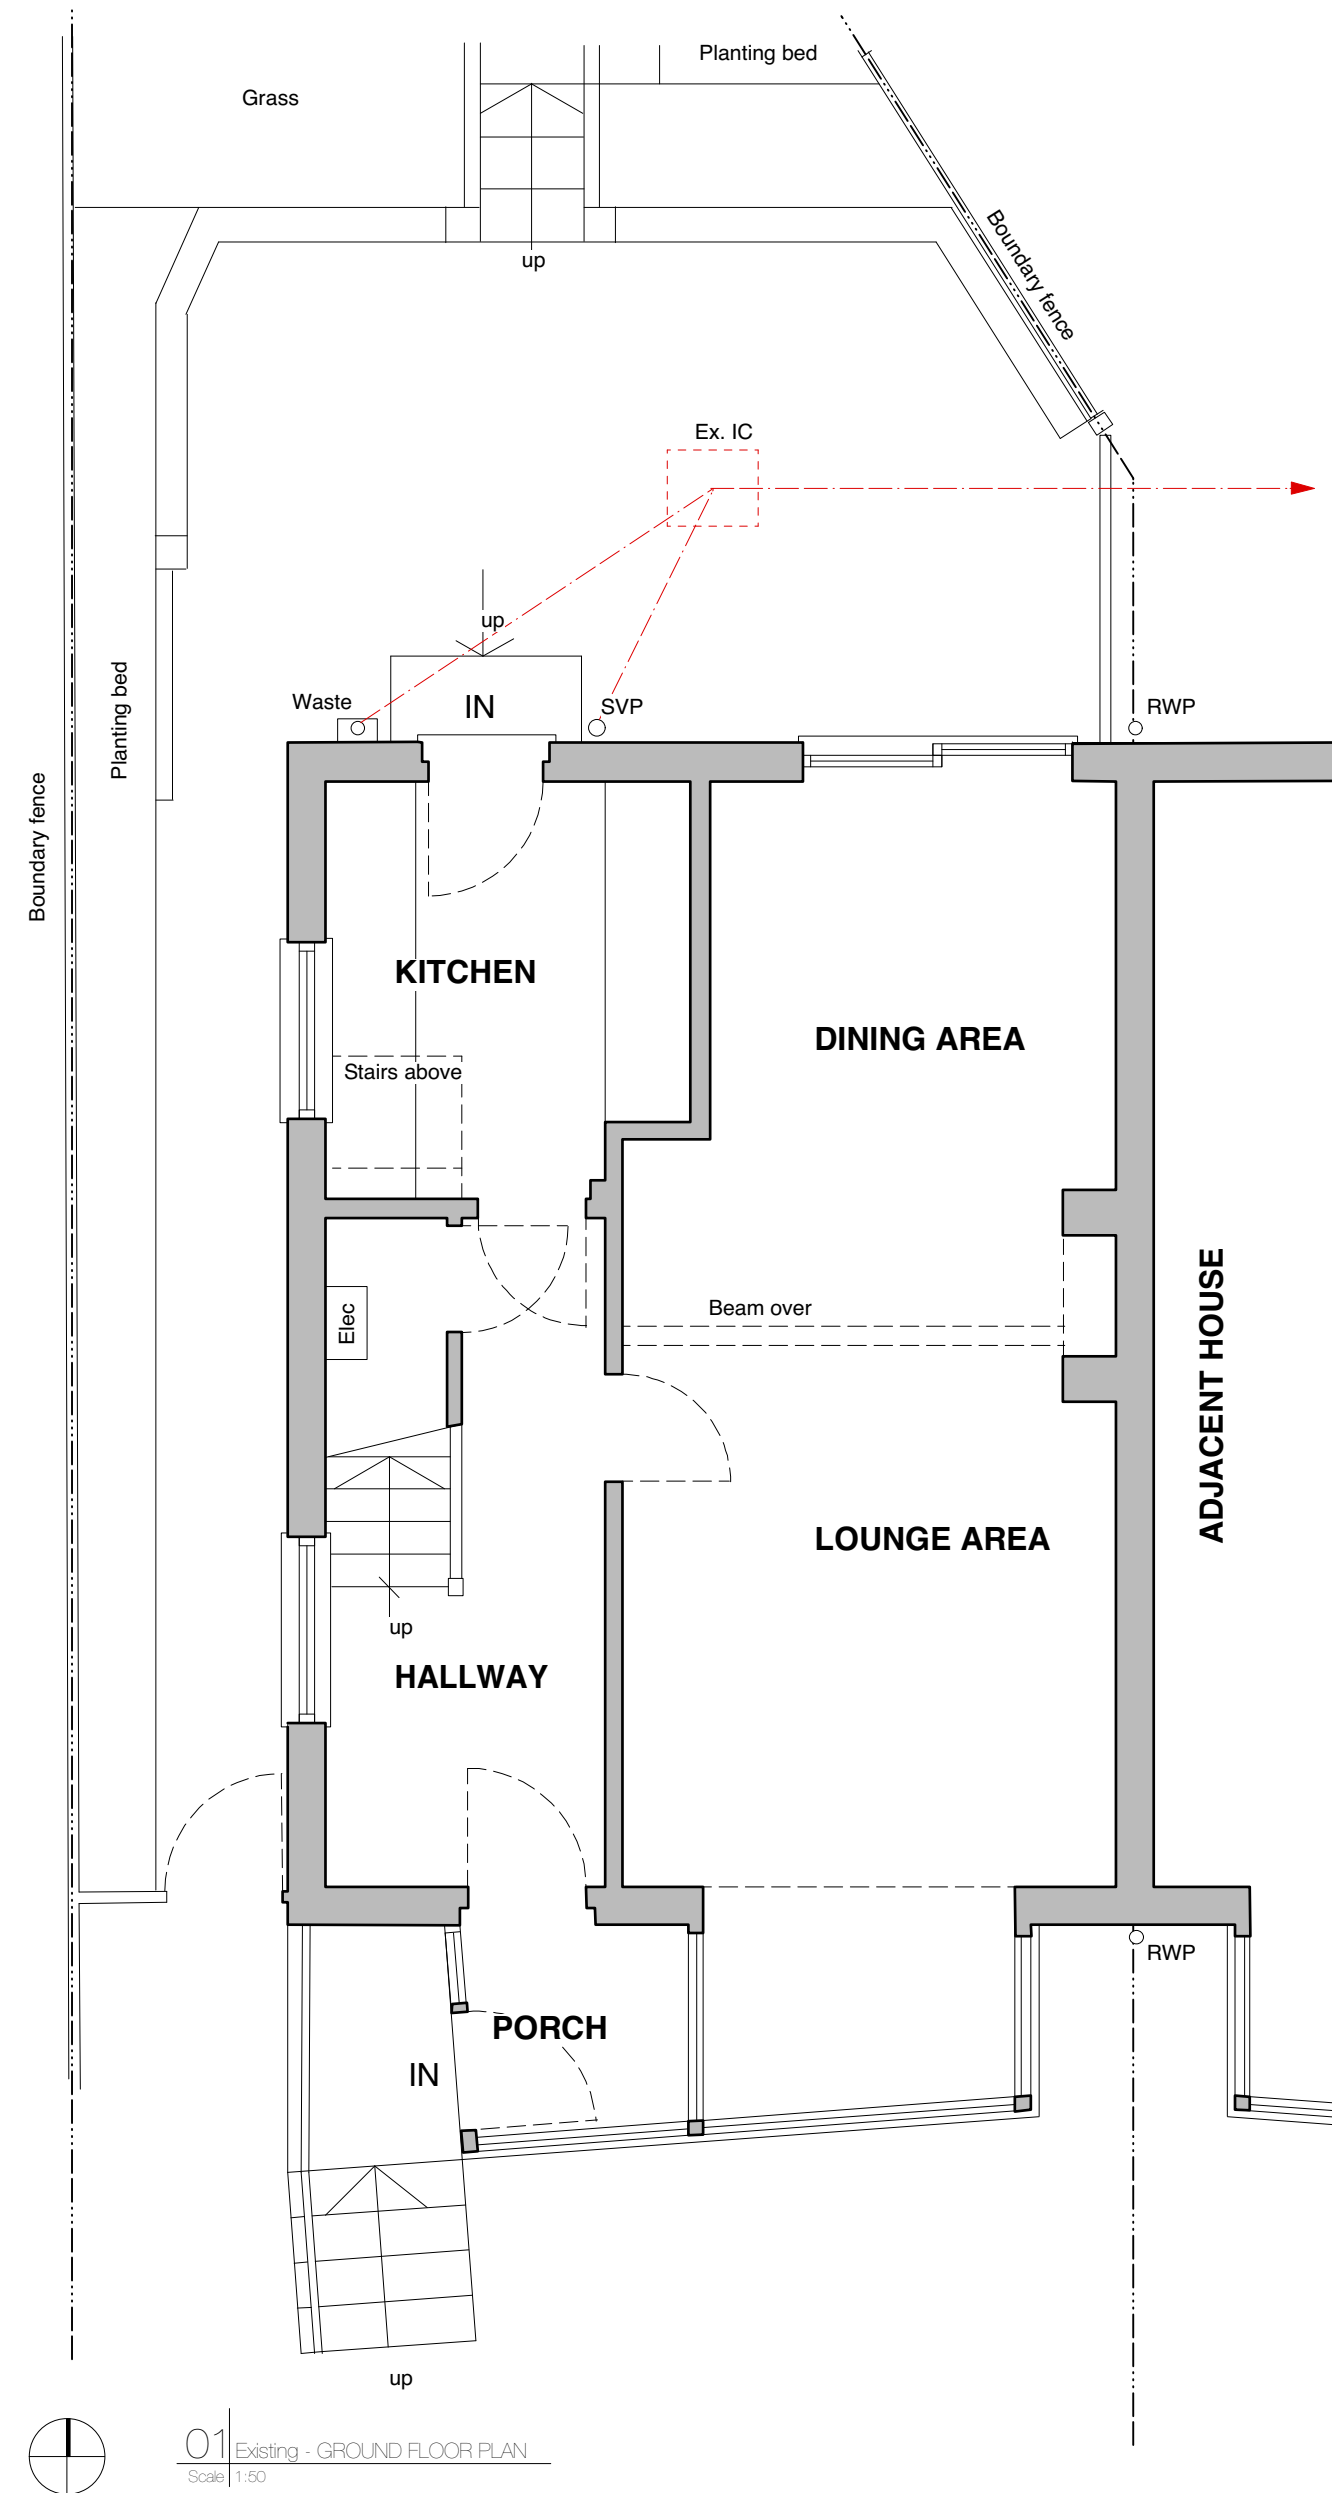


01 Existing - GROUND FLOOR PLAN
Scale 1:50

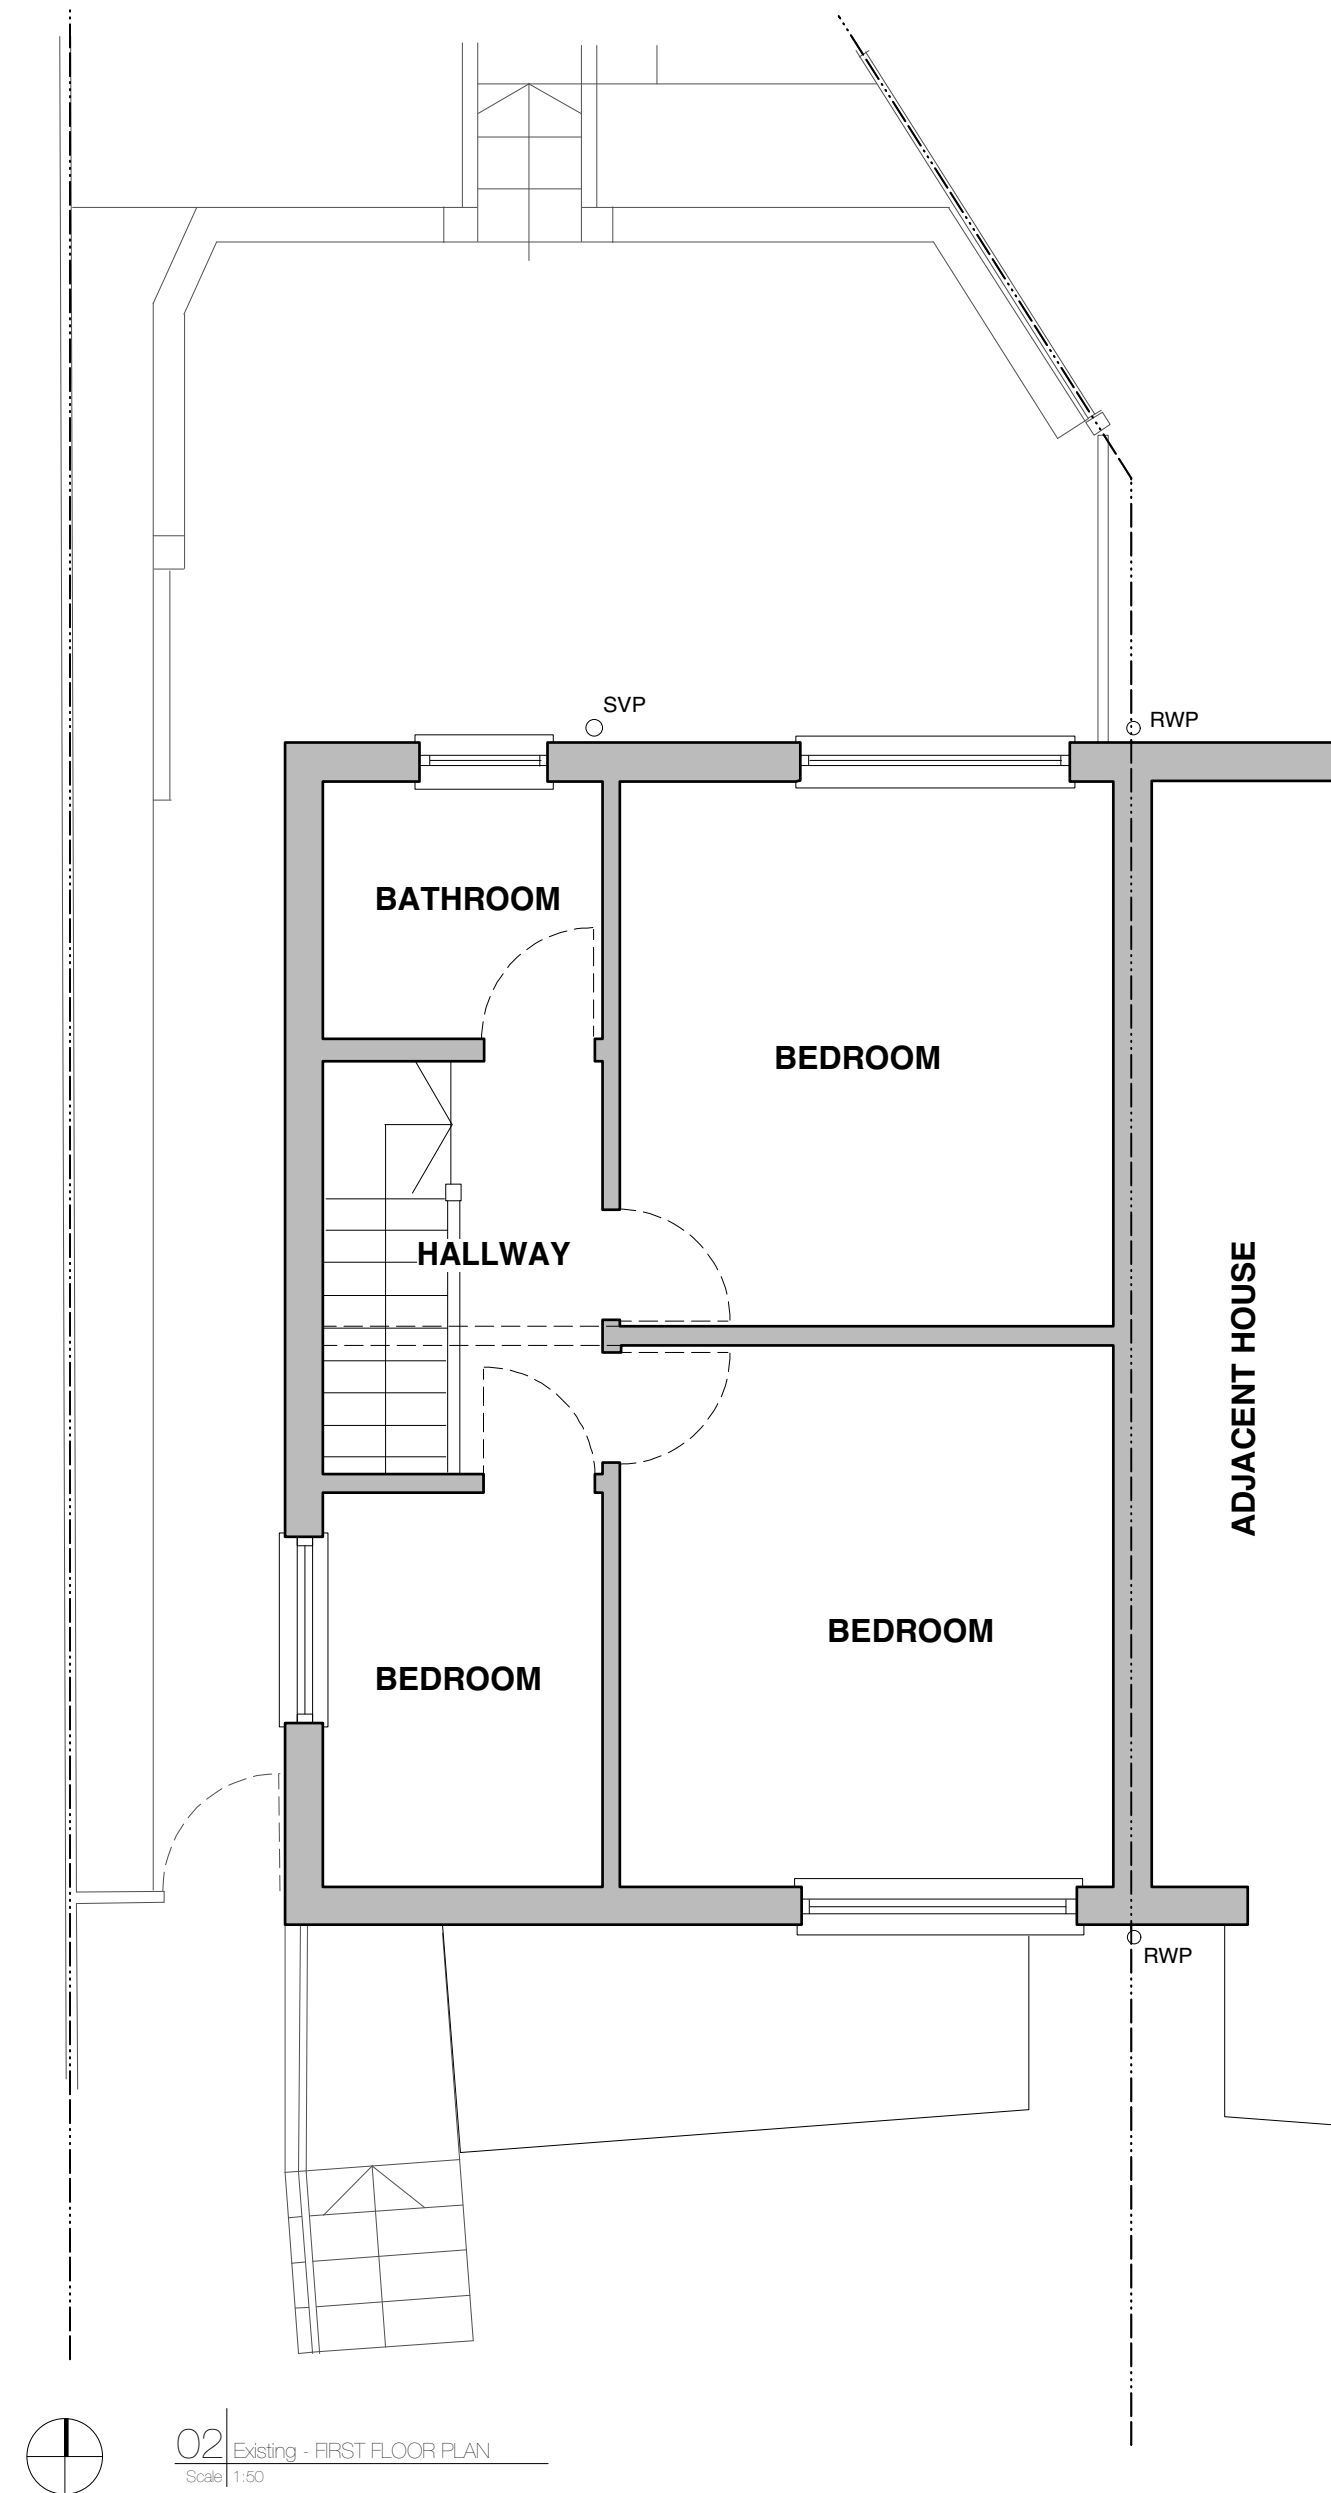


02 Existing - FIRST FLOOR PLAN
Scale 1:50

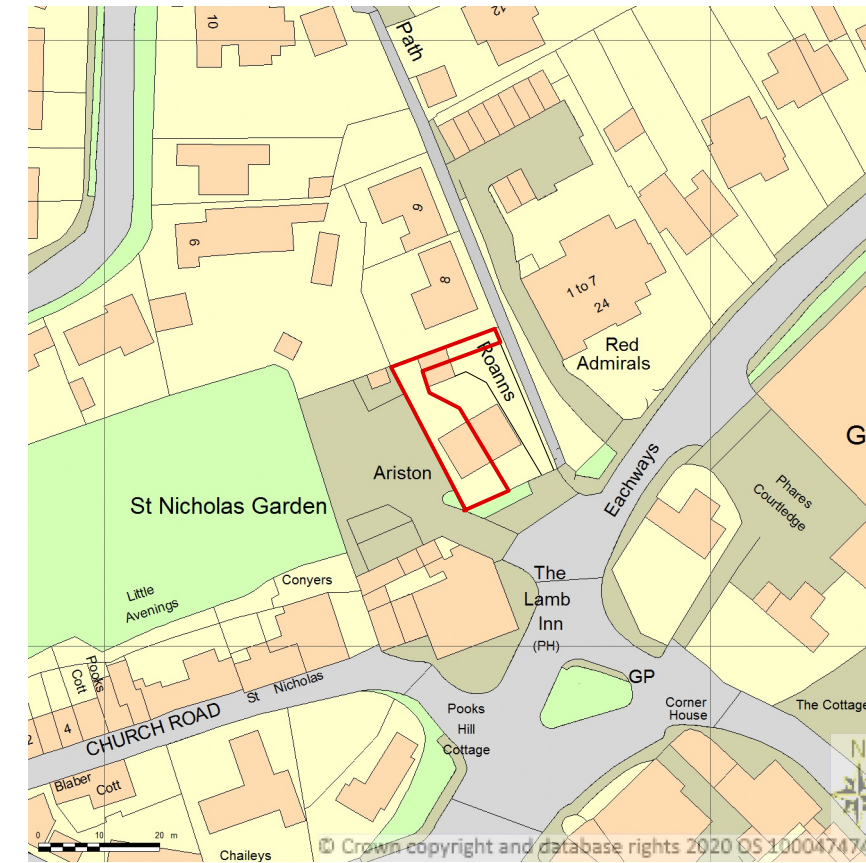


Scale 1:1250
05 Existing - SITE LOCATION PLAN
Scale 1:1250

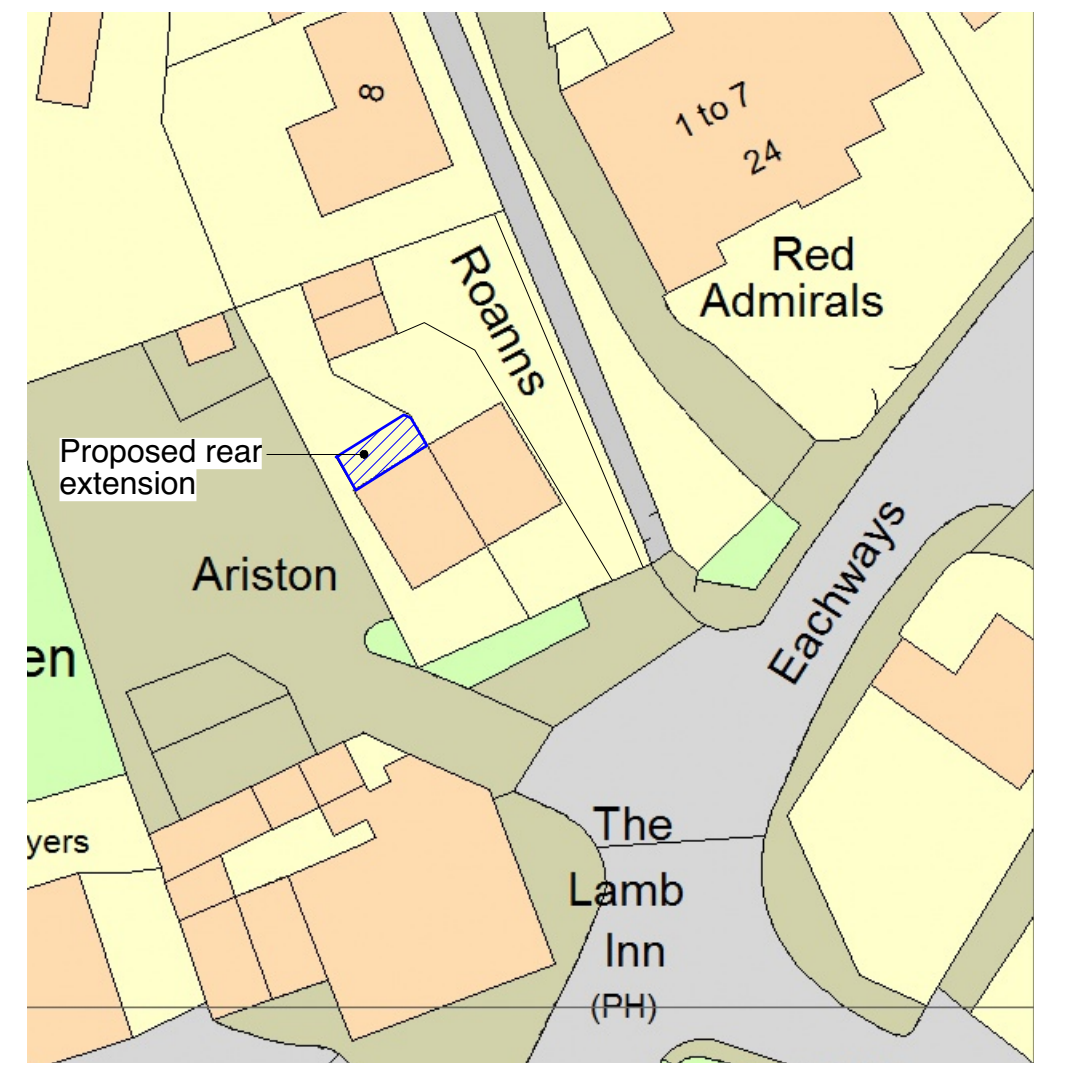

Scale 1:500
06 Existing - BLOCK PLAN
Scale 1:500

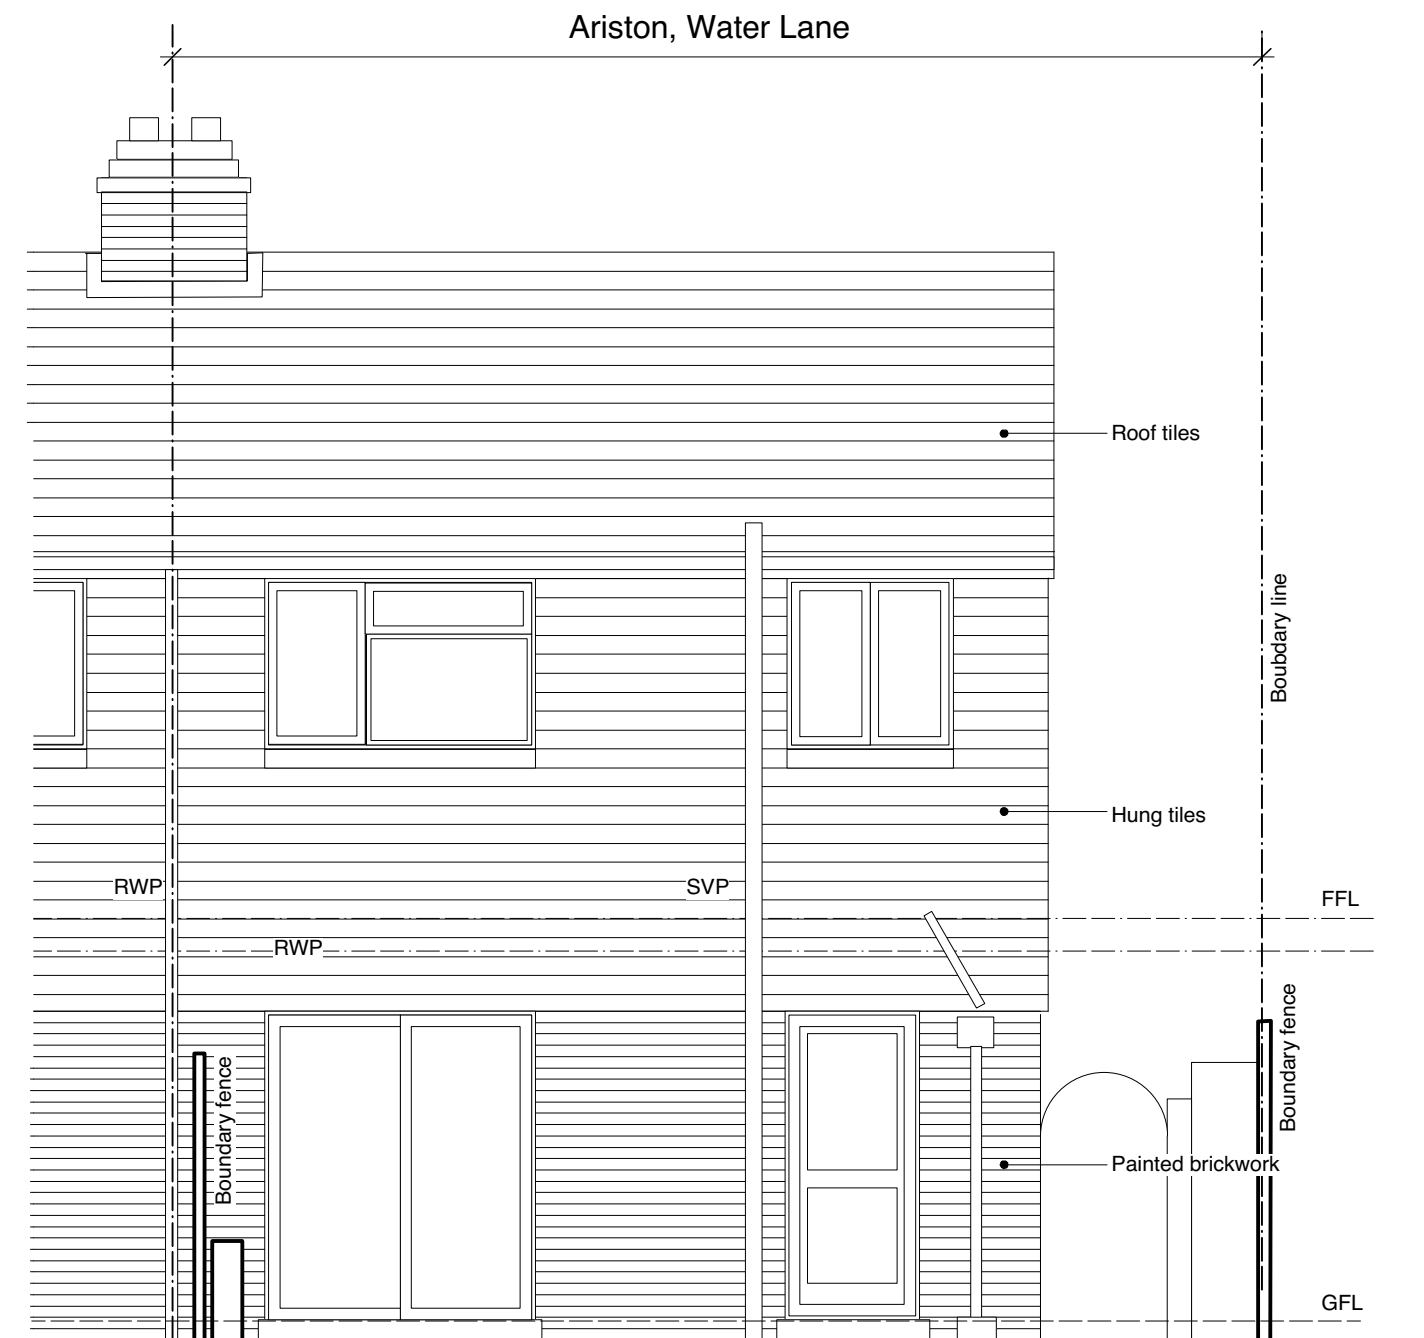

03 Existing - REAR ELEVATION (north facing)
Scale 1:50

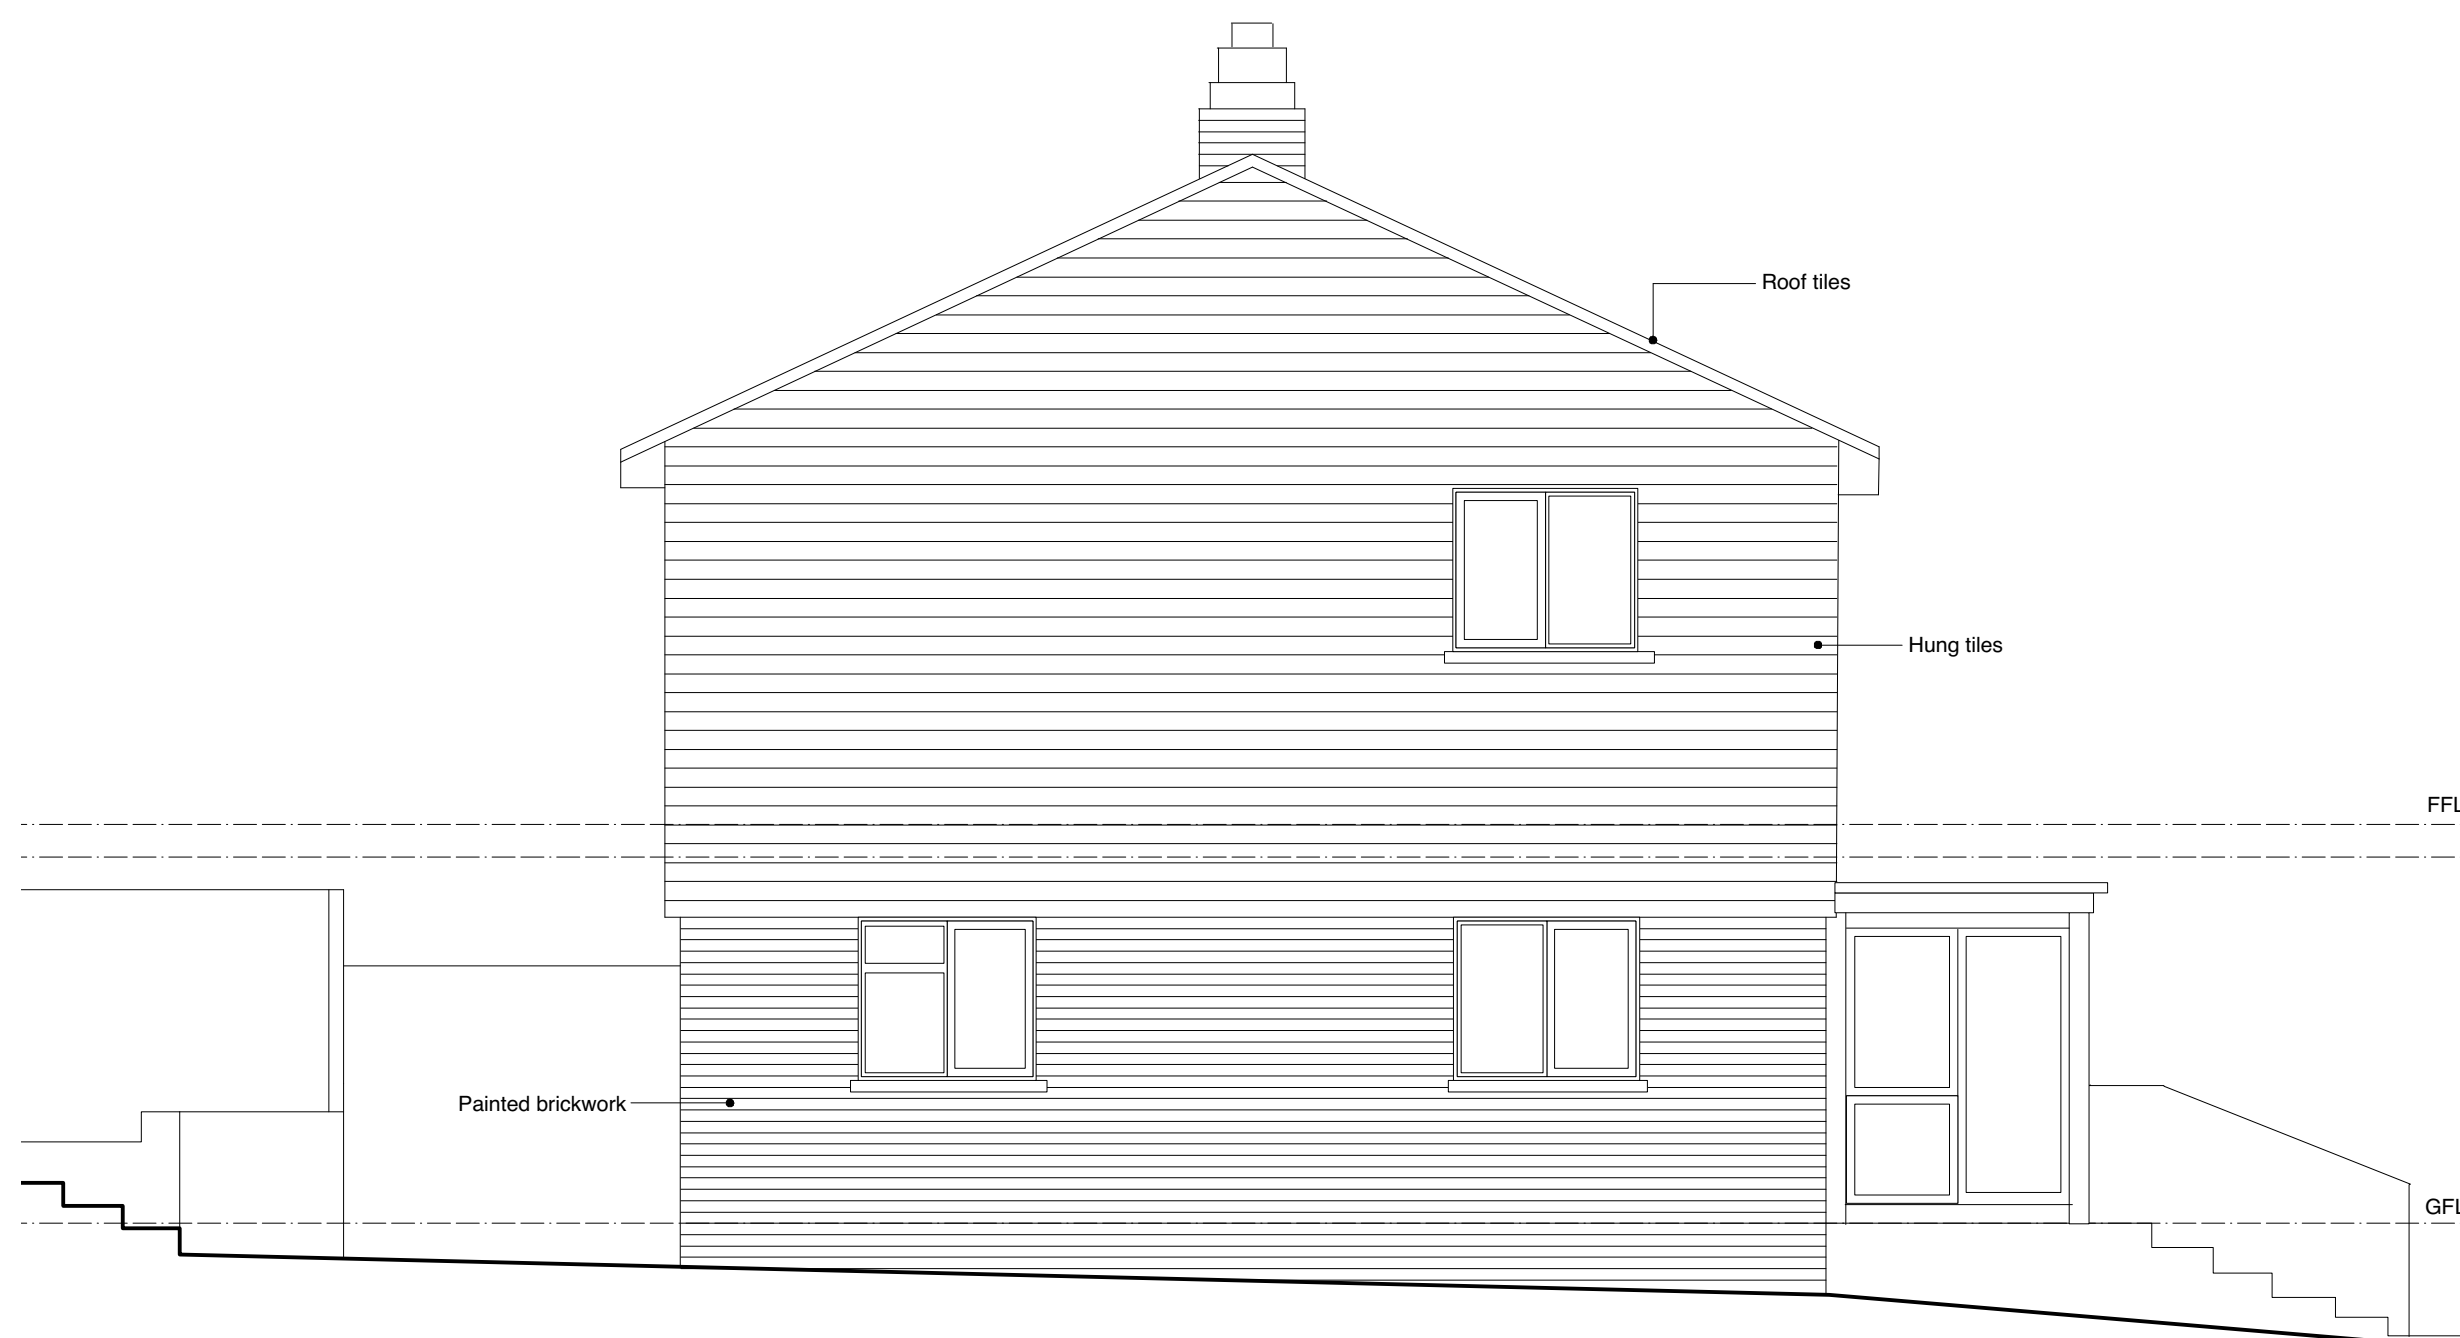

04 Existing - SIDE ELEVATION (west facing)
Scale 1:50



HAPA ARCHITECTS			
Job Name: Ariston, Water Lane, Angmering, Littlehampton			
05	06	07	08
PLANNING	EXISTING	EXISTING	EXISTING
PLAN	PLAN	PLAN	PLAN
DATE: APRIL '20	SCALE: 1:50, 100, 1250 & 500 @ A1	JOB REF: WL_100	DRAWING NUMBER: L-100a
© All rights reserved - Do not scale off drawing. All dimensions to be checked on site.			