




EXISTING

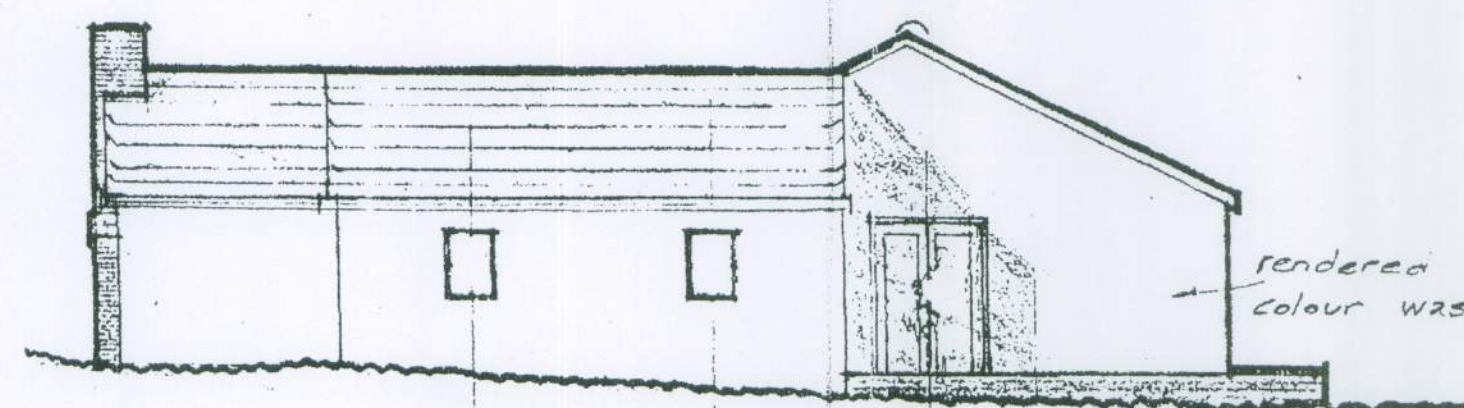


NORTH ELEVATION

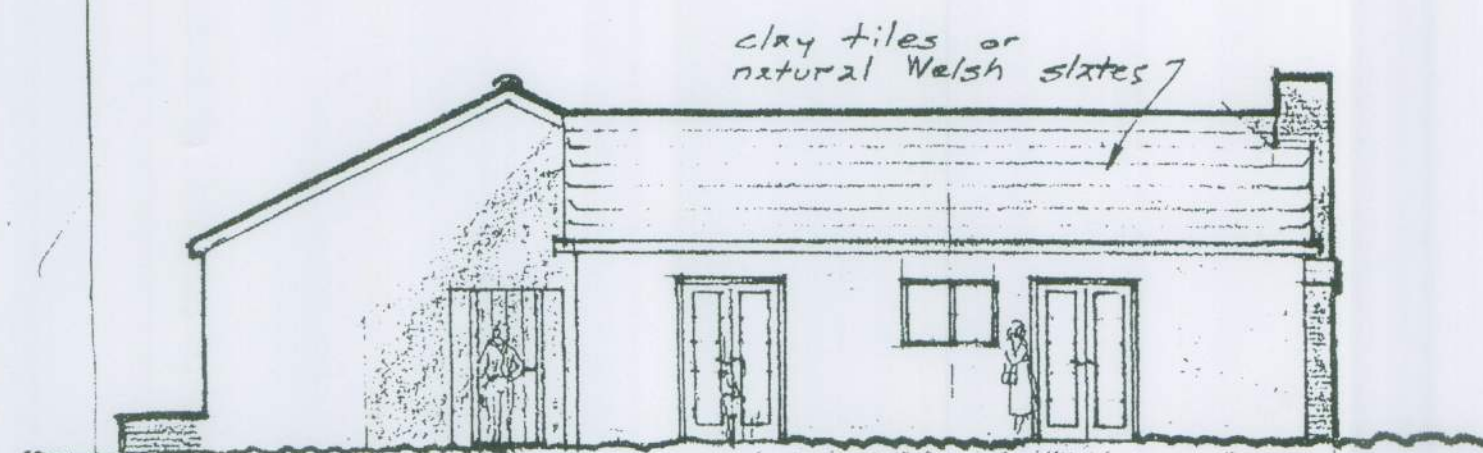


SOUTH ELEVATION

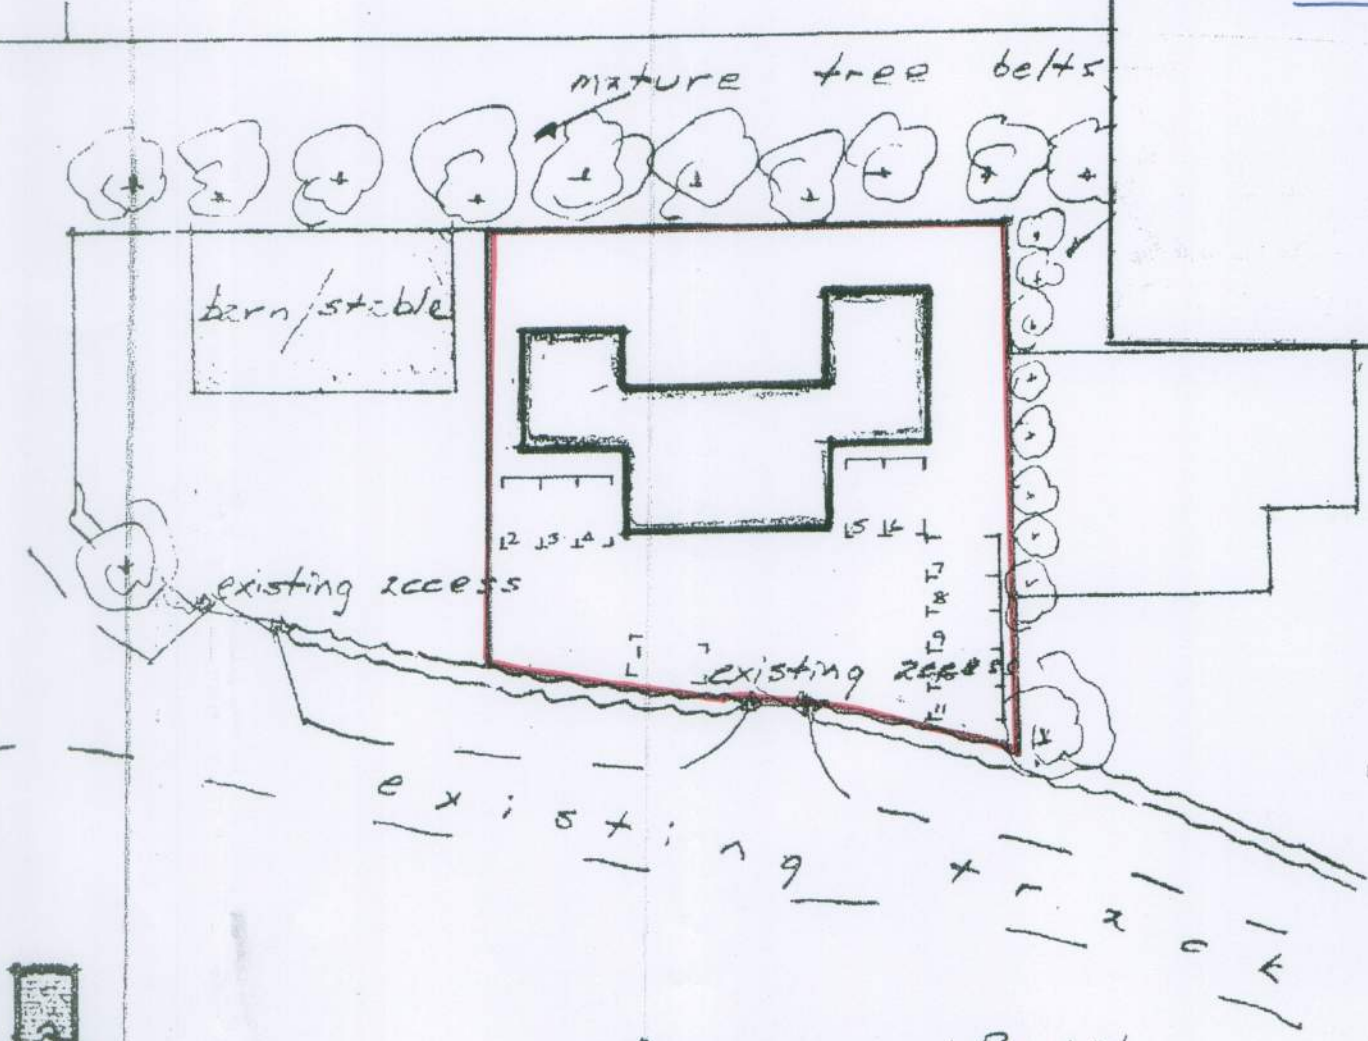



BLOCK PLAN

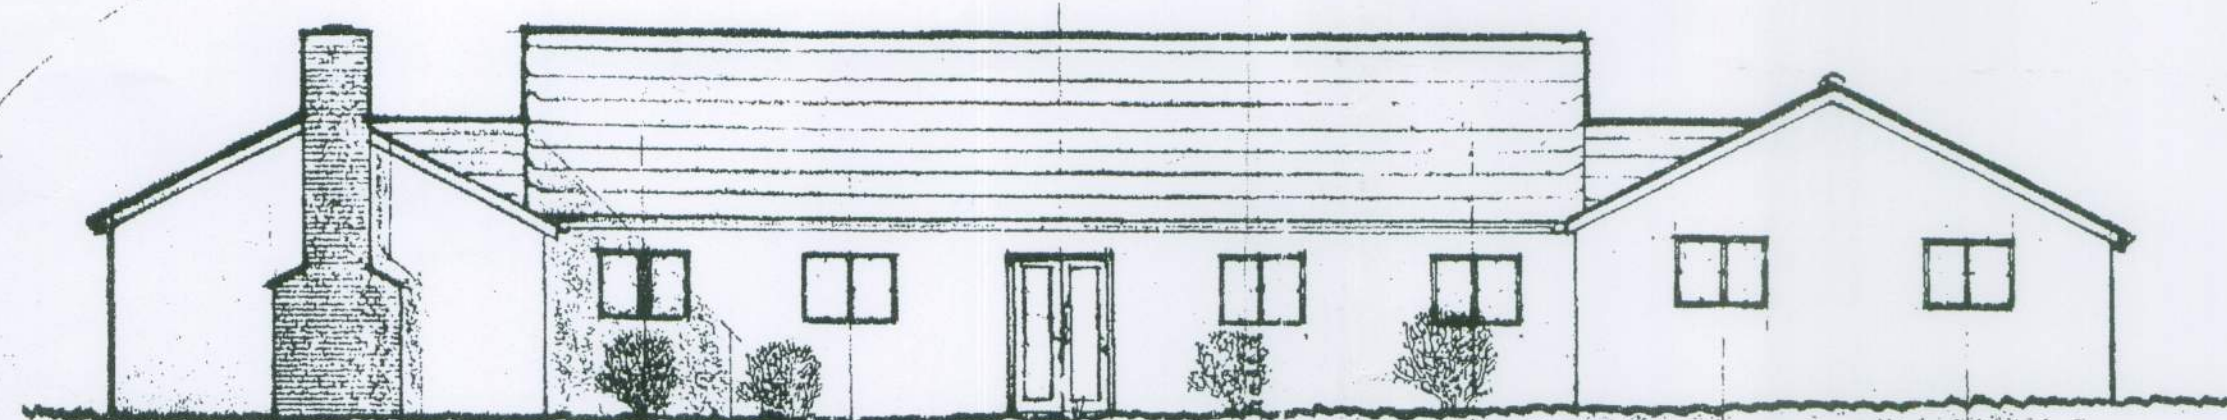

EAST ELEVATION

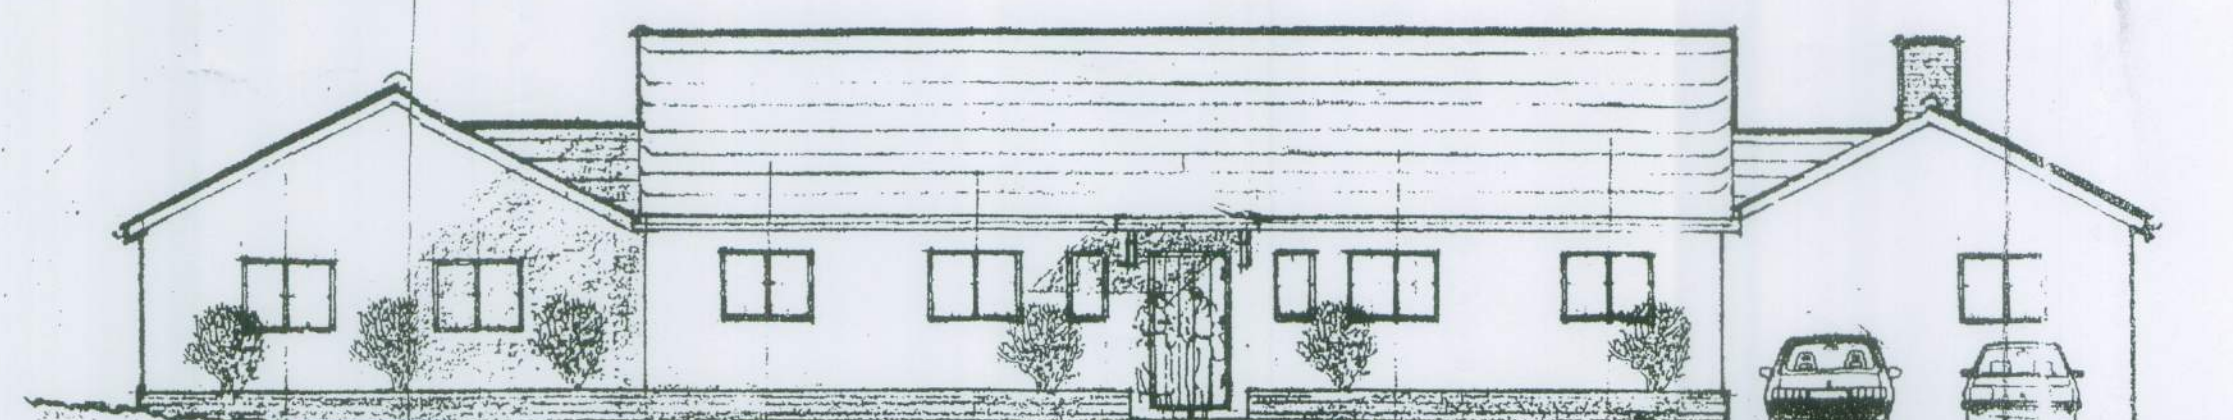

WEST ELEVATION

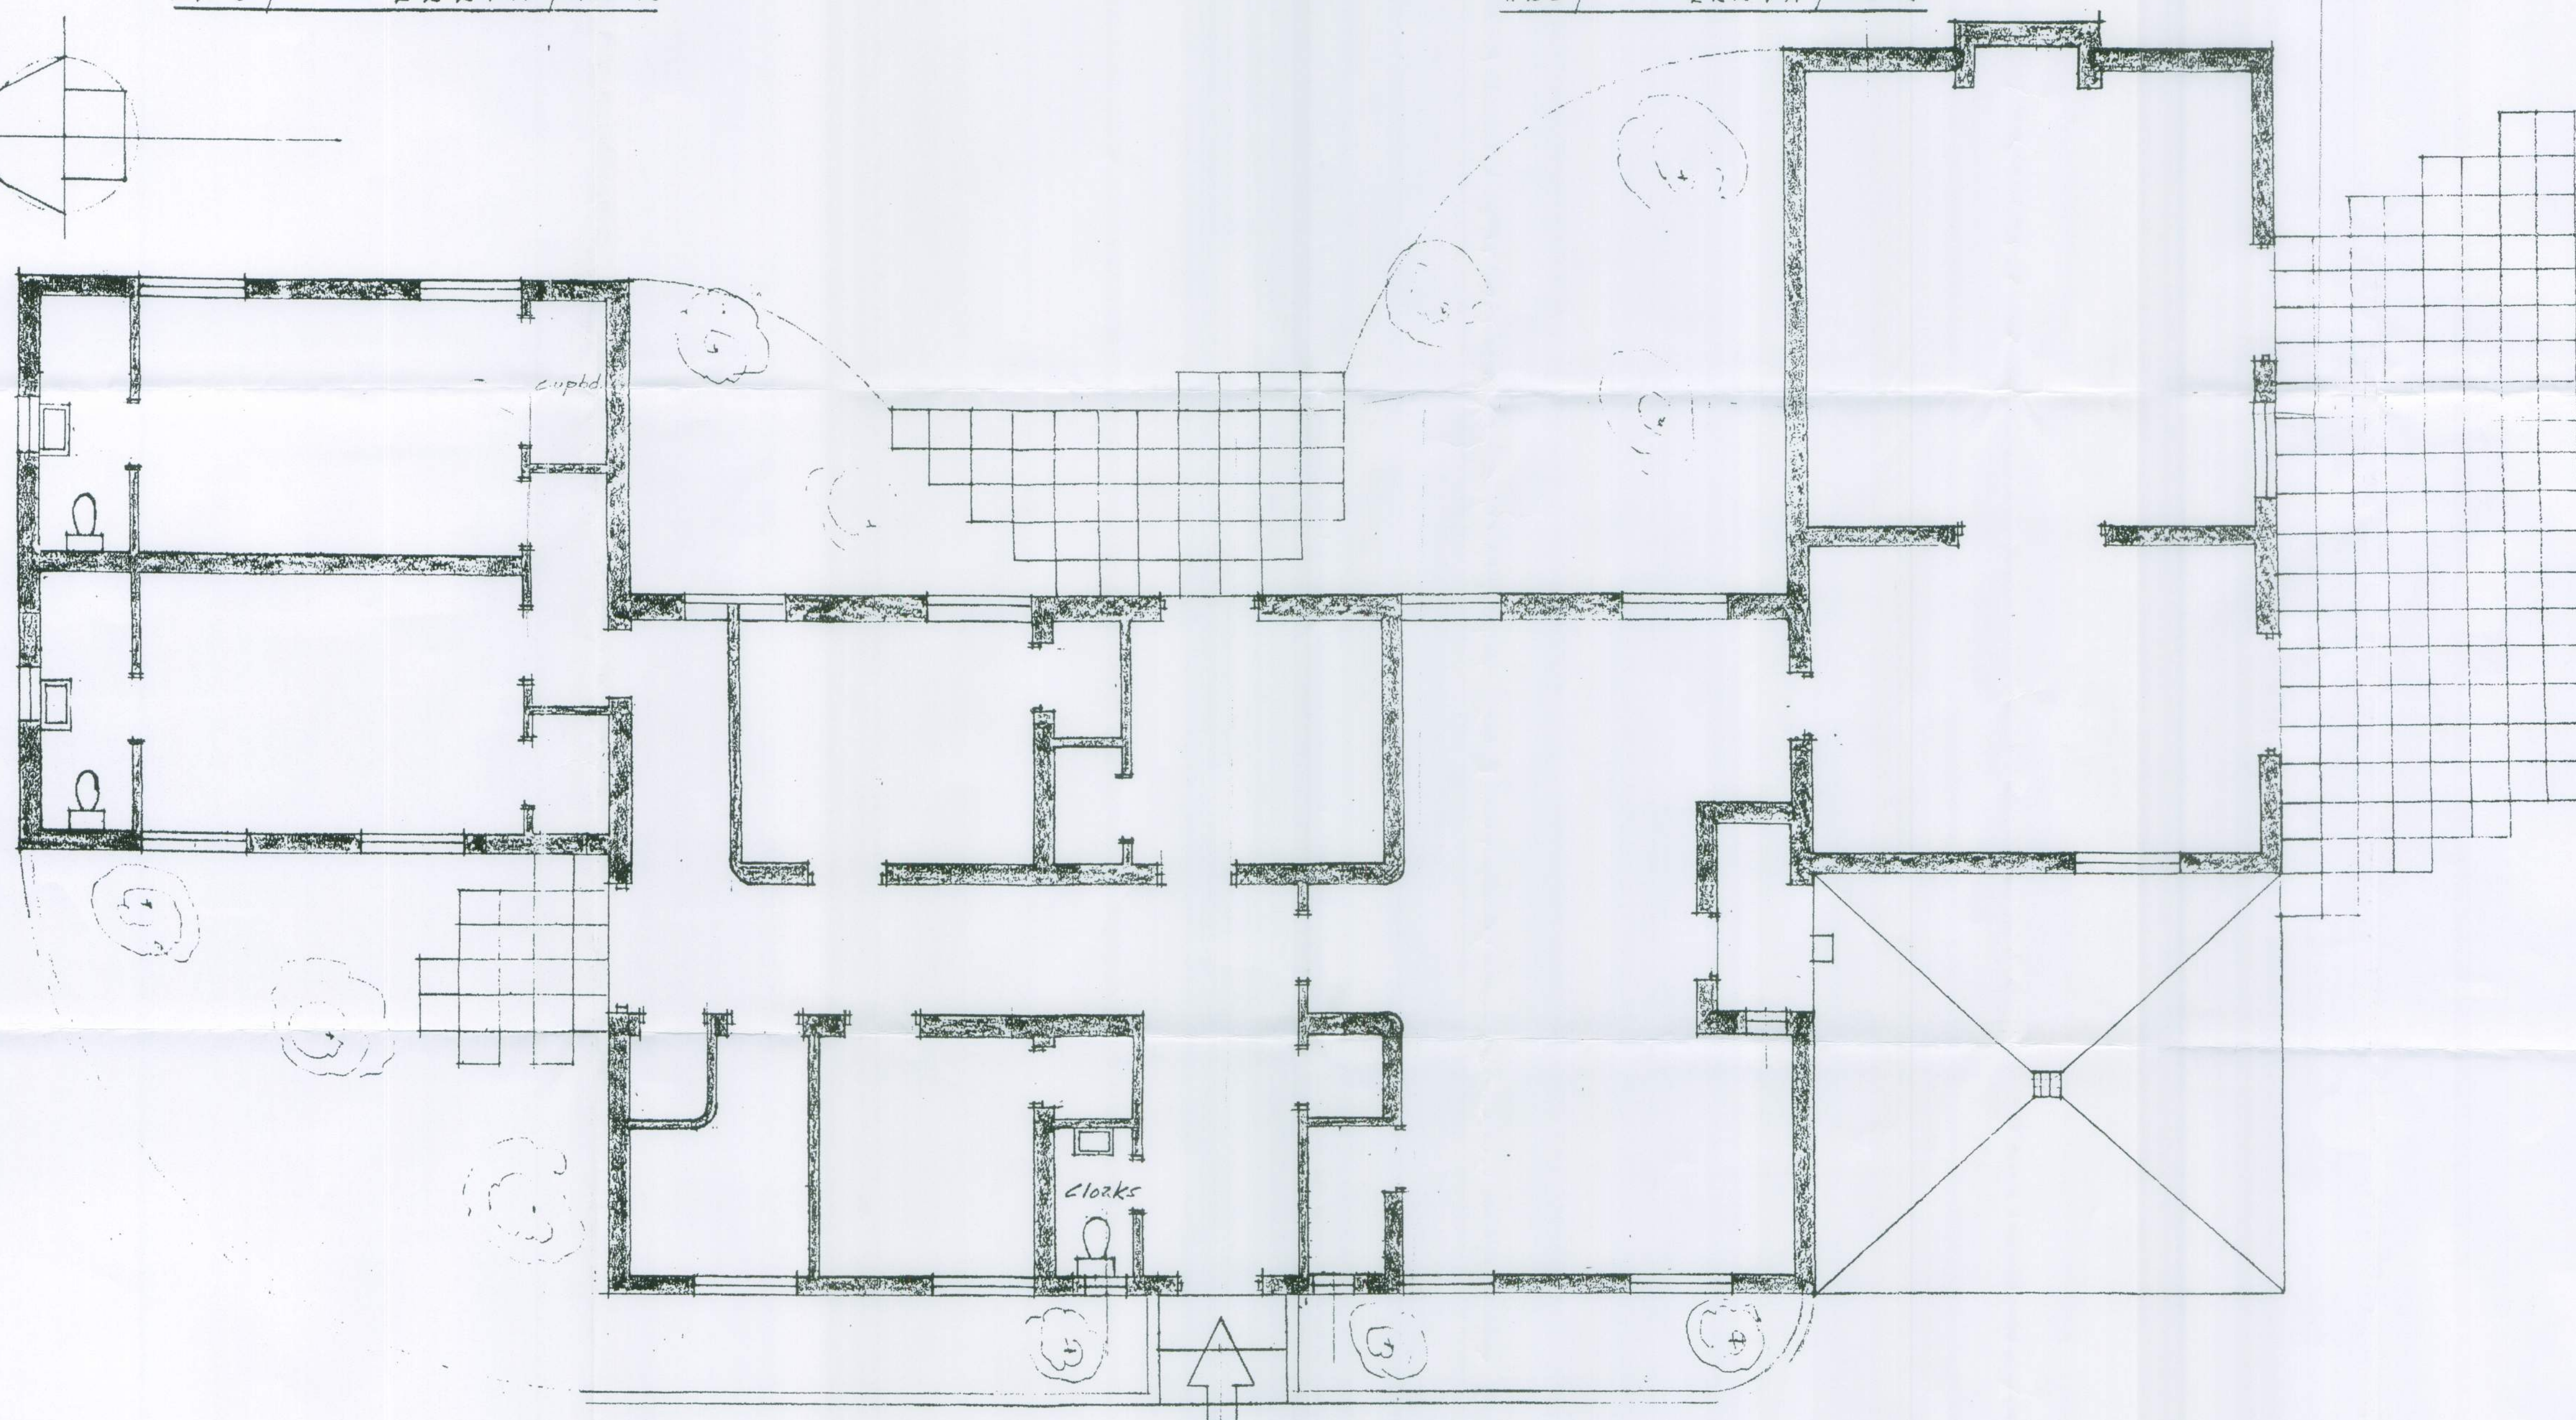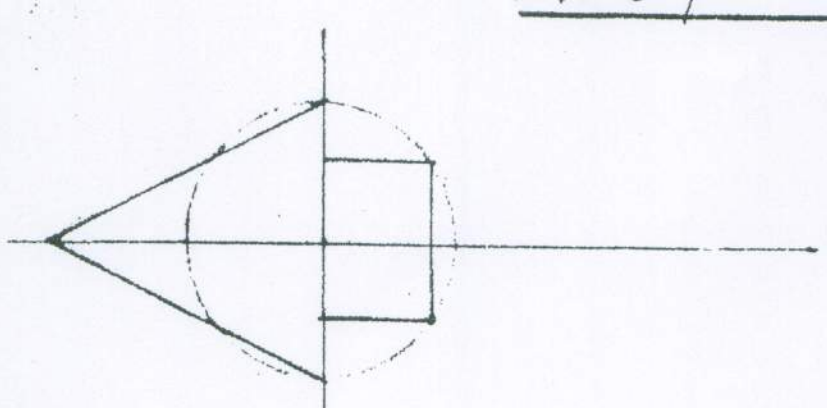

H		
G		
F		
E		
D		
C		
B		
A		
REVISIONS		DATE
PROPOSED PLANS & ELEVATIONS		
DS-		0000
K LANGMEAD		
CHANGE OF USE OF OFFICE TO RESIDENTIAL C3		
DWG: DMP314-01-02		
Scale: 1:50, 1:100 & 1:500		