



0 1M 2M

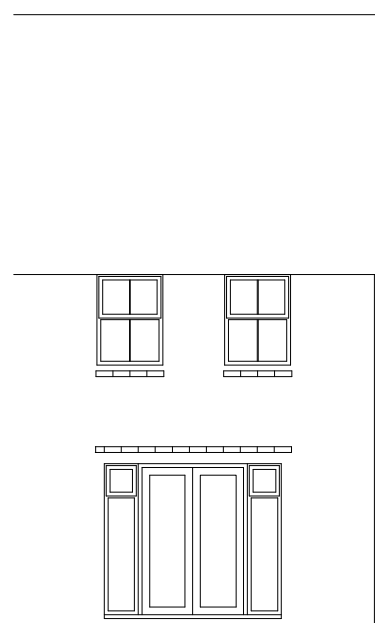



EXISTING SOUTH ELEVATION




EXISTING NORTH ELEVATION

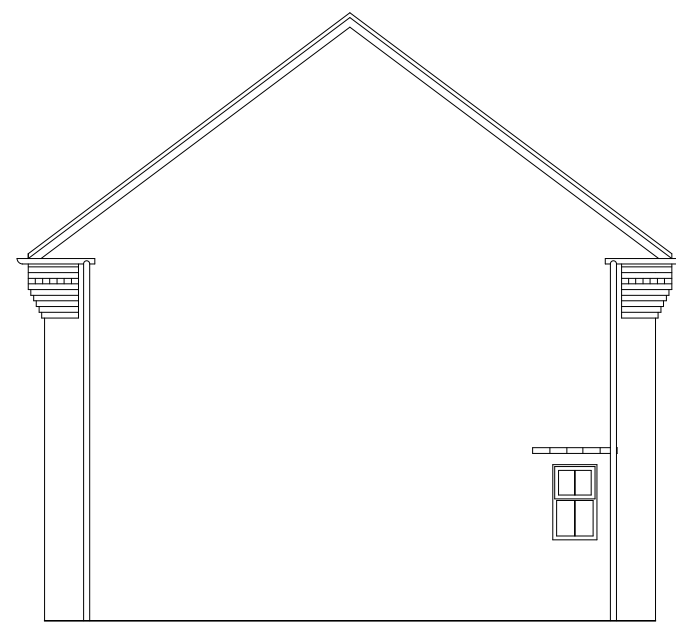


EXISTING WEST ELEVATION

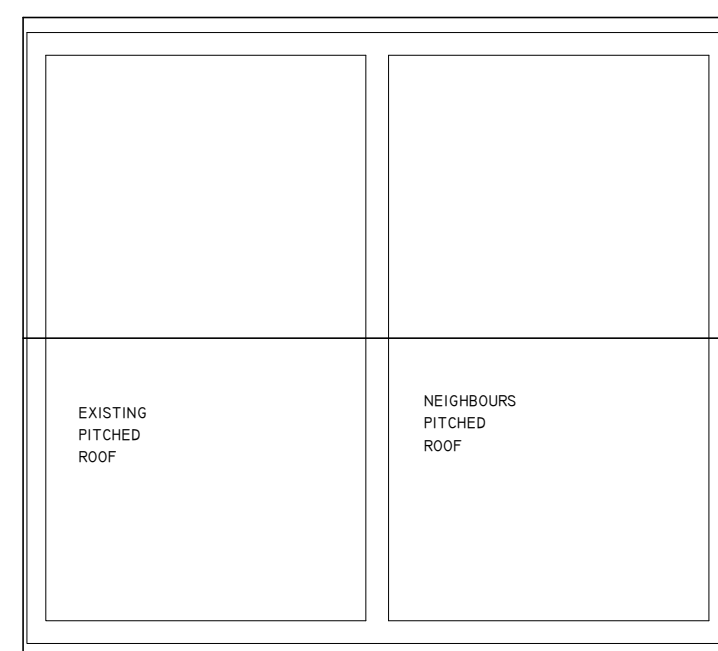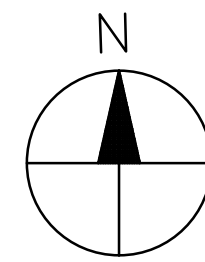


EXISTING ROOF PLAN

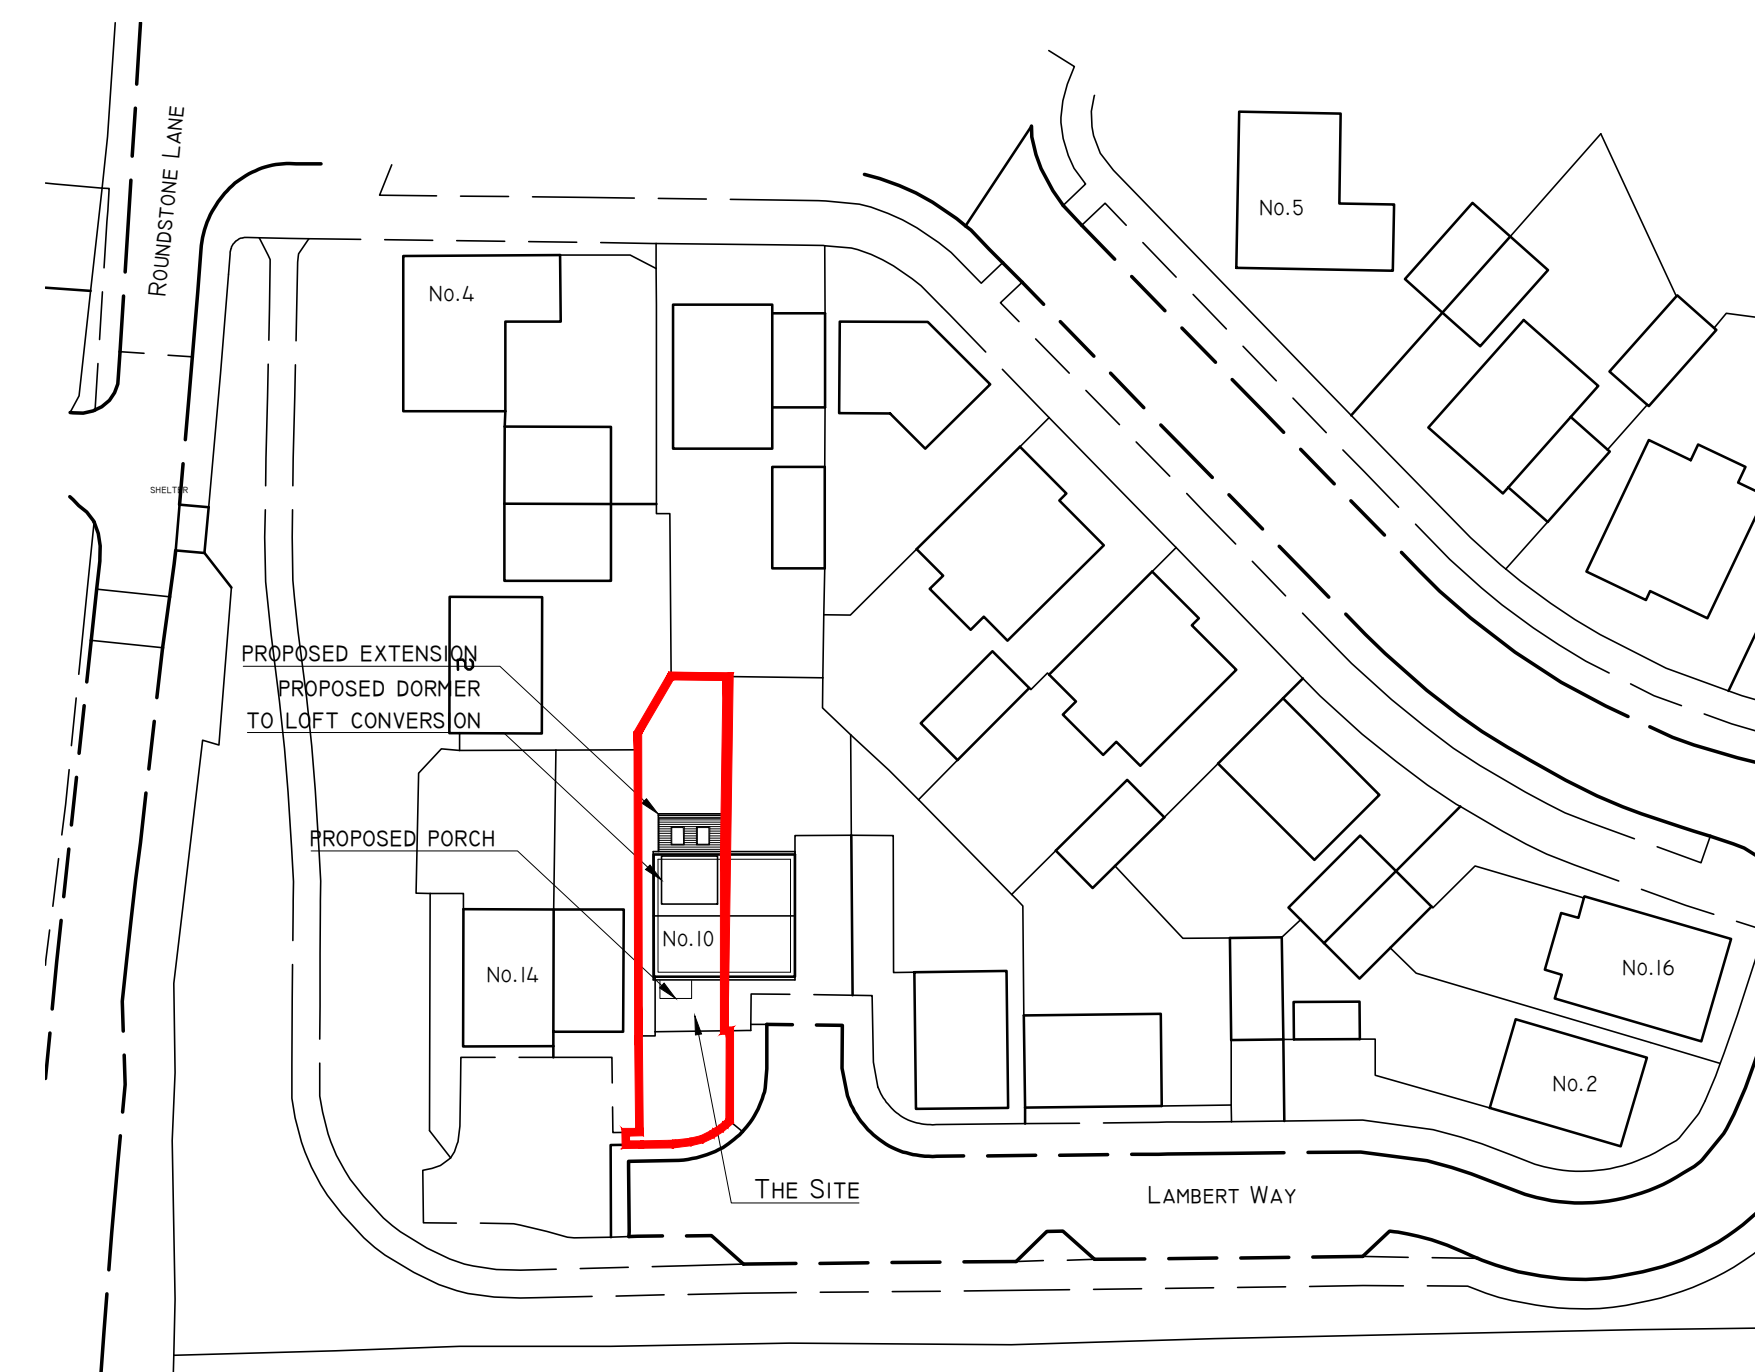

SITE PLAN SCALE 1:500

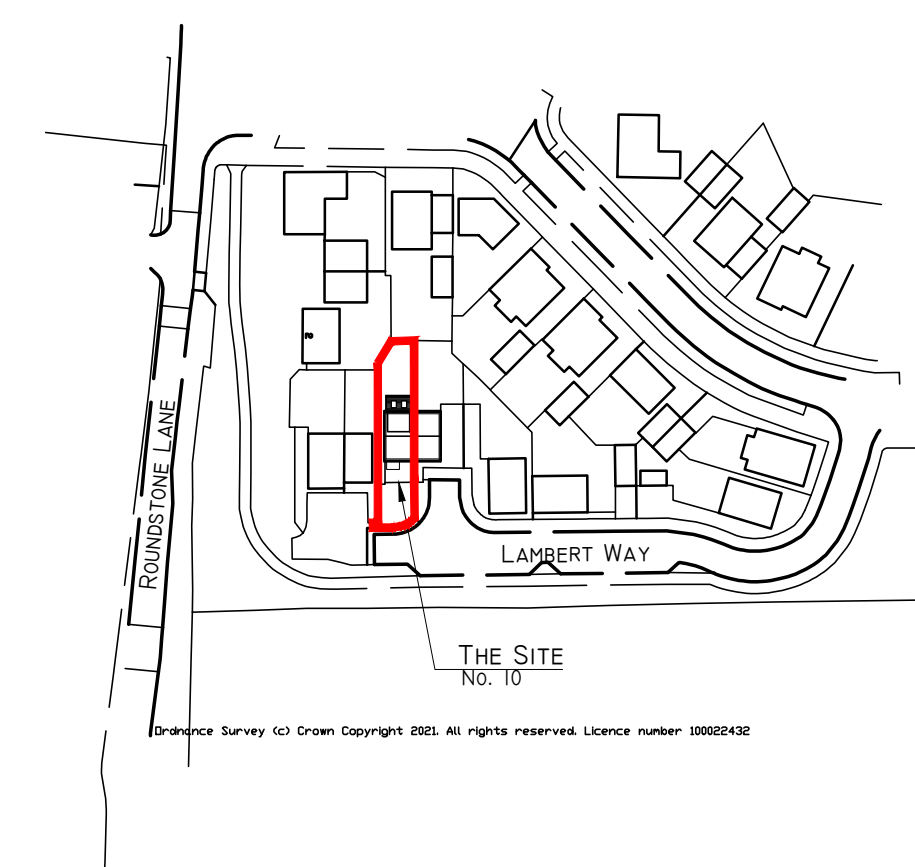


LOCATION PLAN SCALE 1:1250

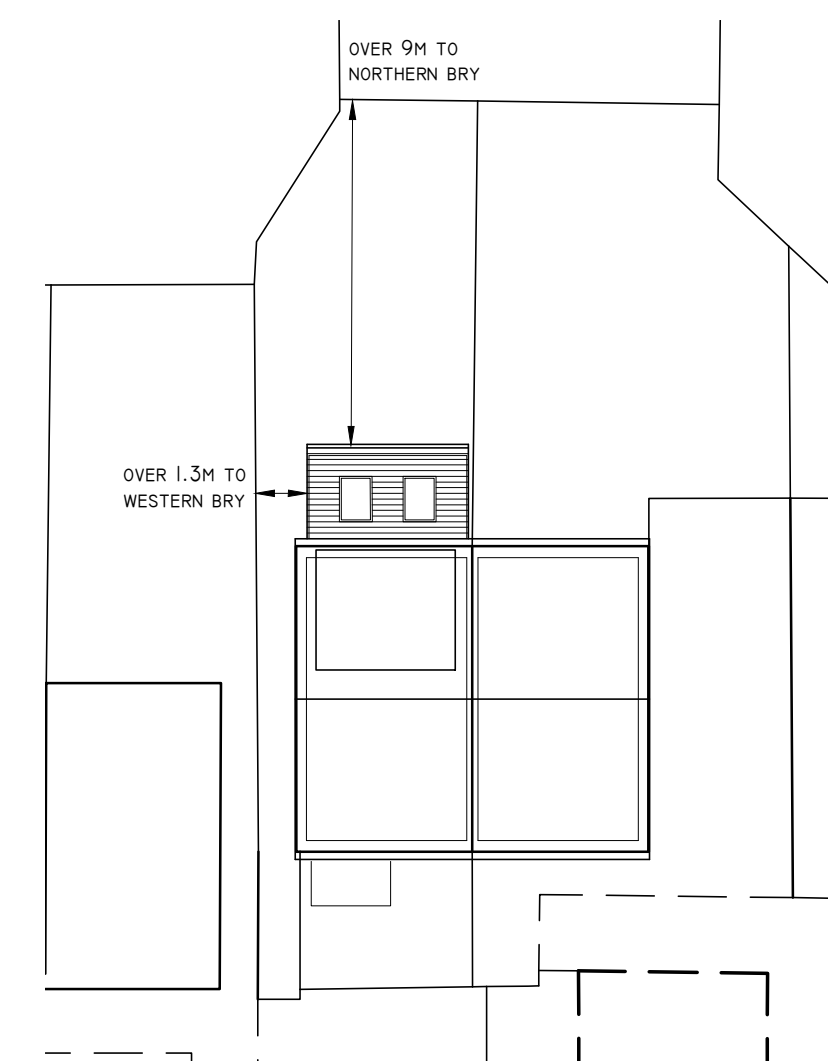


BLOCK PLAN SCALE 1:200


0 1M 2M

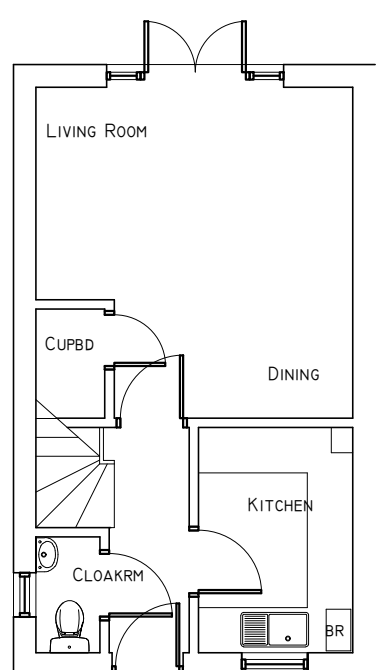


EXISTING GF PLAN

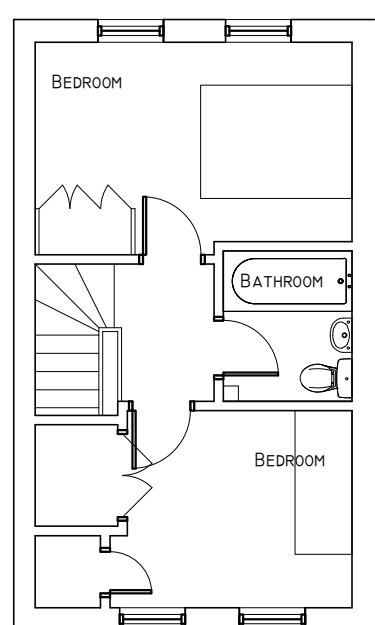


EXISTING FF PLAN

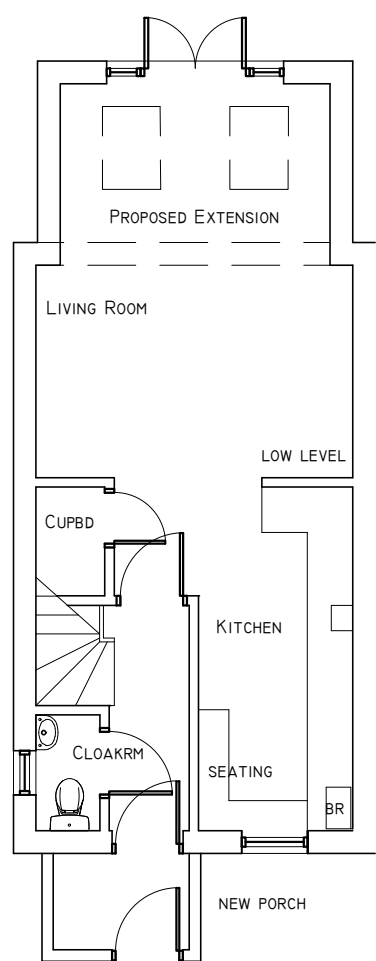



PROPOSED GF PLAN
SHOWING EXTENSION
AND PORCH

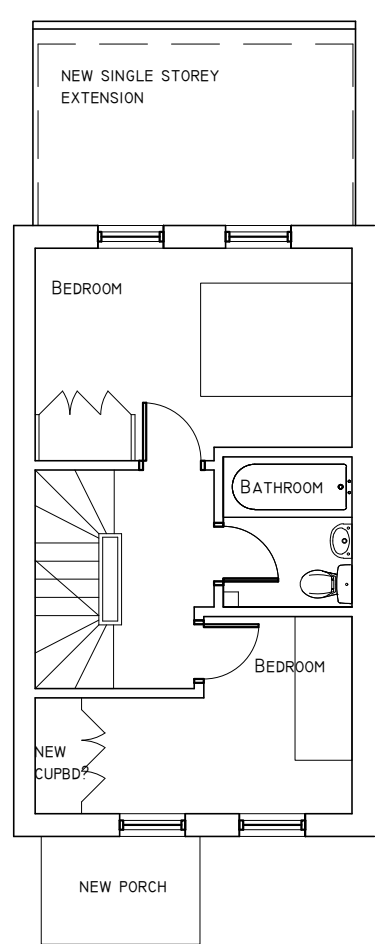

PROPOSED FF PLAN
SHOWING NEW STAIR
AND PORCH

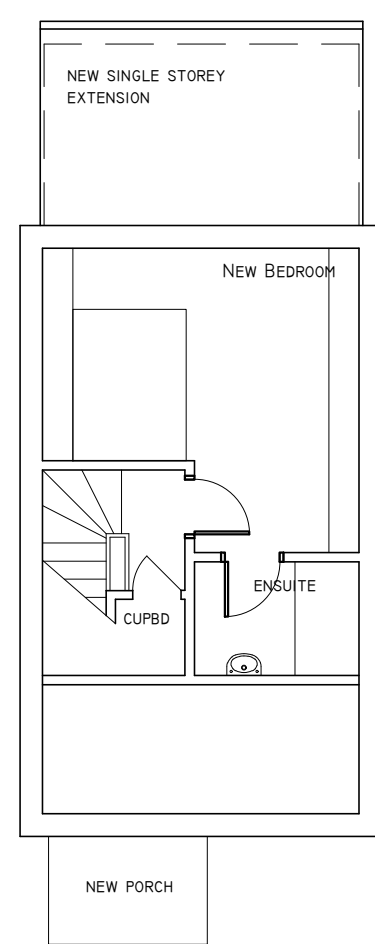


PROPOSED LOFT
CONVERSION

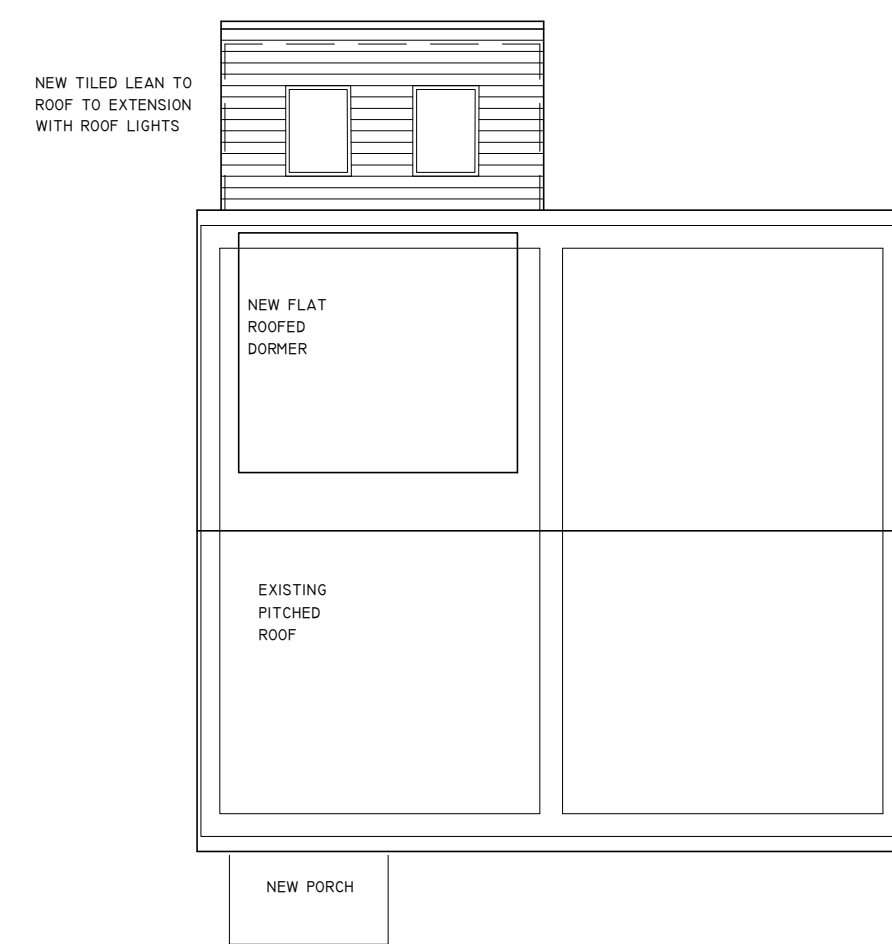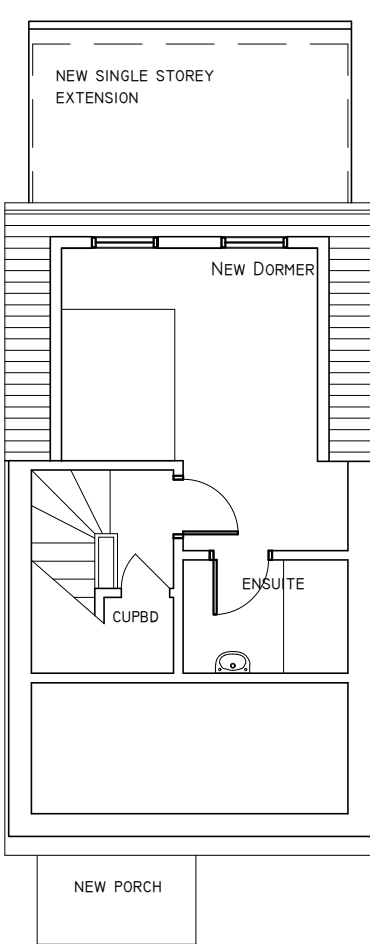

PROPOSED ROOF PLAN


0 1M 2M

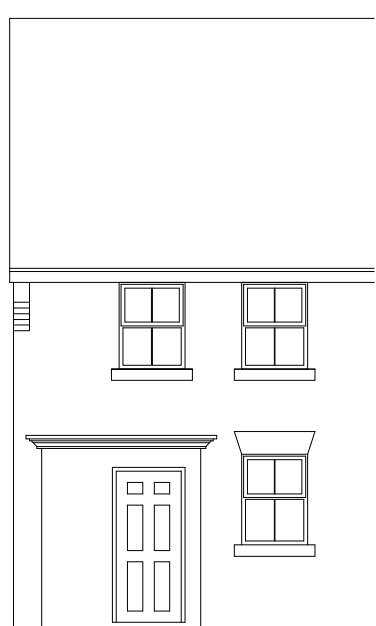


PROPOSED SOUTH ELEVATION



PROPOSED NORTH ELEVATION

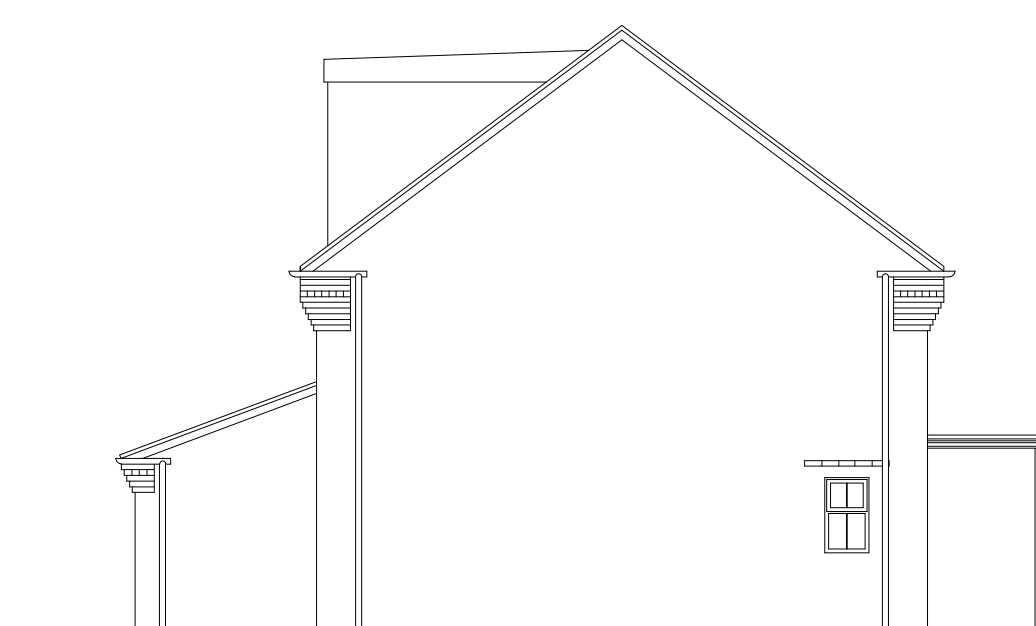

PROPOSED WEST ELEVATION

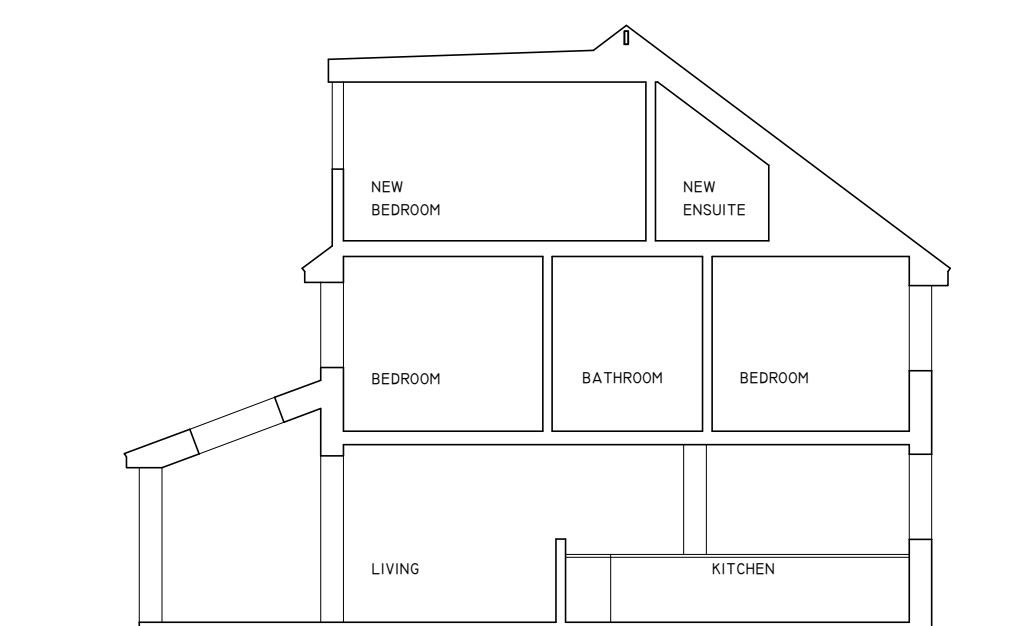

PROPOSED SKETCH SECTION

0 1M 2M

02 issue for certificate of lawful development 31.03.21



Pope Stevens Architecture Ltd.
Crossways | 2 Beech Avenue
Chichester | West Sussex | PO19 3DR
Telephone: 01243 782 796
Email: pope.stevens@btinternet.com

RIBA
Chartered Practice

Project
10 Lambert Way
Angmering
Proposed loft conversion, extension, porch

Drawing
Existing and proposed plans
elevations and sections

Date Feb 21 Drawn by EMP Scale 1:100 unless stated
Drawing No. CLD-01 Revision 02