




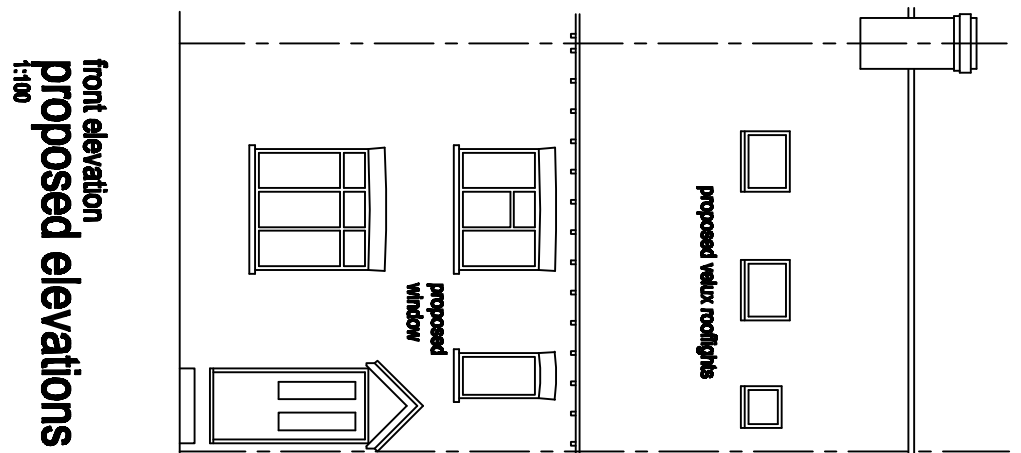


side elevation / part section

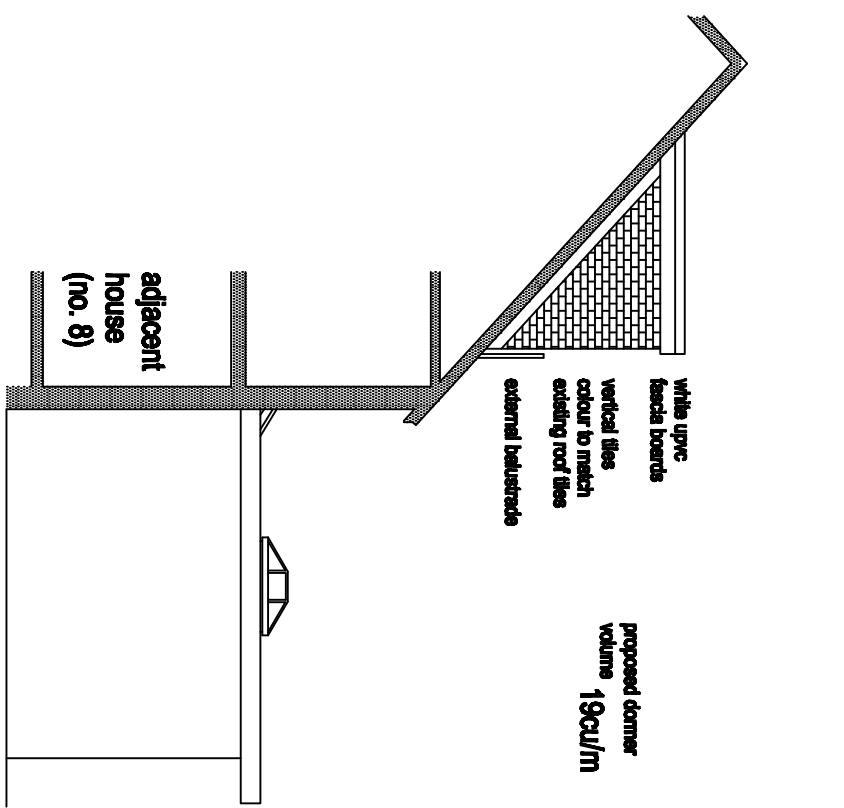


rear elevation

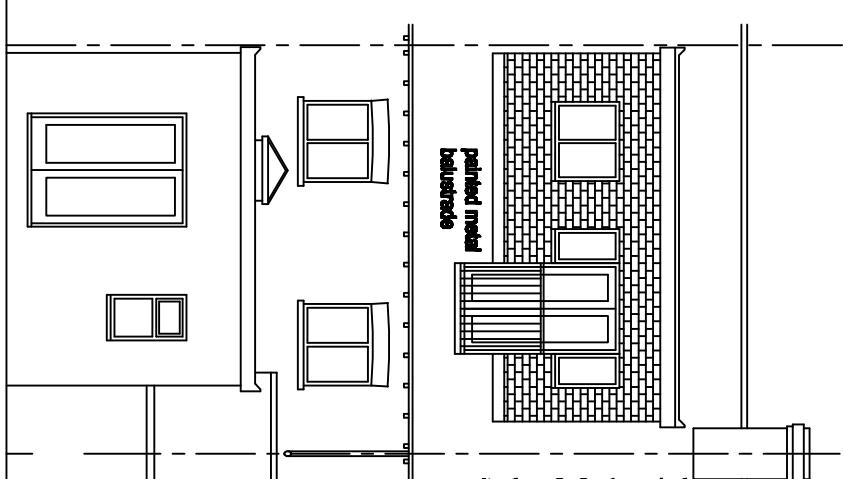


side elevation / part section

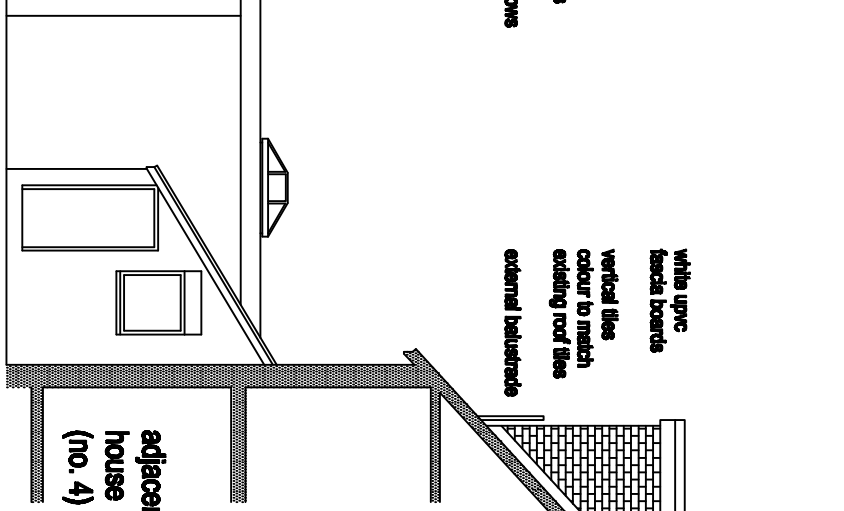


front elevation
existing elevations

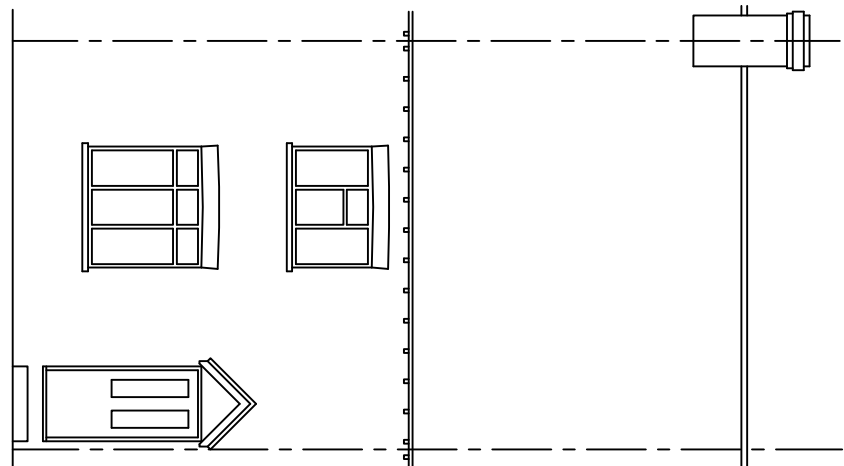



side elevation / part section

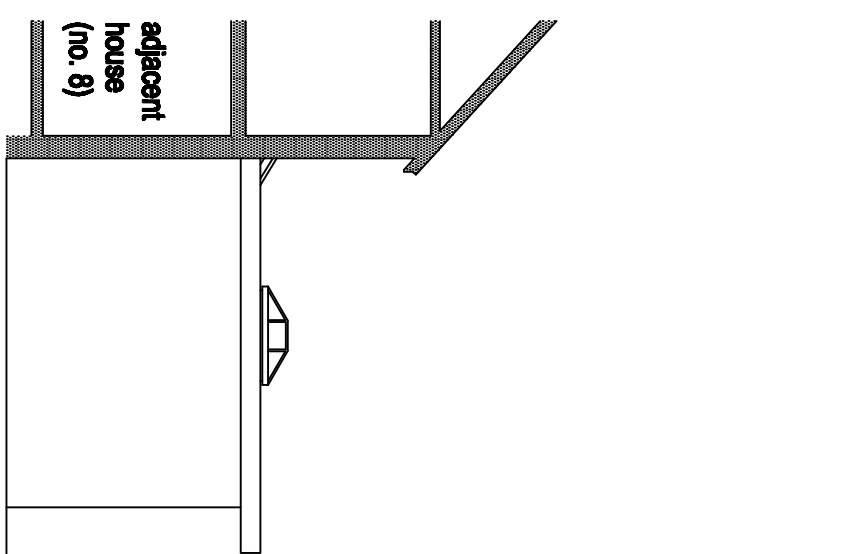


rear elevation

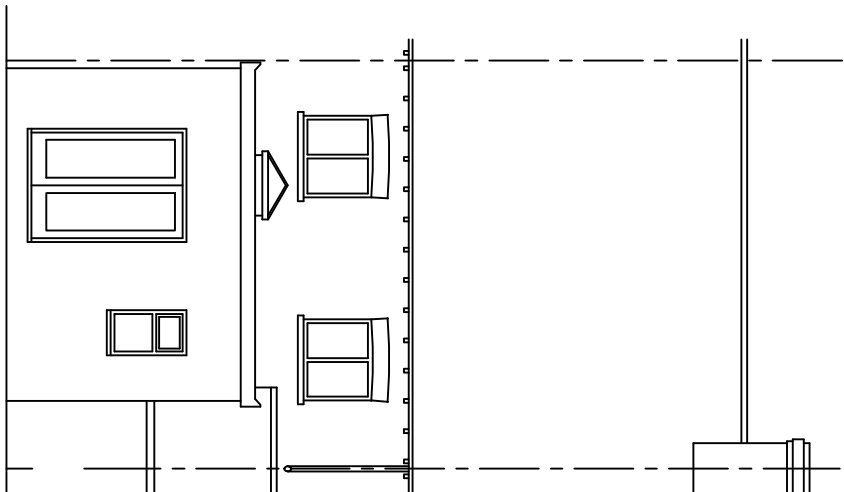


side elevation / part section

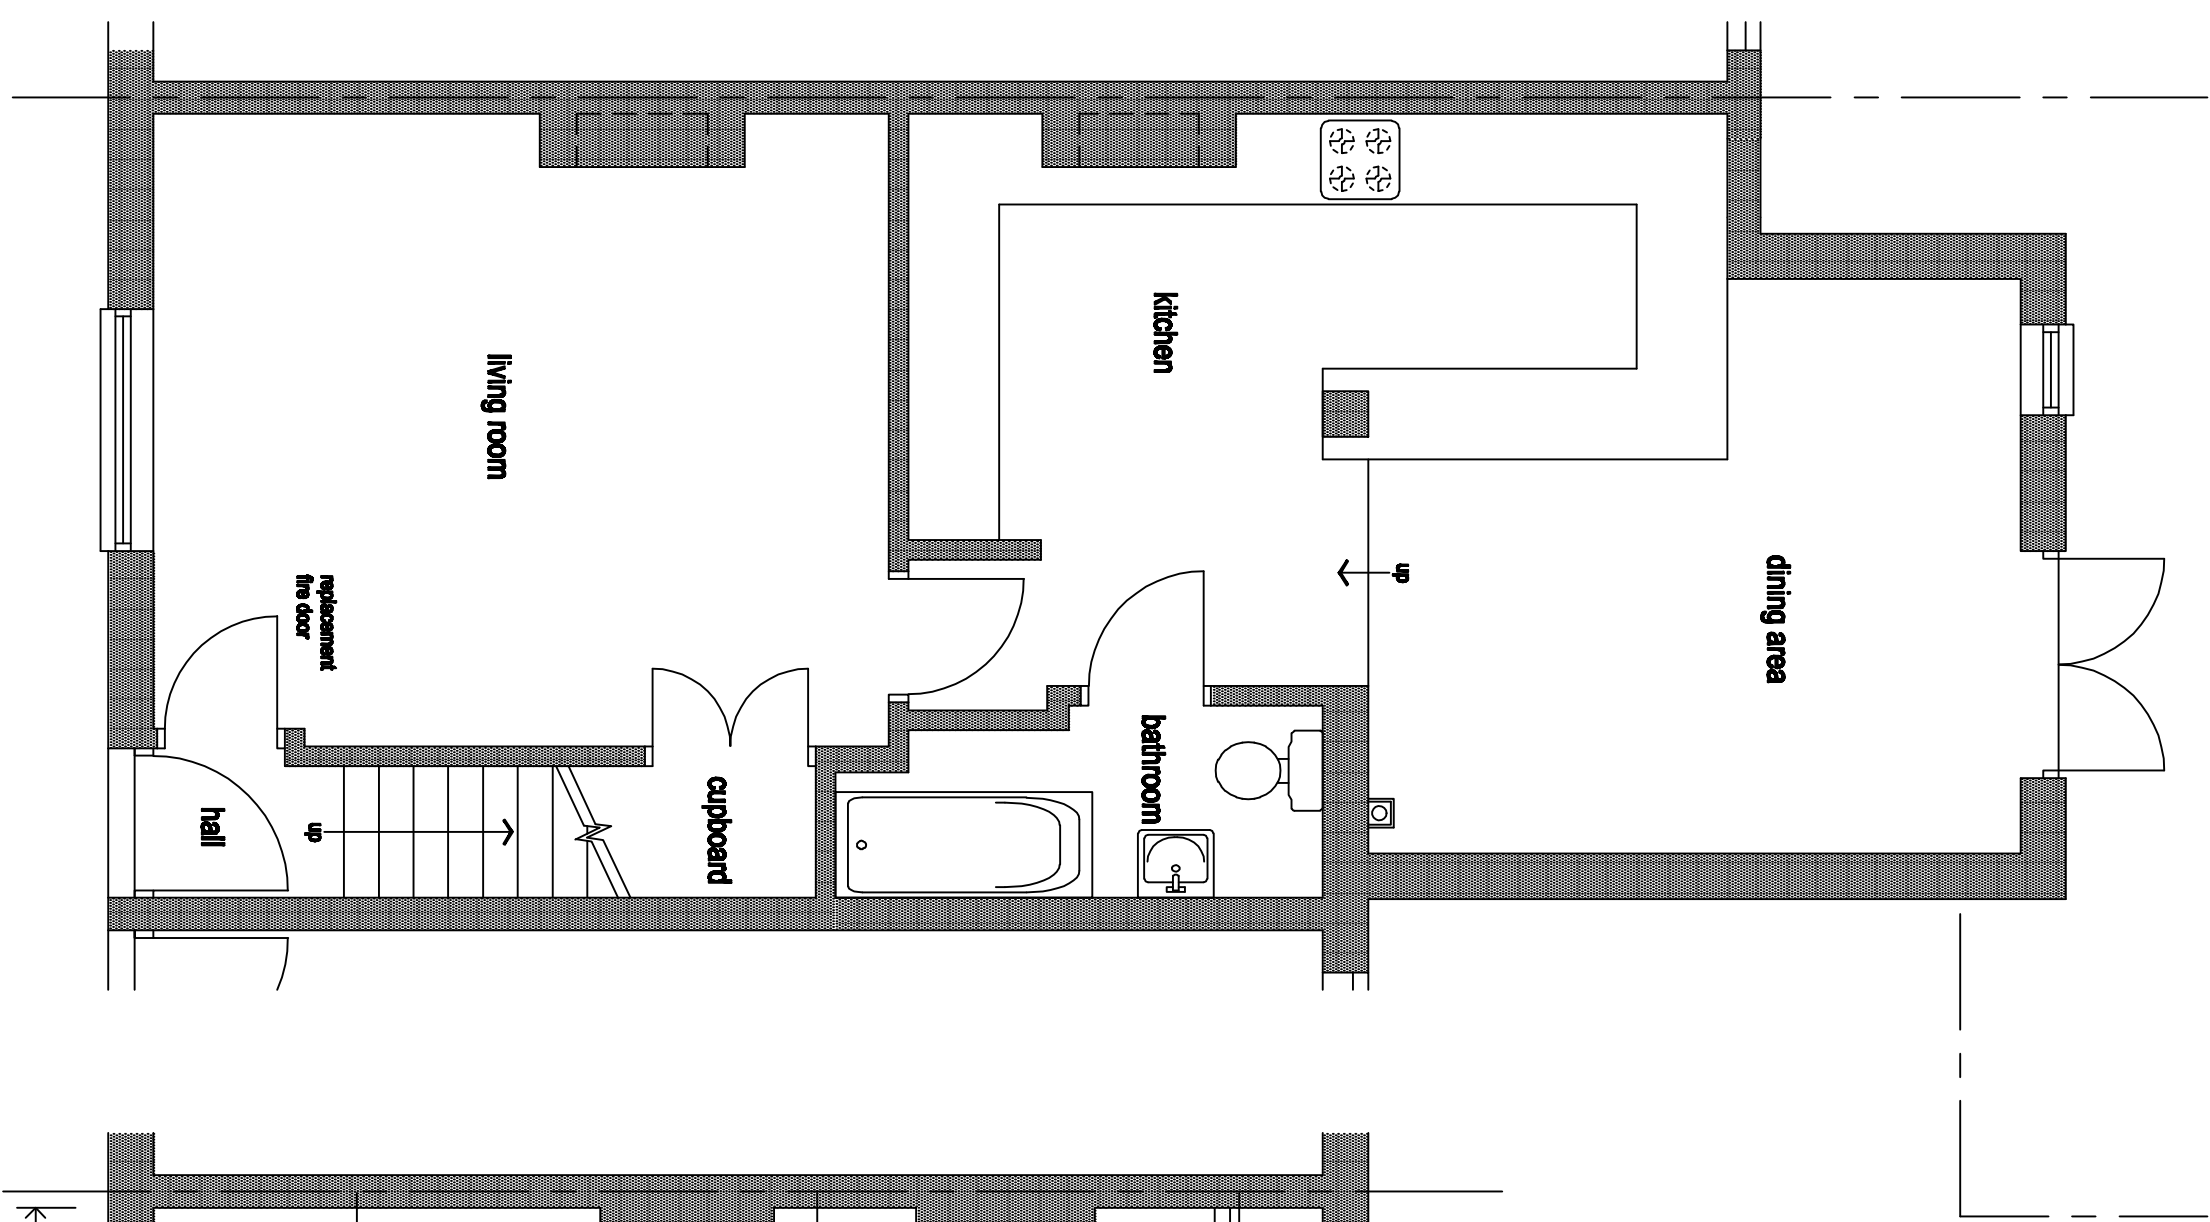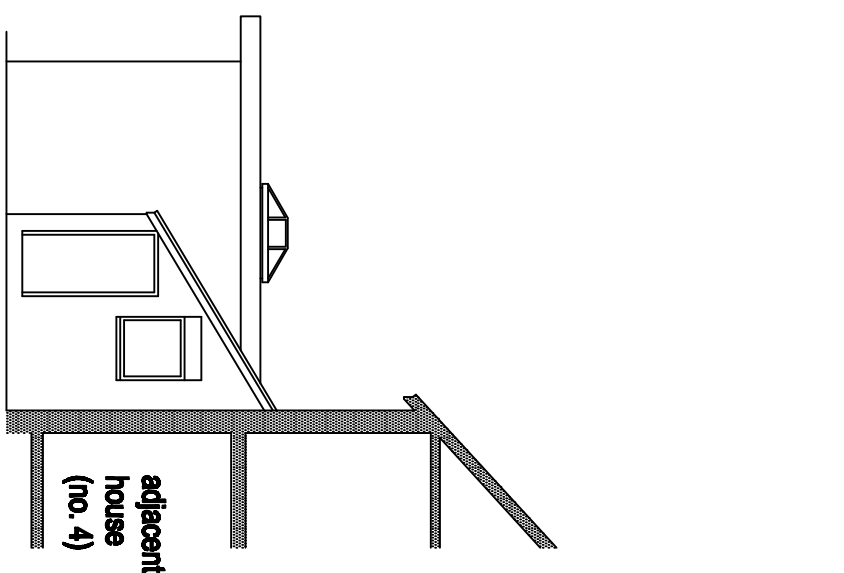


first floor

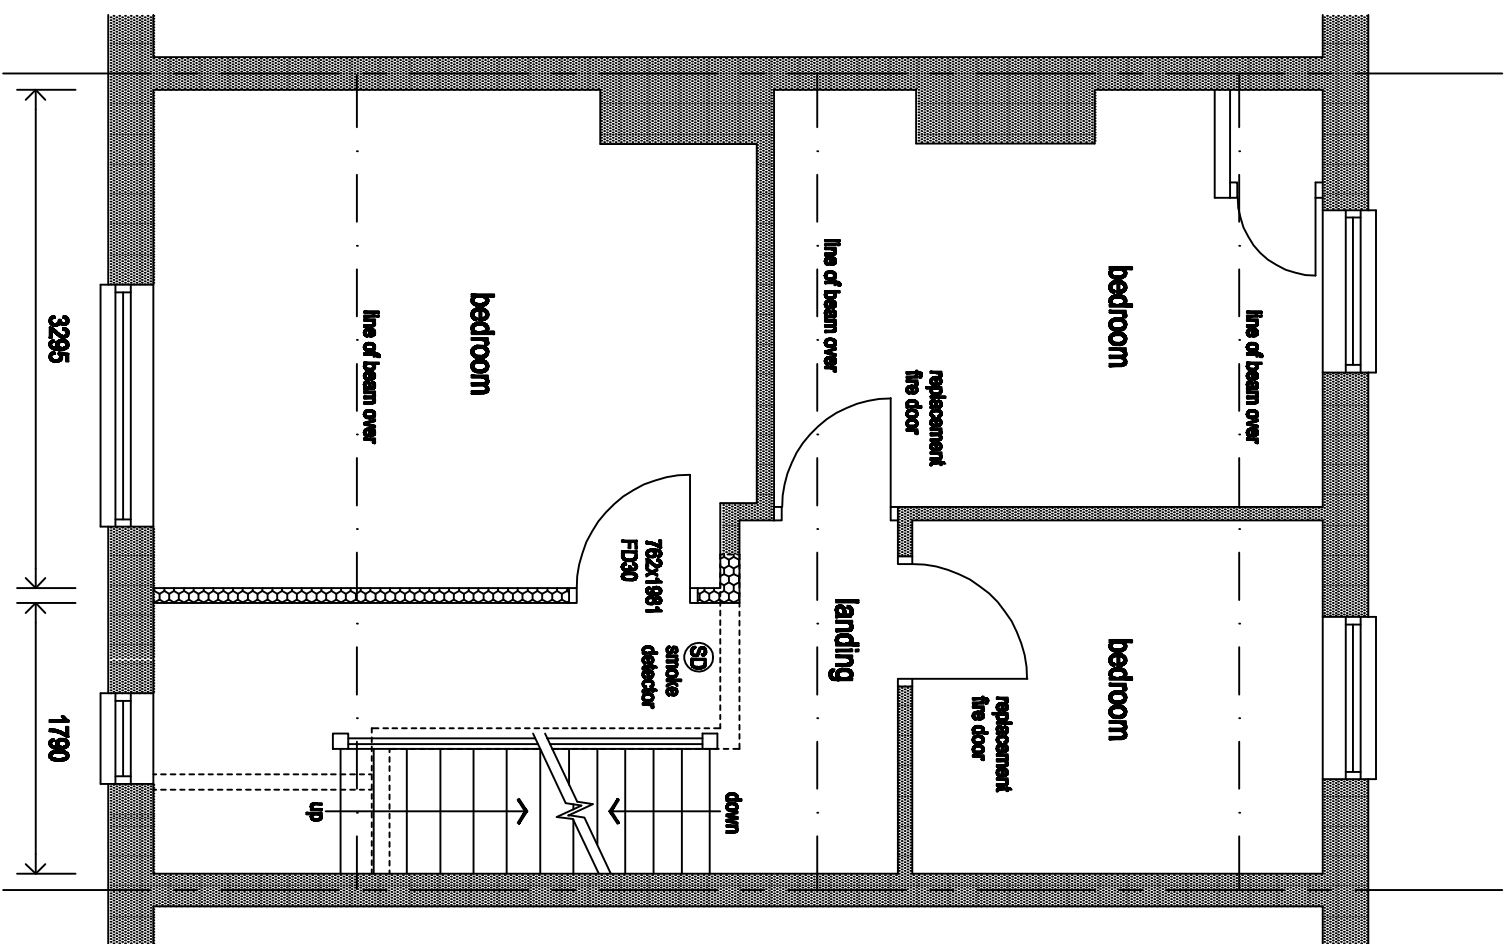


first floor

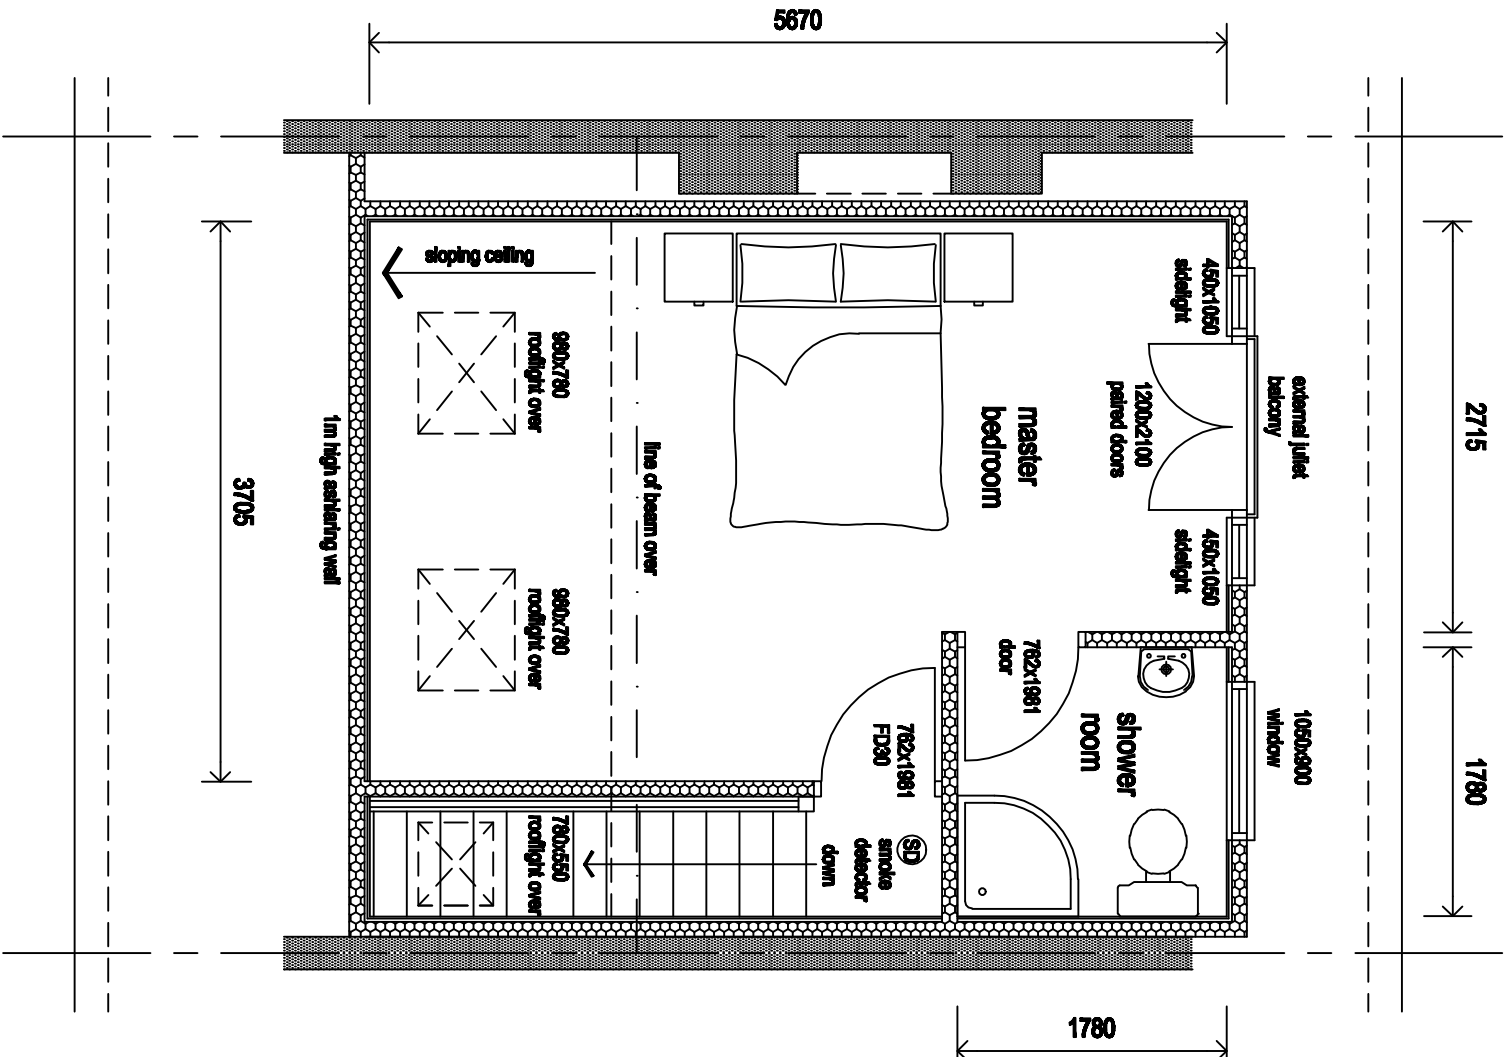


proposed roof plan

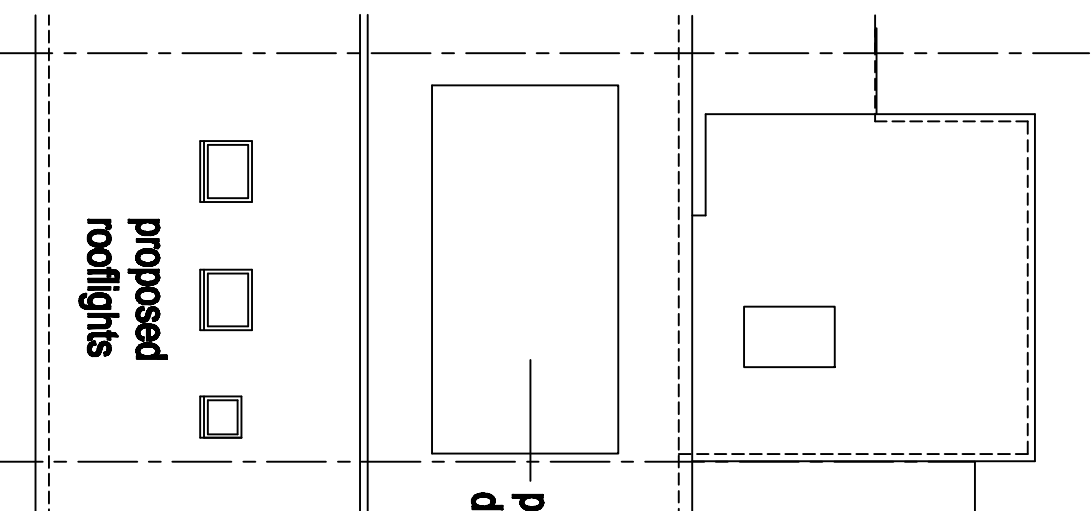


existing roof plan

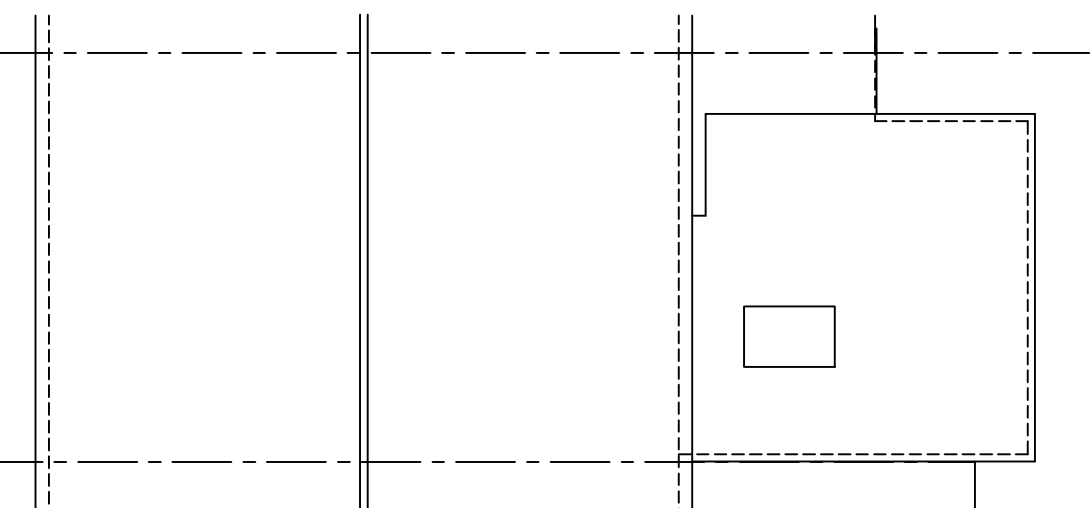


ground floor
existing floor plan

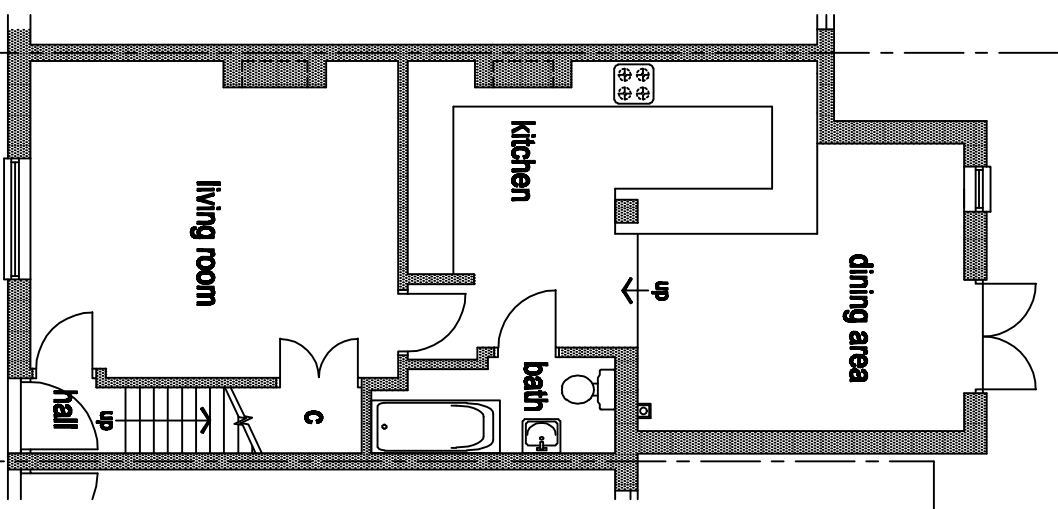

first floor

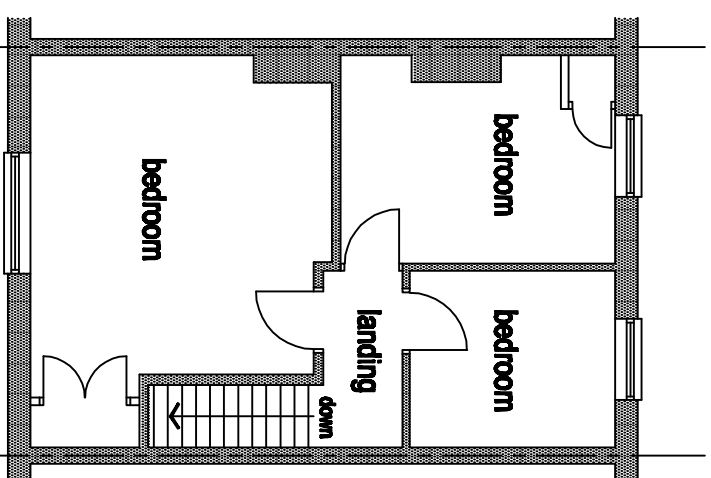

proposed site plan

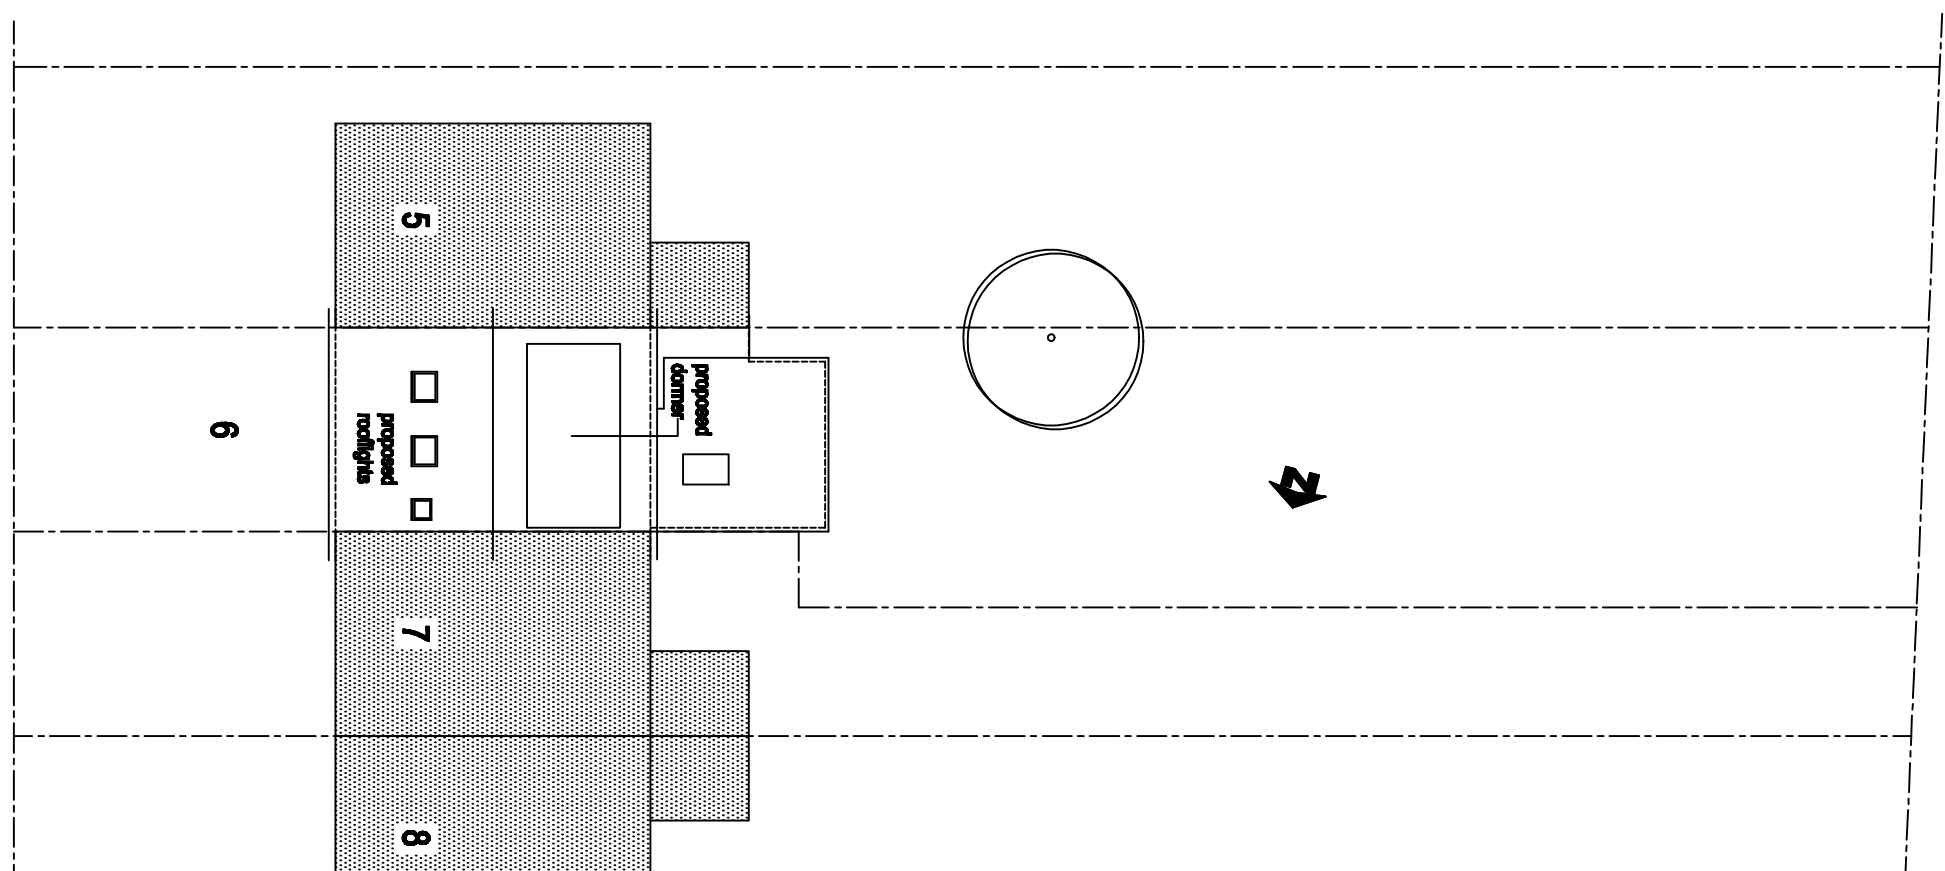

Lawful Development

A

Revised version

24 Jan 2014

REVISIONS

All dimensions and particulars are to be checked on site before work commences and any discrepancy to be reported to the relevant authority immediately. **DO NOT SCALE** from this drawing. Any work commenced before Council Approval is at Client's risk.

Building Design

SURVEYING CONSULTANCY

mail@build-design.co.uk

www.build-design.co.uk

GATWICK OFFICE
Mileway Farm, Badgers Wood,
Barnham, Surrey GU8 5BU
Tel: 01883 828850 Fax: 01883 828850

CANTON OFFICE
31 Woking Church, New Addington,
Croydon, Surrey CR4 3JH
Tel: 01883 828850 Fax: 01883 828850

Project
Proposed Loft Conversion
Cocoa Cottage
6 Arundel Road
Angmering, Sussex
BN16 4LA

Existing and Proposed
Plans and Elevations

Job Number

6126

Drawing Number:

30:A

Drawn

MC

Date

December 2013

Scale

1:50 / 1:100 / 1:200

Client

Mr and Mrs Gill