



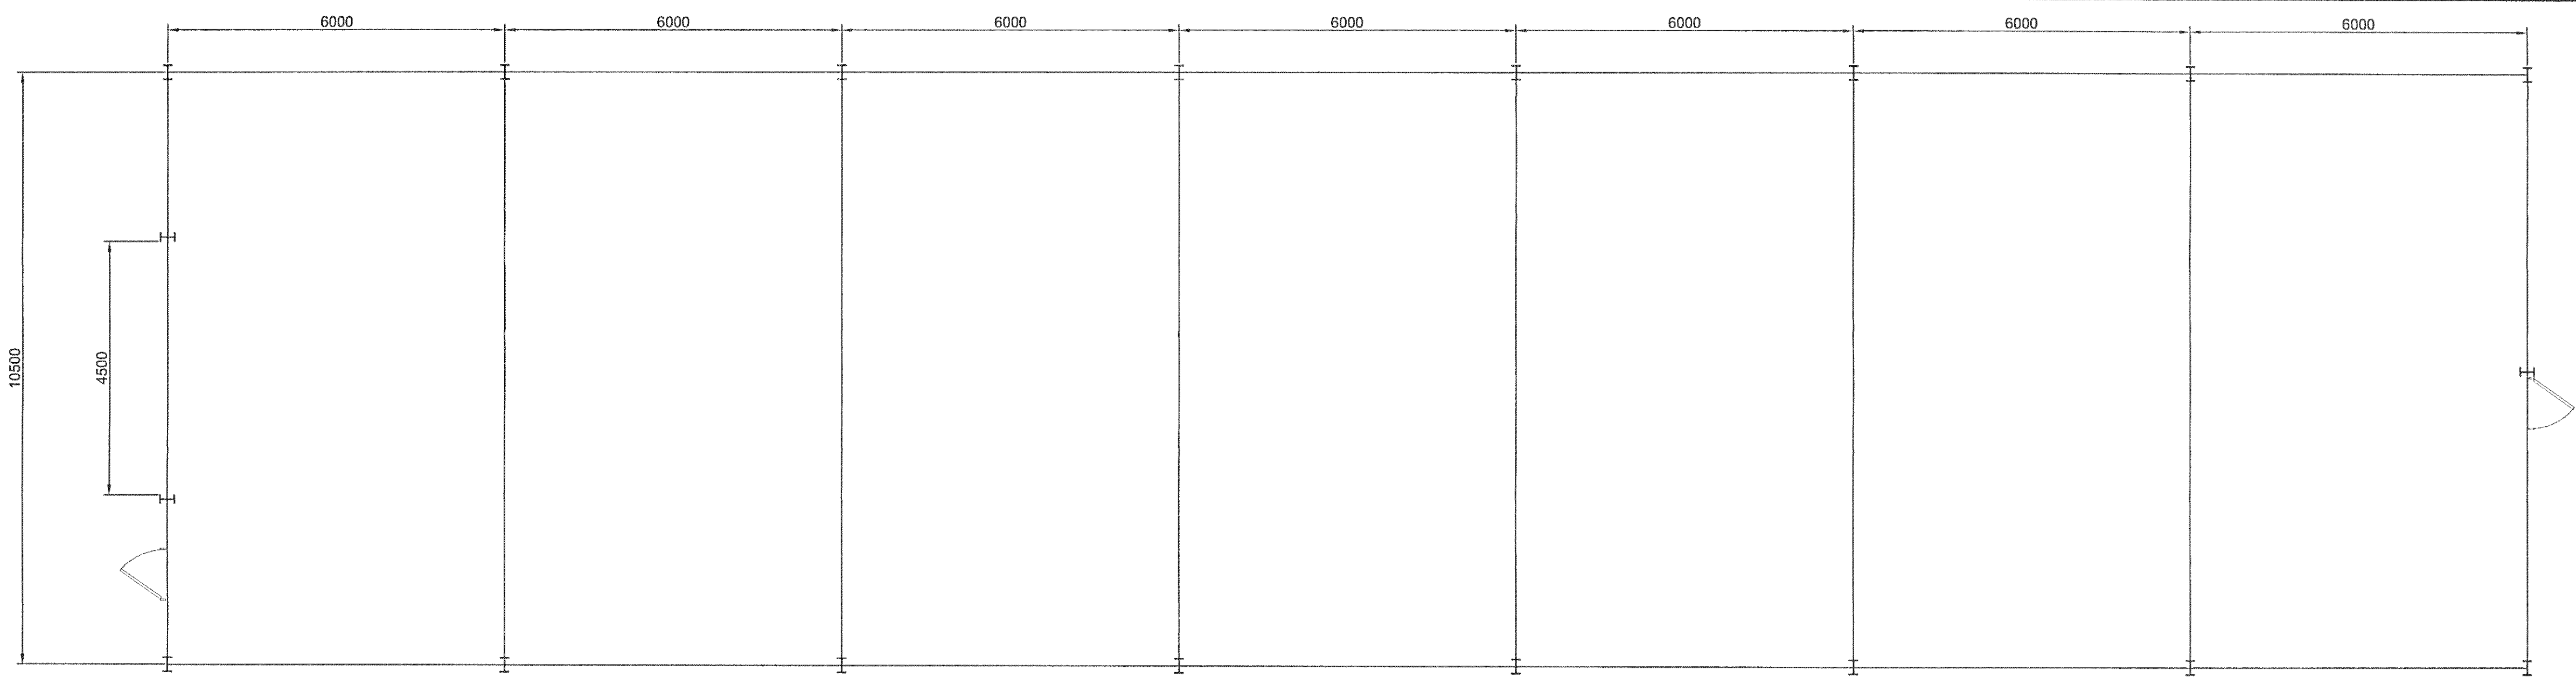

Ground Plan [scale 1:75 @ A1

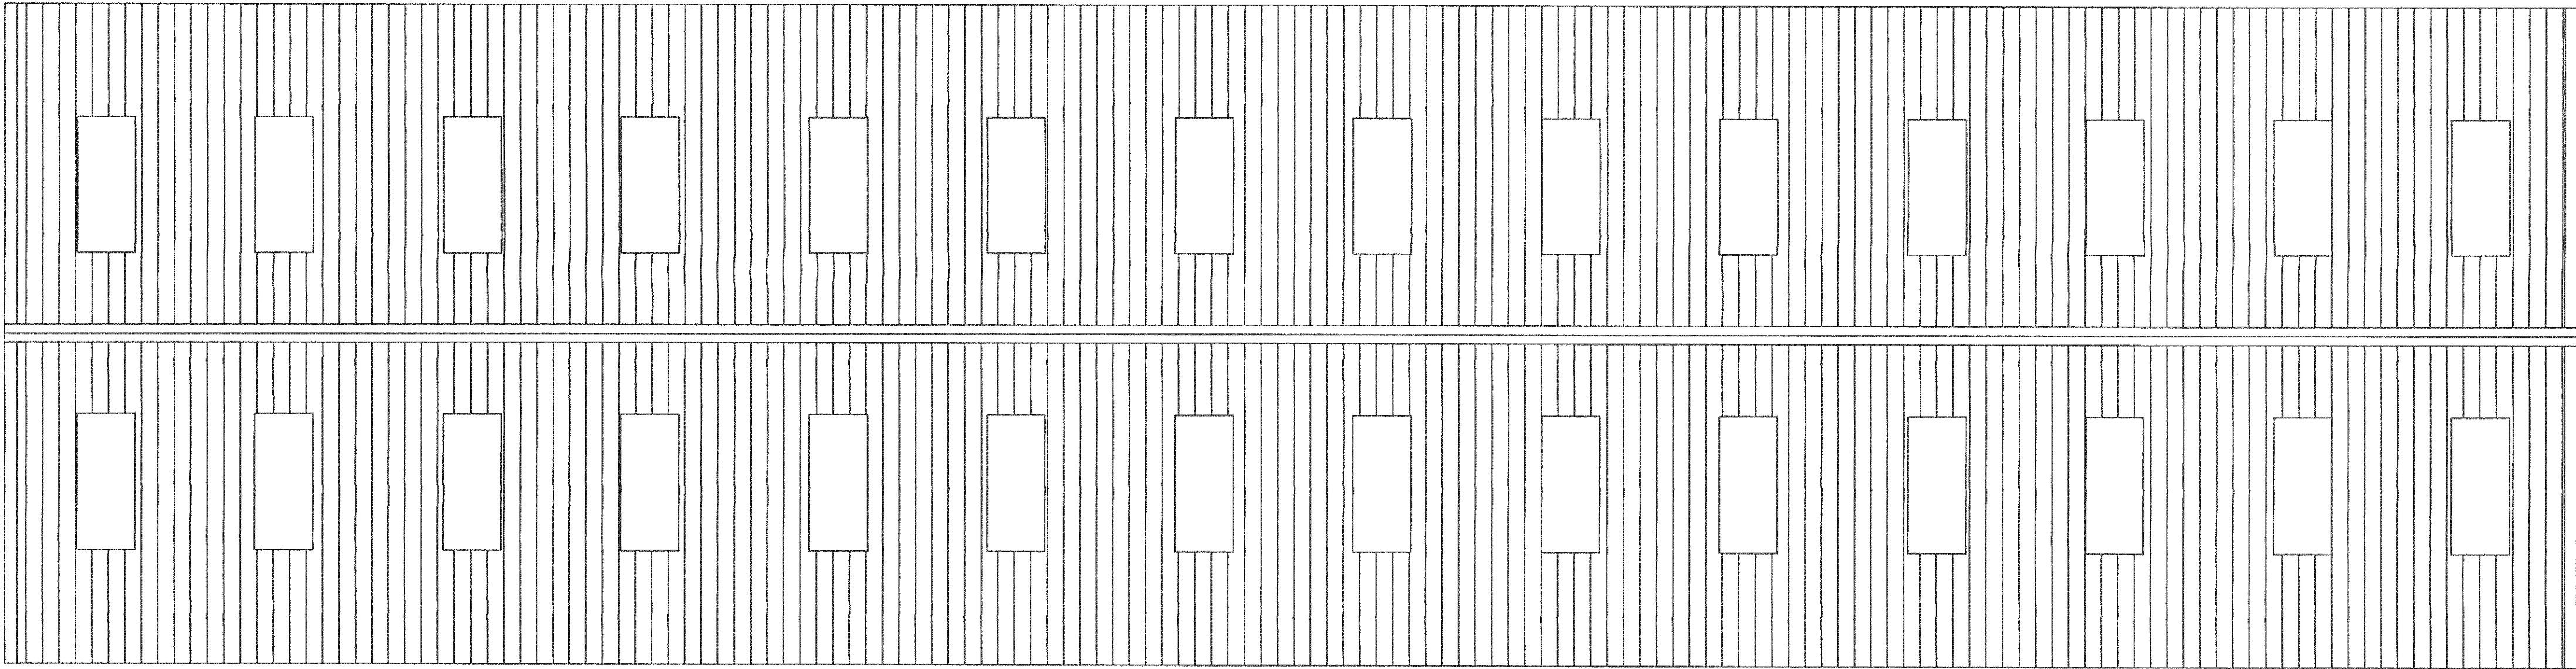

Roof Plan [scale 1:75 @ A1

General Specification


Roof Cladding
120mm insulated composite Panel
28no 'FAIRS' rooflights to match composite panel
All panels fitted to manufacturers specification using sealing tape and fillers where required

Wall Cladding
All elevations clad down to ground

Rainwater Systems
1no 42m run of 170mm upvc gutter fitted to 110dia downpipes
1no 42m run of galvanized gutter fitted to 10dia downpipes

Doors
1no 4.5m wide x 4.5m high Roller shutter door in West Elevation
1no 1.0m wide x 2.1m high personnel door in West Elevation
1no 1.0m wide x 2.1m high personnel door in East Elevation

Steelwork
254x146x31UB Portal Stanchions
254x146x31UB Portal Rafters
150x75PFC eaves Beams

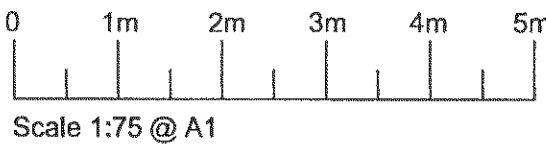

D&D Construction Ringmer Ltd 19-21 The Industrial Estate, Cradle Hill Road Seaford. BN25 3JE T +44 (0) 1323 890403 Email:- info@danddconstruction.co.uk F +44 (0) 1323 490140 URL:- www.danddconstruction.co.uk				TITLE		
				Multipurpose Building Extension 42mX10m		
				Ground Floor and Roof Plan		
				SITE ADDRESS Unit 35b The Vinery, Arundel Road, Poling, Nr.Arundel, West Sussex. BN18 9PY		
				CUSTOMER Mr M. Coleman		DRAWN BY DGE
				FINISH		CHECKED BY
				WELDING		DATE 30/10/2014
				SCALE As Noted		CONTRACT No. KP176
						DRG. No. KP176-002/B

B	Personnel Doors Shown on Gable Ends	SCE	02/02/2015
A	First Issue	DGE	30/10/2014
	REVISIONS	MADE BY	DATE