
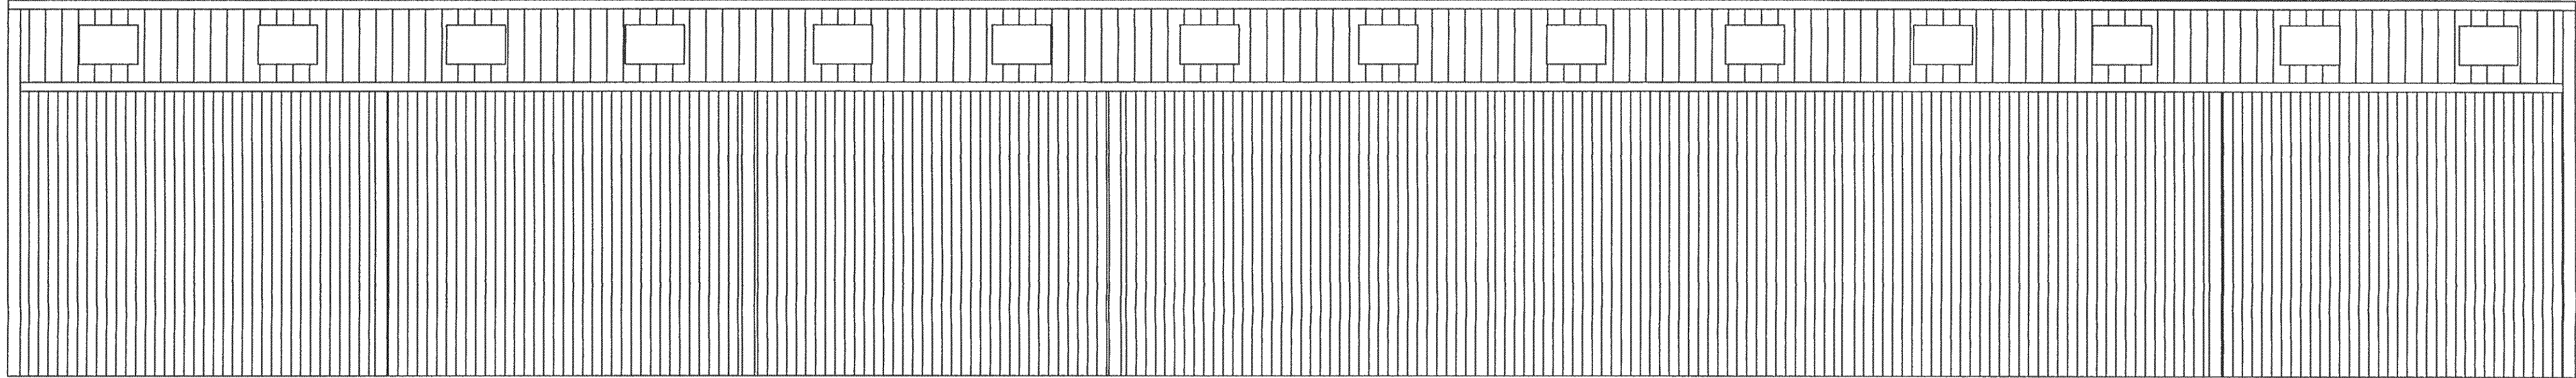


North Elevation [scale 1:75 @A1]

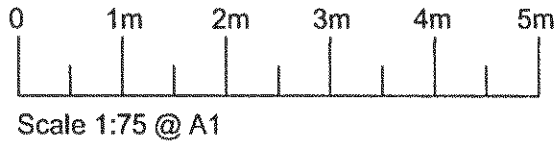

South Elevation [scale 1:75 @A1]

General Specification

Roof Cladding

120mm insulated composite Panel  
28no 'FAIRS' rooflights to match composite panel  
All panels fitted to manufacturers specification using sealing tape and fillers where required

Wall Cladding

All elevations clad down to ground

Rainwater Systems


1no 42m run of 170mm upvc gutter fitted to 110dia downpipes  
1no 42m run of galvanized gutter fitted to 10dia downpipes

Doors


1no 4.5m wide x 4.5m high Roller shutter door in West Elevation  
1no 1.0m wide x 2.1m high personnel door in West Elevation  
1no 1.0m wide x 2.1m high personnel door in East Elevation

Steelwork


254x146x31UB Portal Stanchions  
254x146x31UB Portal Rafters  
150x75PFC eaves Beams

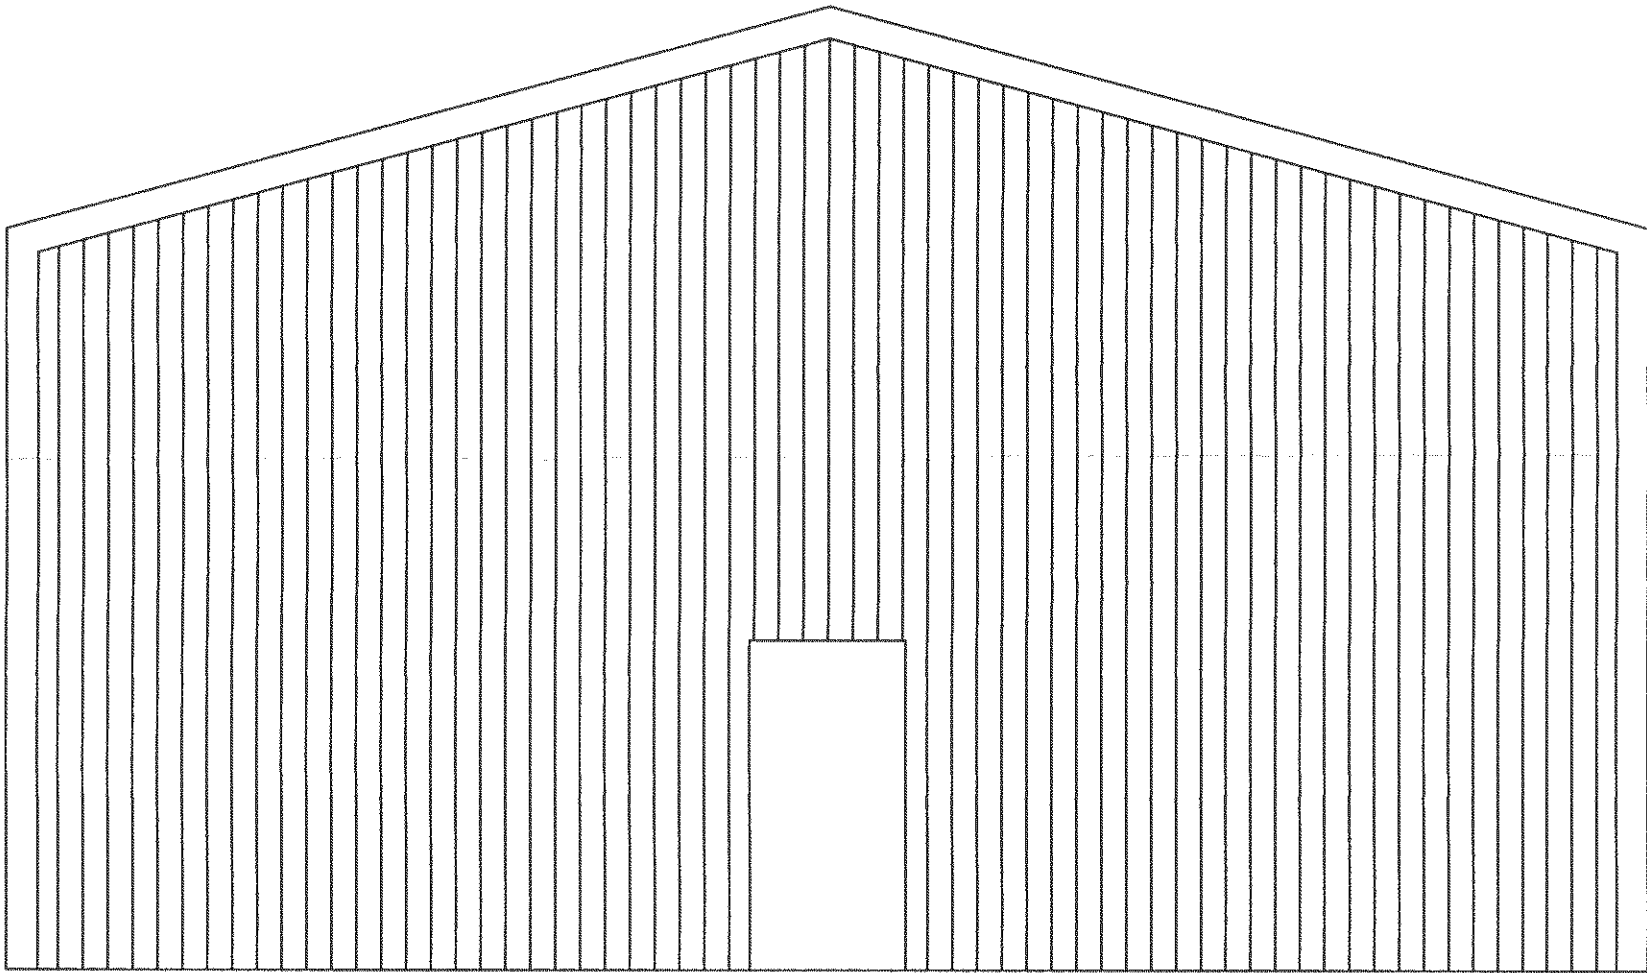

East Elevation [scale 1:50 @A1]

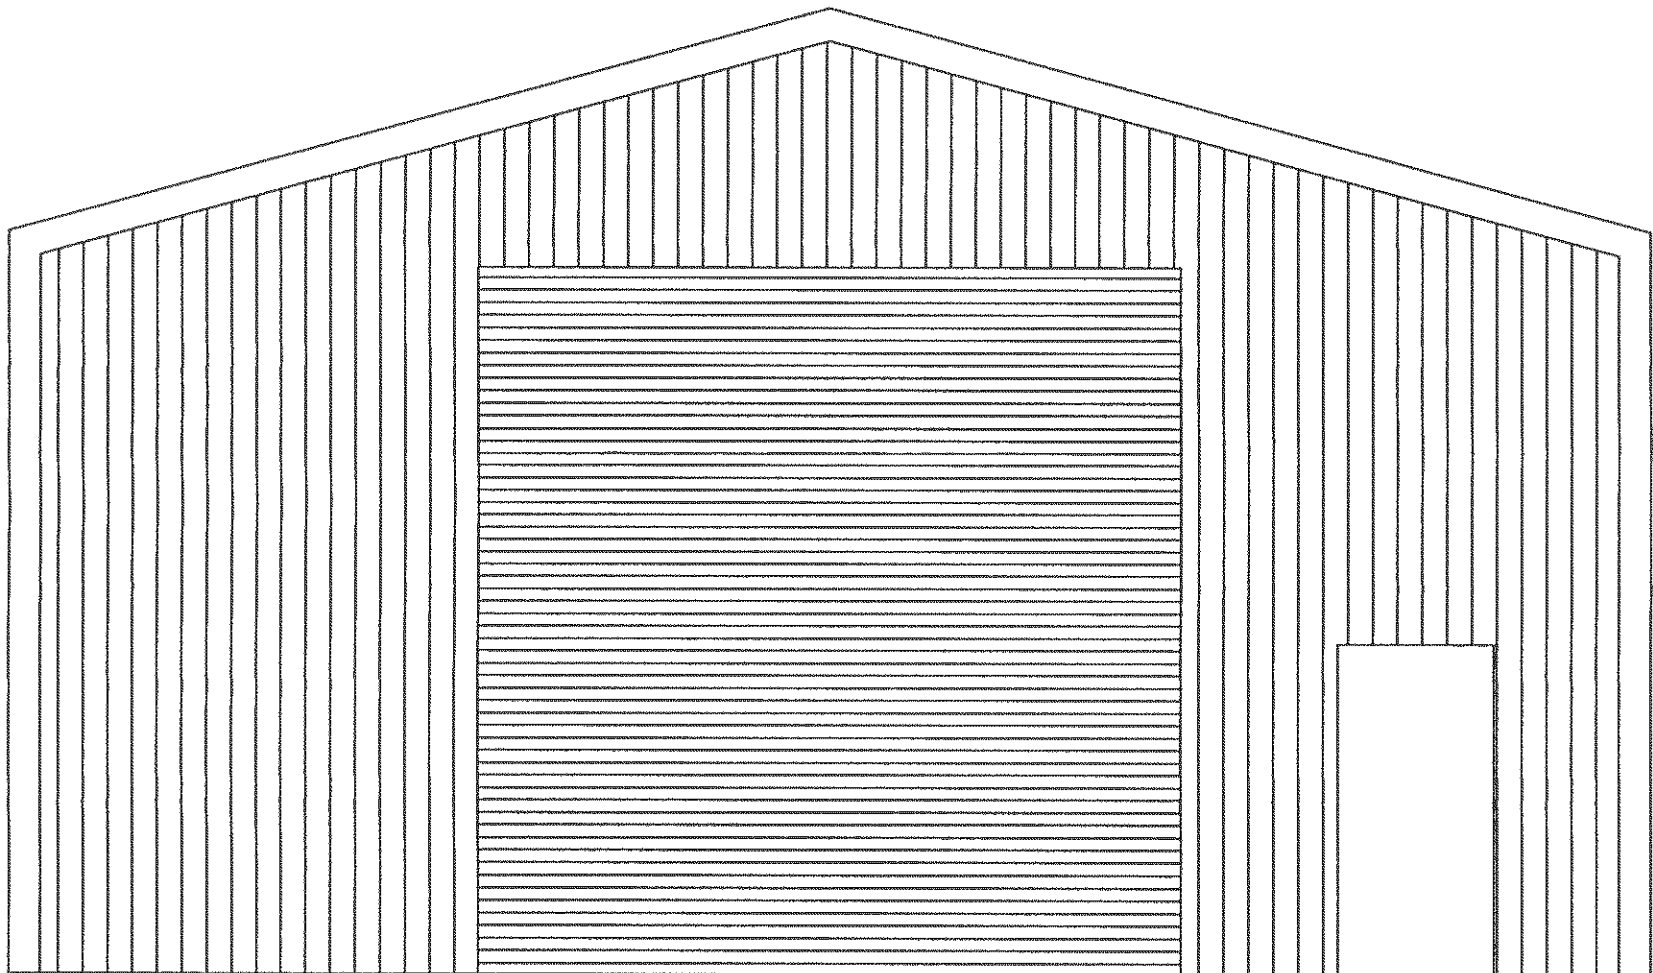

West Elevation [scale 1:50 @A1]

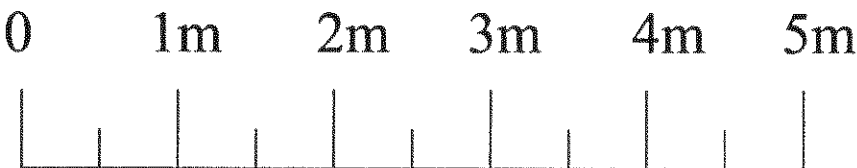

Scale 1:50 @ A1

|   |  |                   |                    |  |                          |
|---|--|-------------------|--------------------|--|--------------------------|
| D&D Construction Ringmer Ltd<br>19-21 The Industrial Estate, Cradle Hill Road<br>Seaford. BN25 3JE<br>T +44 (0) 1323 890403    Email:- info@danddconstruction.co.uk<br>F +44 (0) 1323 490140    URL:- www.danddconstruction.co.uk |  |                   |                    |  |                          |
| TITLE<br>Multipurpose Building Extension 42mX10m<br>Elevations   |  |                   |                    |  |                          |
| SITE ADDRESS    Unit 35b The Vinery, Arundel Road, Poling, Nr.Arundel, West Sussex. BN18 9PY   |  |                   | DRAWN BY    DGE    |  | CONTRACT<br>No.    KP176 |
| CUSTOMER    Mr M. Coleman   |  |                   | CHECKED BY         |  | DRG. No.                 |
| FINISH   |  |                   | DATE    30/10/2014 |  | KP176-001                |
| WELDING   |  | SCALE    As Noted |                    |  |                          |

|   |             |            |            |
|---|-------------|------------|------------|
|   |             |            |            |
| A | First Issue | DGE        | 30/10/2014 |
|   | REVISIONS   | MADE<br>BY | DATE       |