


Permission is granted to scale from this drawing for the purpose of Local Authority Planning Approval only. In all other cases DO NOT scale from this drawing. Please contact this office for any additional information required.

Contractors, Sub-Contractors and Suppliers are to check all relevant dimensions, levels and details of the site and any existing buildings before commencing any shop drawings or building work. Any discrepancies should be reported to this office.


This drawing must be read in conjunction with all related drawings and documents relevant to this project, including those prepared by appointed consultants, specialists and sub-contractors etc.

This drawing is the copyright of RDV a Design.


revisions	
A minor amendments	20/11/2019

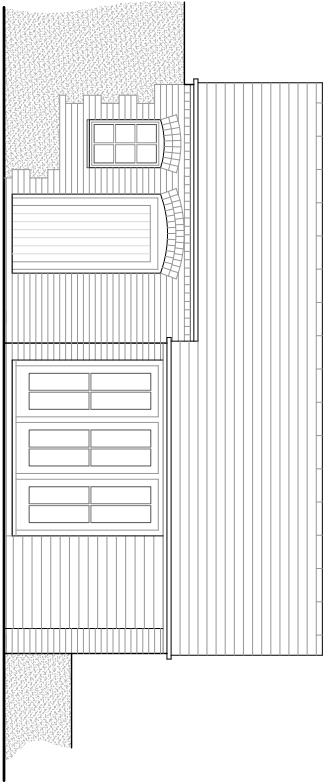


East Elevation: Scale 1:100

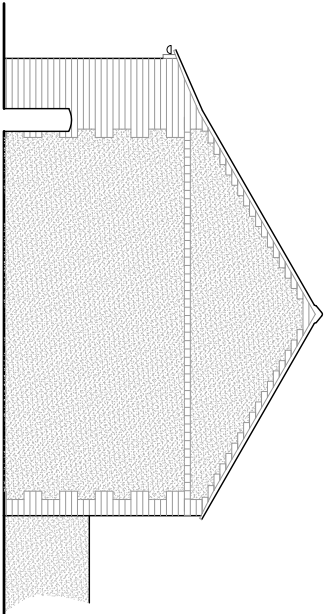


North Elevation: Scale 1:100

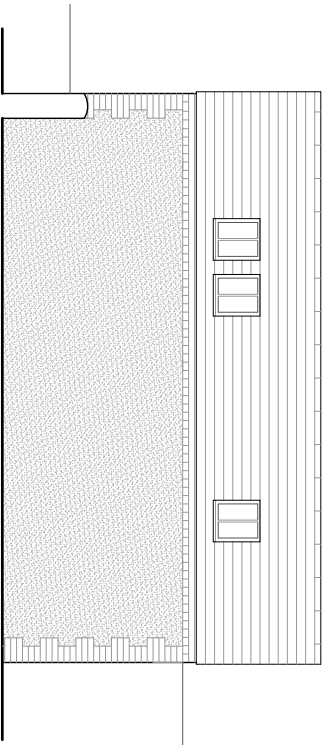


South Elevation: Scale 1:100

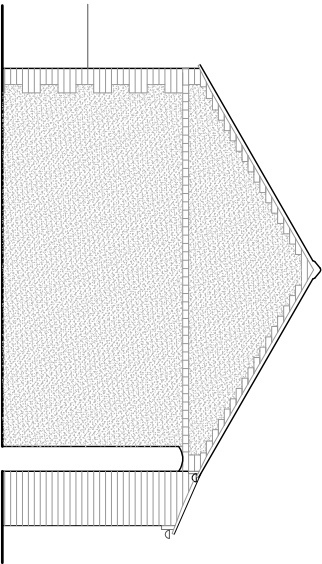


South Elevation: Scale 1:100

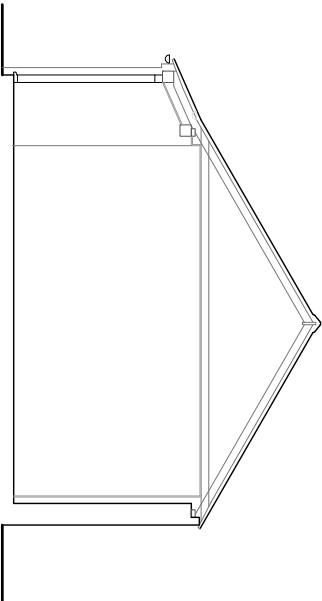

Cross Section: Scale 1:100

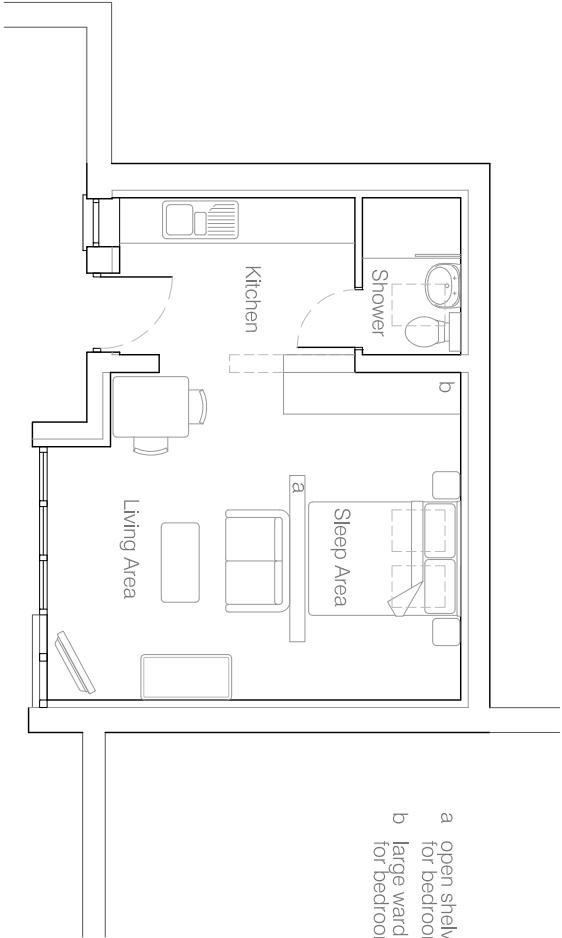

Ground Floor Plan: Scale 1:100

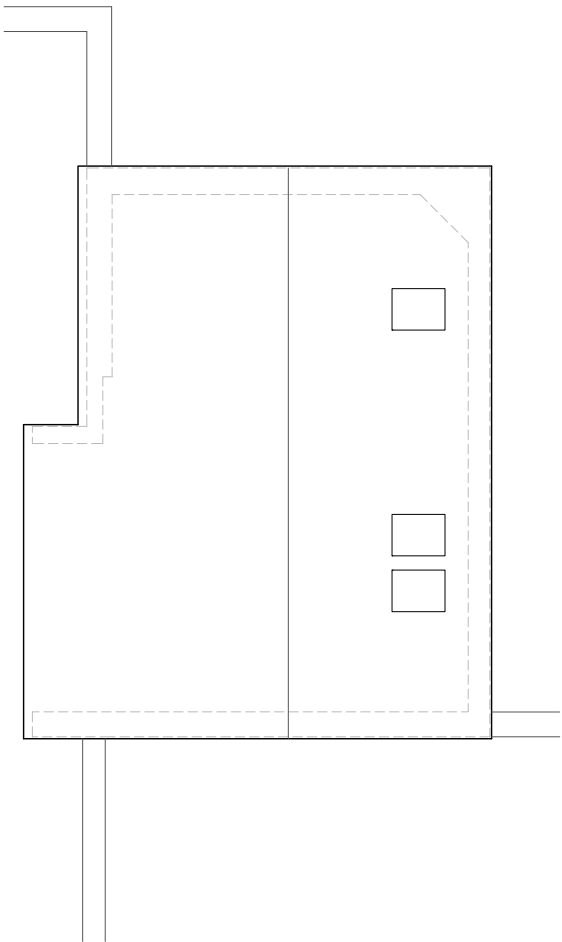

Roof Plan: Scale 1:100



RDV a Design

9 Oak End | Arundel | West Sussex
Tel: 01903 884013

project
Glebe Farm
High Street Angmering
West Sussex

drawing
Tractor Store as Proposed
Floor Plan, Roof Plan, Elevations
And Typical Cross Section

scale	date	rev
1:100	@ A3	September 2019
job no	drawing no	
18148	02.04	A