



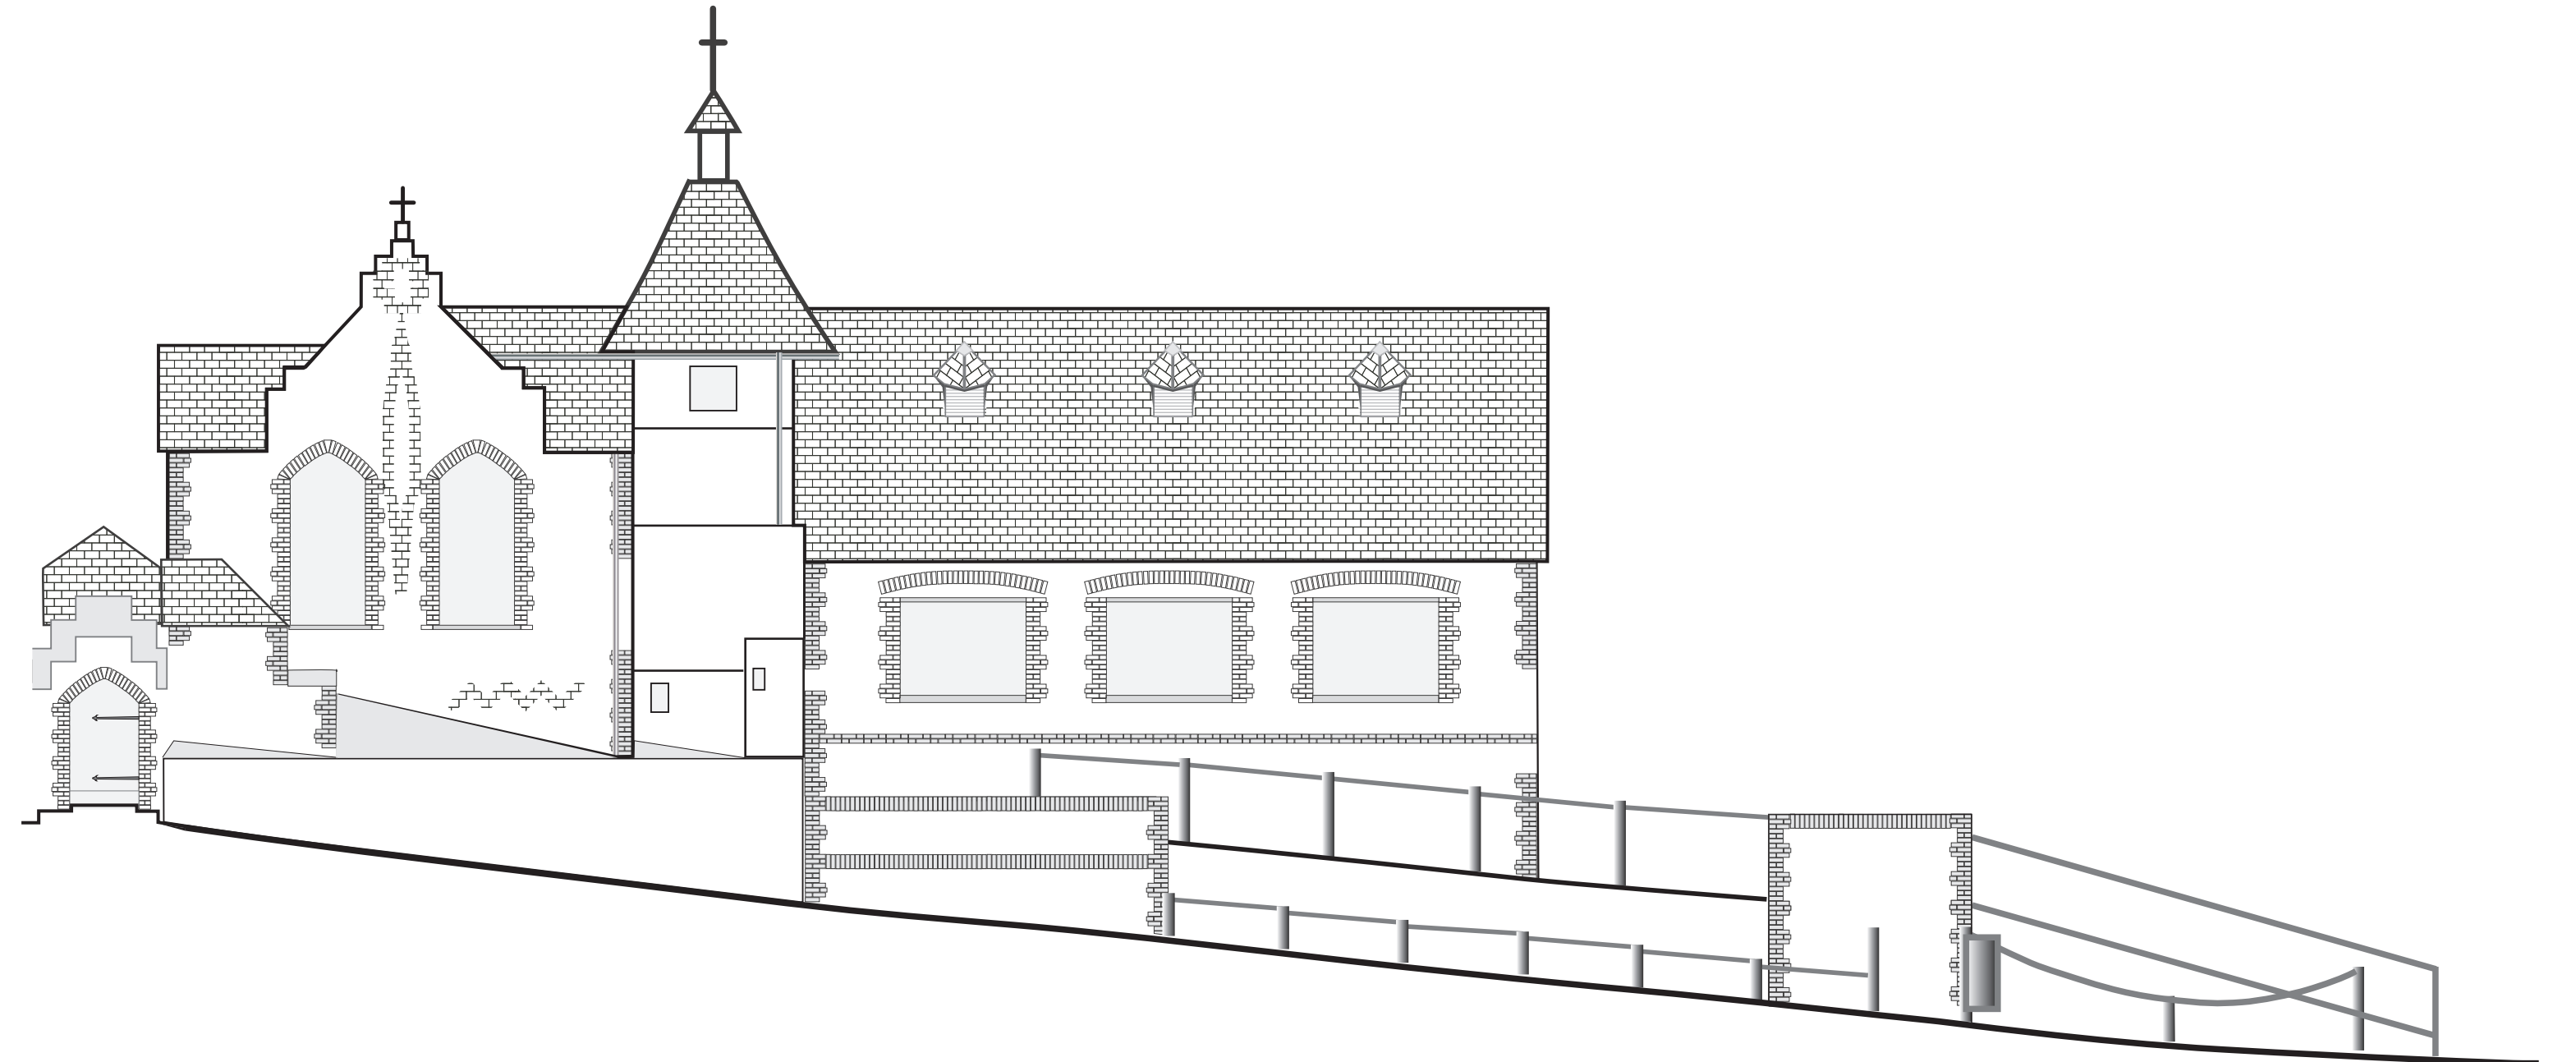


South elevation




West elevation

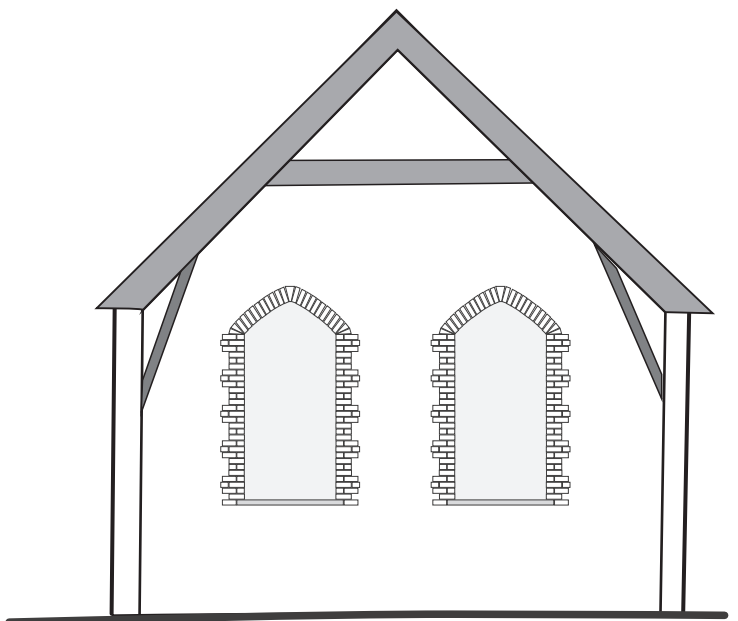

Section

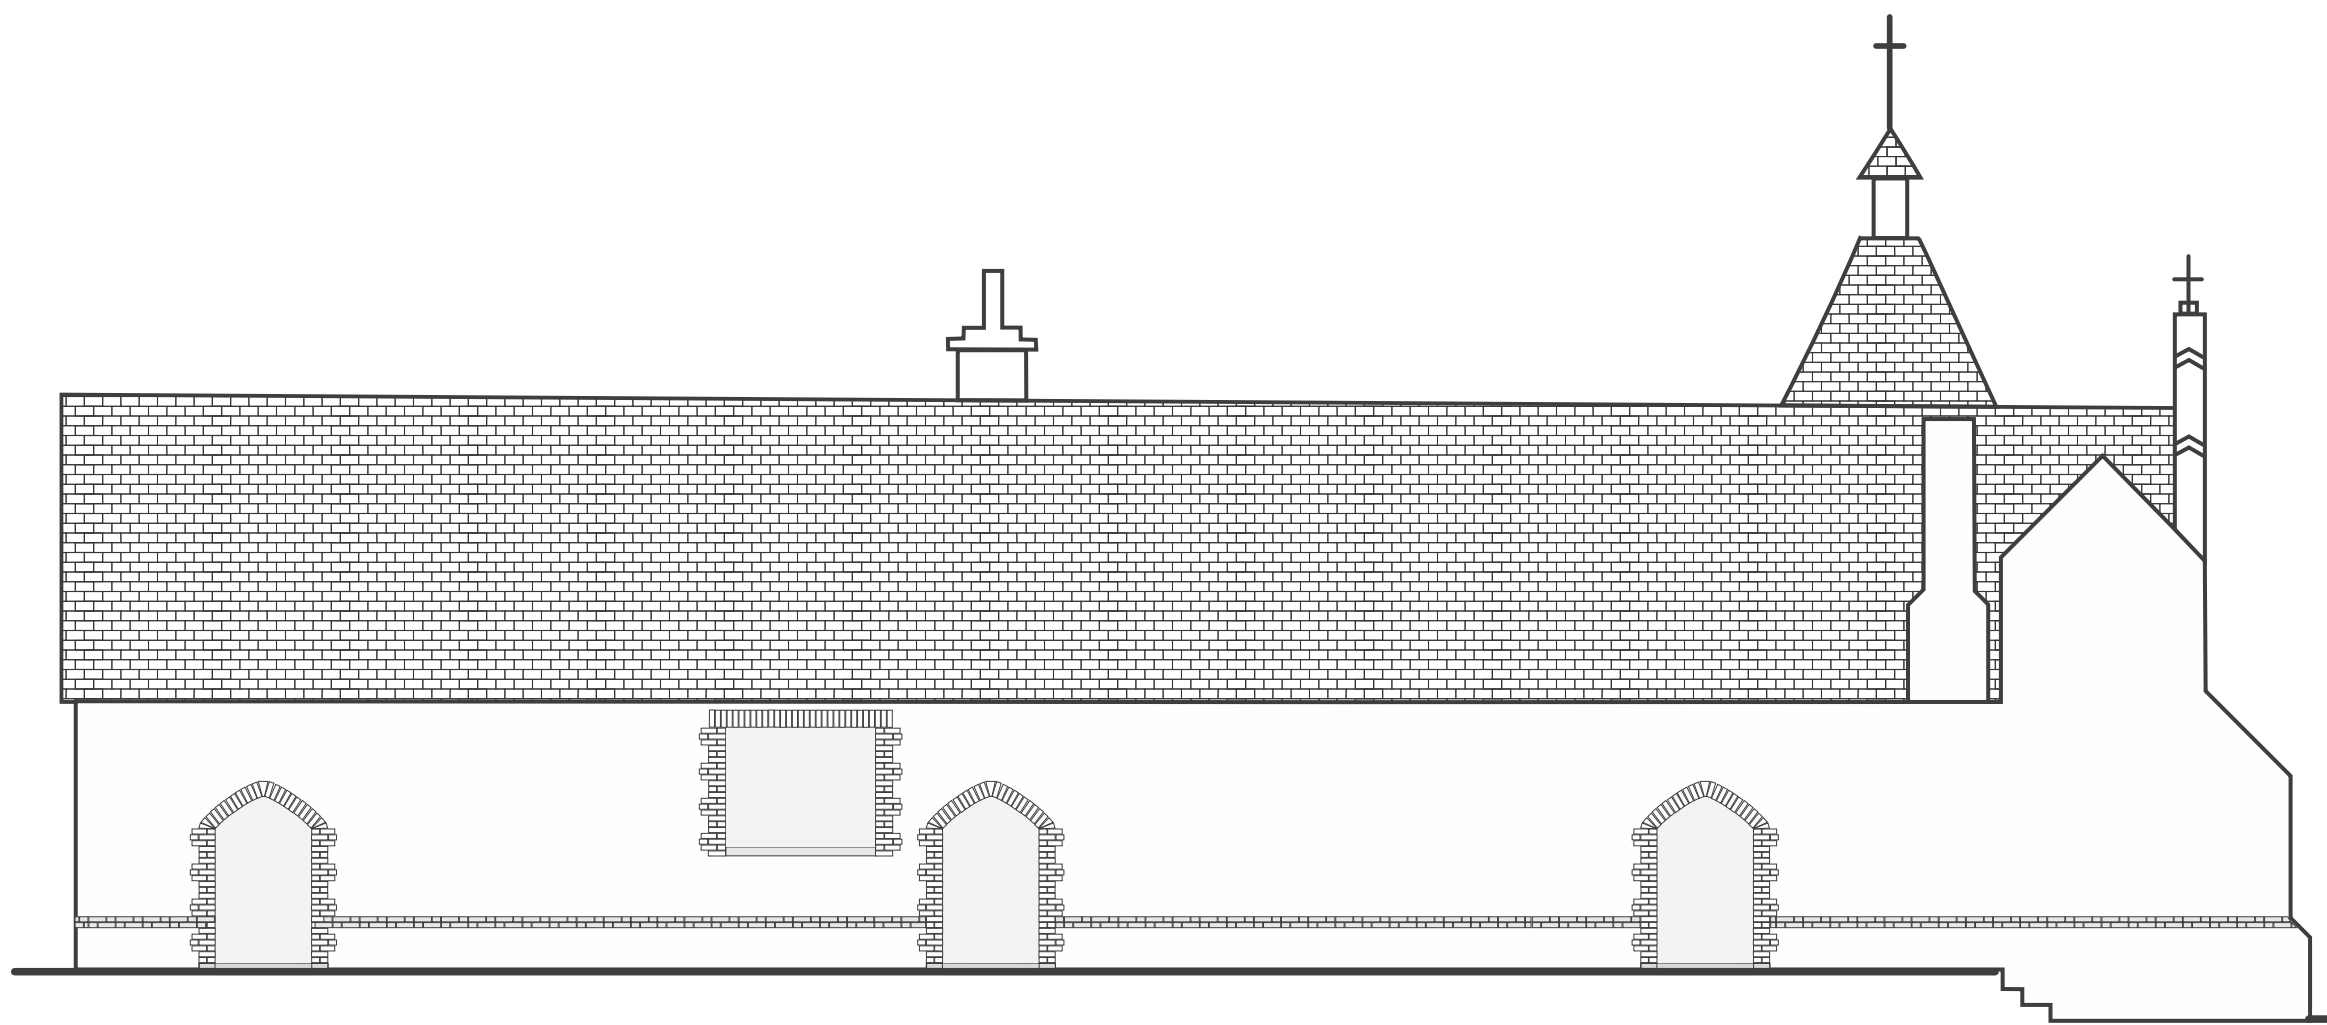


North elevation

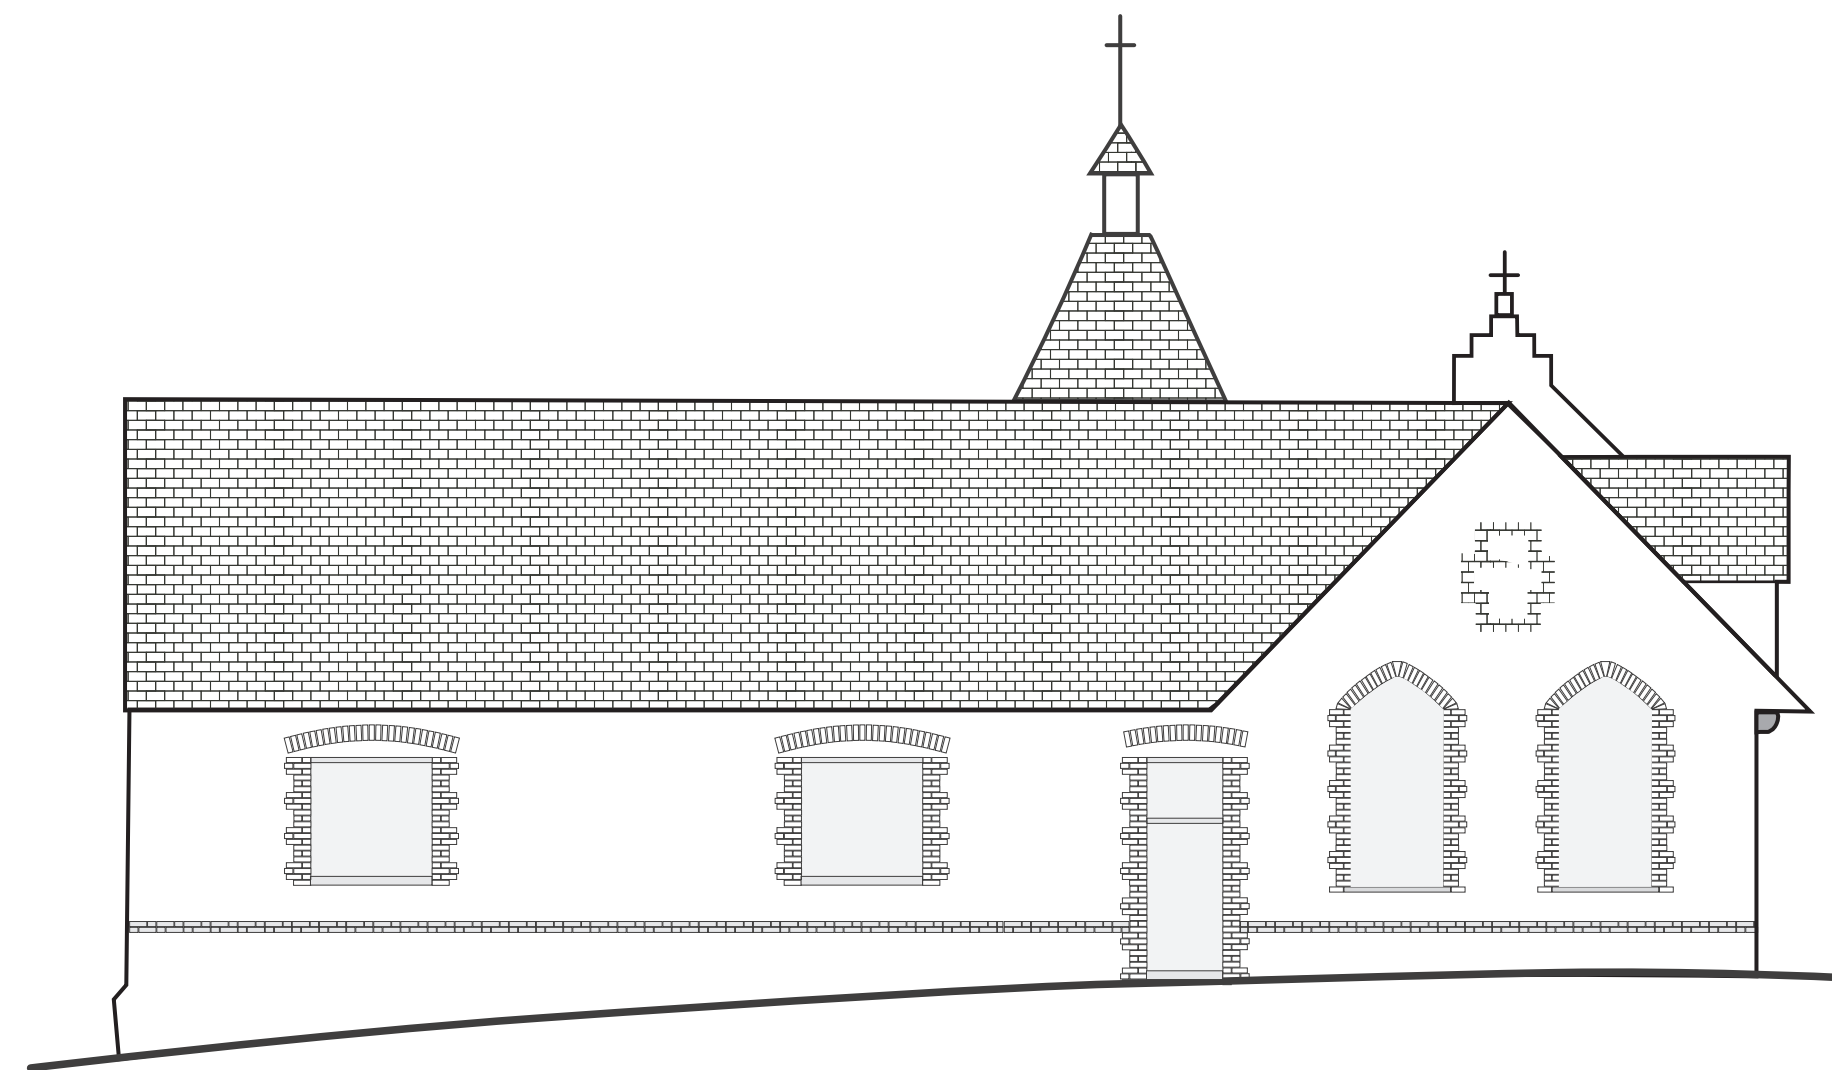

East elevation

This drawing has been prepared for the purpose of gaining planning permission only and does not purport to be a working or contractual drawing. This drawing has been prepared based on survey drawings and information prepared by others. All dimensions and levels on all drawings must be checked and verified on site before commencement of works.

 

WIGHTMAN
HISTORIC BUILDING CONSULTANTS

IAN WIGHTMAN LTD
Historic Building Consultants
26 Chapel Street
Chichester
PO19 1DL
ian@wightman.ltd
07505 461941

Client: West Sussex County Council
Project: Angmering Library

Arundel Road
Angmering
BN16 4JS

Drawing: Existing elevations
Scale 1:100 @ A1
Drawing Ref. 291/003

Date: 23/11/2025
Drawn by: S.W