




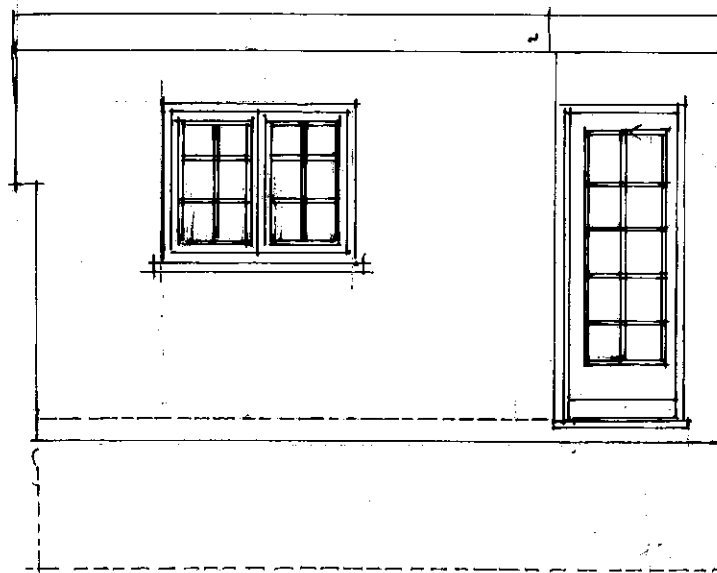

NORTH ELEVATION TO PARKING AREA

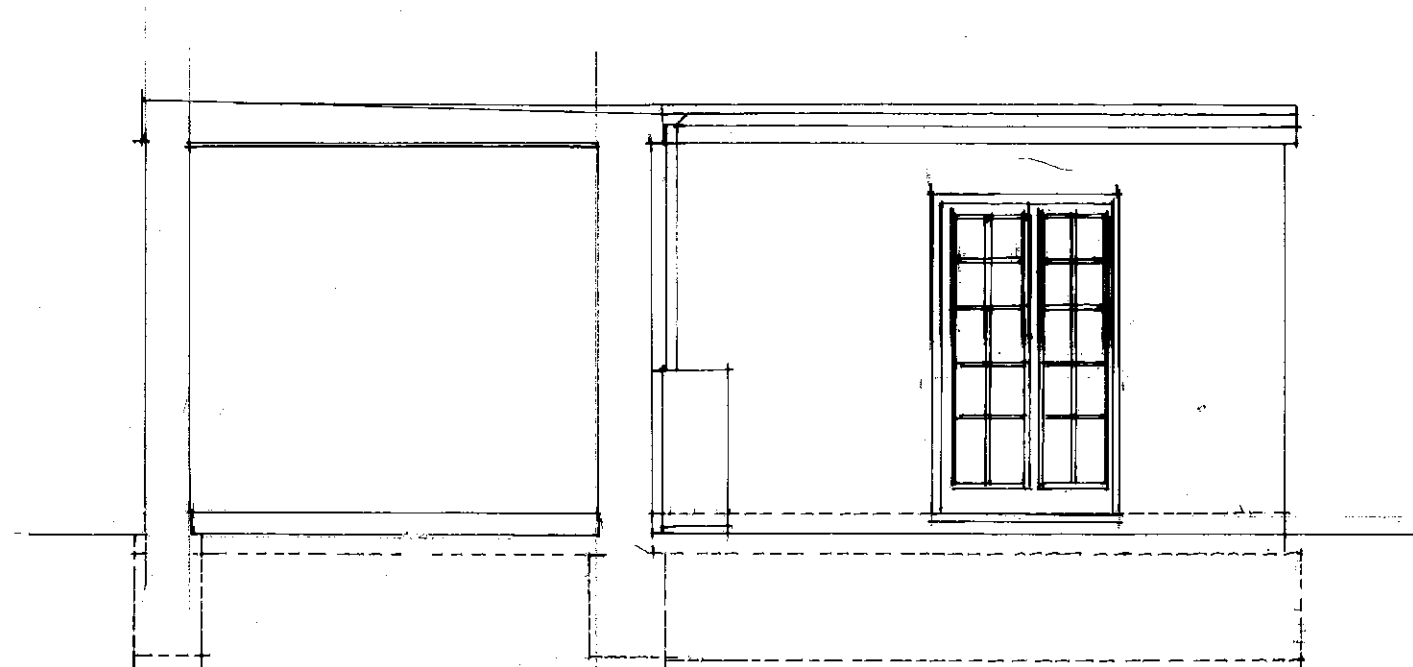

WEST ELEVATION TO PATIO

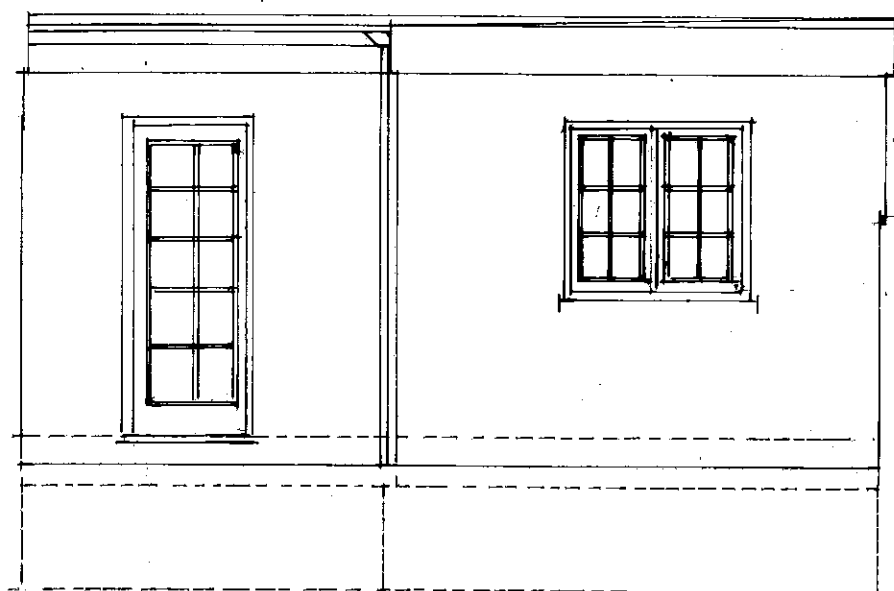

SOUTH ELEVATION TO REAR GARDEN

This drawing is copyright and must not be reproduced or used without permission. Figured dimensions are to take precedence over scaled dimensions. The Contractor is responsible for checking all figured dimensions on drawings against actual site dimensions. Scaled dimensions are not to be used for construction and setting out purposes. Any discrepancies are to be reported without delay. This drawing should be read in conjunction with schedules, specifications and engineers drawings and details where applicable.

DAVID BENNETT

THE OLD COTTAGE

10 VICARAGE LANE, FELPHAM

WEST SUSSEX PO22 7EA

01243 866279 and 07932 757144

Email:davidkbennett47@gmail.com

CLIENT

MR AND MRS MARSHALL

PROJECT

RUSSETTS, HIGH STREET

ANGMERING BN16 4AE

DRAWING TITLE

ELEVATIONS

UTILITY ROOM, SHOWER ROOM

& STUDY /GUEST ROOM

SCALE

1/50 at A3

REFERENCE

12106.08A

