




NOTE
ALL FINISHES
TO MATCH EXISTING

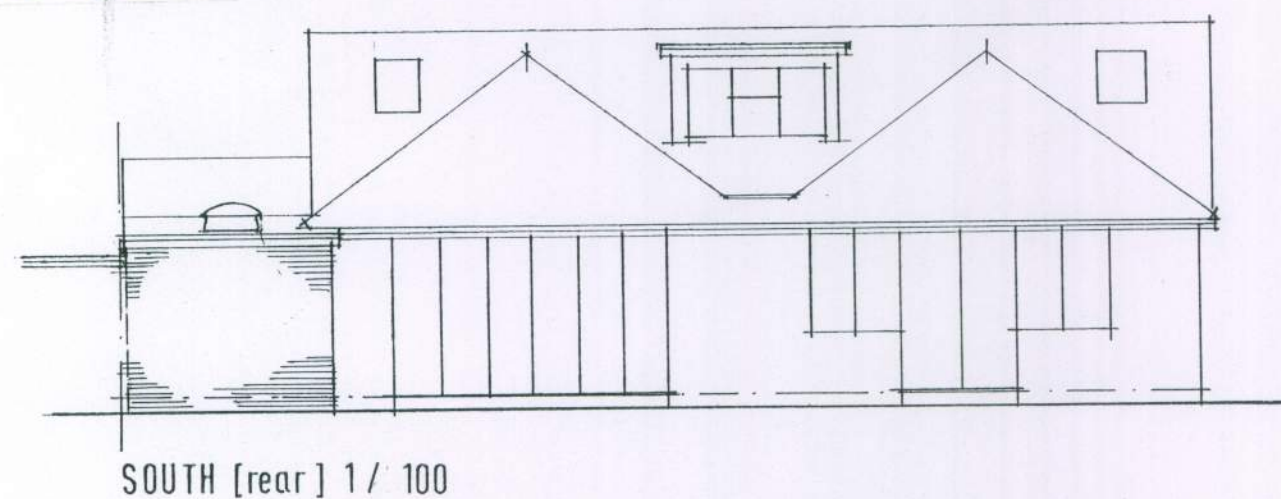

SOUTH [rear] 1/100

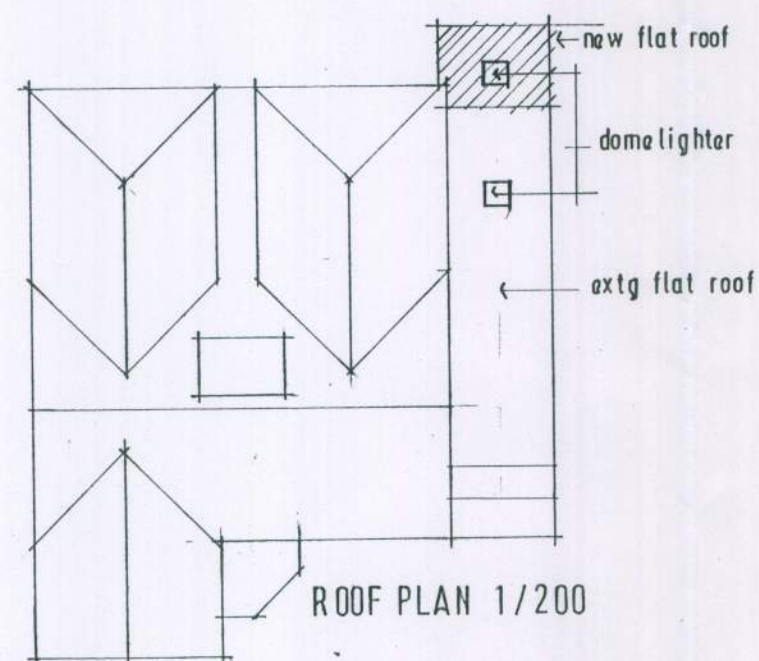


ROOF PLAN 1/200

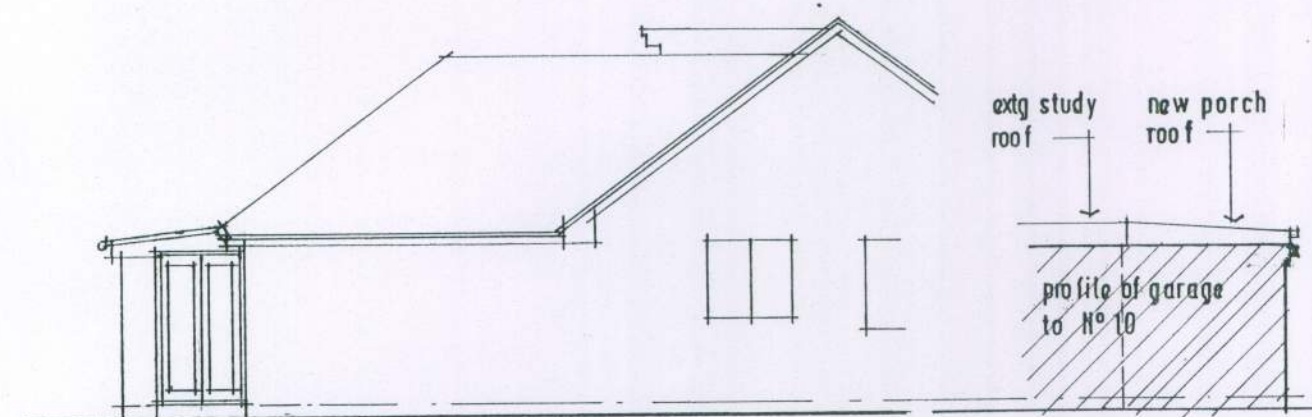


EAST 1/100


WEST 1/100

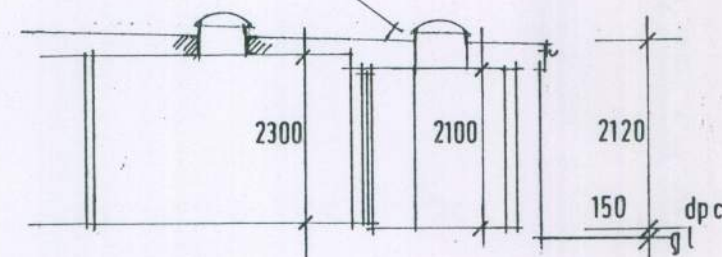

SECTION A : A 1/100

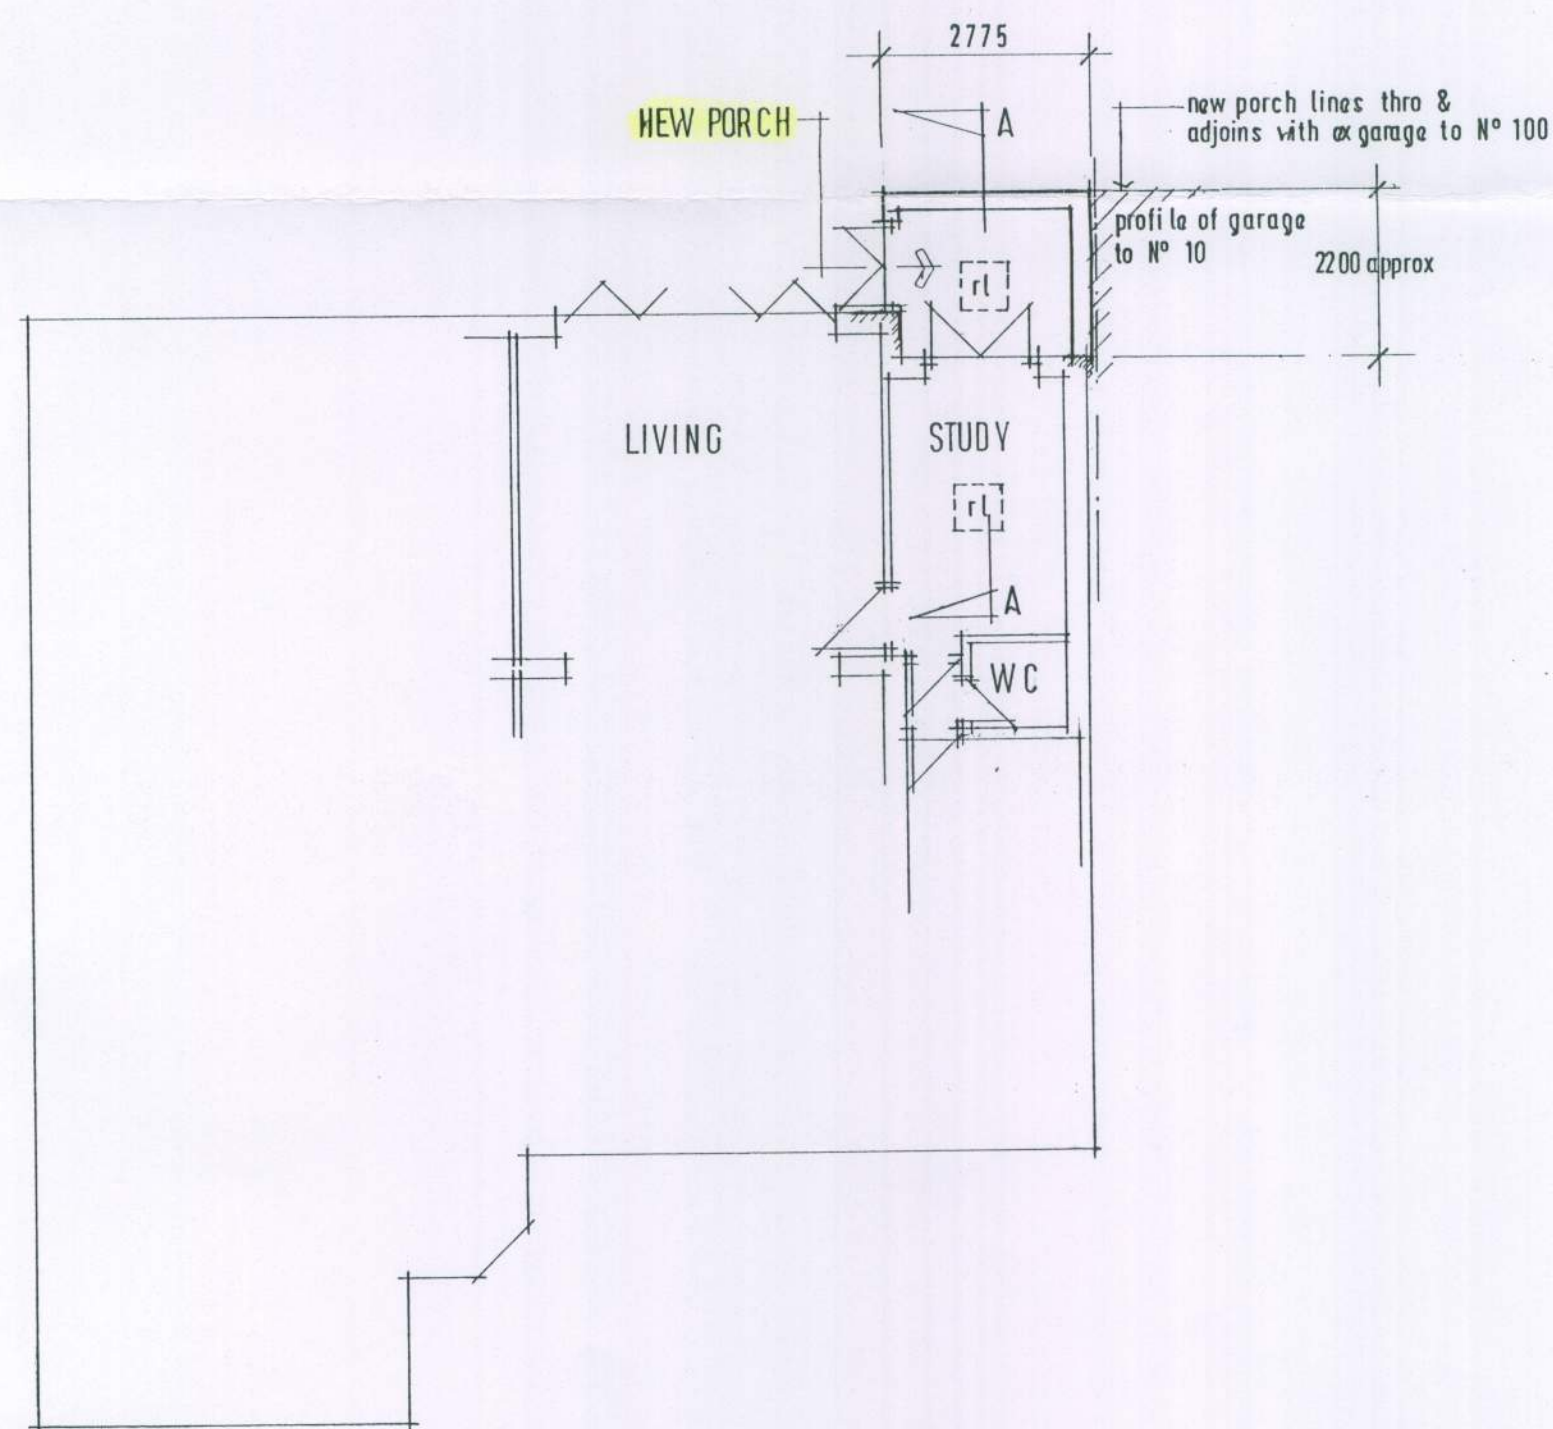

PLAN 1/100

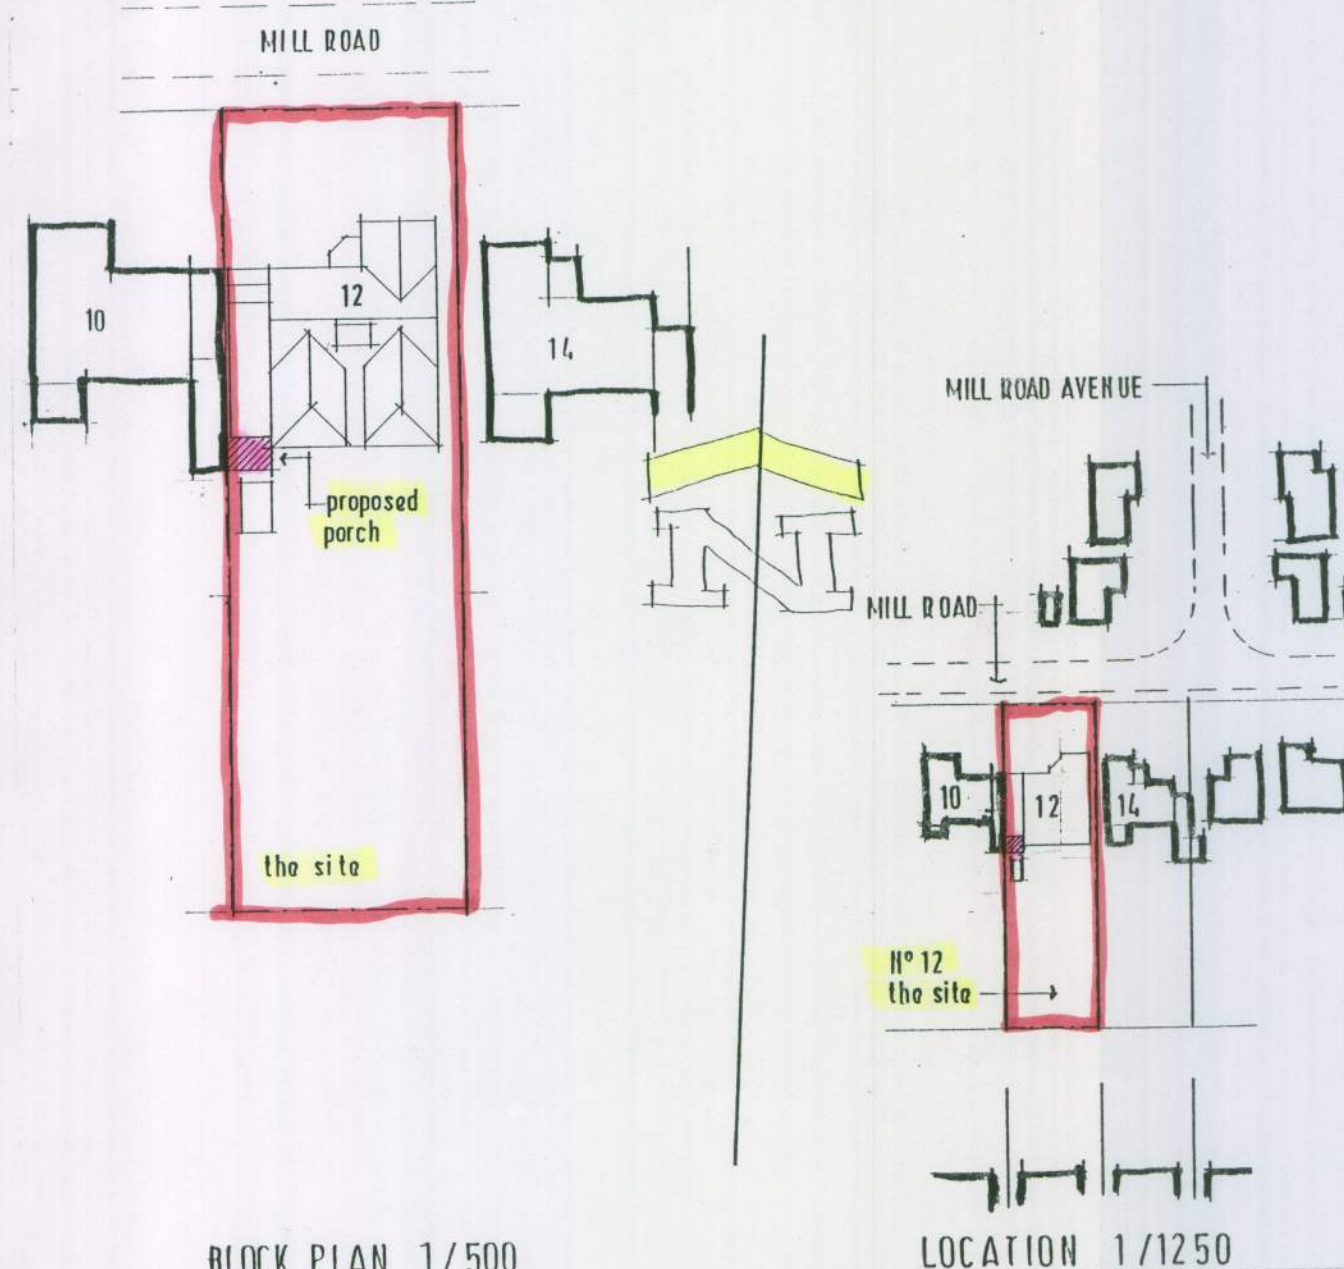

BLOCK PLAN 1/500

LOCATION 1/1250

TREVOR E. UNSTED LTD

R.B.S. HOUSE • 61 SEA LANE • RUSTINGTON • WEST SUSSEX • BN16 2PQ Tel: 01903 859090

Client: MR & MRS D GRIFFITHS

Project: PORCH EXTENSION 12 MILL ROAD
ANGMERING
W / SUSSEX BN 16 4HT

Drawing: **PROPOSED [RETROSPECTIVE]**

Scale: 1:100

Date: MARCH 2011

Drawn: TU

Copyright: *[Signature]*

Drawing No.:

11/ 3823 / 1

Revisions:

The contractor must check all dimensions and levels on site and dimensions must be scaled from drawings.

It is the contractor's responsibility to ensure compliance with all statutory authority requirements, carry out works with total regard to existing and retained structure. Works and materials to latest CP/BS.

Drawing to be read in strict accordance with engineer's information where applicable.

All structural timber C16 unless otherwise noted. All structural and external timber pressure impregnated with preservative, cut ends site swabbed with Cuprinol or similar treatment.

Local authority to witness satisfactory test on all new and affected foul/storm drainage.