




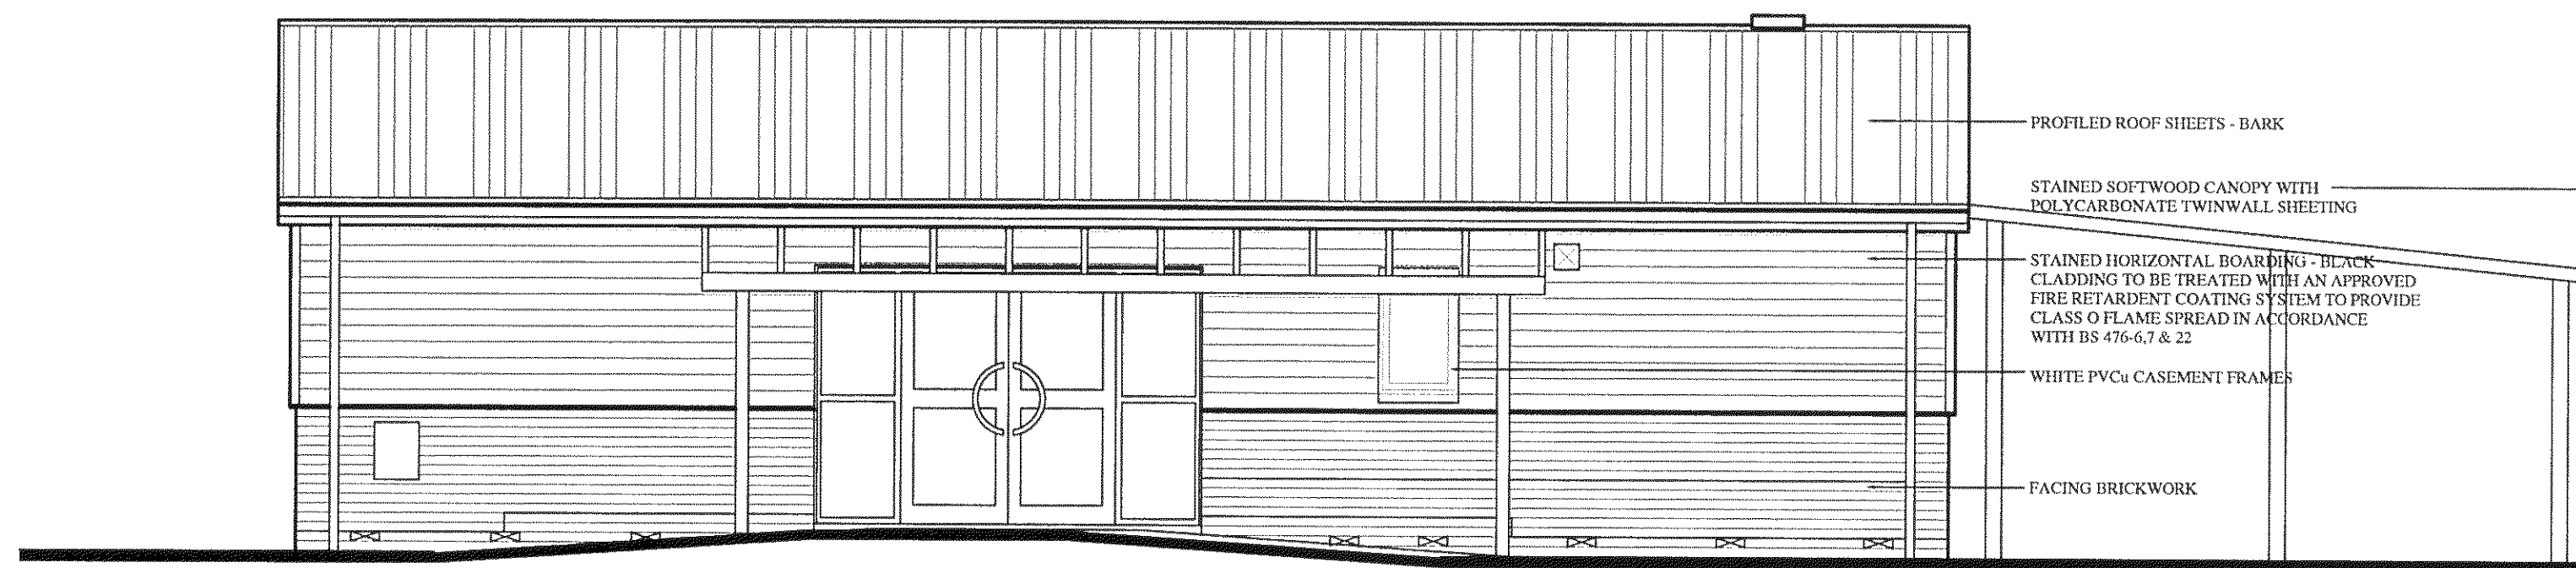


SOUTH ELEVATION

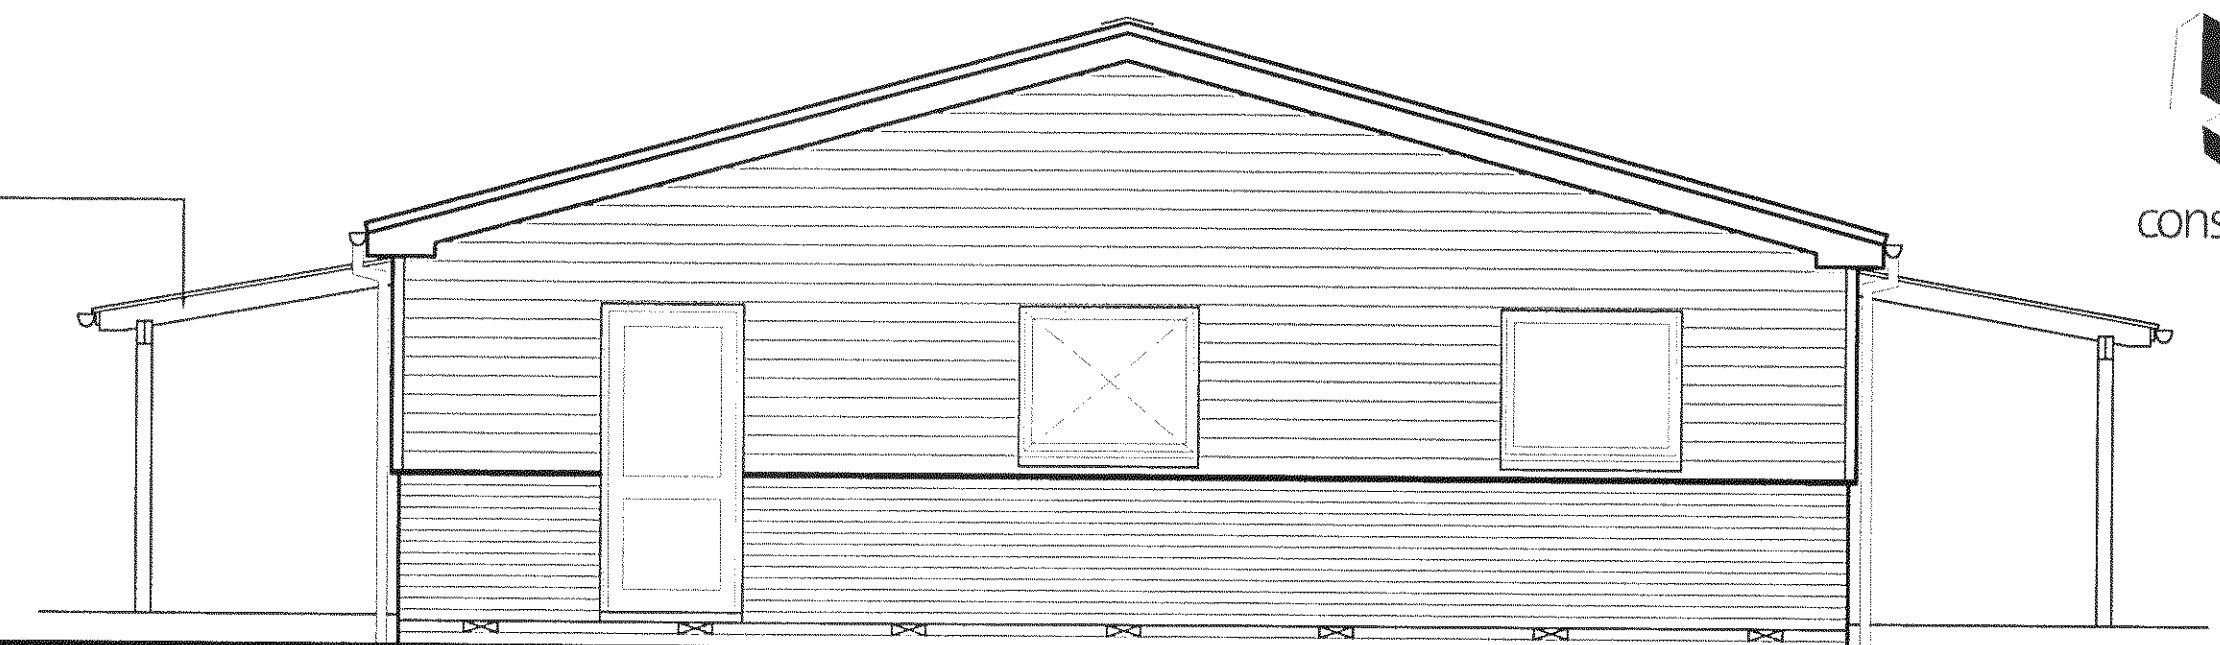


WEST ELEVATION

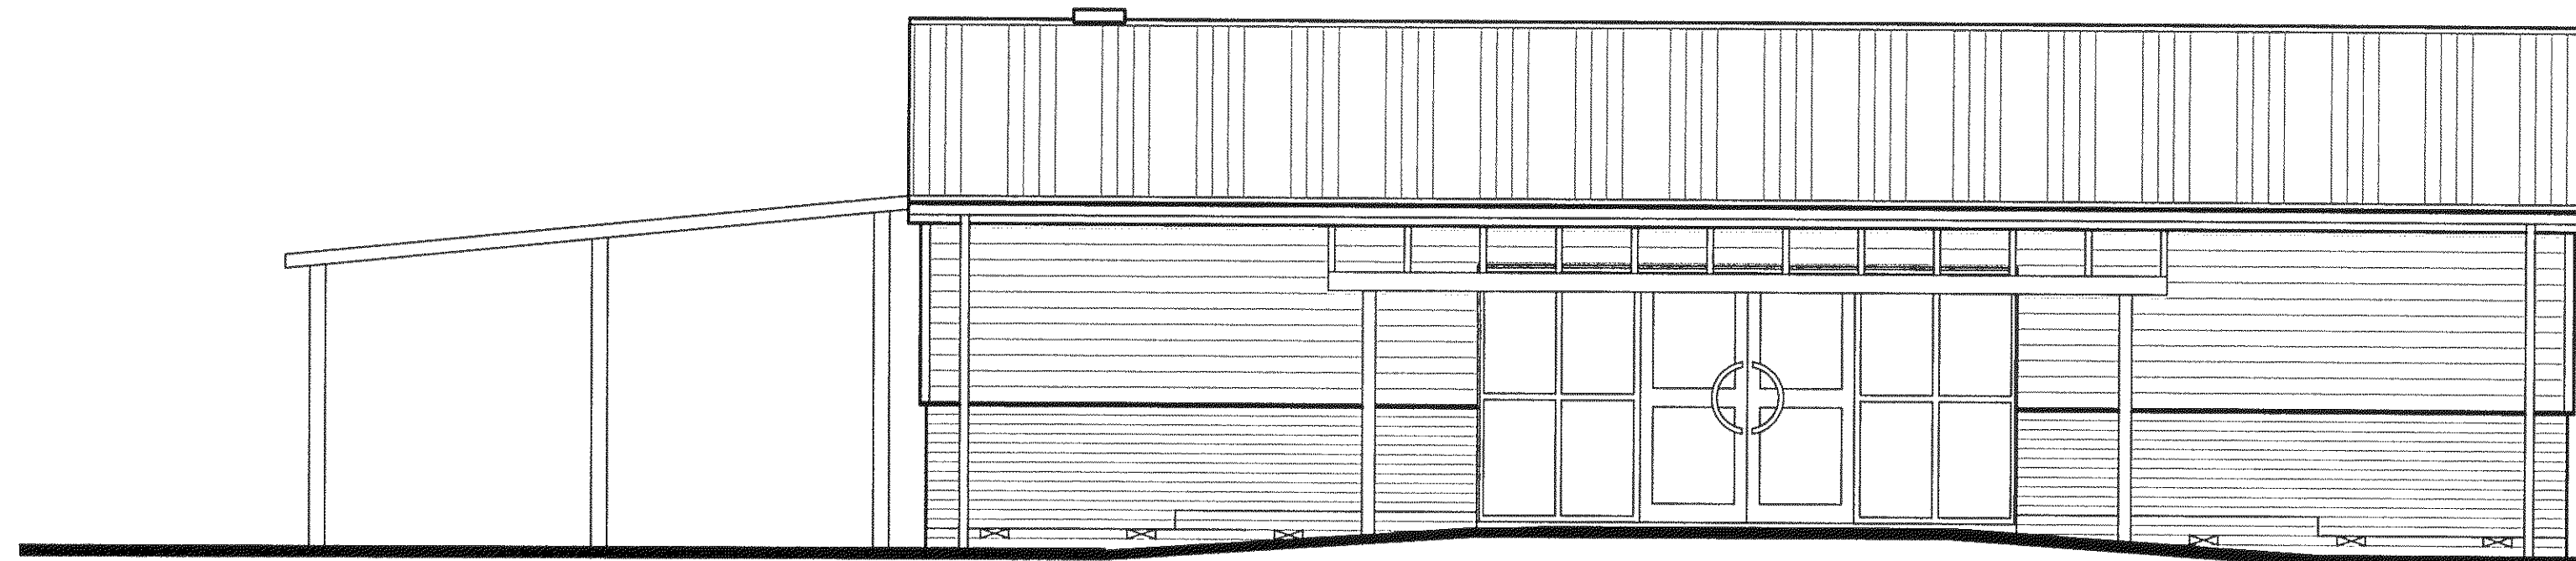

NORTH ELEVATION

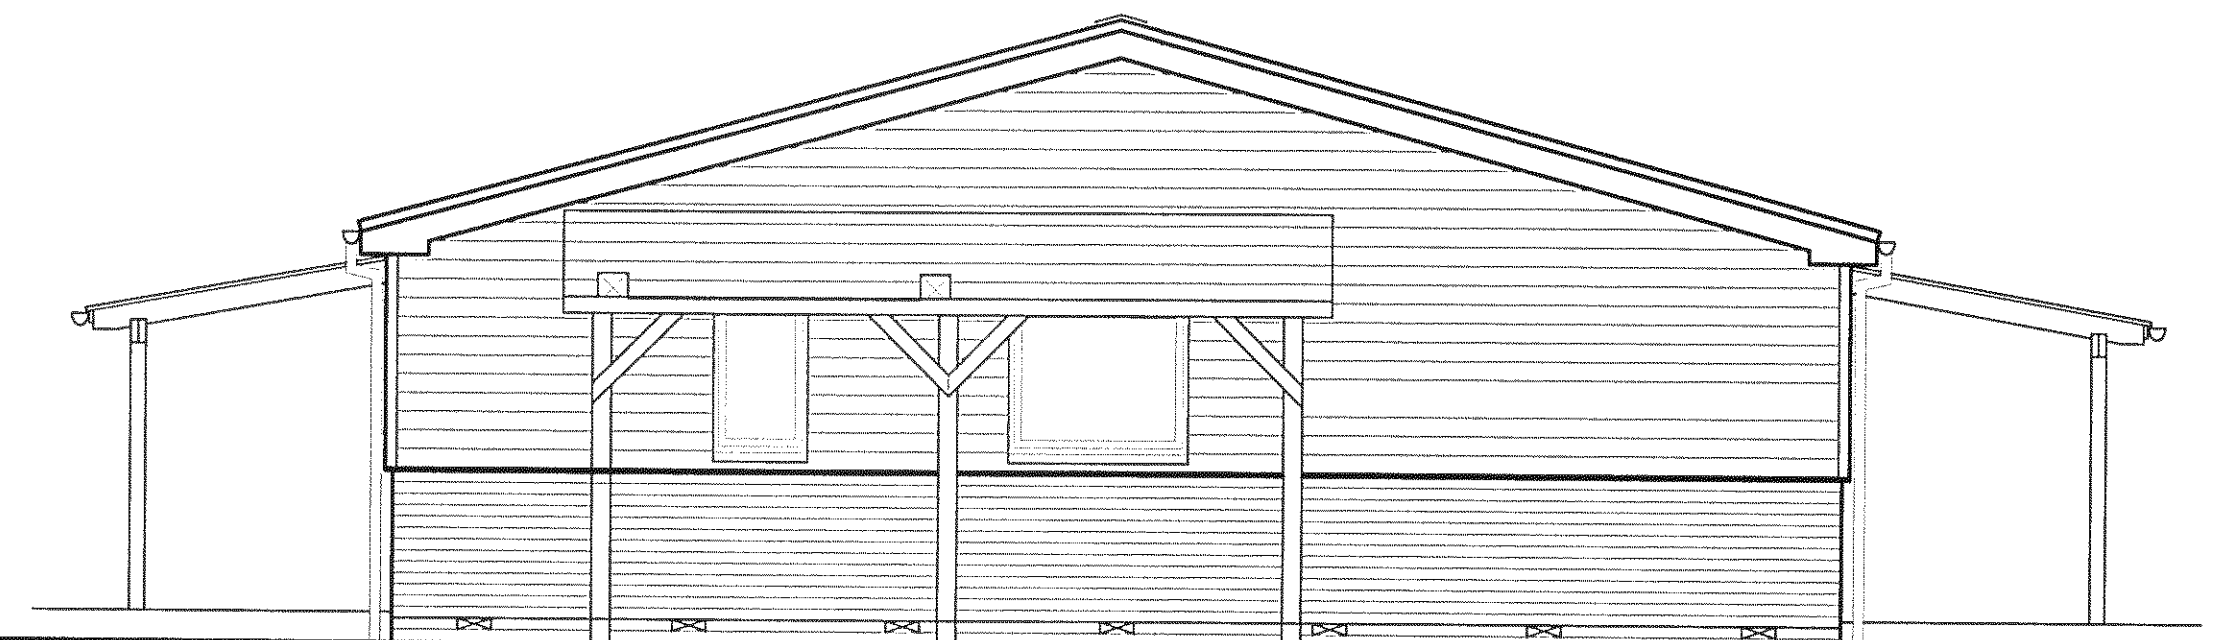

EAST ELEVATION

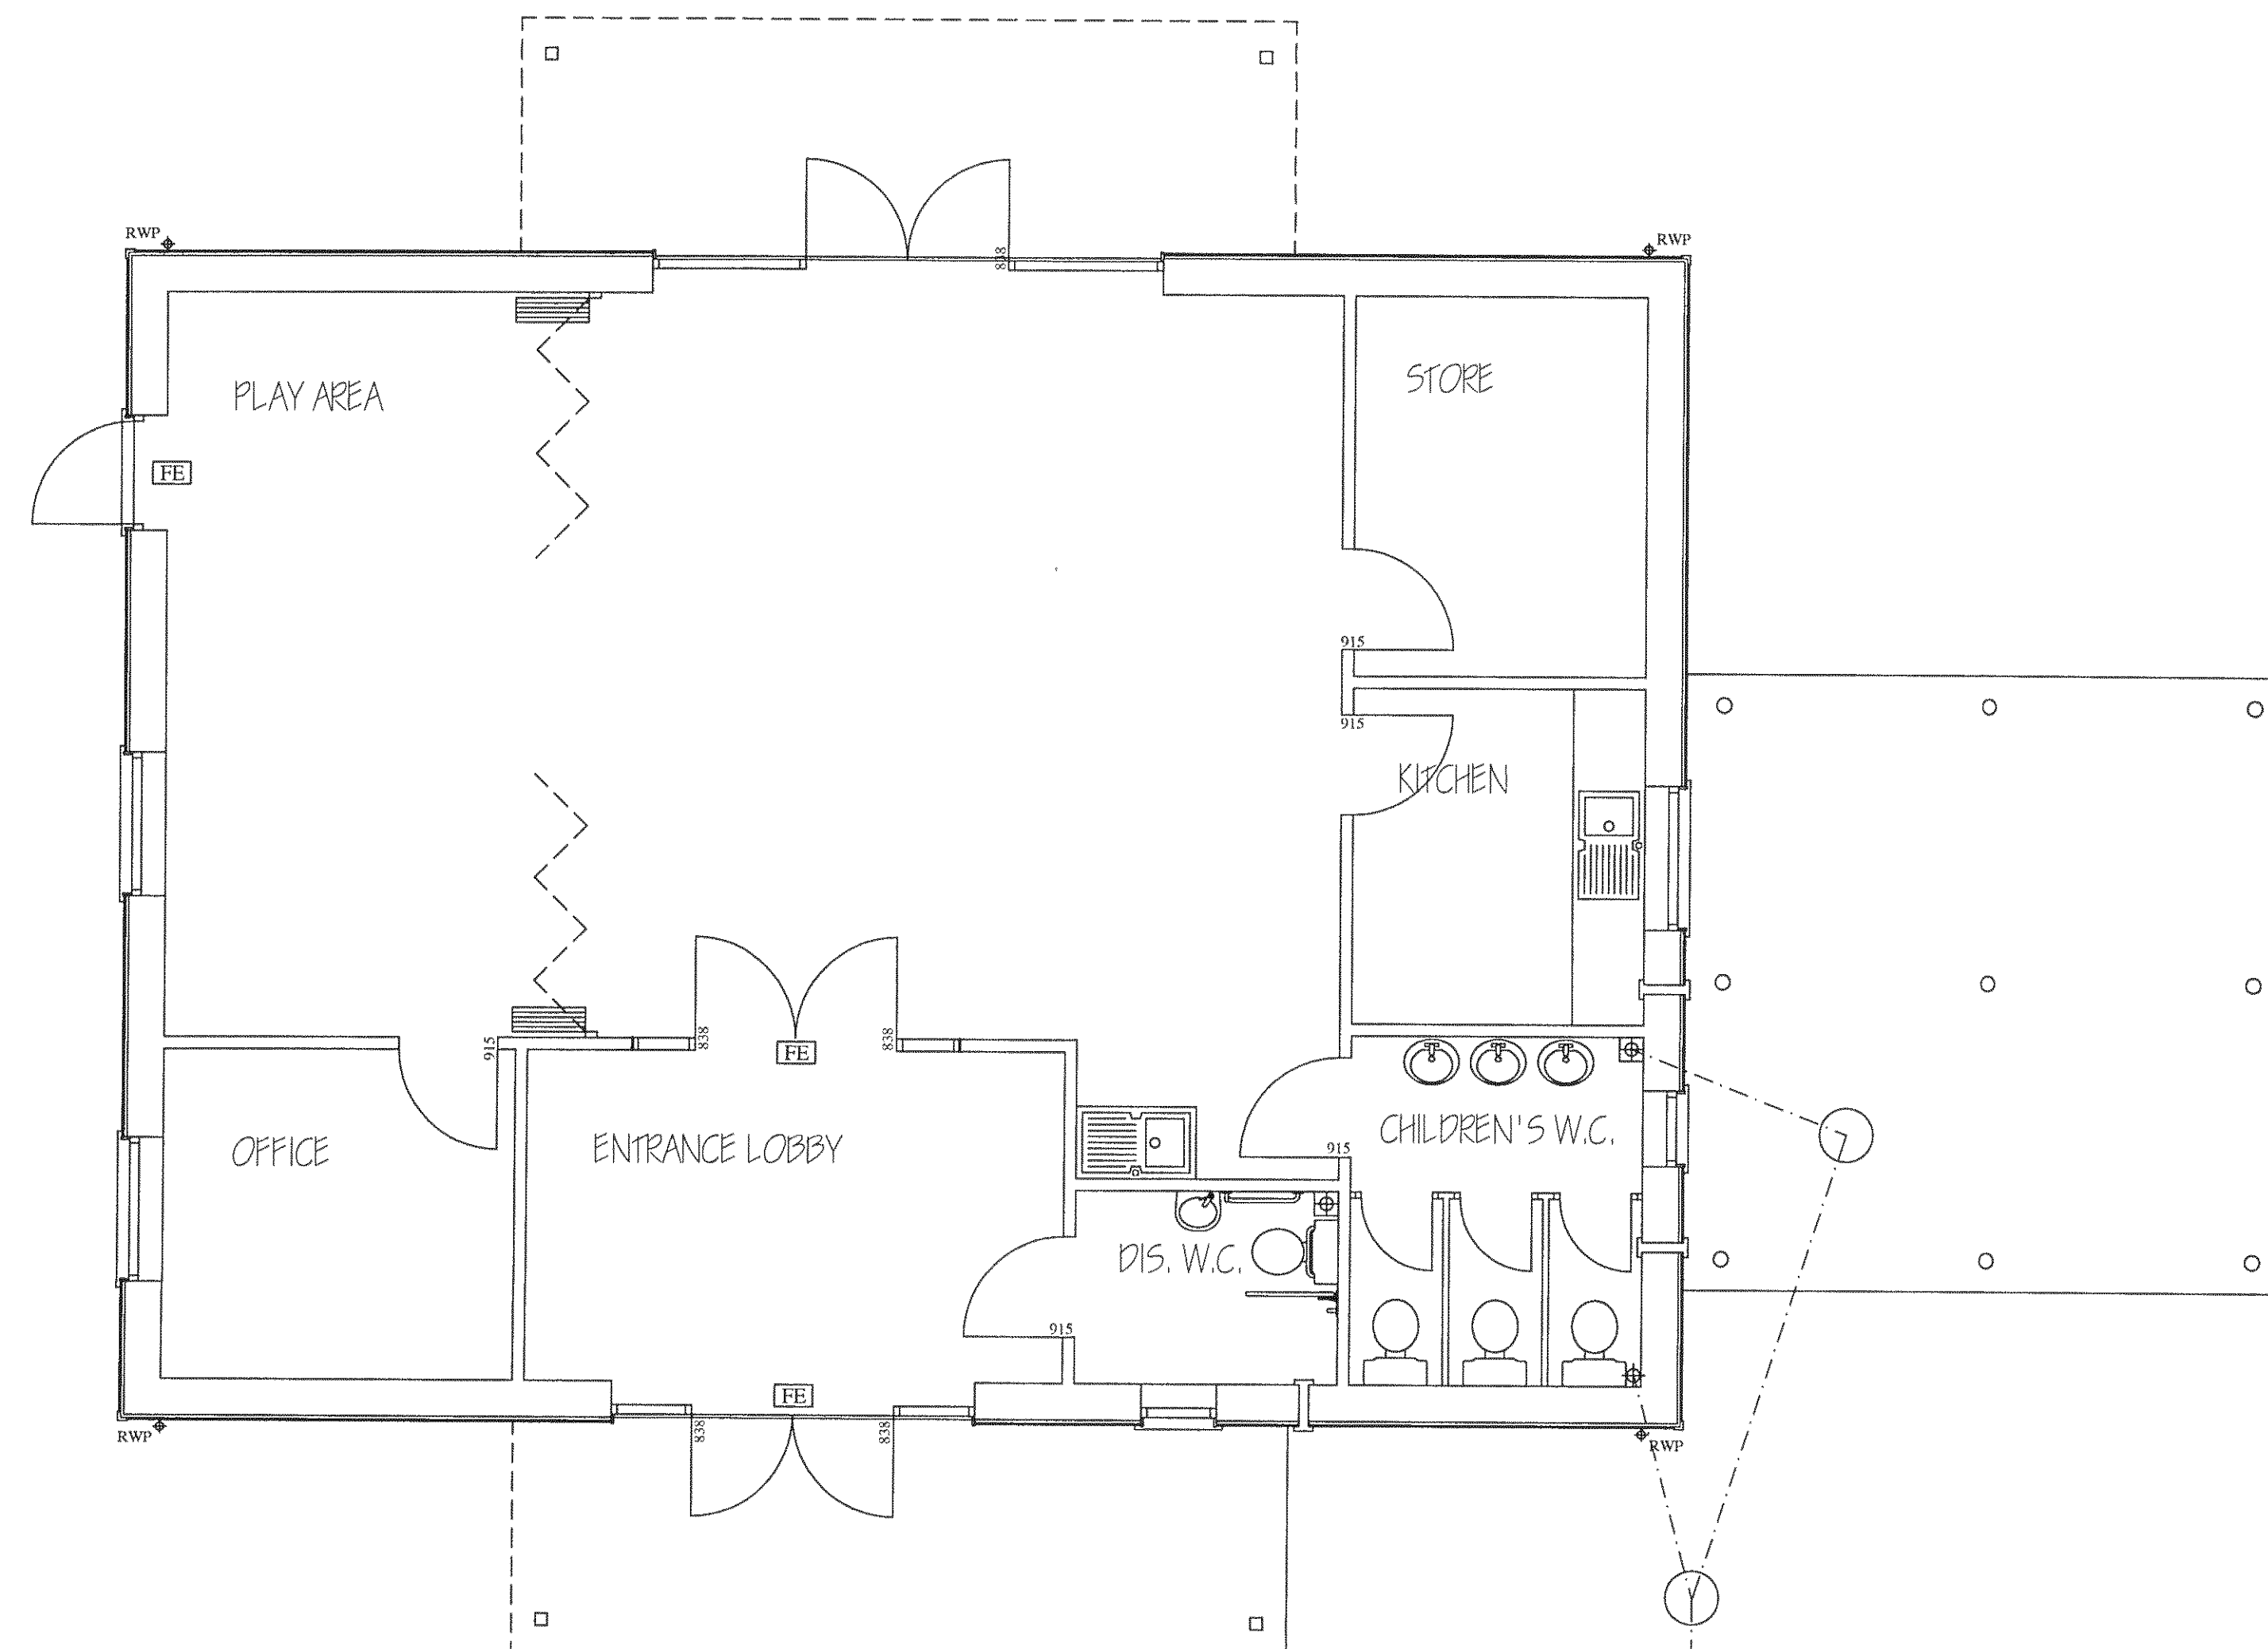

GROUND FLOOR LAYOUT

Project
WILLIAM OLDER SCHOOL BUILDING
ARUNDEL ROAD
ANGMERING, WEST SUSSEX
BN16 4LP

Drawing
EXISTING FLOOR LAYOUT &
ELEVATIONS

Architects & Planning Consultants
Associates
Clock Tower House, Lewes Road
Lindfield, West Sussex, RH16 2LH
Telephone 01444 - 484711

Client
WILLIAM OLDER SCHOOL CHARITY

Drawing no.	date	scale	drawn
1114.EPOI	Apr 2014	1:50	ARM
revisions			

© THE CONTRACTOR SHOULD CHECK ALL DIMENSIONS ON SITE.
NO DIMENSIONS TO BE SCALED FROM DRAWINGS.
IT IS THE CONTRACTOR'S RESPONSIBILITY TO ENSURE COMPLIANCE
WITH BUILDING REGULATIONS.