




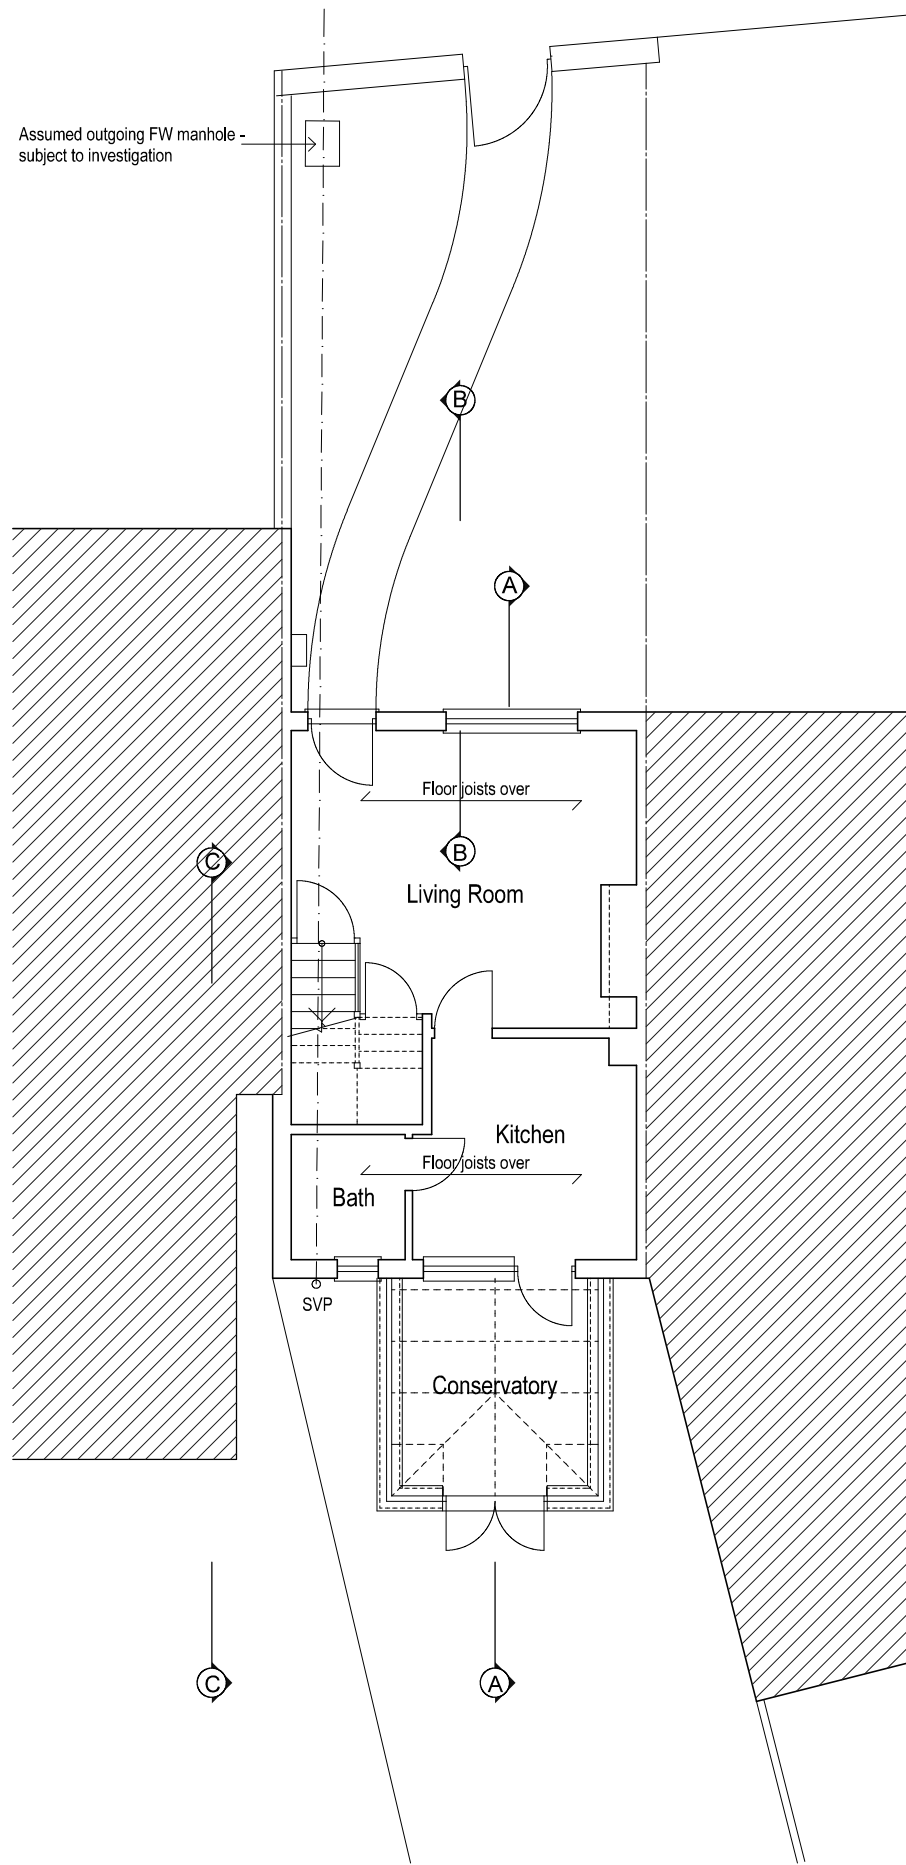

Ground Floor Plan

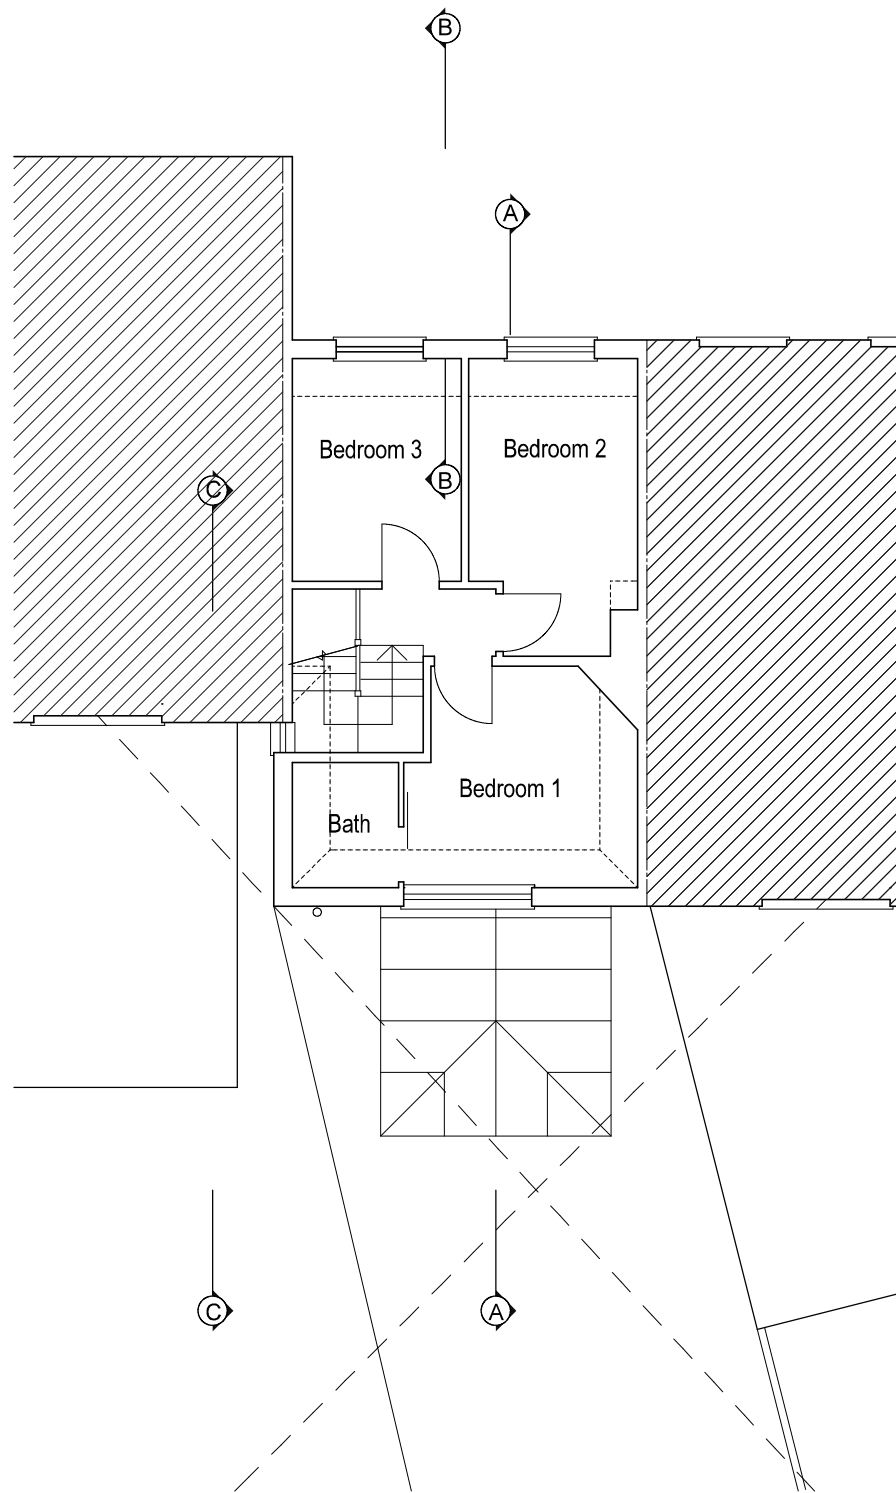

First Floor Plan

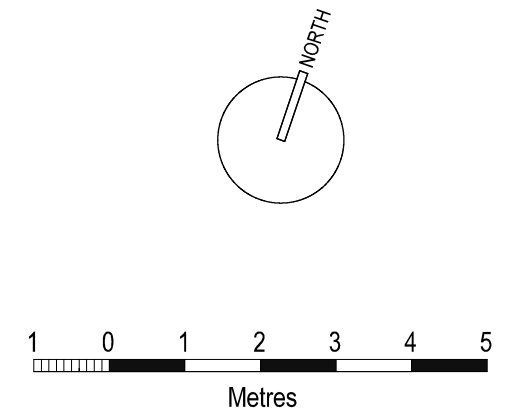

Revisions		
PROJECT		
Teazlewood Cottage High Street Angmering		
DRAWING		
Ground + First Floor Plans as Existing		
SCALE	DATE	DRG No
1:100@A3	Mar 2019	1906/SR01
Glenn Curran MCIAT		

ARCHITECTURAL DESIGN + TECHNOLOGY
 THE STUDIO 19 UPPER WEST DRIVE FERRING WEST SUSSEX BN12 5RG
 T 01903 248787 M 07905 306875 E INFO@GLENNCURRAN.CO.UK