




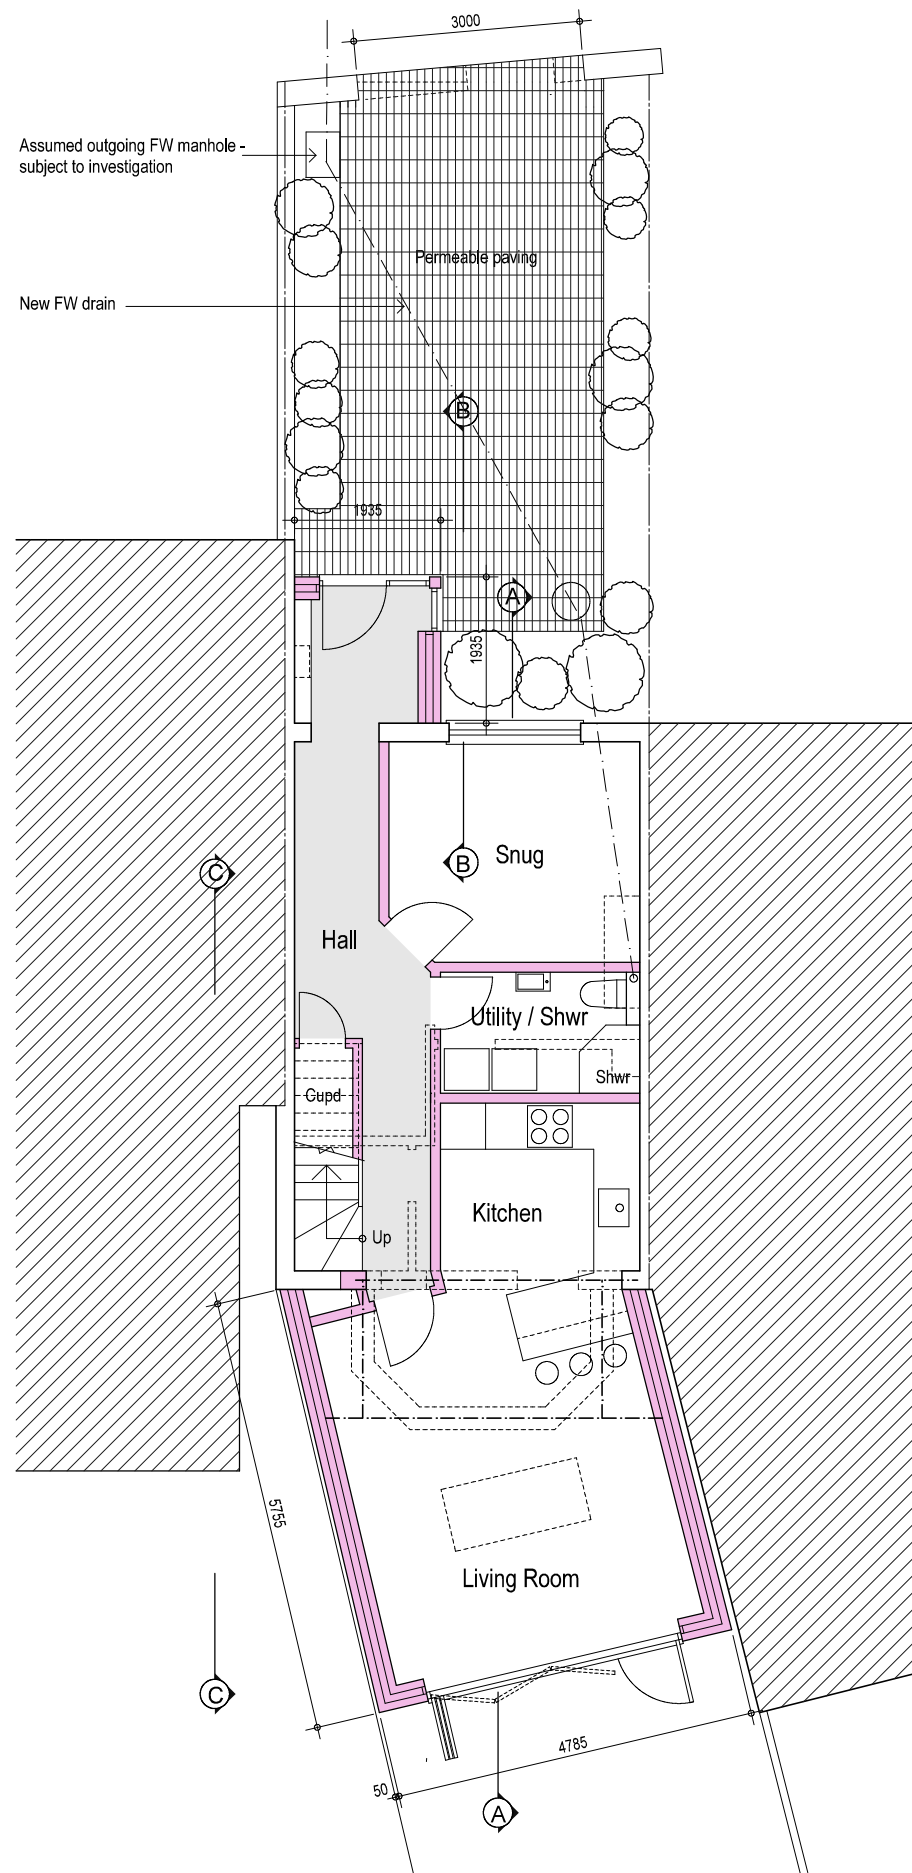

Ground Floor Plan

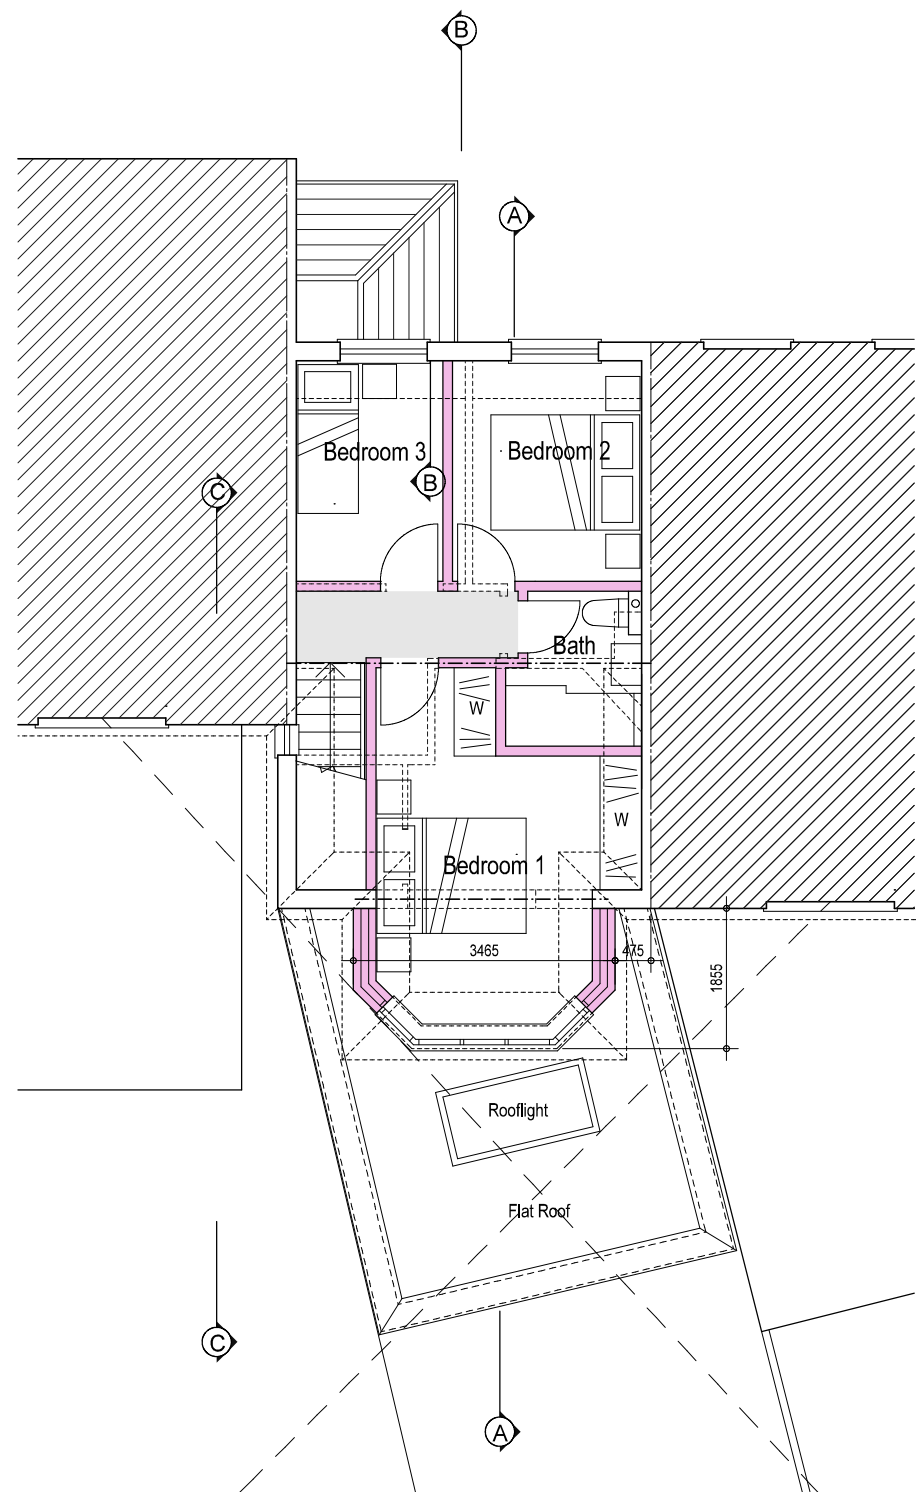

First Floor Plan

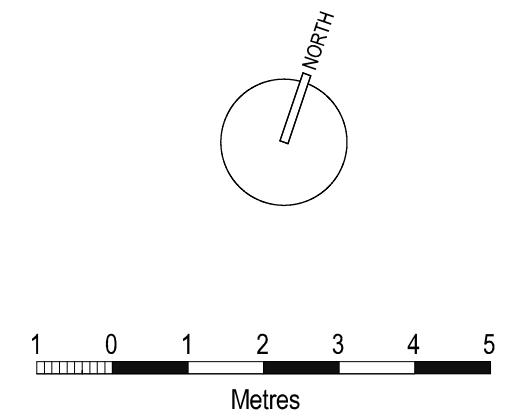

|                                                |          |          |
|------------------------------------------------|----------|----------|
|                                                |          |          |
| Revisions                                      |          |          |
| <hr/>                                          |          |          |
| PROJECT                                        |          |          |
| <hr/>                                          |          |          |
| Teazlewood Cottage<br>High Street<br>Angmering |          |          |
| <hr/>                                          |          |          |
| DRAWING                                        |          |          |
| <hr/>                                          |          |          |
| Ground + First Floor Plans<br>as Proposed      |          |          |
| SCALE                                          | DATE     | DRG No   |
| 1:100@A3                                       | Apr 2019 | 1906/C02 |

**Glenn Curran** MCIAT  
ARCHITECTURAL DESIGN + TECHNOLOGY  
THE STUDIO 19 UPPER WEST DRIVE FERRING WEST SUSSEX BN12 5RG  
T 01903 248787 M 07905 306875 E INFO@GLENNCURRAN.CO.UK