

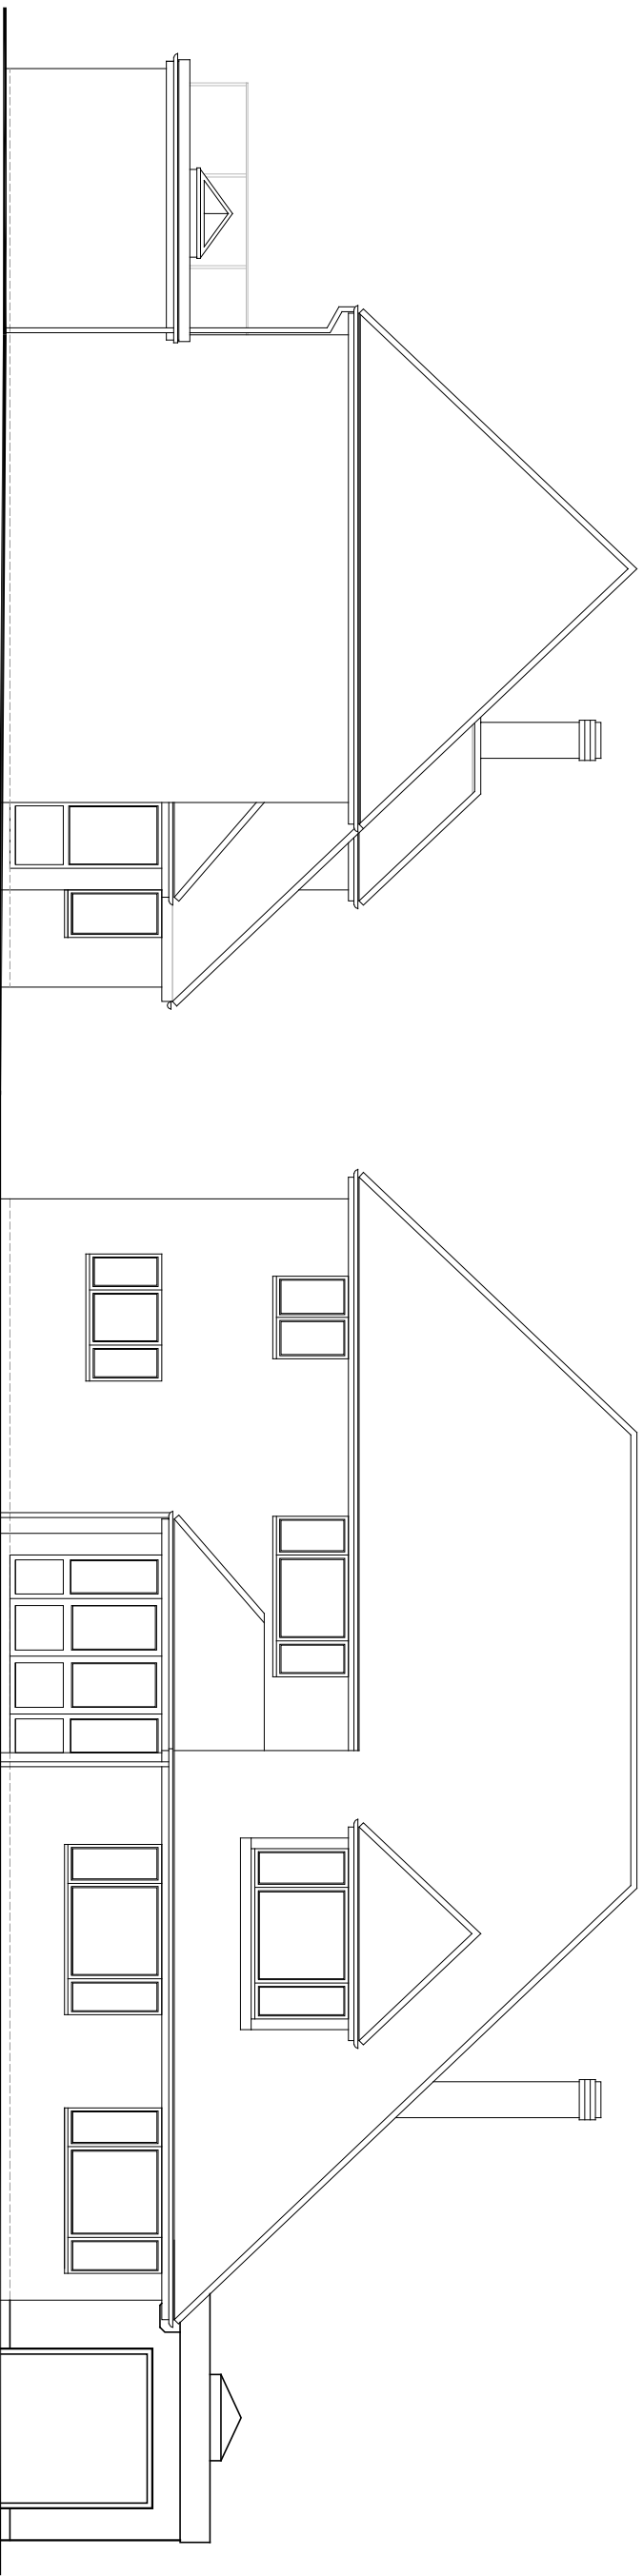


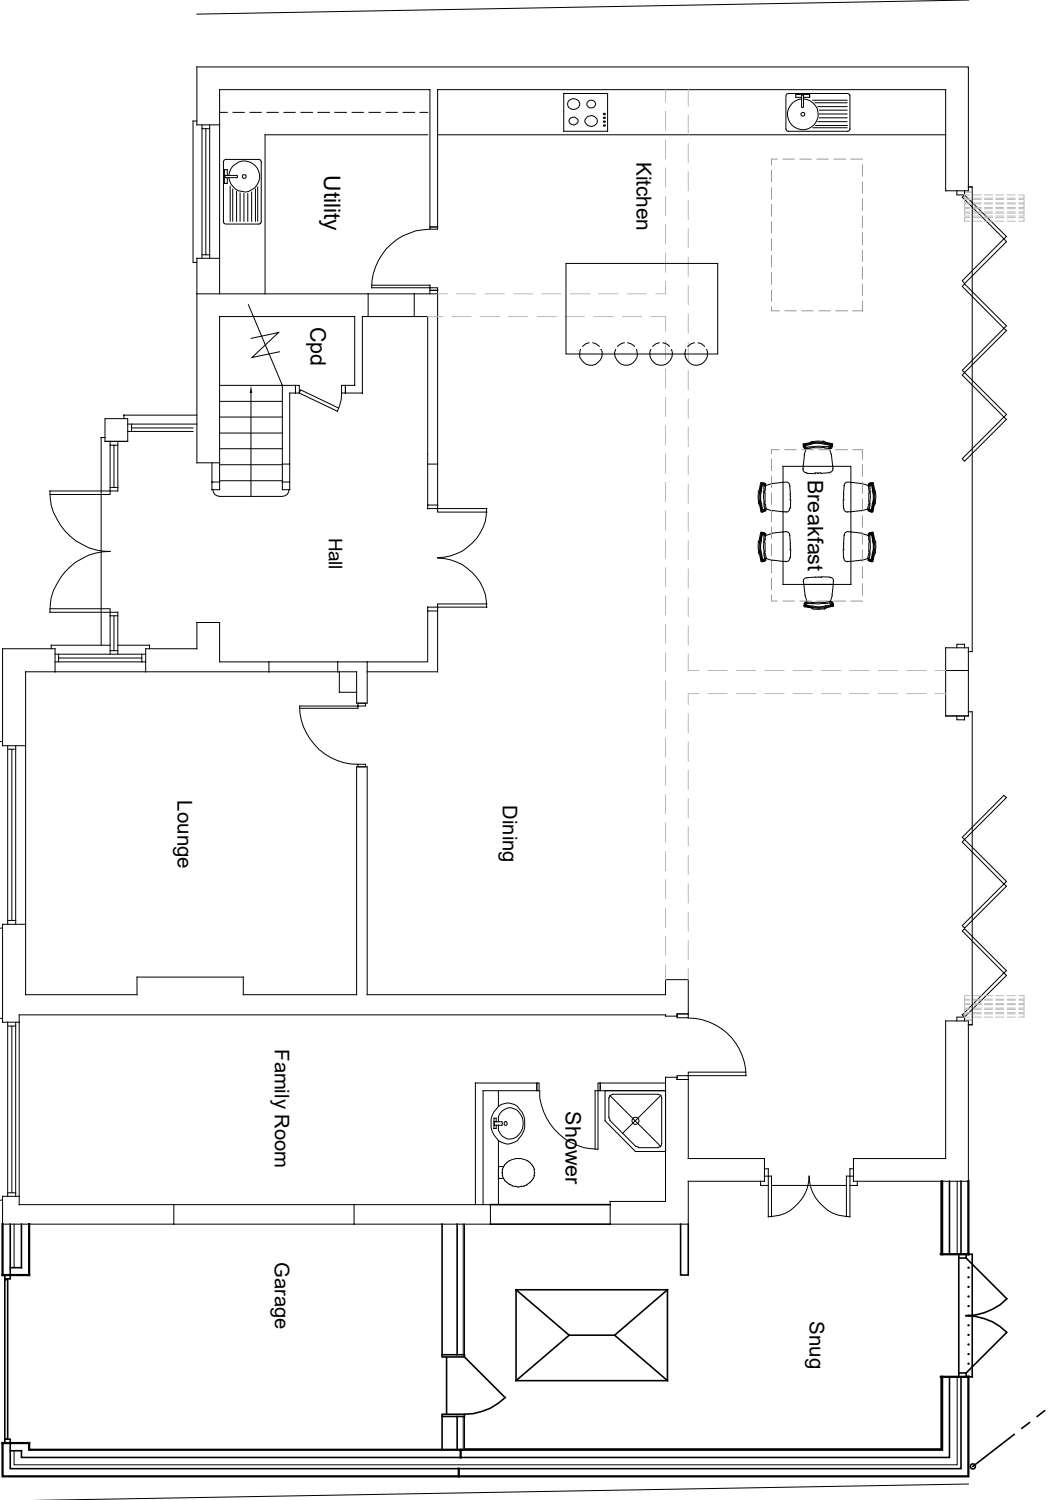

Side Elevation North

Front Elevation West

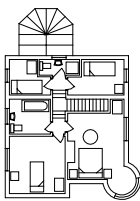

BRYCESON SHAW ASSOCIATES	
Surveyors and Designers	
Flat 3 10A Norfolk Road, Littlehampton, West Sussex BN17 5PL Mobile: 07889 651301 E-mail: brycesonshaw@btinternet.com	
	
Project: Proposed replacement porch; Madingley, The Thatchway Angmering BN16 4HJ	
Drawing: Plans and elevations as existing	
For: Mr. & Mrs. M. Manning-Smith	
Drawn: PKS	Date: May 2026
Scales: 1:100	No: 3470/01/01
To scale when printed on A3	