



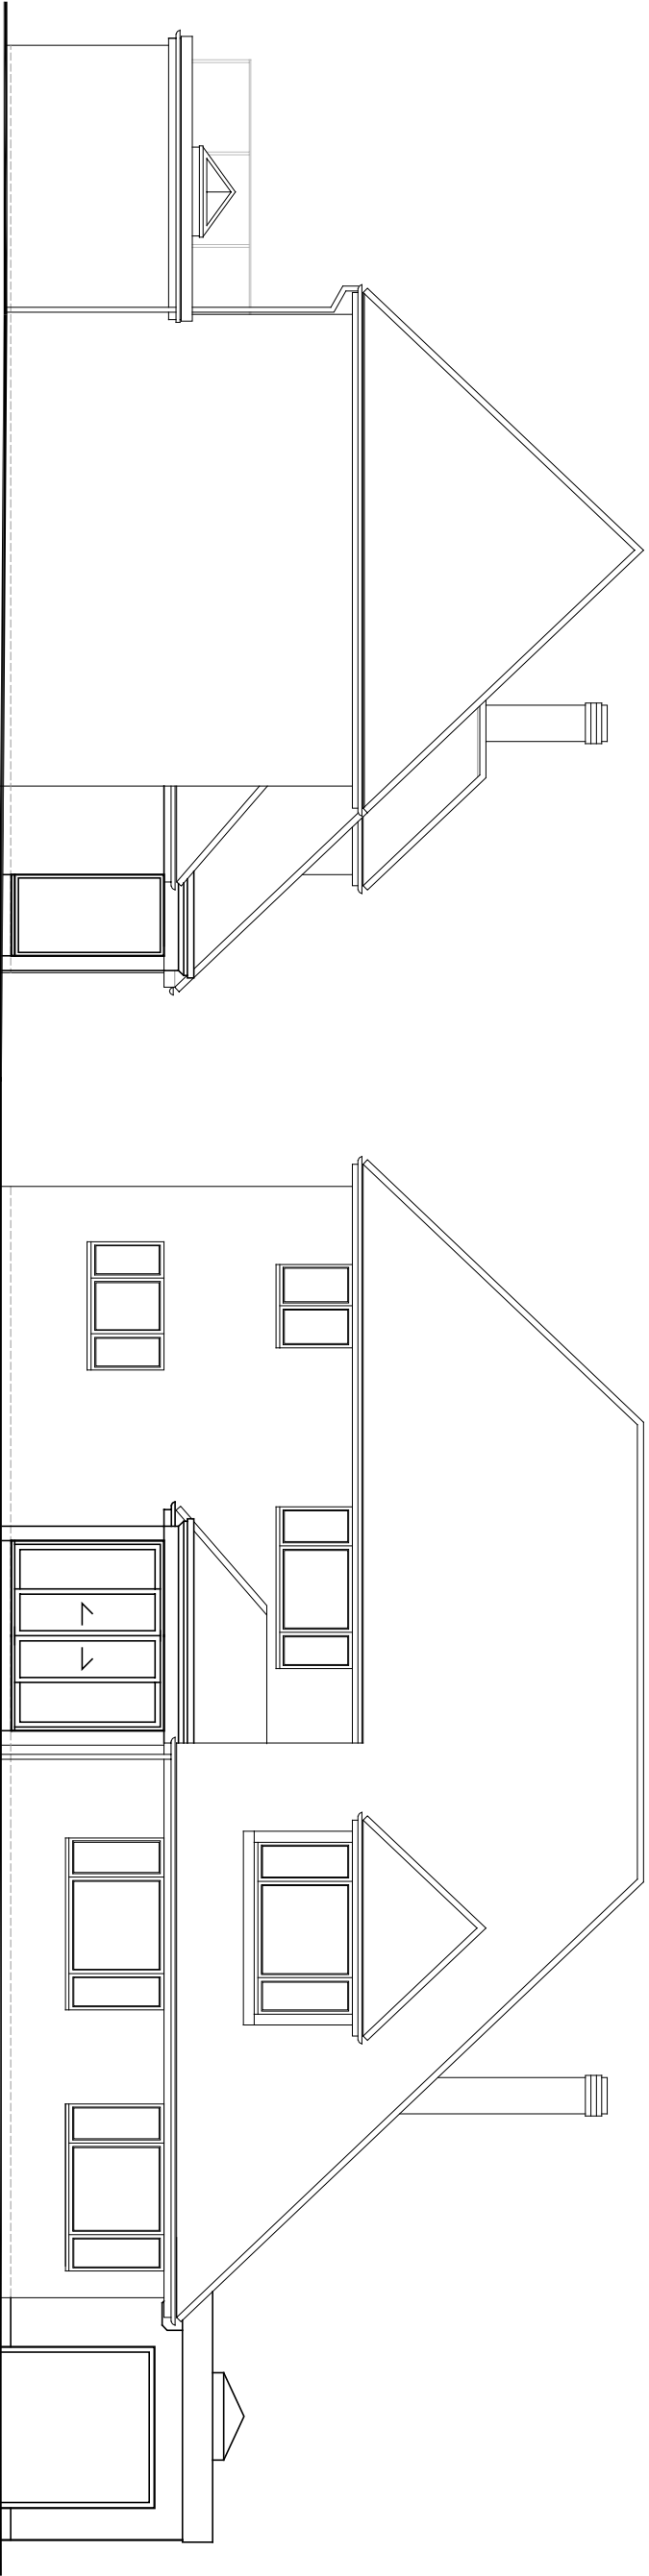

Side Elevation North

Front Elevation West

Proposed finishes:
Roof; flat
Fenestration; aluminium framing with oak posts
timber fascias and parapet

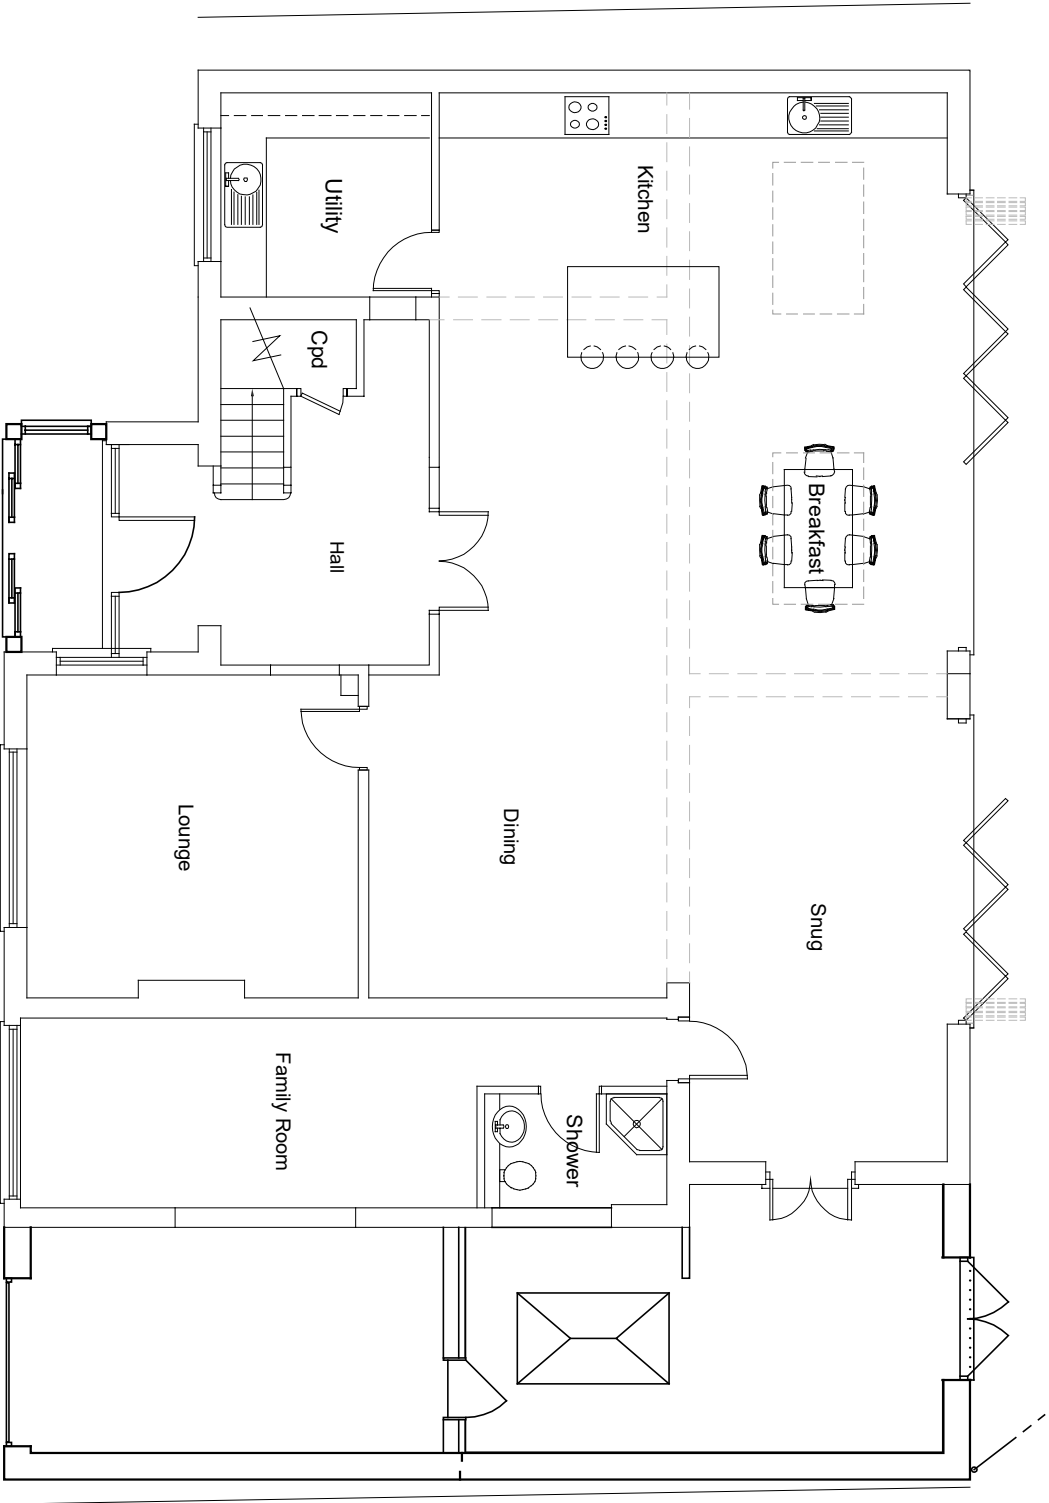

Amendments: –

BRYCESON SHAW ASSOCIATES Surveyors and Designers Flat 3 10A Norfolk Road, Littlehampton, West Sussex BN17 5PL Mobile: 07889 651301 E-mail: brycesonshaw@btinternet.com			
Project: Proposed extended porch; Madingley, The Thatchway Angmering BN16 4HJ			
Drawing: Plans and elevations as proposed			
For: Mr. & Mrs. M. Manning-Smith			
Drawn:	PKS	Date:	May 2026
Scales:	1:100	No:	3470/01/02
To scale when printed on A3			