




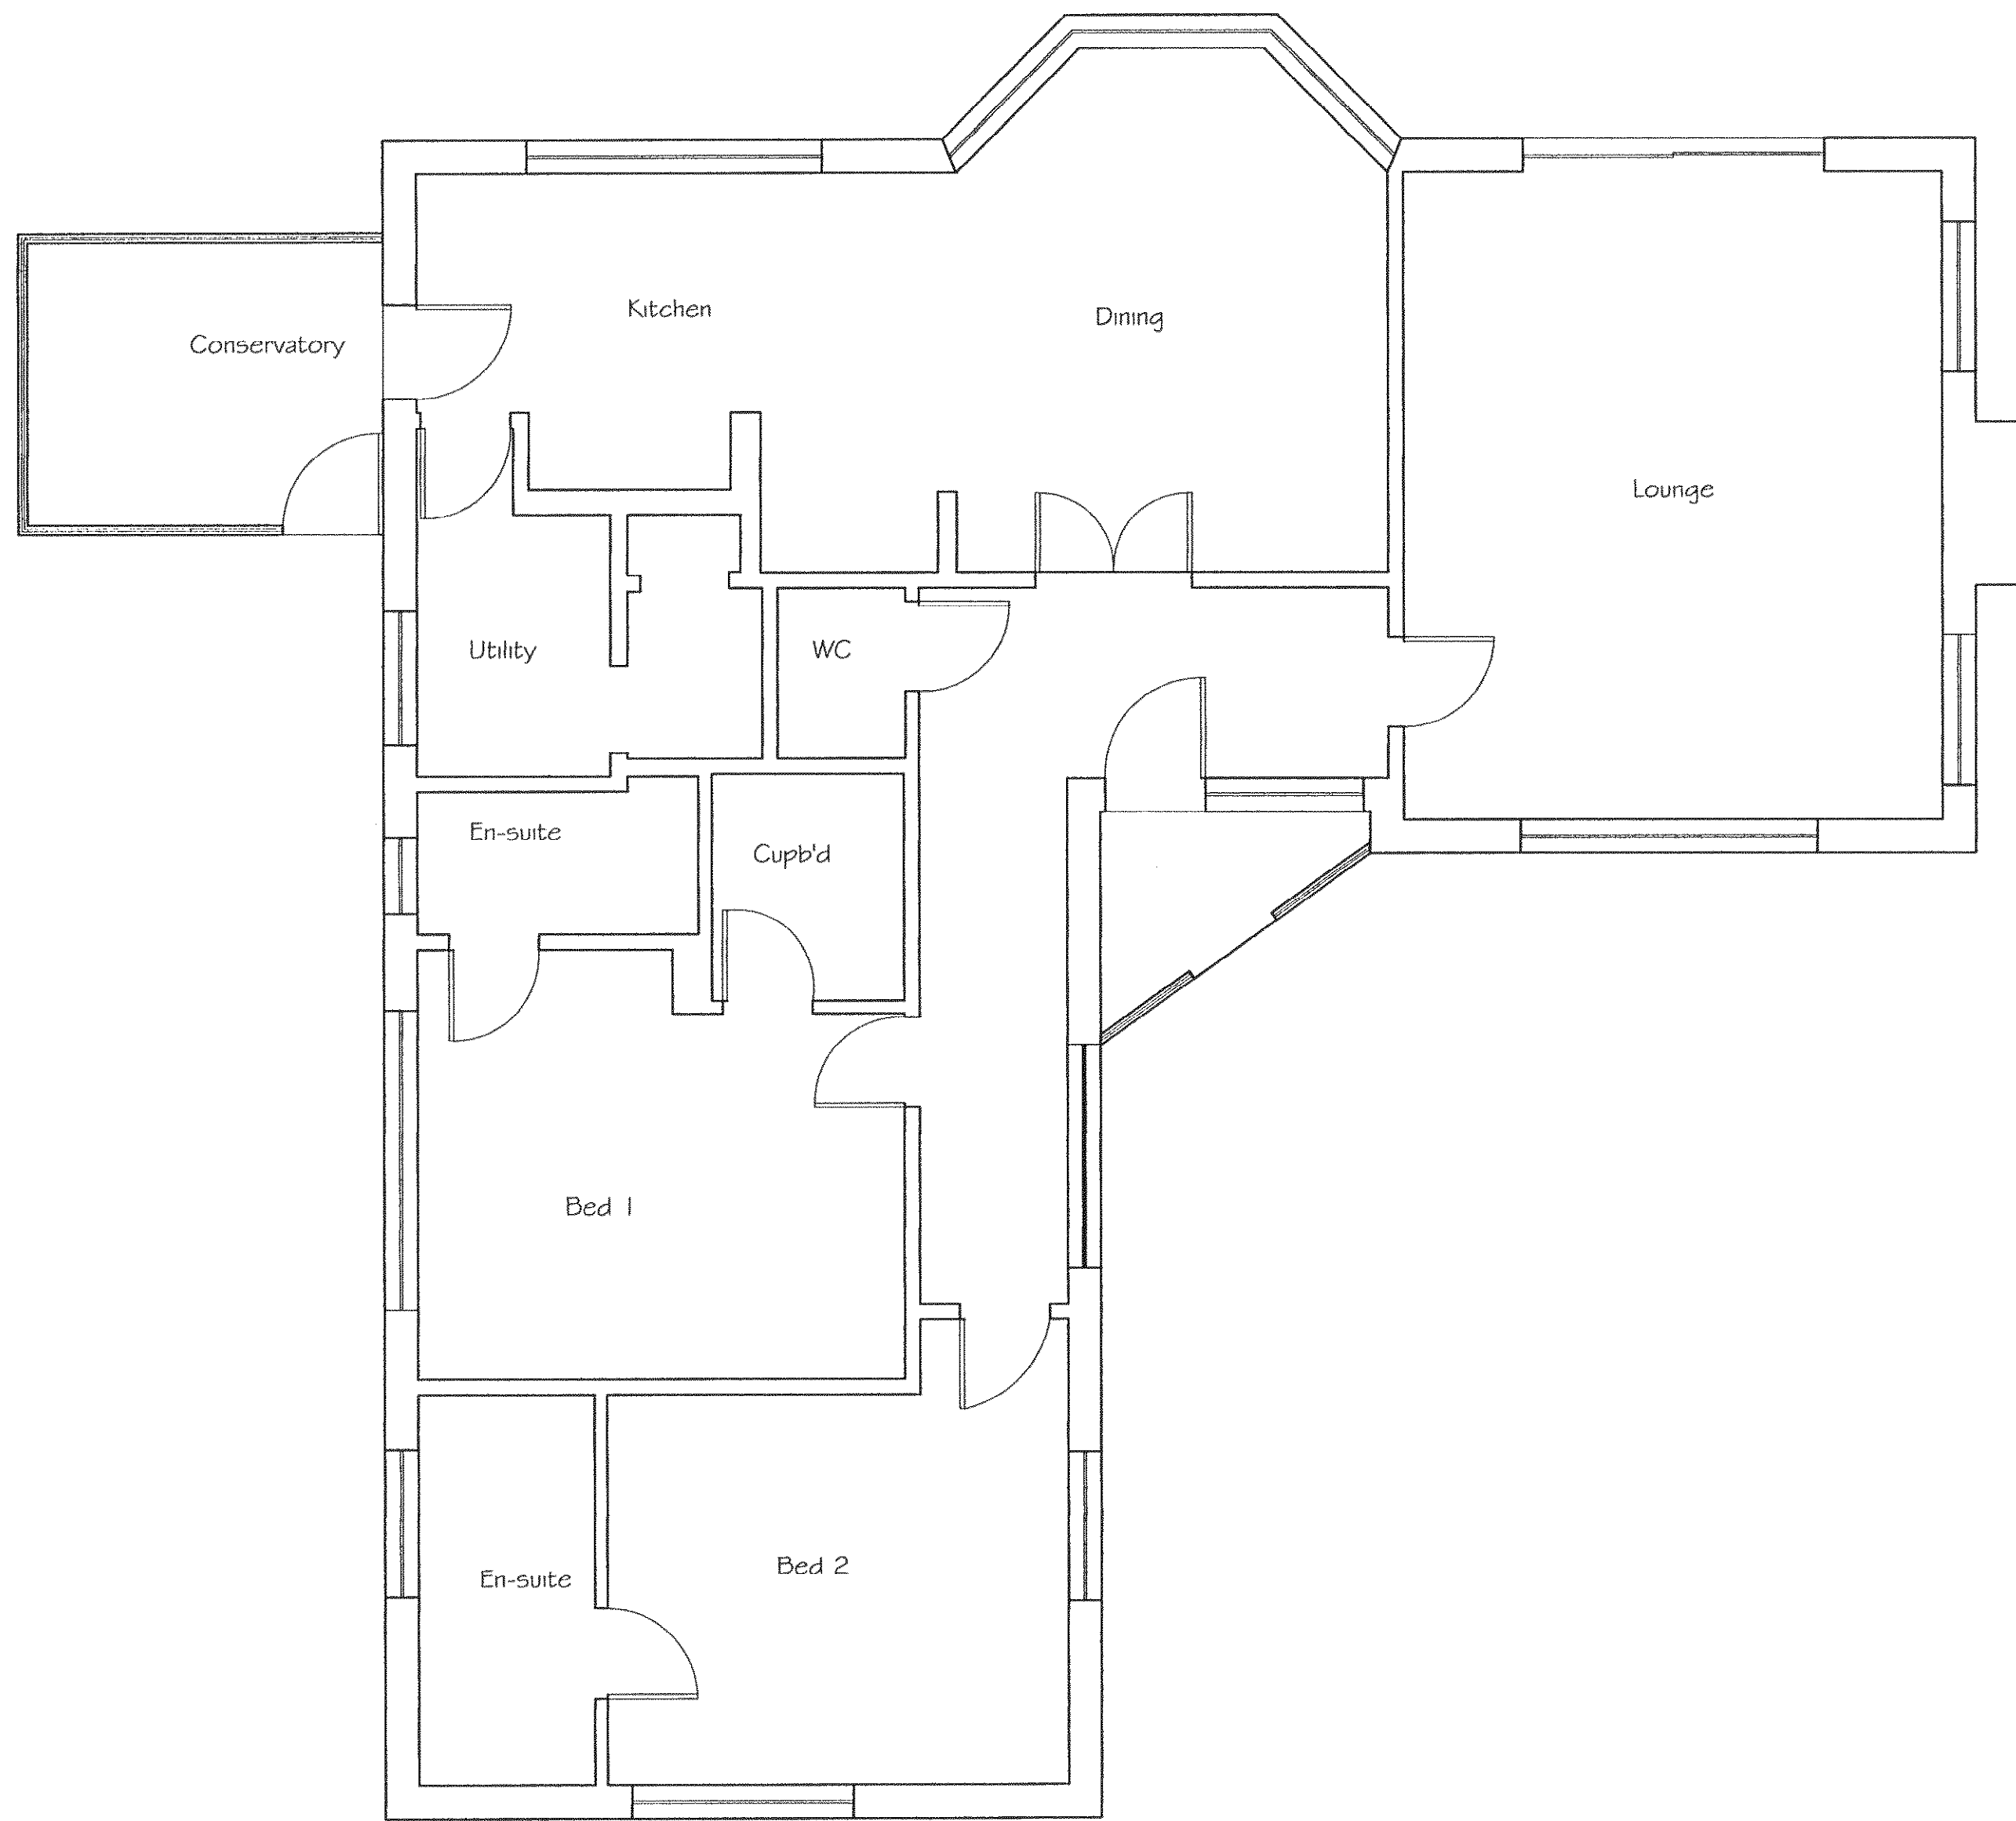


Existing Ground Floor Plan

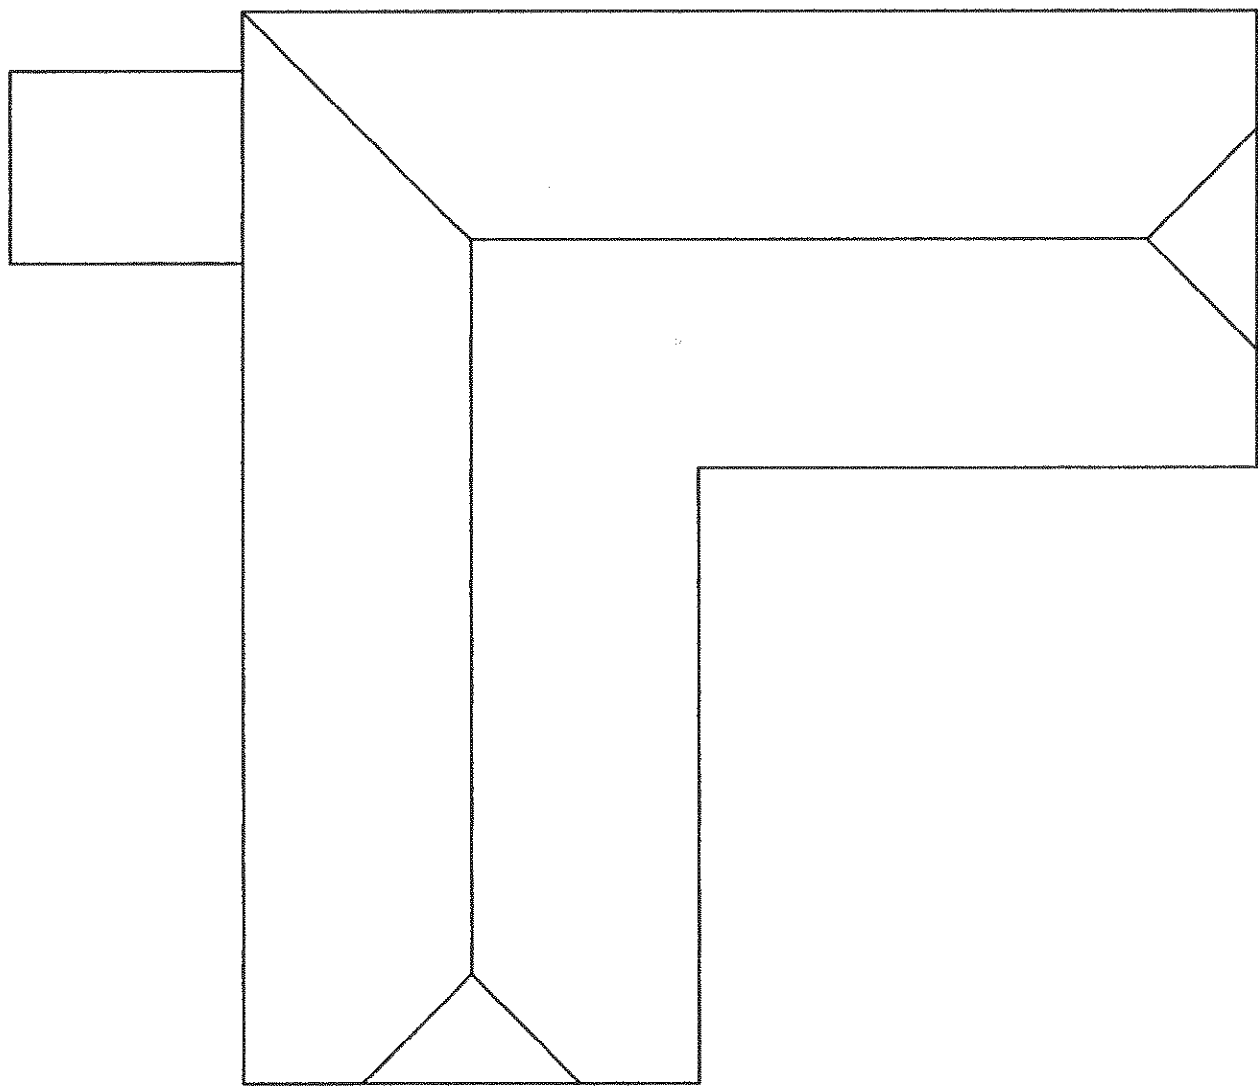


Existing Roof Plan

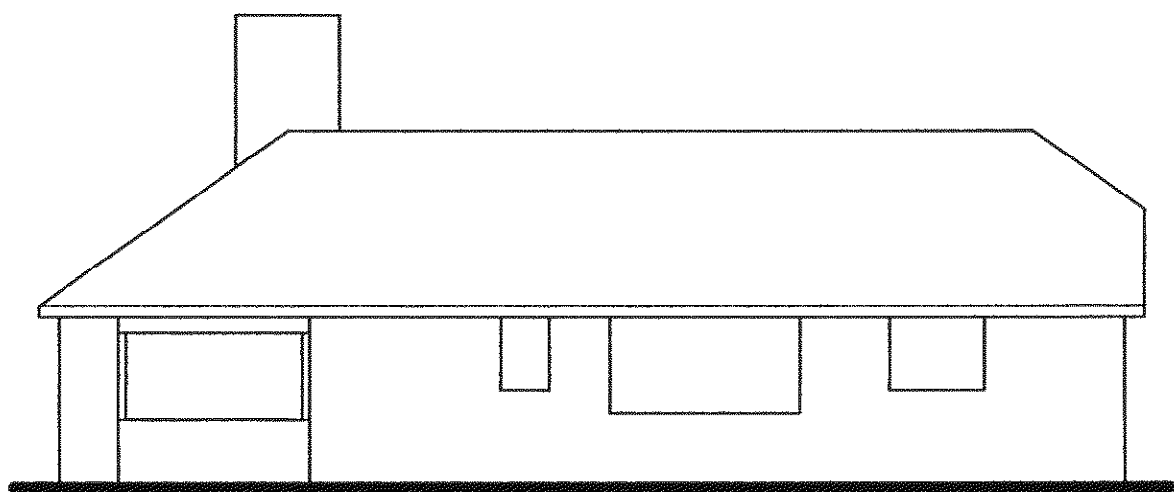


Existing Side Elevation

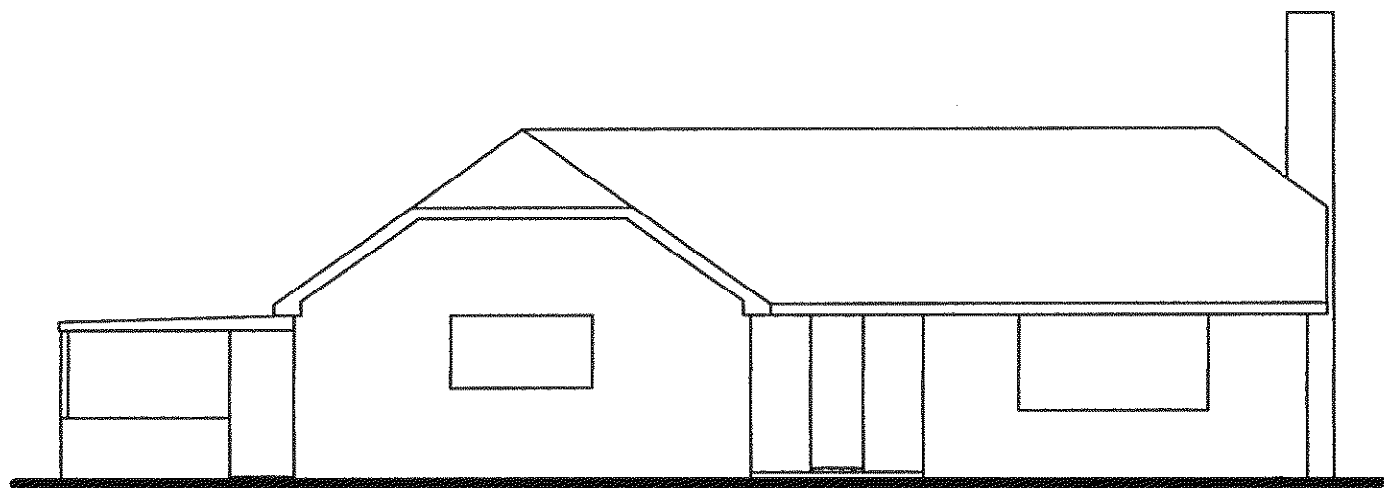

Existing Front Elevation

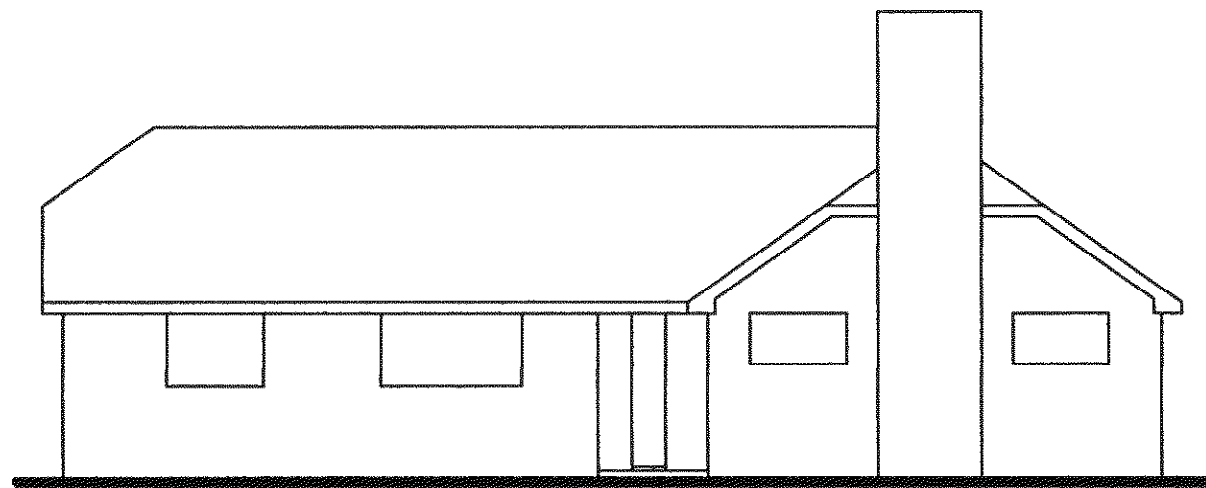

Existing Side Elevation

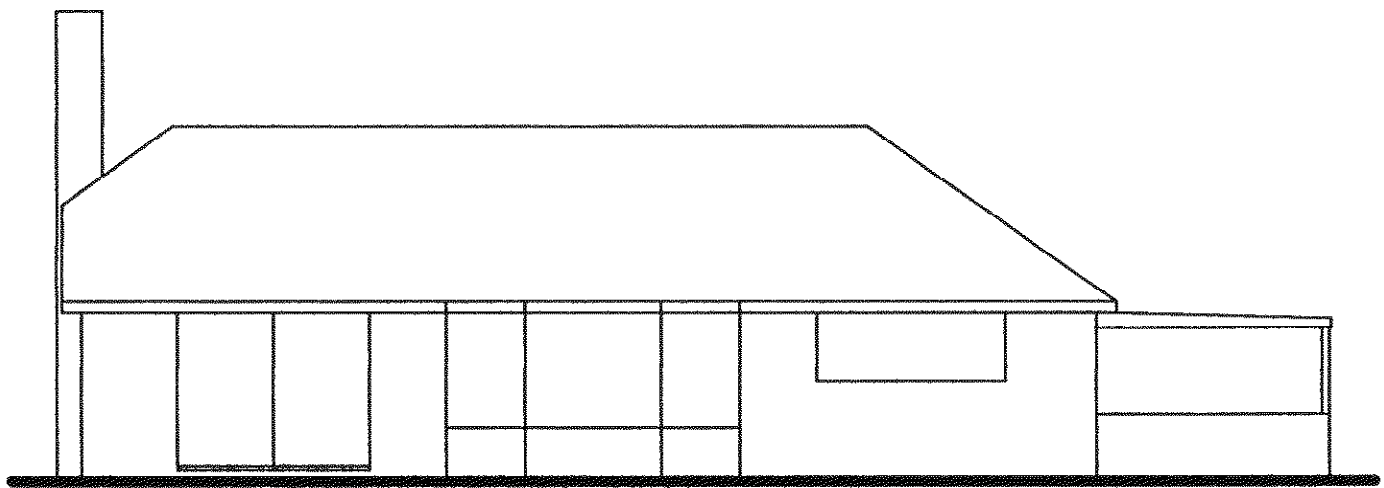

Existing Rear Elevation

ARUN DISTRICT COUNCIL				
No.	A	62	09	
RECEIVED				
11 JUN 2009				

Tony Rogers
Building Consultants
Address: 40 Dawn Crescent, Upper Beeding
West Sussex, BN44 3WH
Telephone: 01903 815225 Fax: 01903 815225

Rev.	Date:	Revision Description:

Client: Mr & Mrs Williams

Address: Clayton
The Avenals
Anmering
West Sussex

Project: Proposed side and
Rear Extensions

Scale: 1:50 1:100

Date: March 2009

Drawing No: 09 / 512 / 01

Drawn By: AWR Revision: