




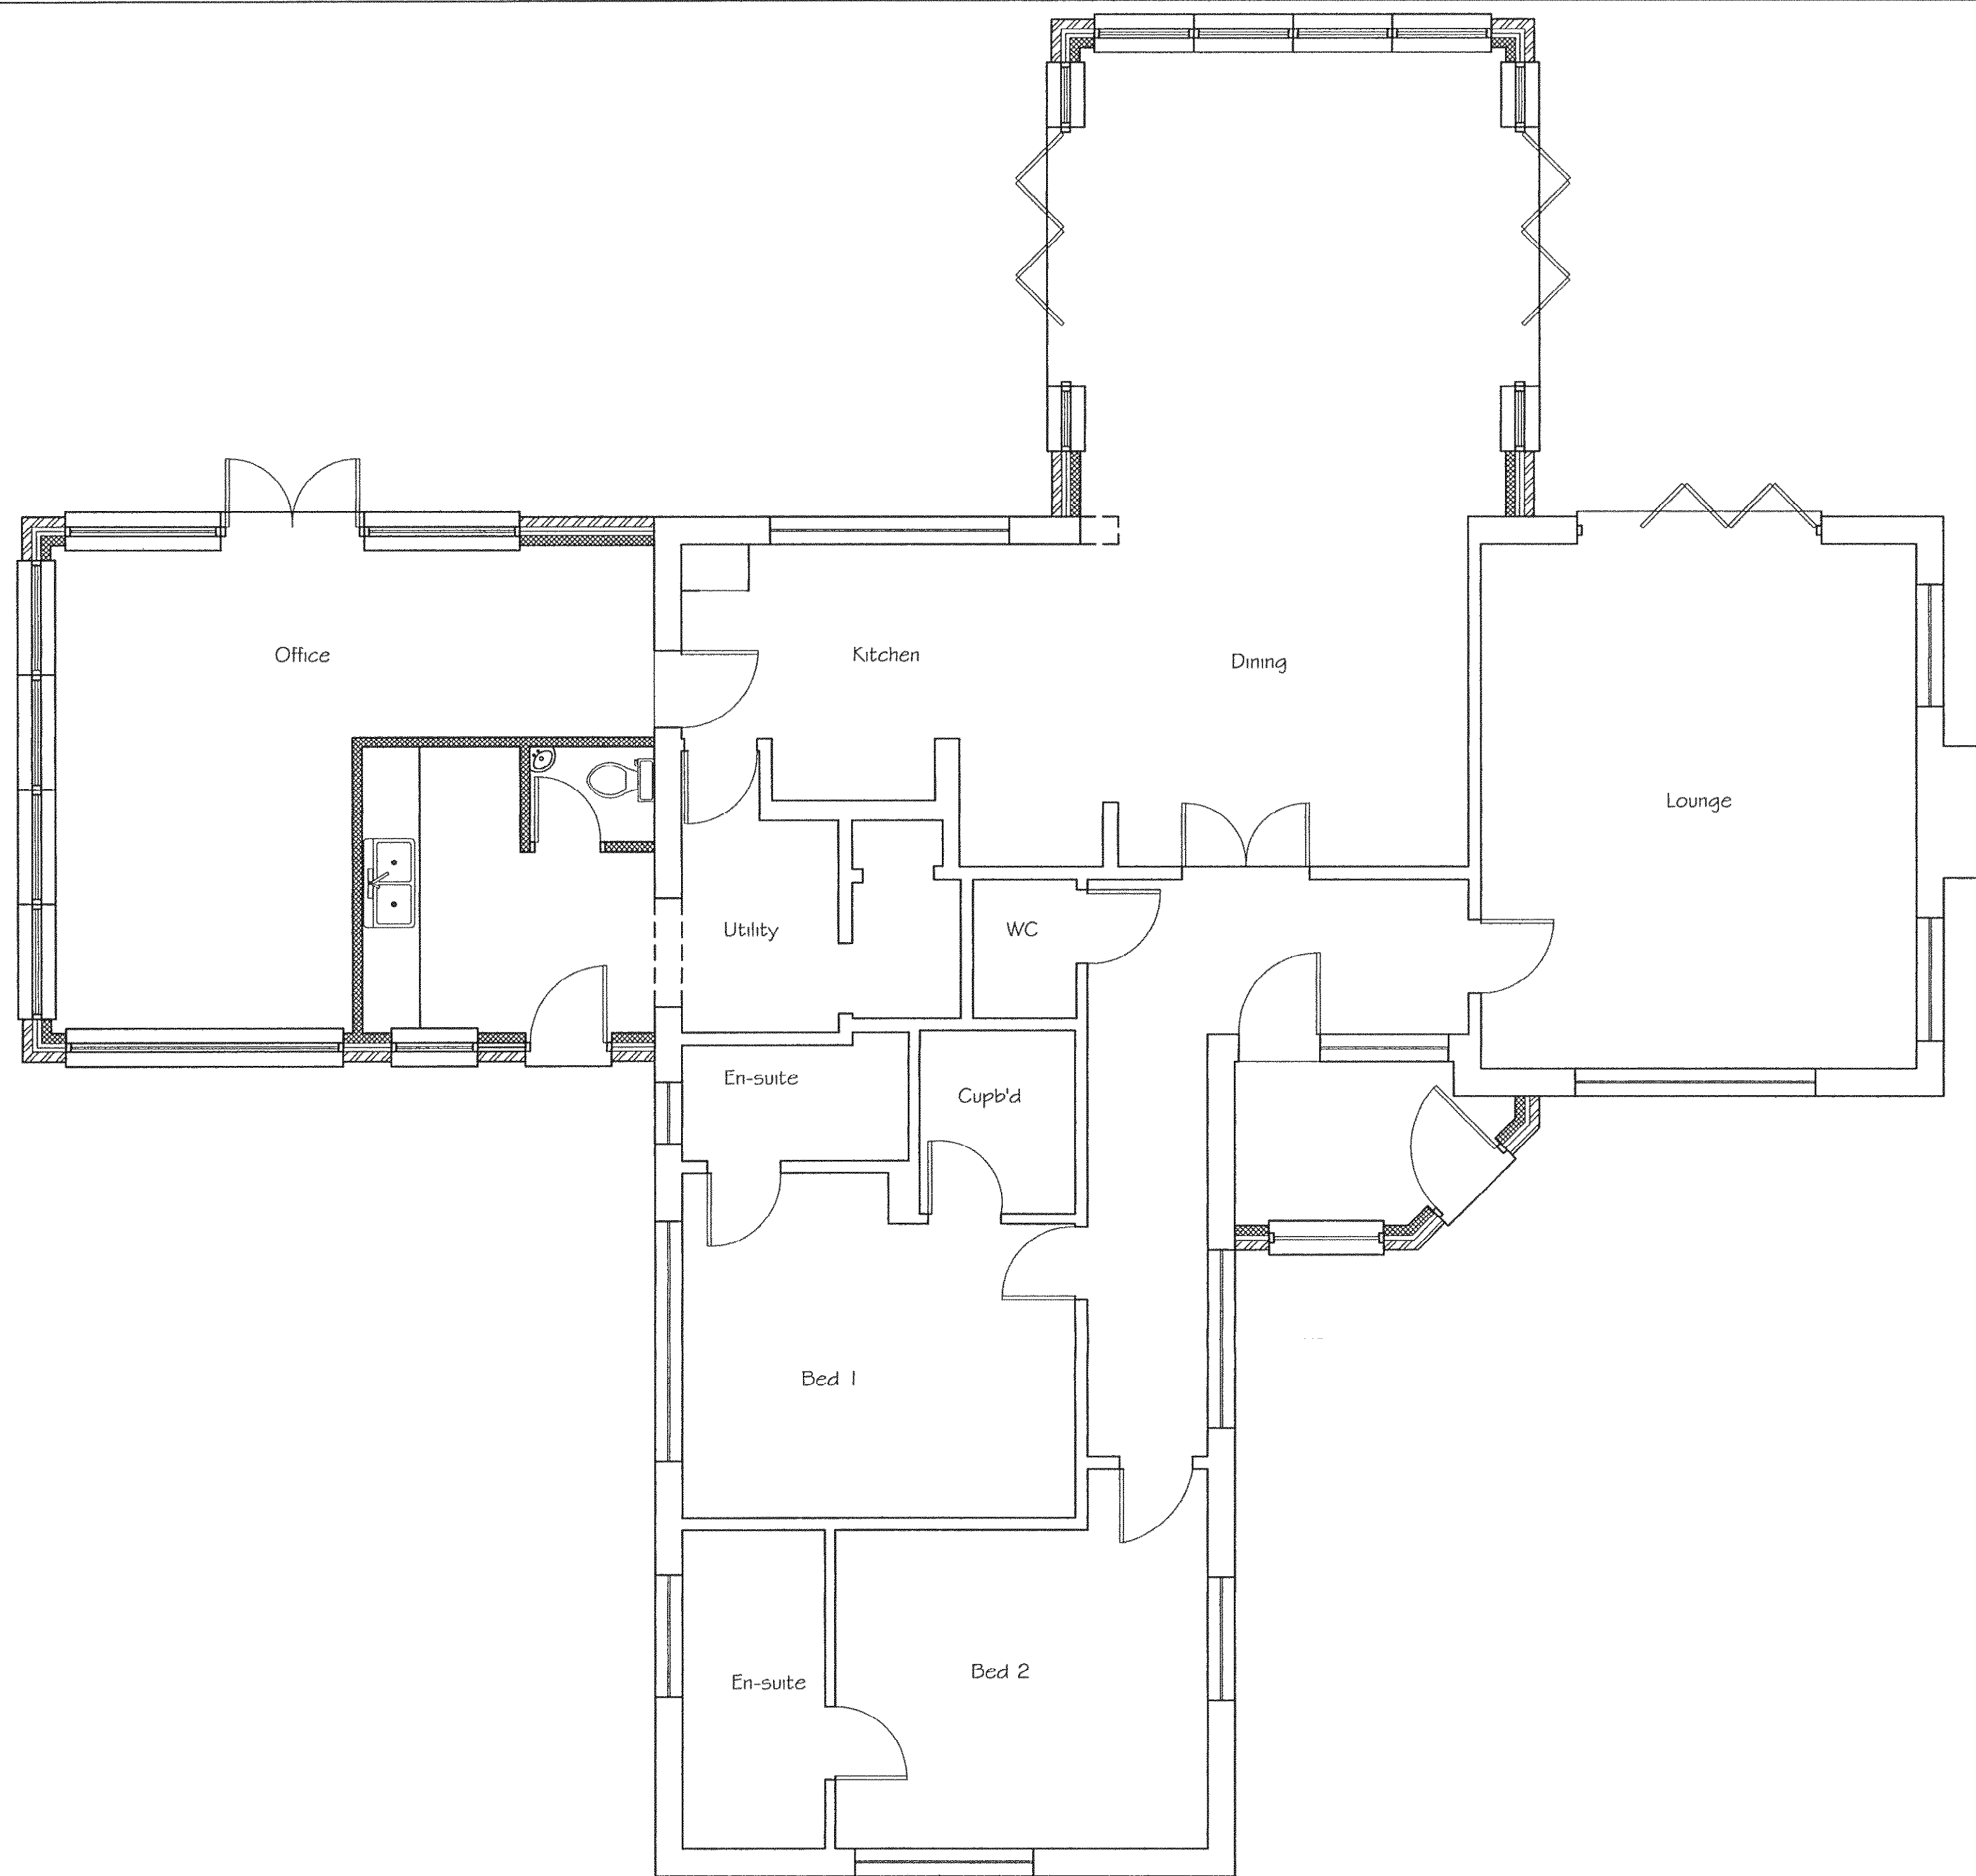


Proposed Ground Floor Plan

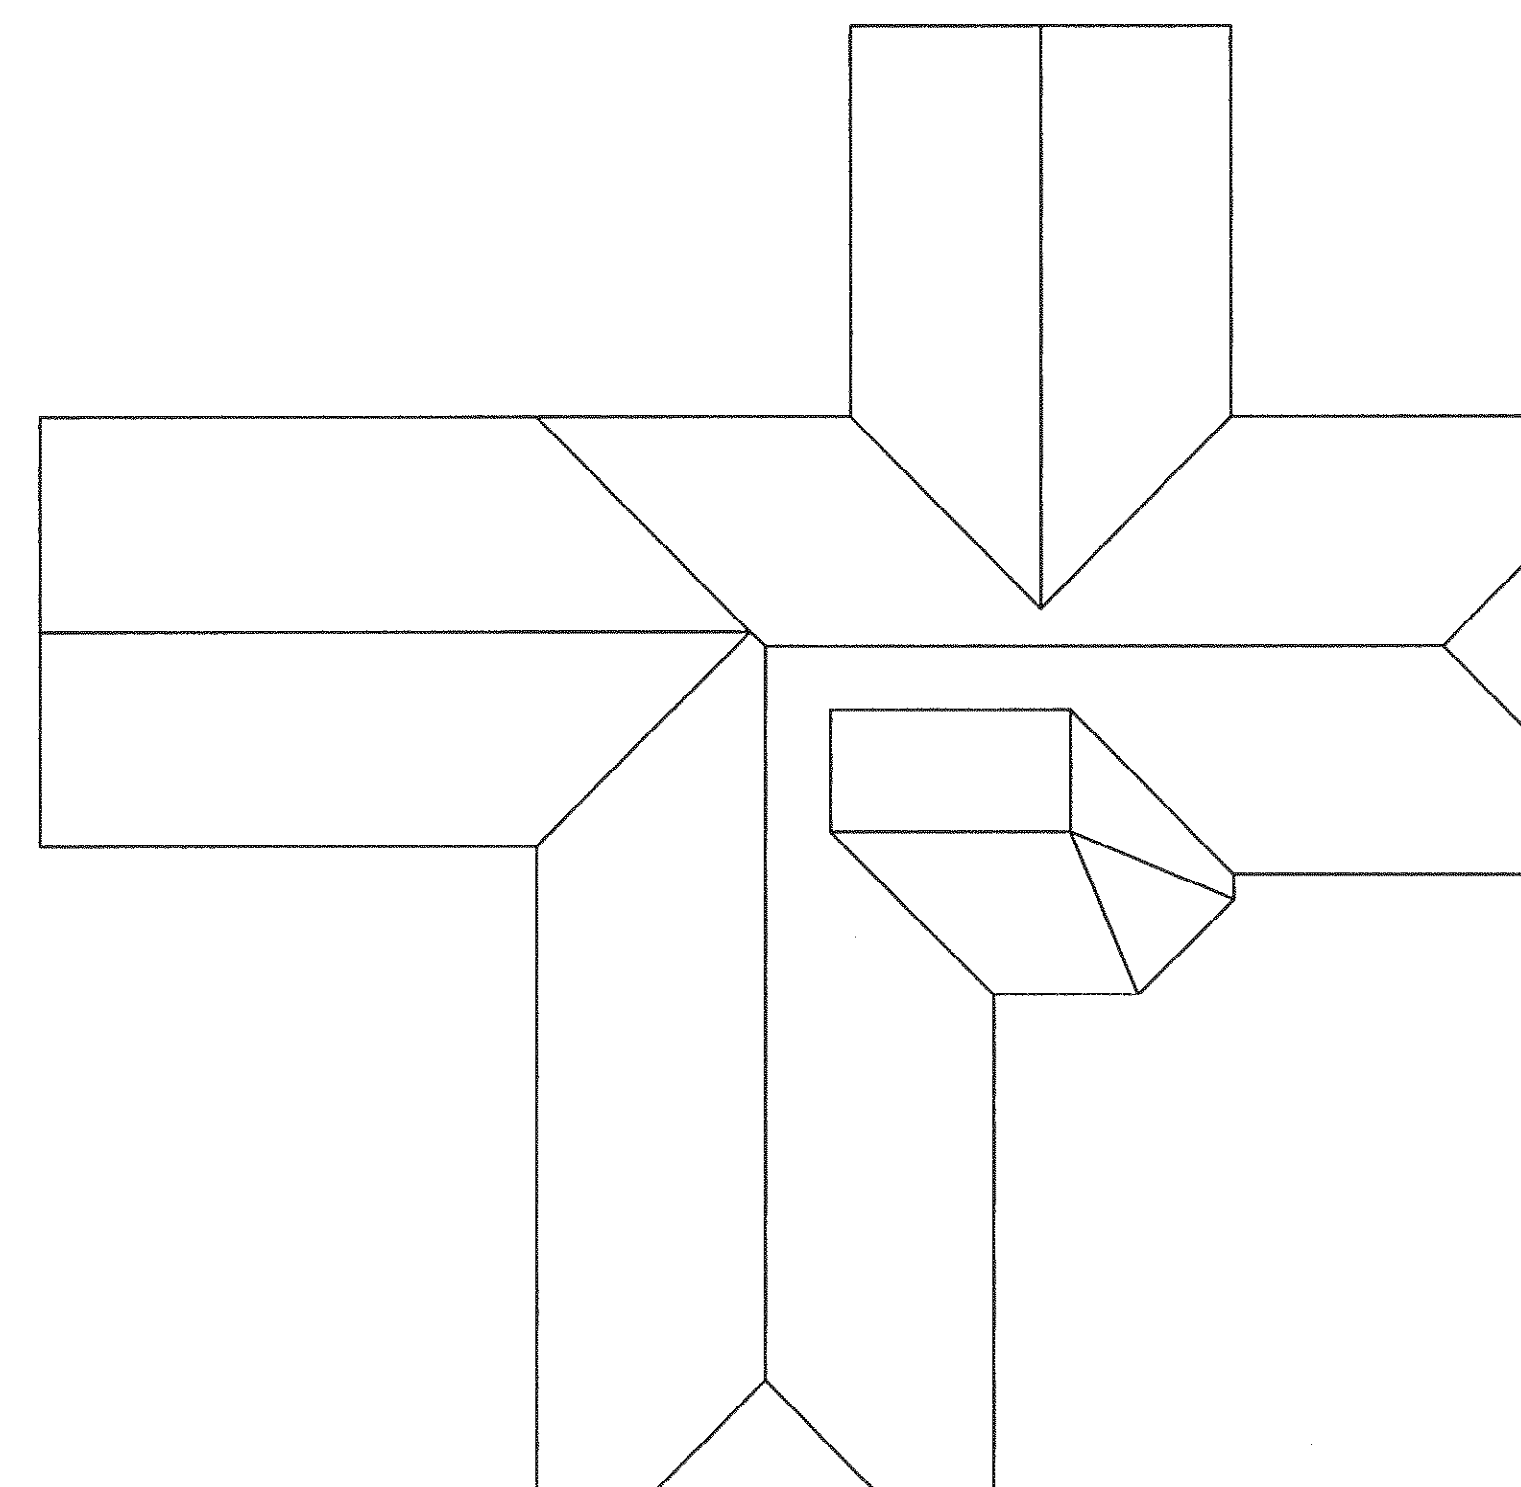


Proposed Roof Plan

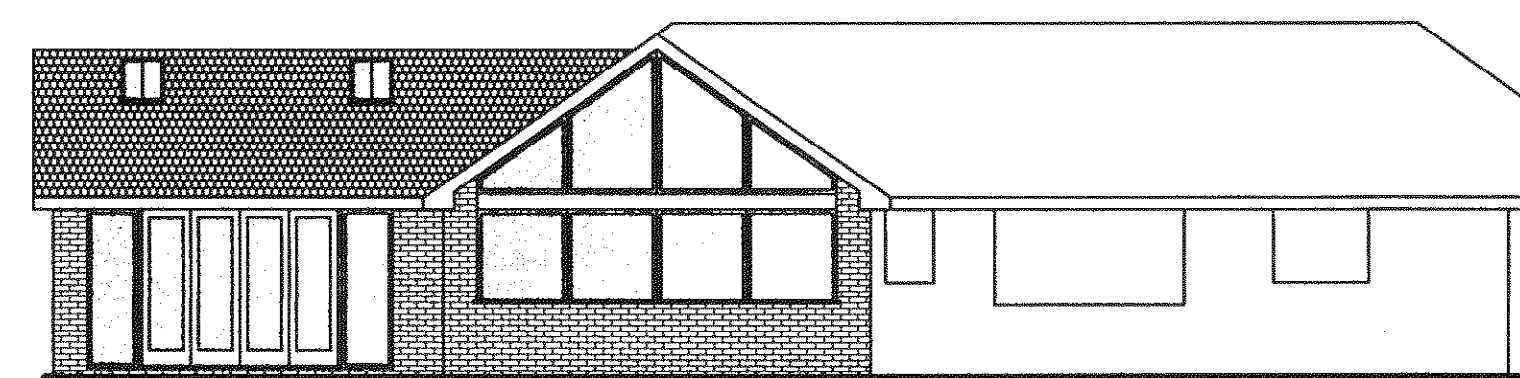


Existing Side Elevation

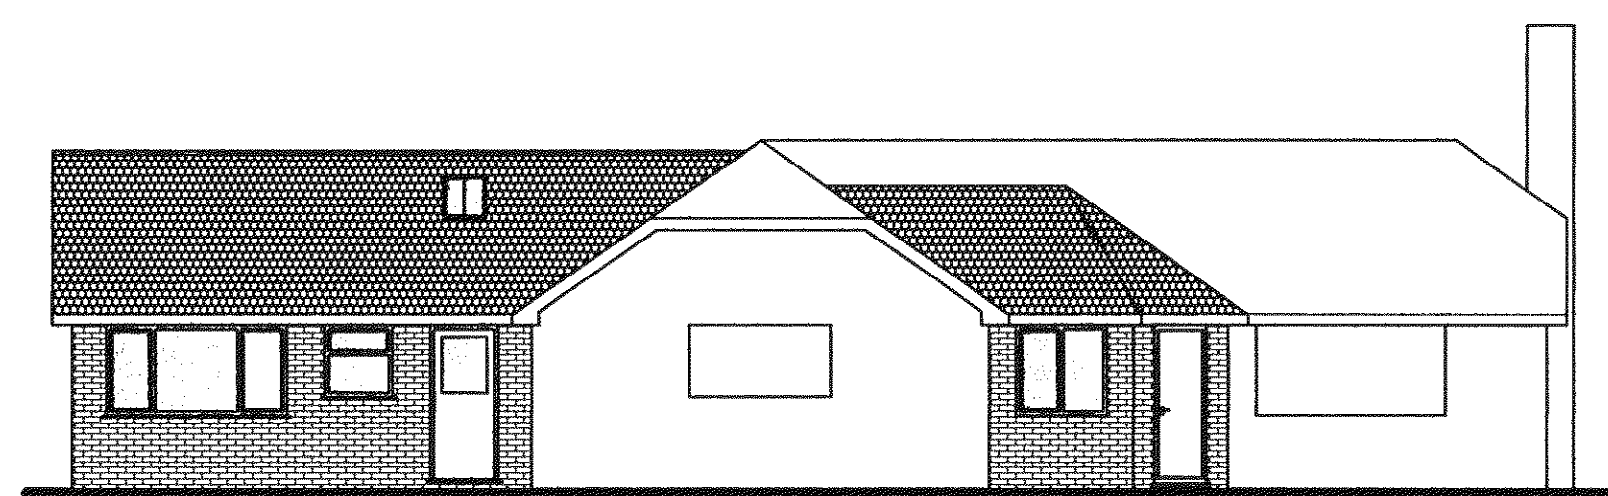

Proposed Front Elevation

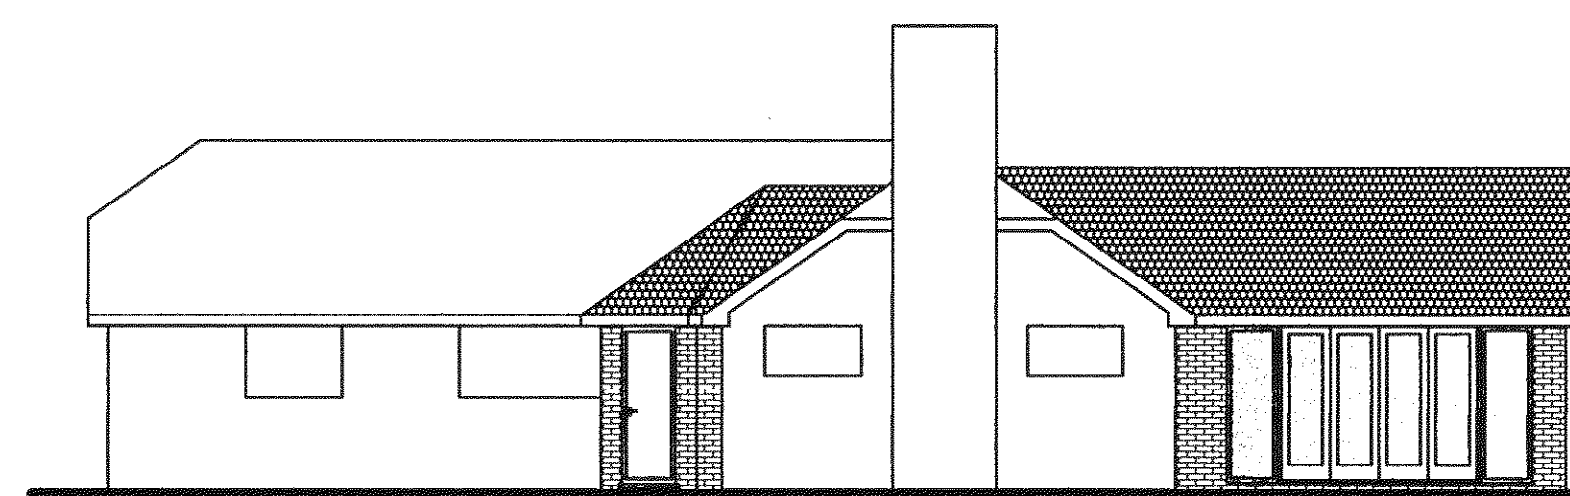

Proposed Side Elevation

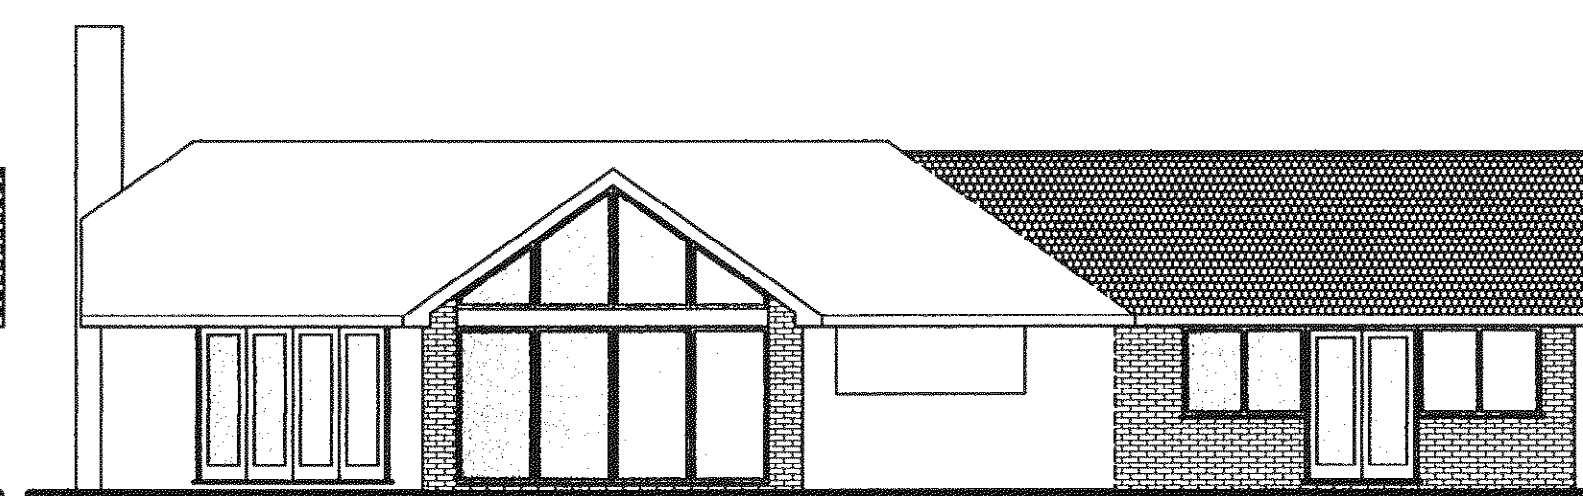

Proposed Rear Elevation

ARUN DISTRICT COUNCIL				
No.	A	62	09	
RECEIVED				
11 JUN 2009				

Tony Rogers
Building Consultants
 Address: 40 Dawn Crescent, Upper Beeding
 West Sussex, BN44 3WH
 Telephone: 01903 815225 Fax: 01903 815225

Rev.	Date	Revision Description

Client: Mr & Mrs Williams

Address: Clayton
 The Avenals
 Angmering
 West Sussex

Project: Proposed side and rear extension

Scale: 1:50 1:100

Date: March 2009

Drawing No: 09/512/ 02

Drawn By: AWR Revision: