


REFER TO DRAWING PP-ISS-XX-XX-DR-C-3011


REFER TO DRAWING PP-ISS-XX-XX-DR-C-3012

REF

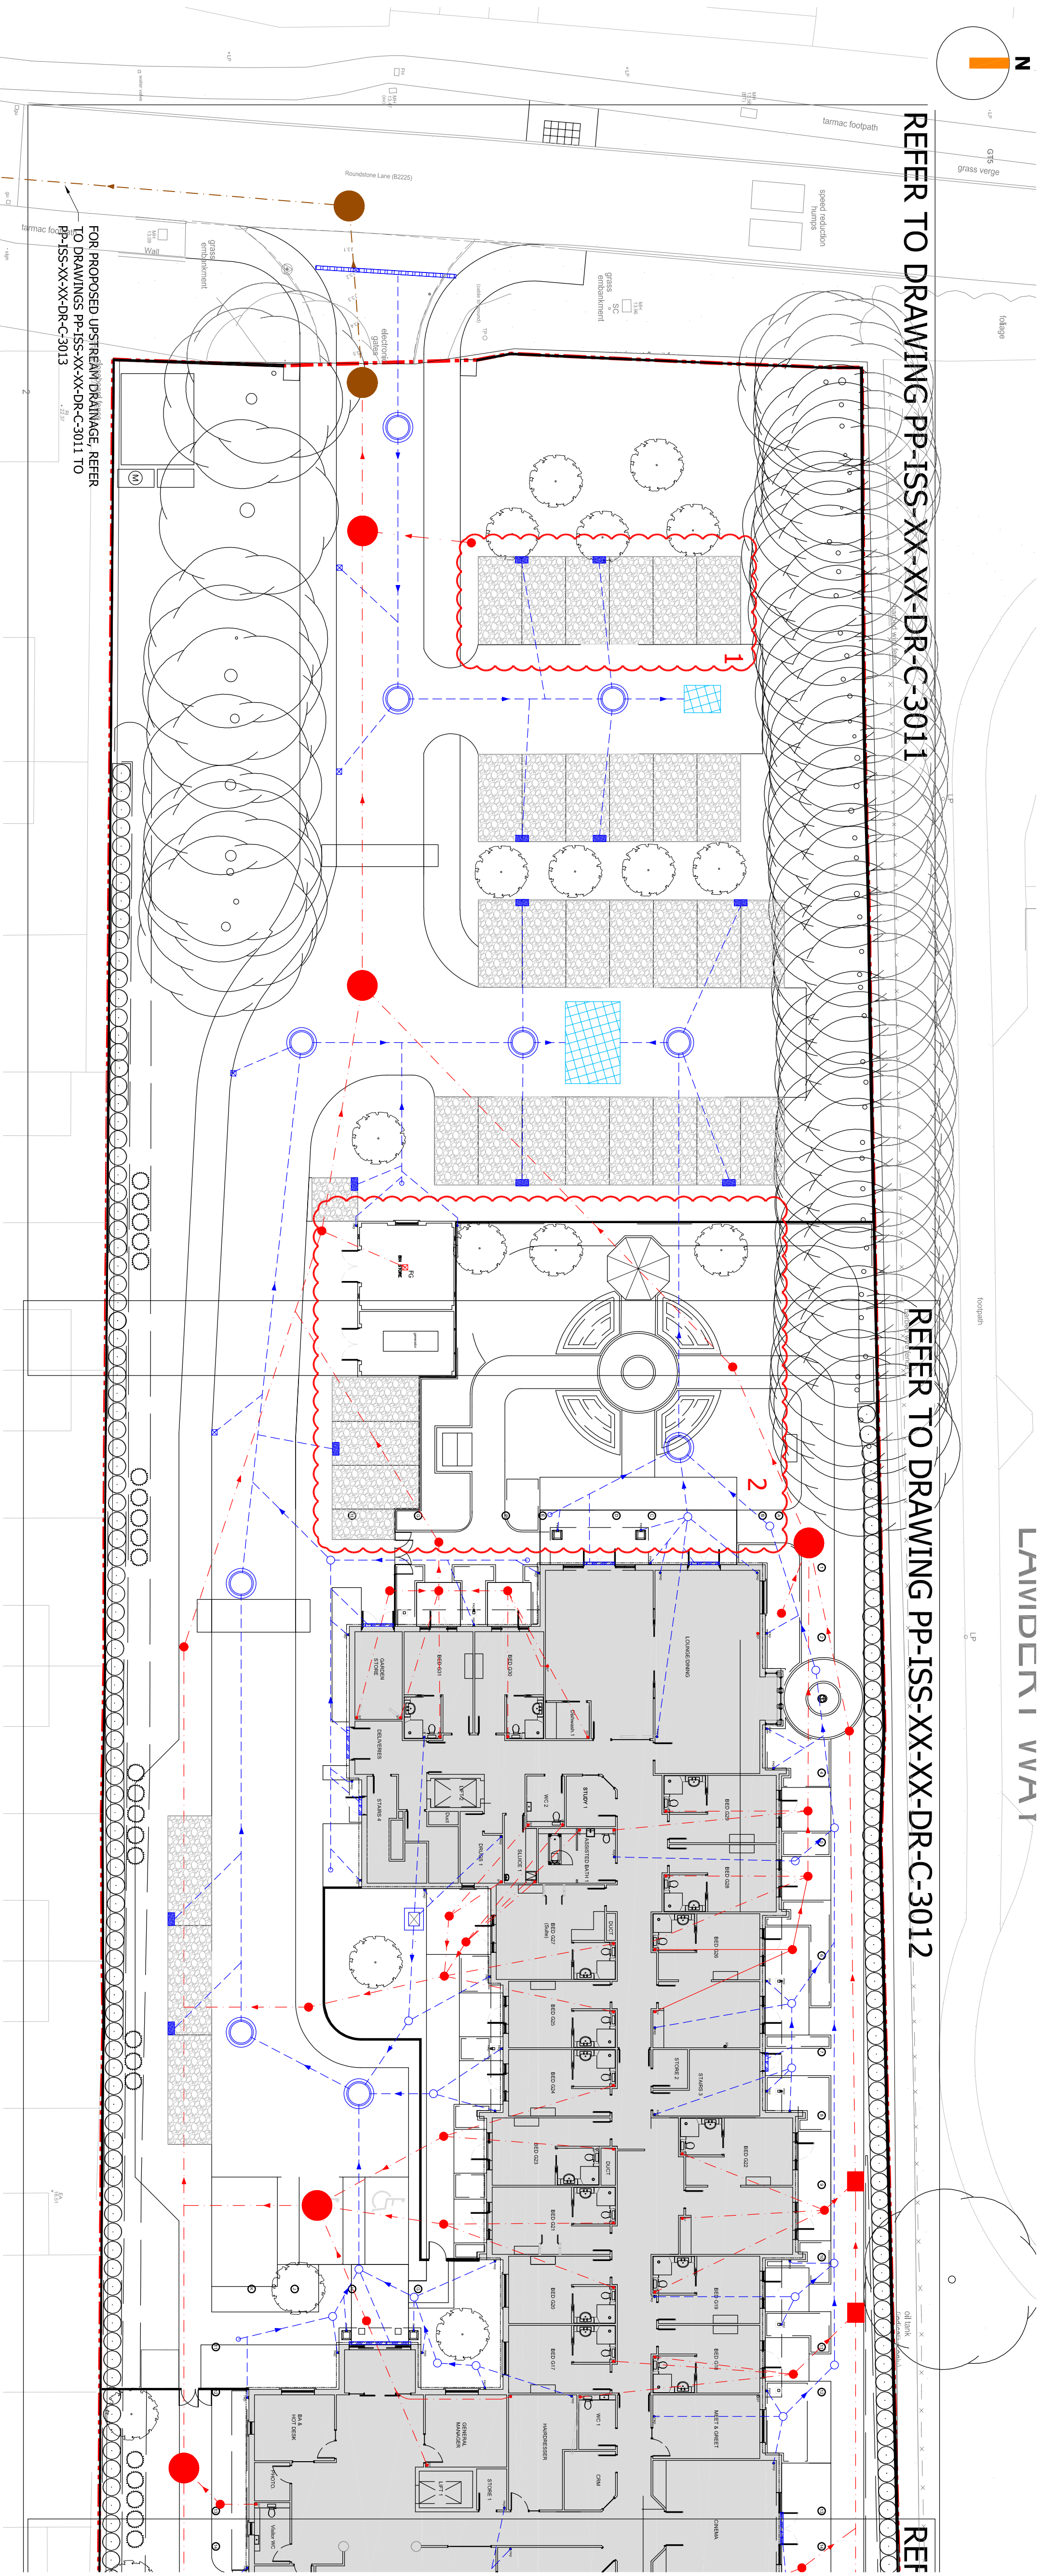

CONTINUED BELOW

NOTES:
1. FOR DATED DRAINAGE INFORMATION WITHIN THE SITE, REFER TO DRAWINGS PP-ISS-XX-XX-DR-C-3011 TO PP-ISS-XX-XX-DR-C-3013.
2. ALL WORKS TO BE COMPLETED IN ACCORDANCE WITH THE LATEST BUILDING REGULATIONS. FOR FURTHER DRAINAGE NOTES PLEASE REFER TO DRAWING PP-ISS-XX-XX-DR-C-3004.

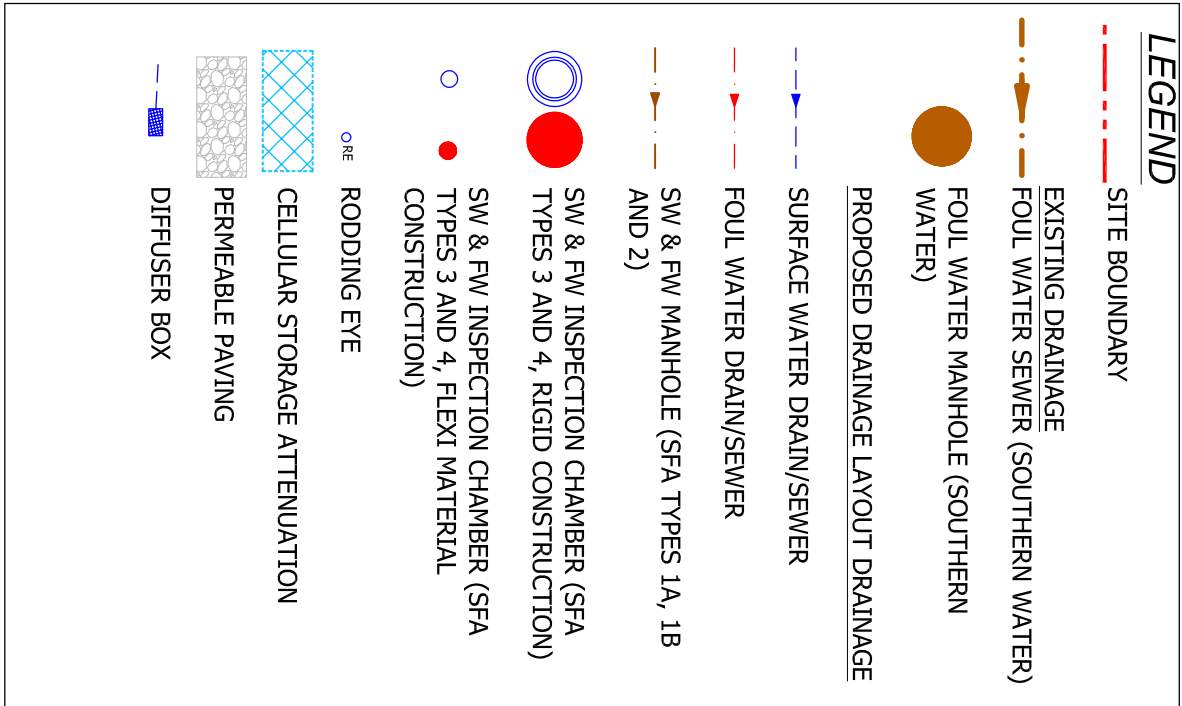


BUILDING FINISHED FLOOR LEVEL RAISED FROM 14,800 TO 15,200. DRAINAGE AMENDED TO SUIT. ALL COVER LEVELS AMENDED TO SUIT REVISED GROUND LEVEL DESIGN.

1. COACH HOUSE REMOVED.
2. BUILDING SHIFTED EAST AND SITE PLAN REVISED TO SUIT.

CONTINUED ABOVE

REFER TO DRAWING PP-ISS-XX-XX-DR-C-3013

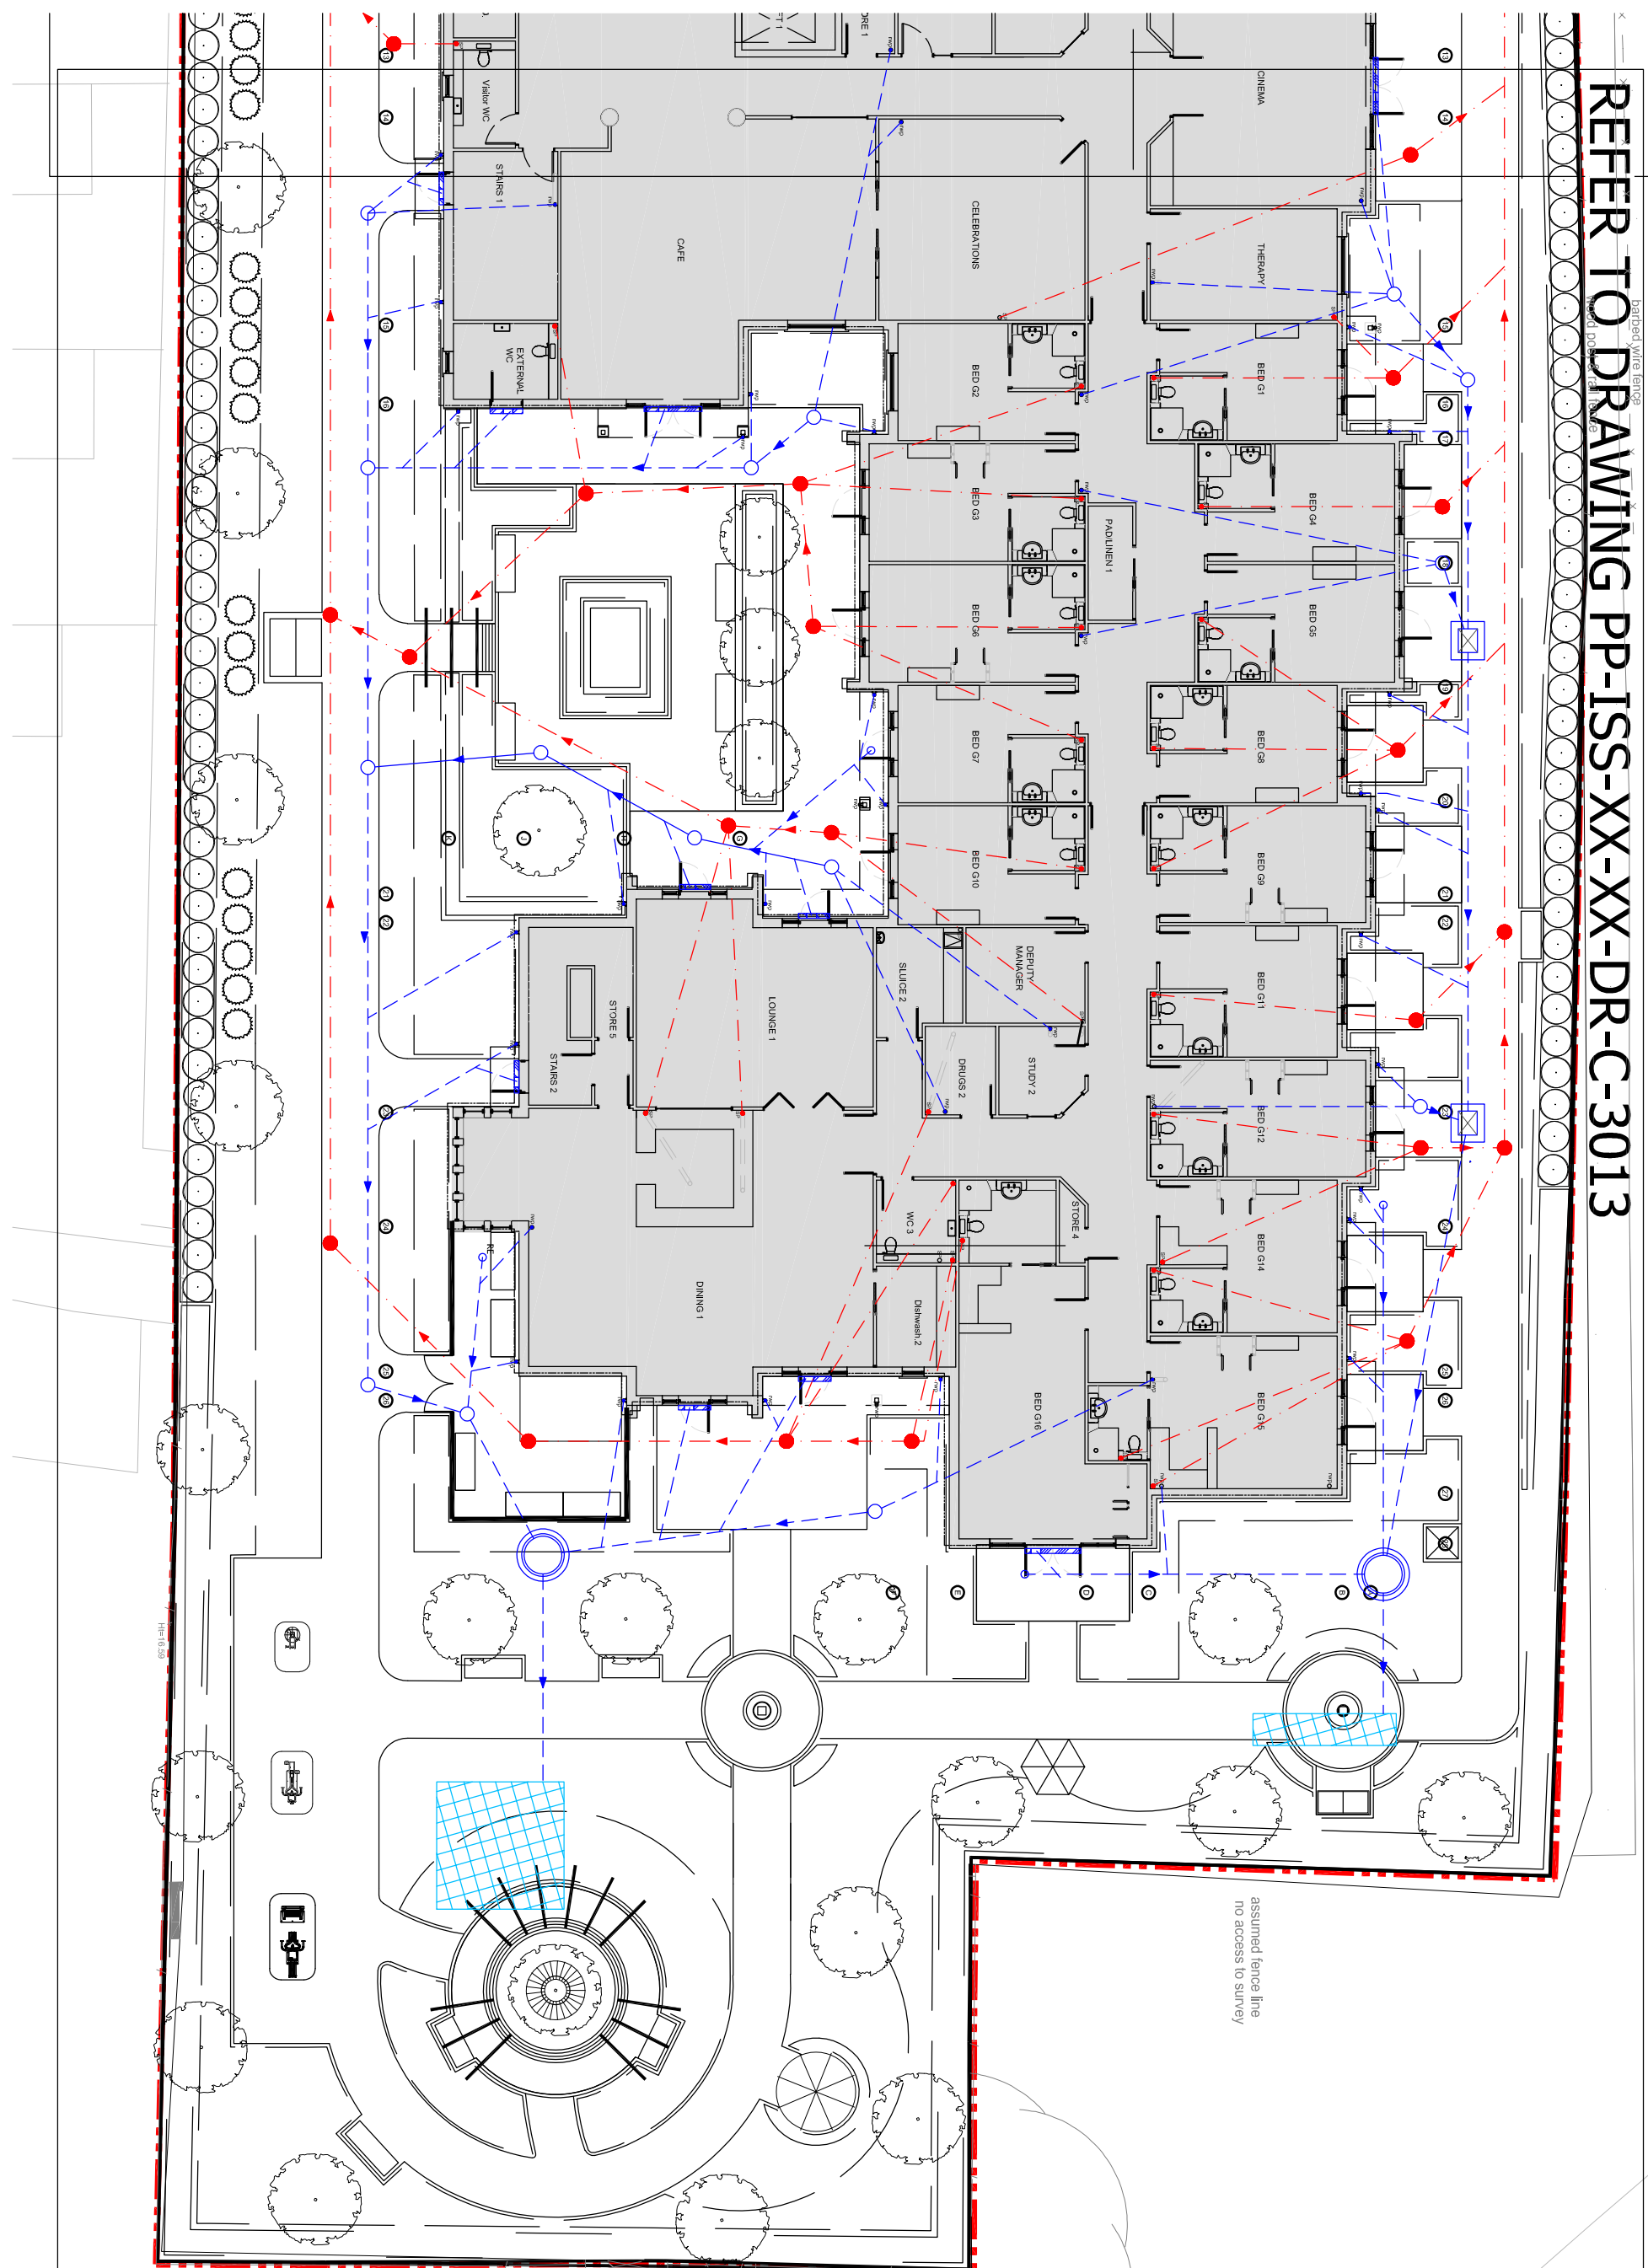

SAVISTA DESIGN AND BUILD			
CLIENT:			
PROJECT:			
ROUND PLACE			
ROUNDTONE ROAD			
ANGMERING			
DRAWING TITLE:			
PROPOSED DRAINAGE LAYOUT			
64 BED			
OVERALL			
JOB NUMBER:	SCALE AT A1:	REV. STATUS:	
SE1612	1:500	S4	
DRAWING NUMBER:		REVISION:	
PP-ISS-XX-XX-DR-C-3010		C04	
LONDON	20 IRONWORKER LANE LONDON EC2V 8EP UK		
	T: +44 (0)207 600 2912		
BRISTOL	89-95 REDCLIFFE STREET BRISTOL BS1 6AU UK		
	T: +44 (0)117 922 7039		
MANCHESTER	COMMERCIAL WHARF 6 COMMERCIAL STREET MANCHESTER, M15 4PZ UK		
	T: +44 (0)845 643 2741		
	www.s4sgroup.com		