
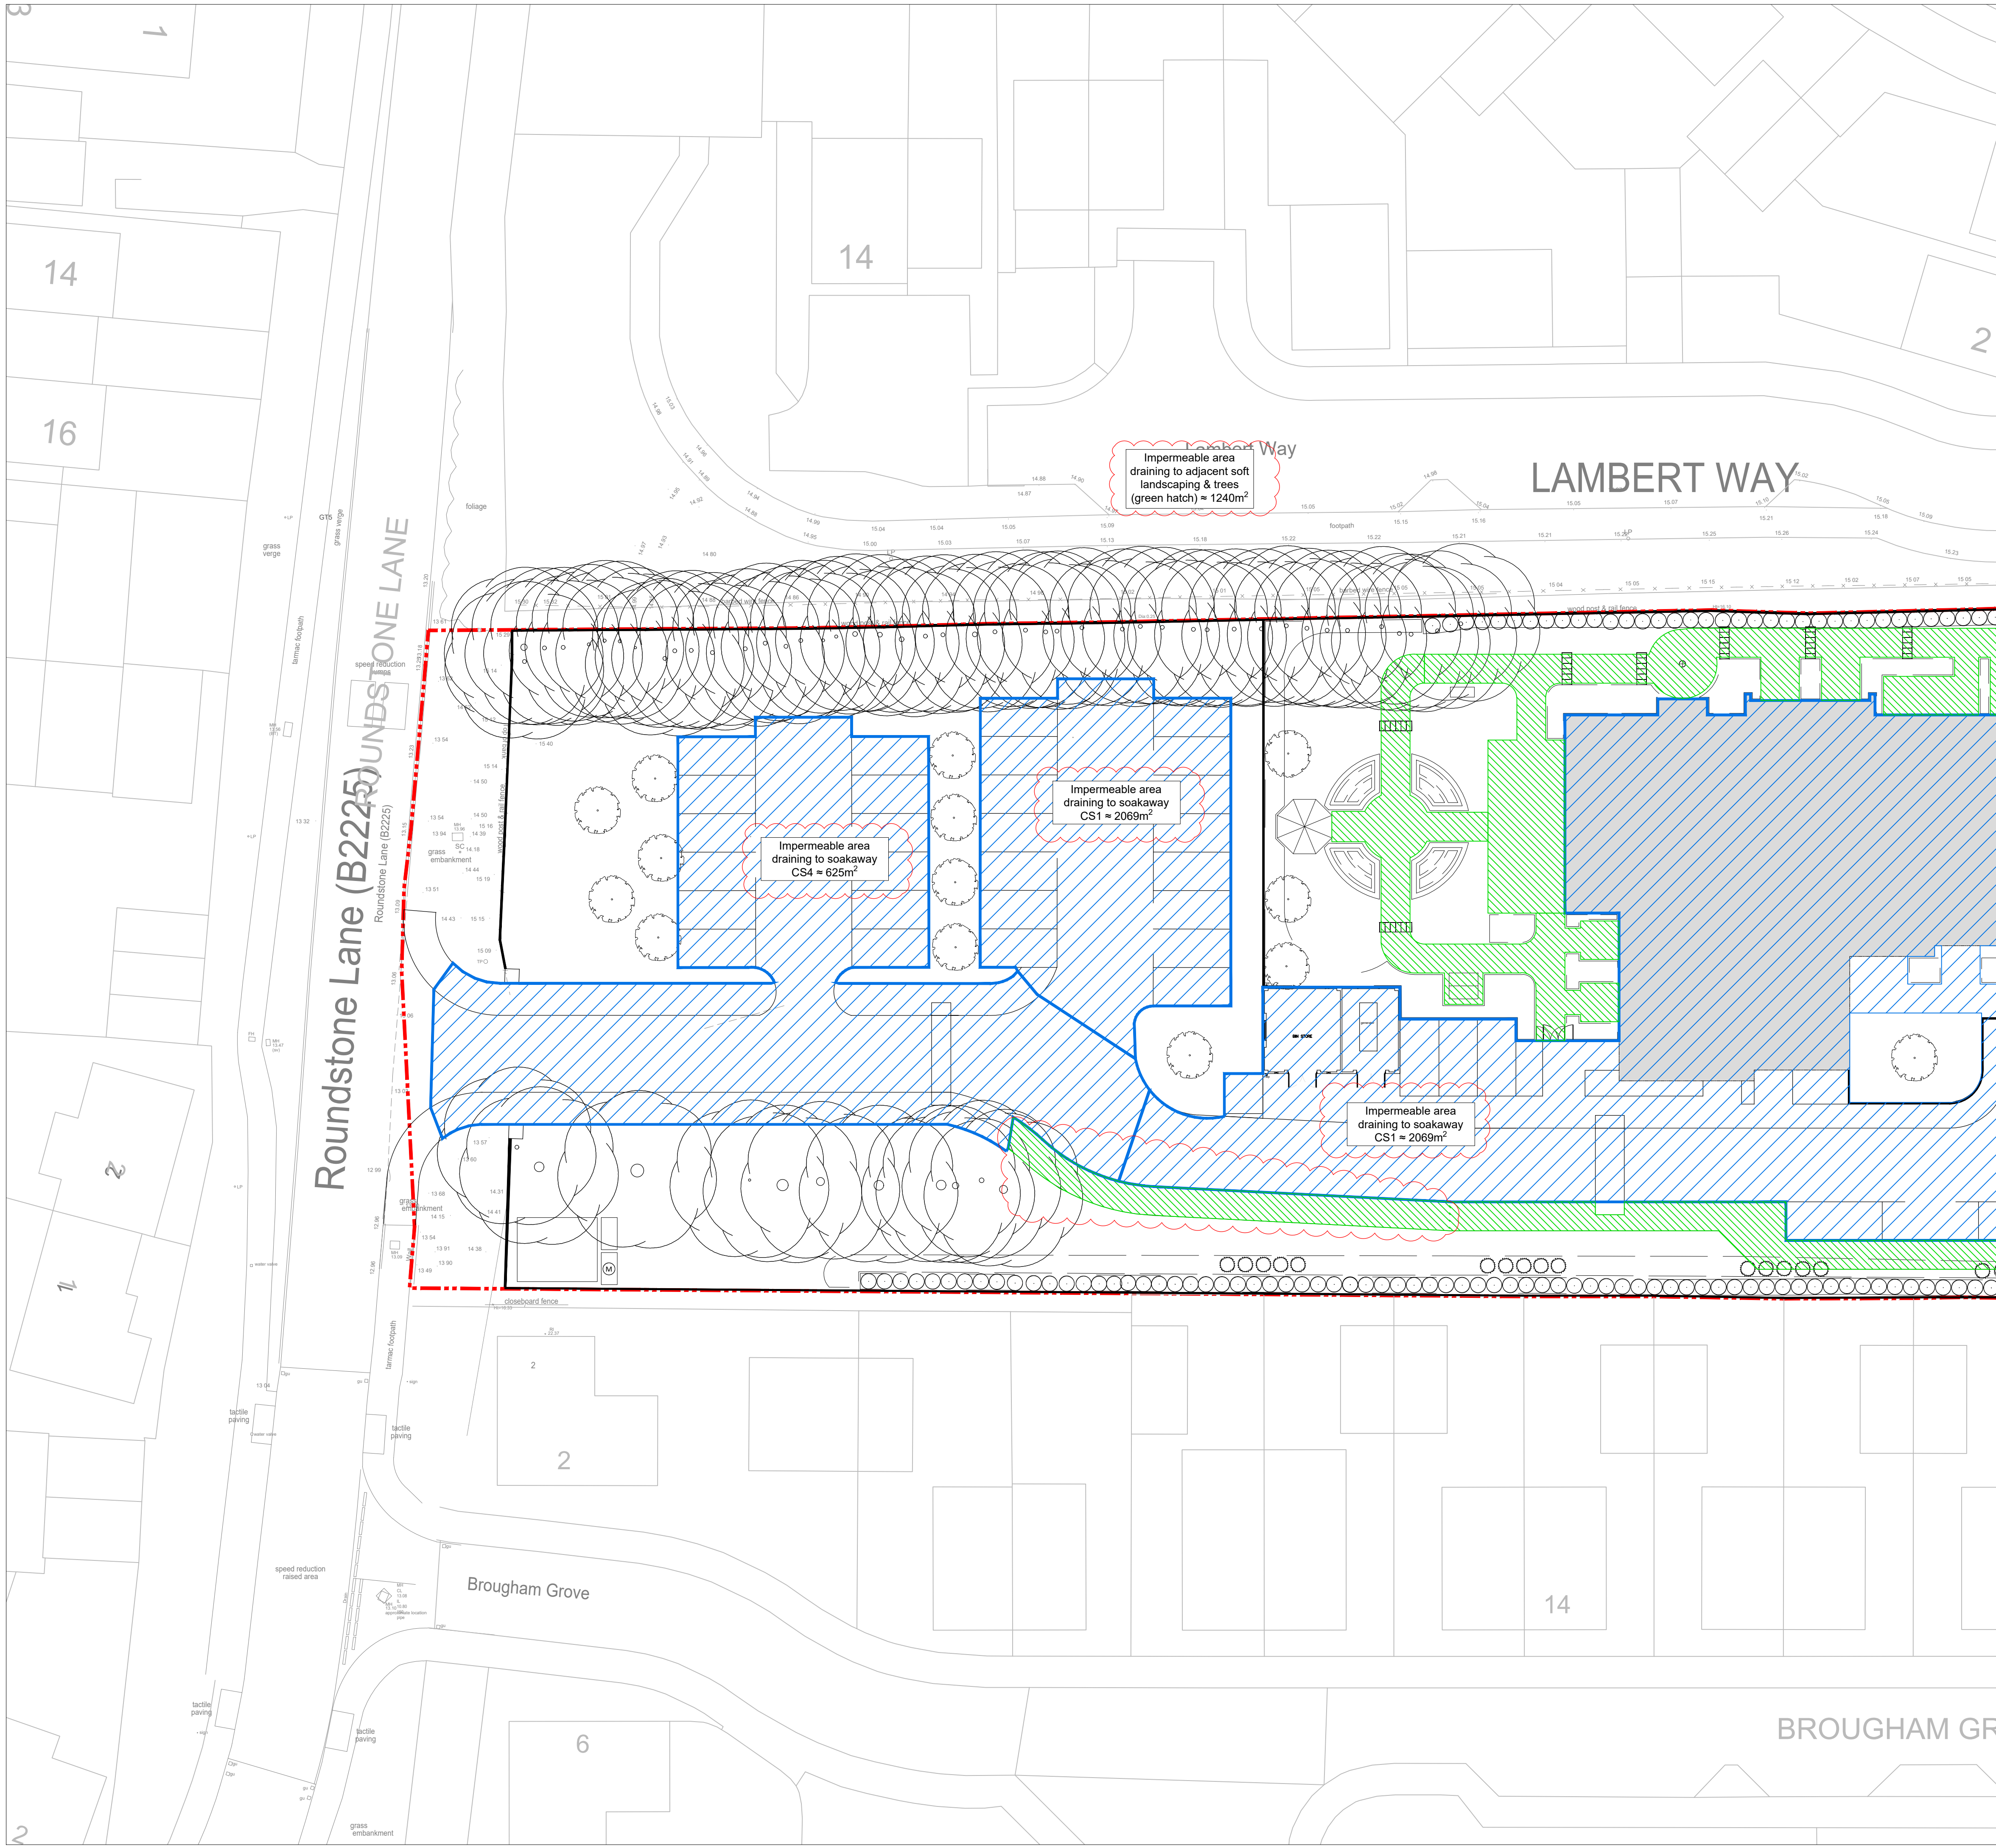


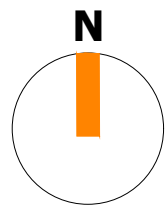

CONTINUED ON DRG PP-ISS-XX-XX-DR-C-3501

NOTES:

1. Site plan provided by Architect.

P03	15.07.20	PL/PL	AREAS BROKEN DOWN TO SOAKAWAYS
P02	21.02.20	PL/TW	SITE PLAN UPDATED, AREAS REVISED.
P01	22.11.19	PL/TW	FOR INFORMATION
REV	DATE	DRAWN/CHK	REVISION INFO
STATUS:			

FOR APPROVAL

CLIENT:
SAVISTA DESIGN AND BUILD

PROJECT:
POUND PLACE
ROUNDSTONE ROAD
ANGMERING

DRAWING TITLE:
PROPOSED
IMPERMEABLE AREAS
SHEET 1

JOB NUMBER:	SCALE AT A1:	REV. STATUS:
SE1612	1:200	S2
DRAWING NUMBER:	REVISION:	
PP-ISS-XX-XX-DR-C-3500	P03	

LONDON 20 IRONMONGER LANE | LONDON | EC2V 8EP | UK
T: +44 (0)207 600 2912
BRISTOL 89-95 REDCLIFFE STREET | BRISTOL | BS1 6LU | UK
T: +44 (0)117 922 7039
MANCHESTER COMMERCIAL WHARF | 6 COMMERCIAL STREET
MANCHESTER, M15 4PZ | UK
T: +44 (0)845 643 2741
www.iesigroup.com

IESI STRUCTURES

APR\DISTRICT COUNCIL AN2020DC