

NOTES:

|         |          |           |                                   |
|---------|----------|-----------|-----------------------------------|
| P03     | 15.07.20 | PL/PL     | AREAS BROKEN DOWN TO SOAKAWAYS    |
| P02     | 21.02.20 | PL/TW     | SITE PLAN UPDATED, AREAS REVISED. |
| P01     | 22.11.19 | PL/TW     | FOR INFORMATION                   |
| REV     | DATE     | DRAWN/CHK | REVISION INFO                     |
| STATUS: |          |           |                                   |

FOR APPROVAL

CLIENT:  
SAVISTA DESIGN AND BUILD


PROJECT:  
POUND PLACE  
ROUNDSTONE ROAD  
ANGMERING

DRAWING TITLE:  
PROPOSED  
IMPERMEABLE AREAS  
SHEET 2

|                        |              |              |
|------------------------|--------------|--------------|
| JOB NUMBER:            | SCALE AT A1: | REV. STATUS: |
| SE1612                 | SHEET 2      | S2           |
| DRAWING NUMBER:        | REVISION:    |              |
| PP-ISS-XX-XX-DR-C-3501 | P03          |              |

|                   |                                                                                              |
|-------------------|----------------------------------------------------------------------------------------------|
| LONDON            | 20 IRONMONGER LANE   LONDON   EC2V 8EP   UK<br>T: +44 (0)207 600 2912                        |
| BRISTOL           | 89-95 REDCLIFFE STREET   BRISTOL   BS1 6LU   UK<br>T: +44 (0)117 922 7039                    |
| MANCHESTER        | COMMERCIAL WHARF   6 COMMERCIAL STREET<br>MANCHESTER, M15 4PZ   UK<br>T: +44 (0)845 643 2741 |
| www.iesigroup.com |                                                                                              |

IES STRUCTURES

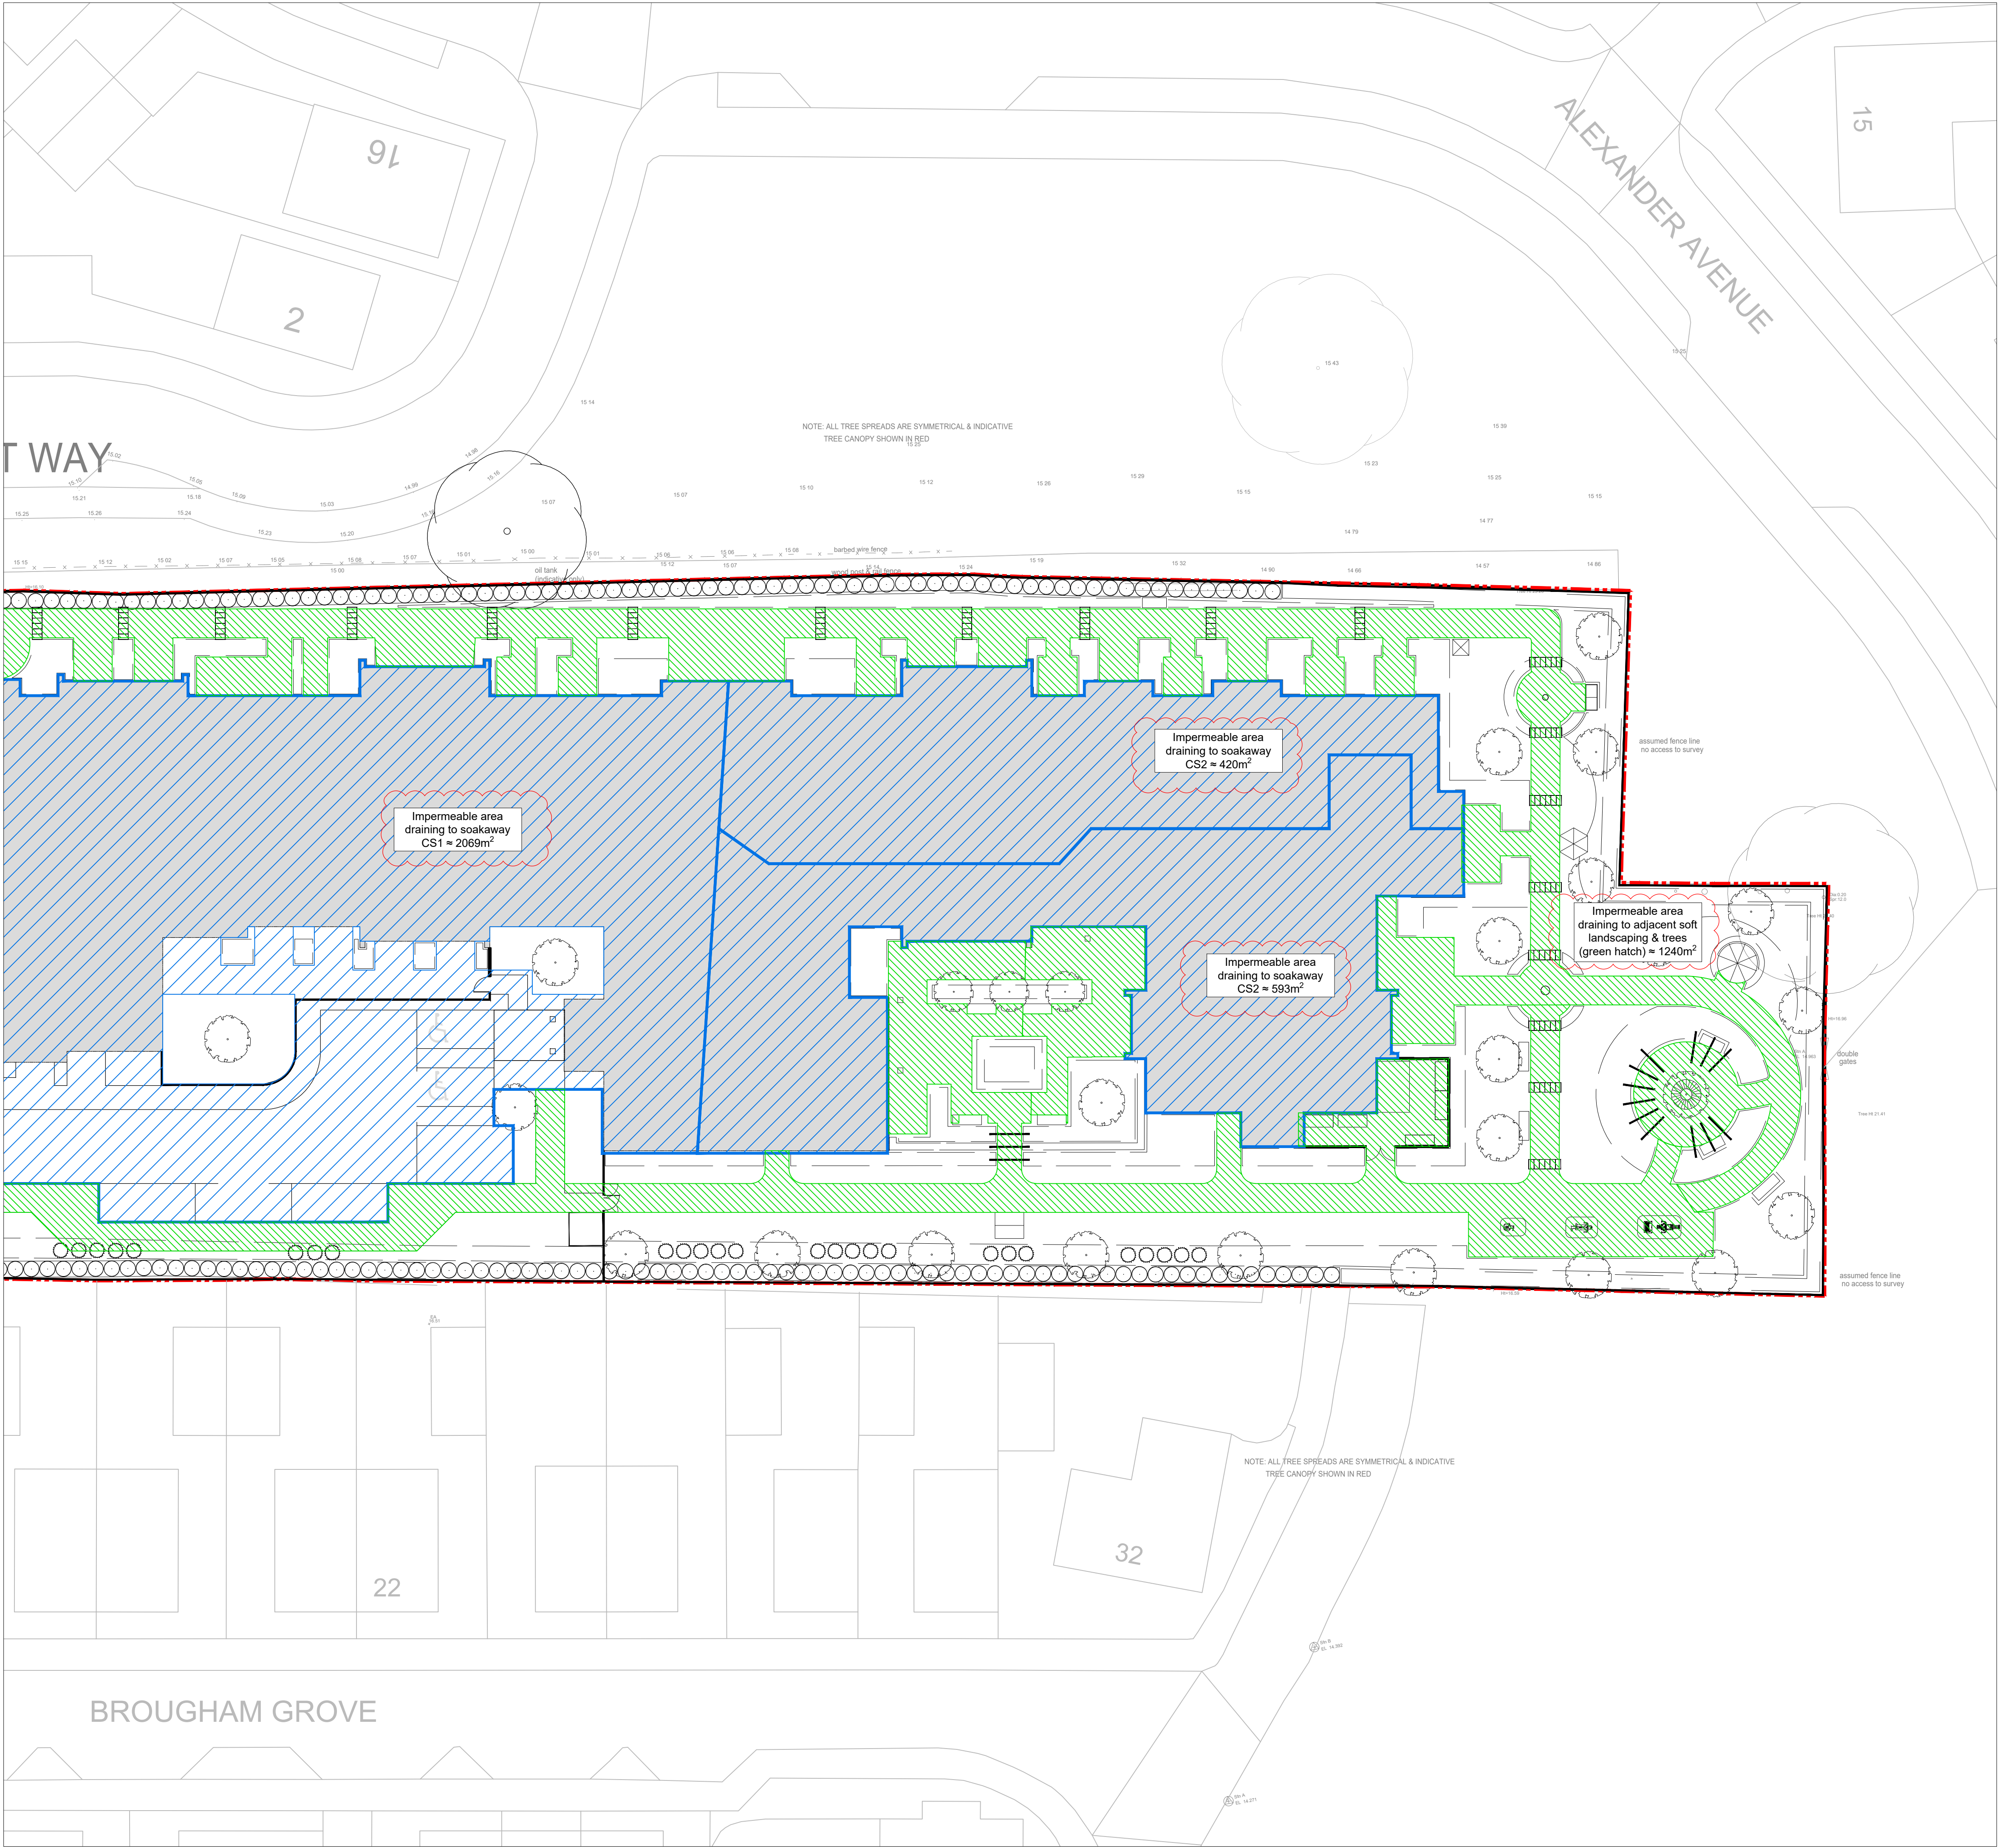

CONTINUED ON DRG PP-ISS-XX-XX-DR-C-3500