



NOTES
ALL DIMENSIONS TO BE TAKEN IN PREFERENCE TO SCALE, AND
ARE TO BE CHECKED ON SITE PRIOR TO COMMENCING WORK.
THIS DRAWING IS TO BE READ IN CONJUNCTION WITH ALL OTHER
DOCUMENTS RELATING TO THIS PROJECT.
ANY DISCREPANCIES ARE TO BE REFERRED IMMEDIATELY TO THE
PROJECT DESIGNER.
THIS DRAWING IS COPYRIGHT, AND SHOULD NOT BE USED OR
REPRODUCED WITHOUT PERMISSION.
IT IS THE CONTRACTOR'S RESPONSIBILITY TO ENSURE COMPLIANCE
WITH THE BUILDING REGULATIONS.

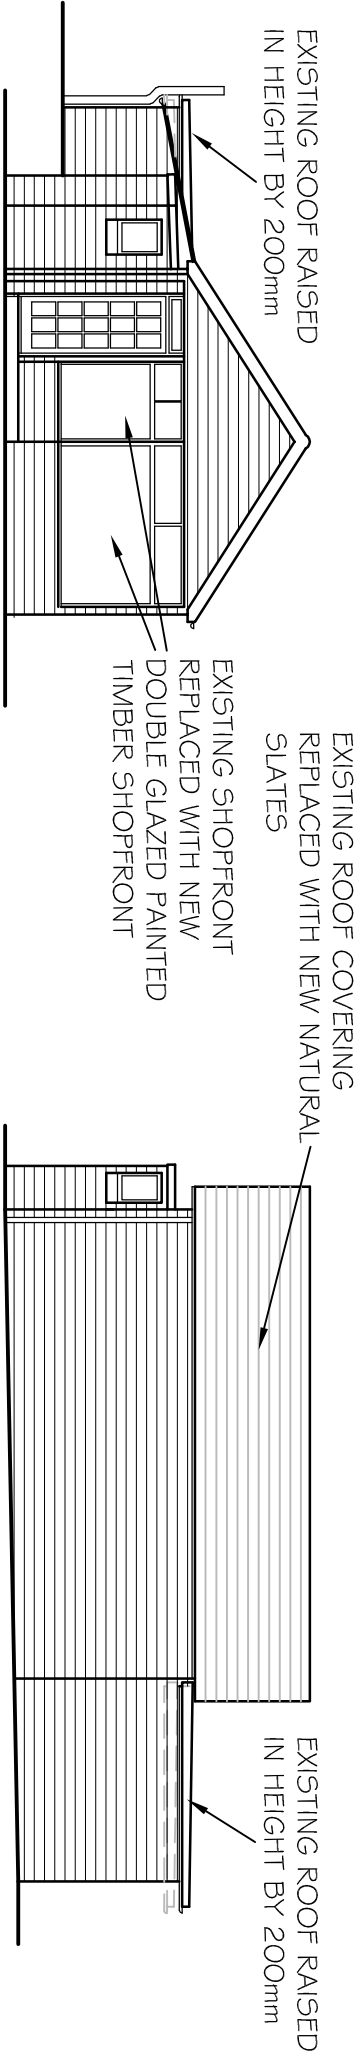


PROPOSED FRONT
(SOUTH WEST) ELEVATION

PROPOSED SIDE
(SOUTH EAST) ELEVATION

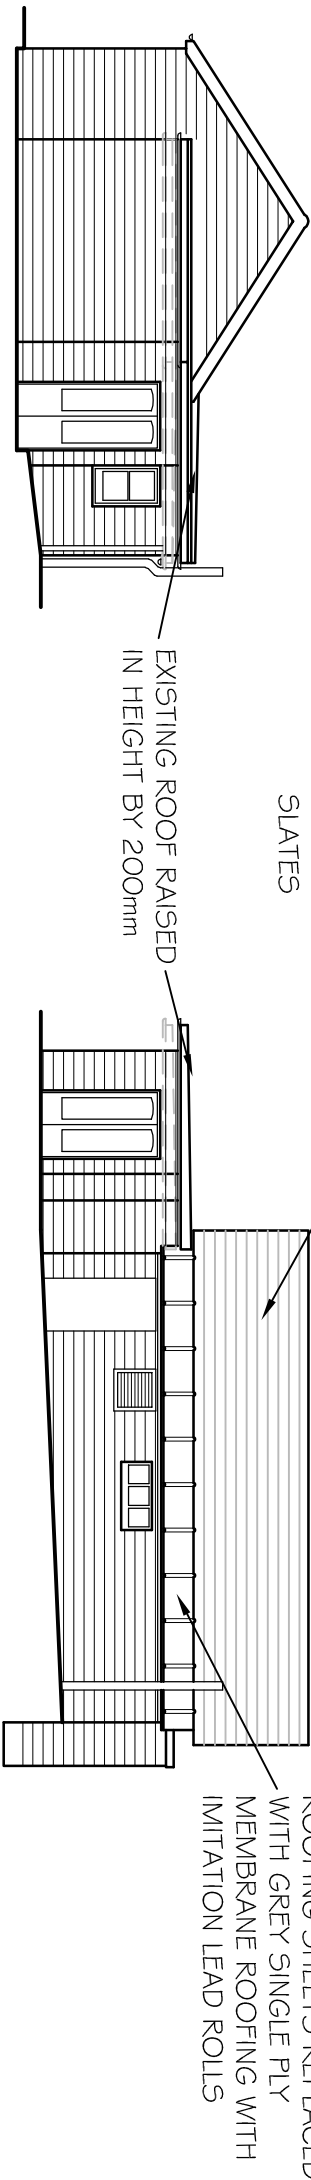

PROPOSED REAR
(NORTH EAST) ELEVATION

PROPOSED SIDE
(NORTH WEST) ELEVATION

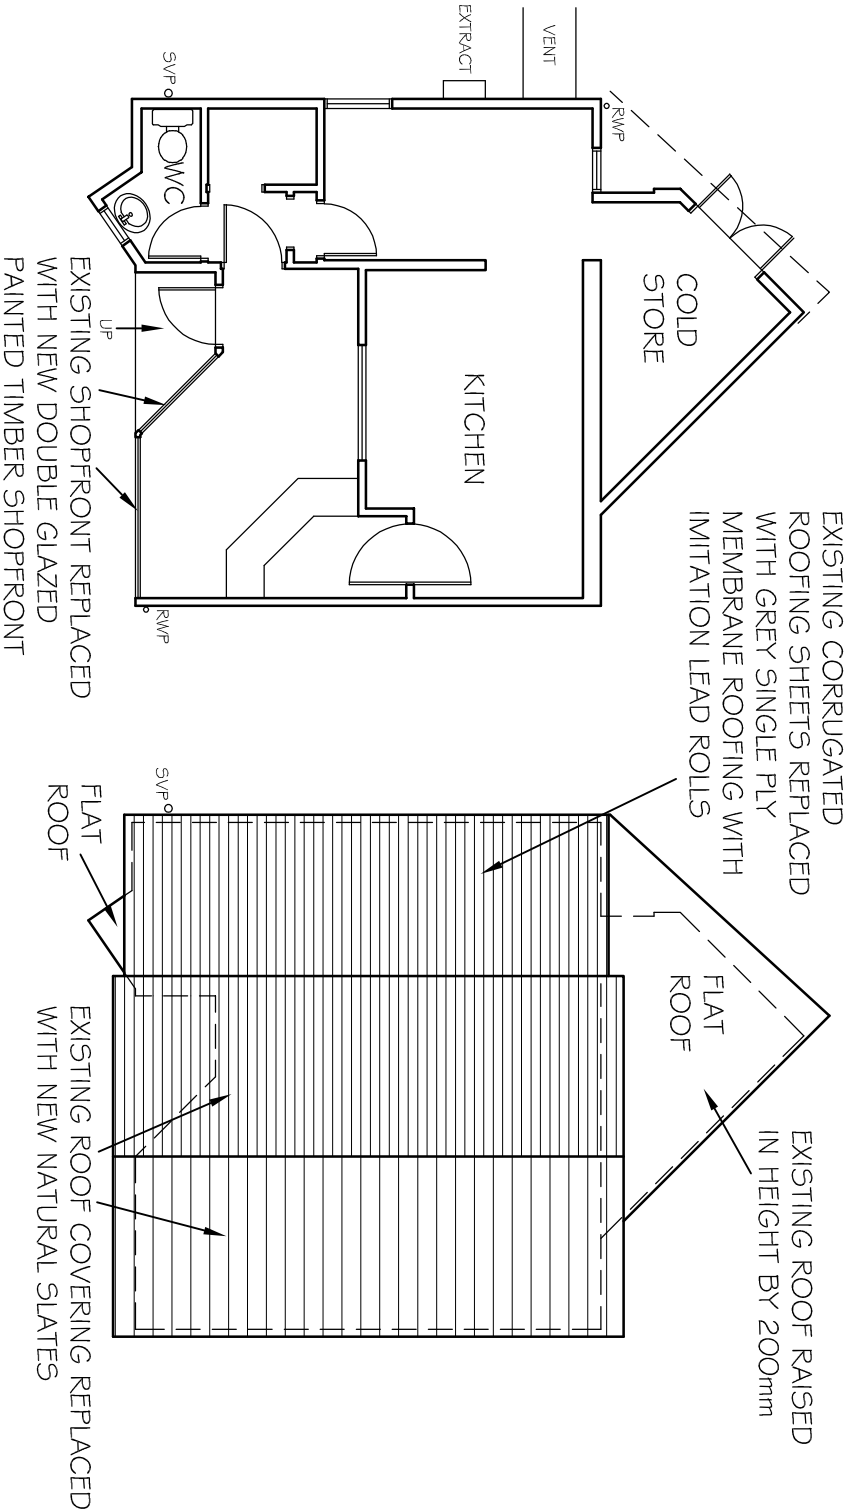

PROPOSED FLOOR
PLAN

PROPOSED ROOF
PLAN



Unit 3b Woodhorn Business Centre
Woodhorn Lane
Oving Chichester
West Sussex PO20 2BX
Tel 01243 774764
www.sloaneandbrown.co.uk

- B REPLACEMENT SHOPFRONT CHANGED TO
TIMBER, REAR ROOF HEIGHT CHANGED
FROM 300mm INCREASE TO 200mm.
- A MINOR AMENDMENTS
- REV DESCRIPTION DATE

PROJECT
SHAFQUES, THE SQUARE
ARUNDEL ROAD
ANGMERING
WEST SUSSEX
DRAWING TITLE
PROPOSED FLOOR PLAN, ROOF PLAN &
ELEVATIONS

CLIENT
SHAFQUES

SCALE 1:100 @A3

DWG NO 867703

DATE MAY 19

REV. B