


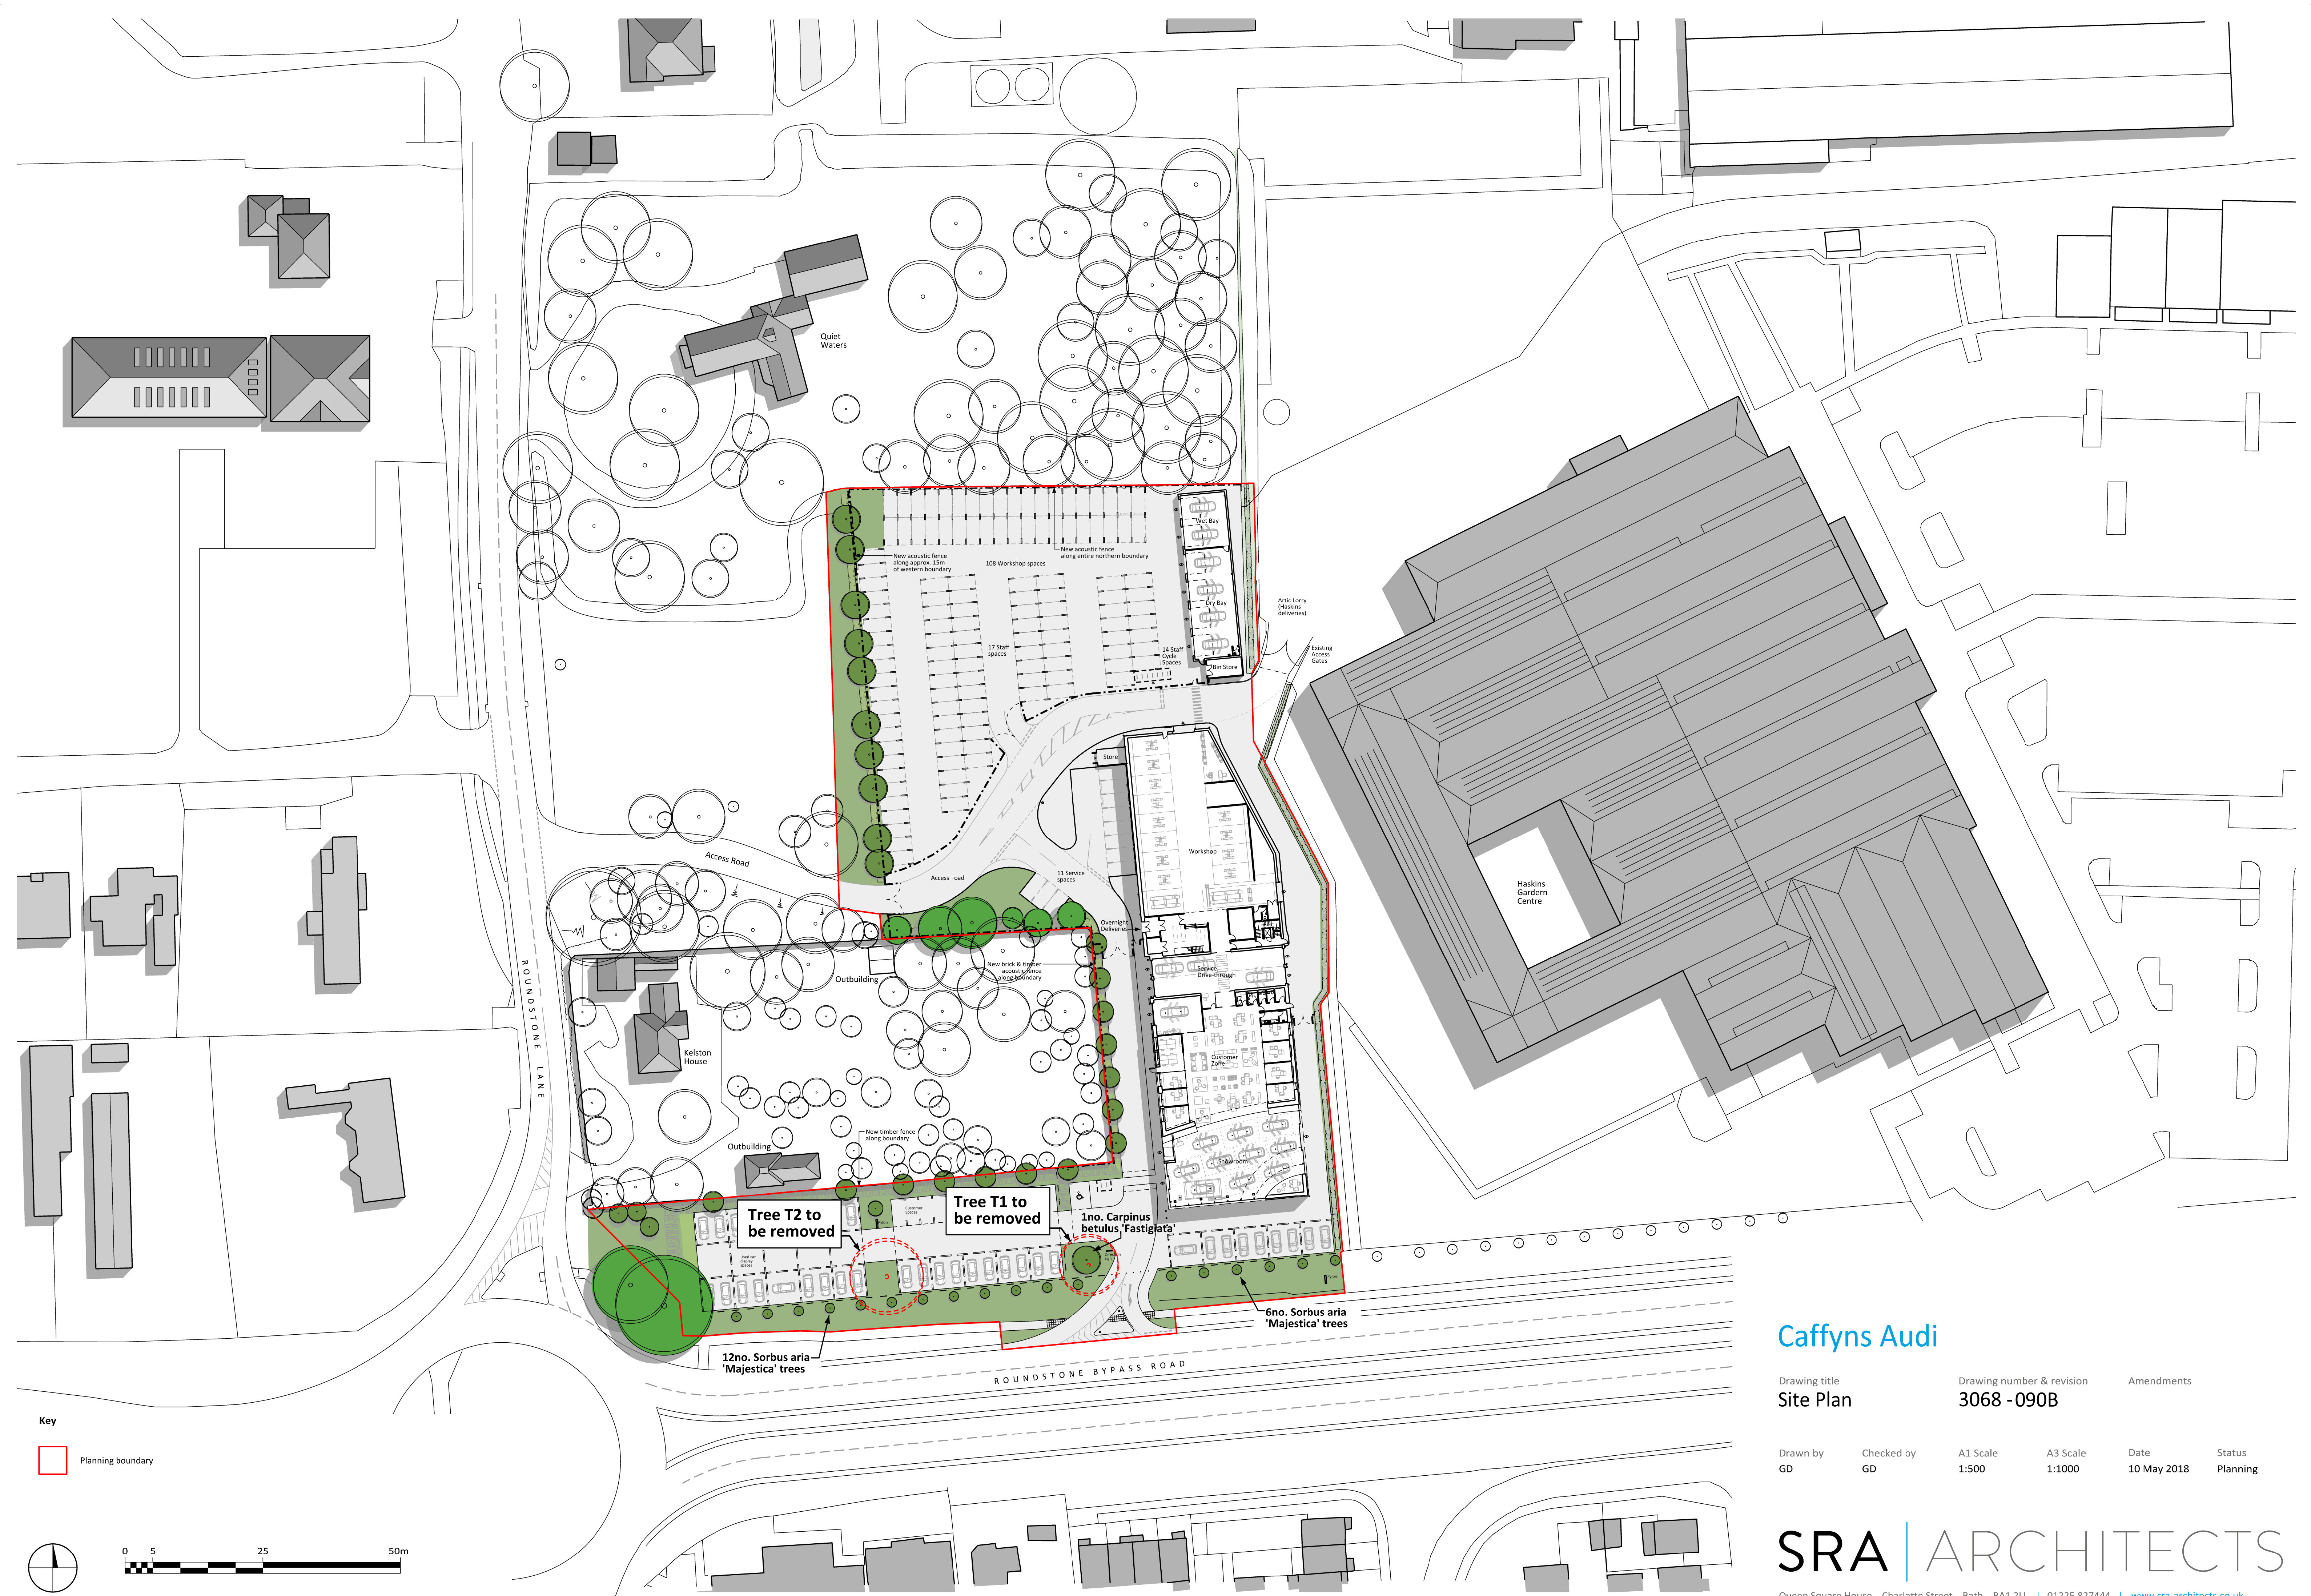

Caffyns Audi

Drawing title
Site Plan

Drawing number & revision
3068 - 090B

Amendments

Drawn by GD	Checked by GD	A1 Scale 1:500	A3 Scale 1:1000	Date 10 May 2018	Status Planning
----------------	------------------	-------------------	--------------------	---------------------	--------------------

SRA | ARCHITECTS

Queen Square House Charlotte Street Bath BA1 2LL | 01225 827444 | www.sra-architects.co.uk
© (UK 2018) SRA Architects LLP. Responsibility is not accepted for errors made by others in scaling from this drawing.