





Proposed Front Elevation

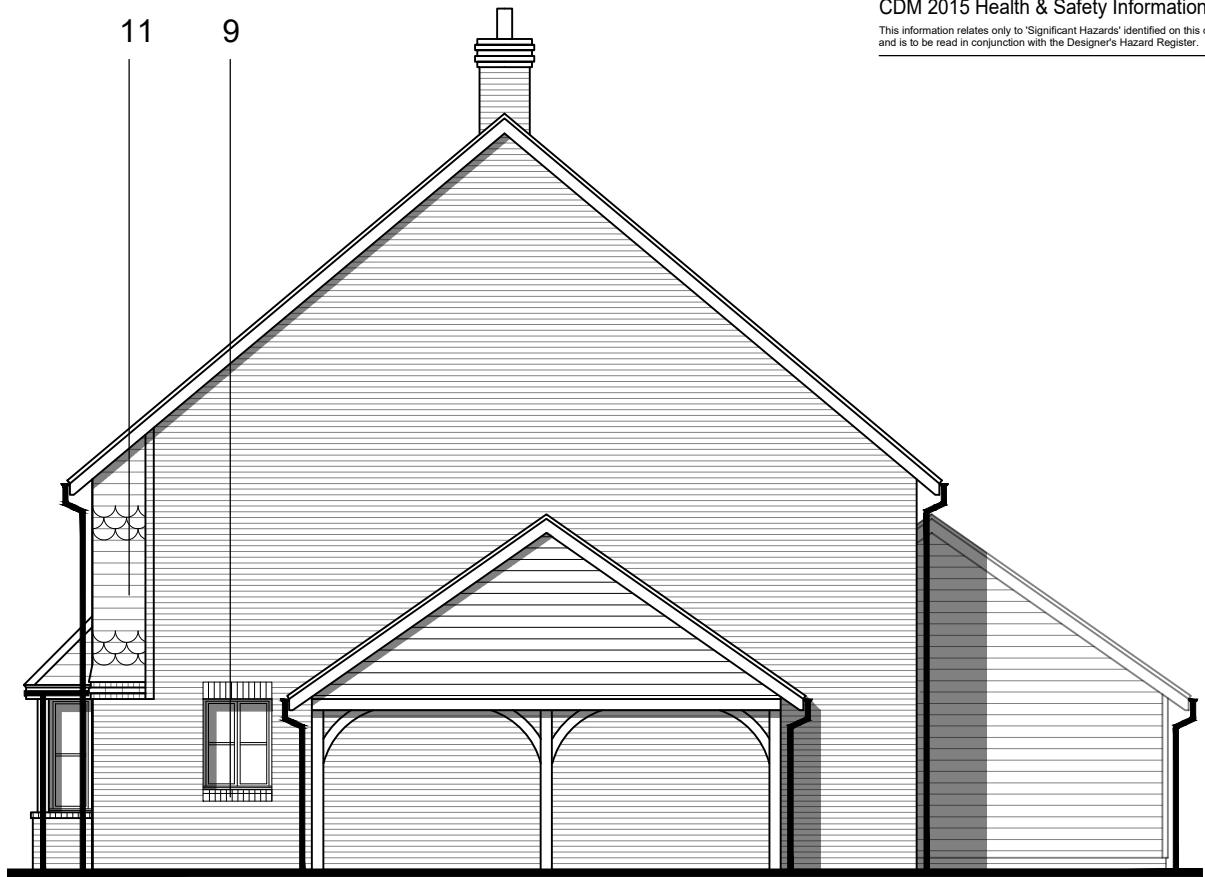

Proposed Side Elevation

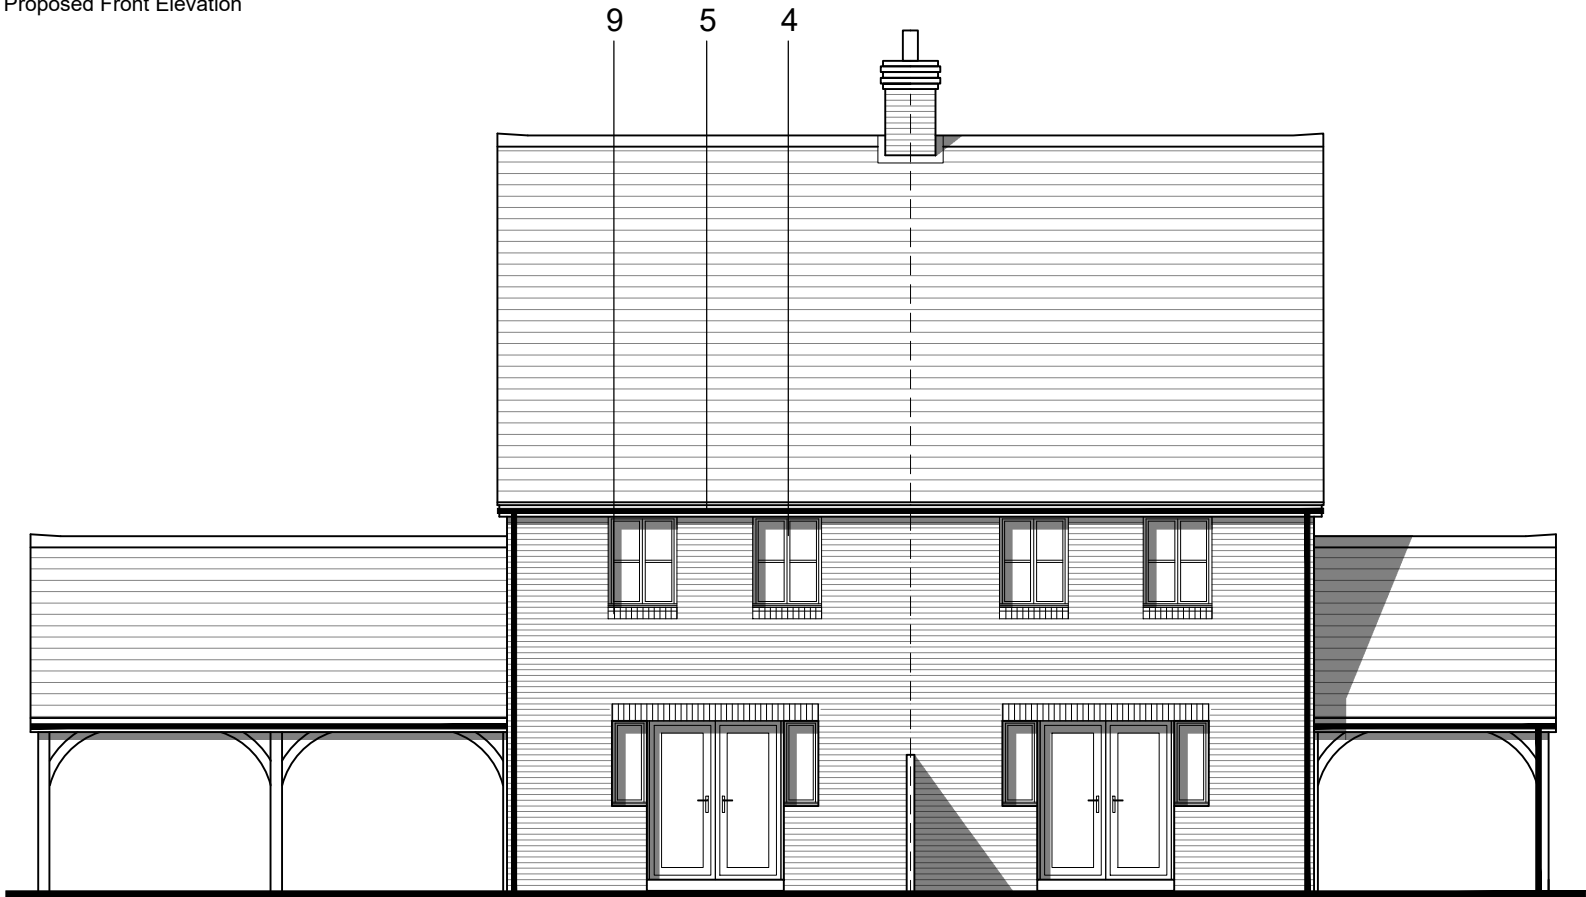

Proposed Rear Elevation



Proposed Side Elevation

Materials Key:			
1 - Freshfield Lane Multi Red Brick	6 - Composite Front Door	11 - Red Clay Tile Hanging	16 - Gable Tile Dormer Window
2 - Sail Cloth Hardie Plank Weatherboard	7 - Porch with Timber Posts	12 - Plain Brick Headers	
3 - Marley Eterneit Clay Style Roof Tile	8 - Lead Cill Detail	13 - Grey GRP Box Dormer	
4 - White UPVC Window Frames	9 - Plain Red Brick Cills	14 - Slate Roof Tile	
5 - UPVC Black Rainwater Goods	10 - Projecting Brick Feature Band	15 - Grey Hardie Plank Weatherboard	

Client's Name
Sigma Homes

Job Title
**The Former Shrubland Nursery,
Roundstone Lane, Angmering**

Drawing Title
**Proposed Elevations - Plots 07,
08**

Scale
1:100 @ A3

Drawn JT	Checked AK	Date 22.12.20
Job No 6855	Drawing No PL-119	Rev P2
Status	APPROVAL	