




South Elevation

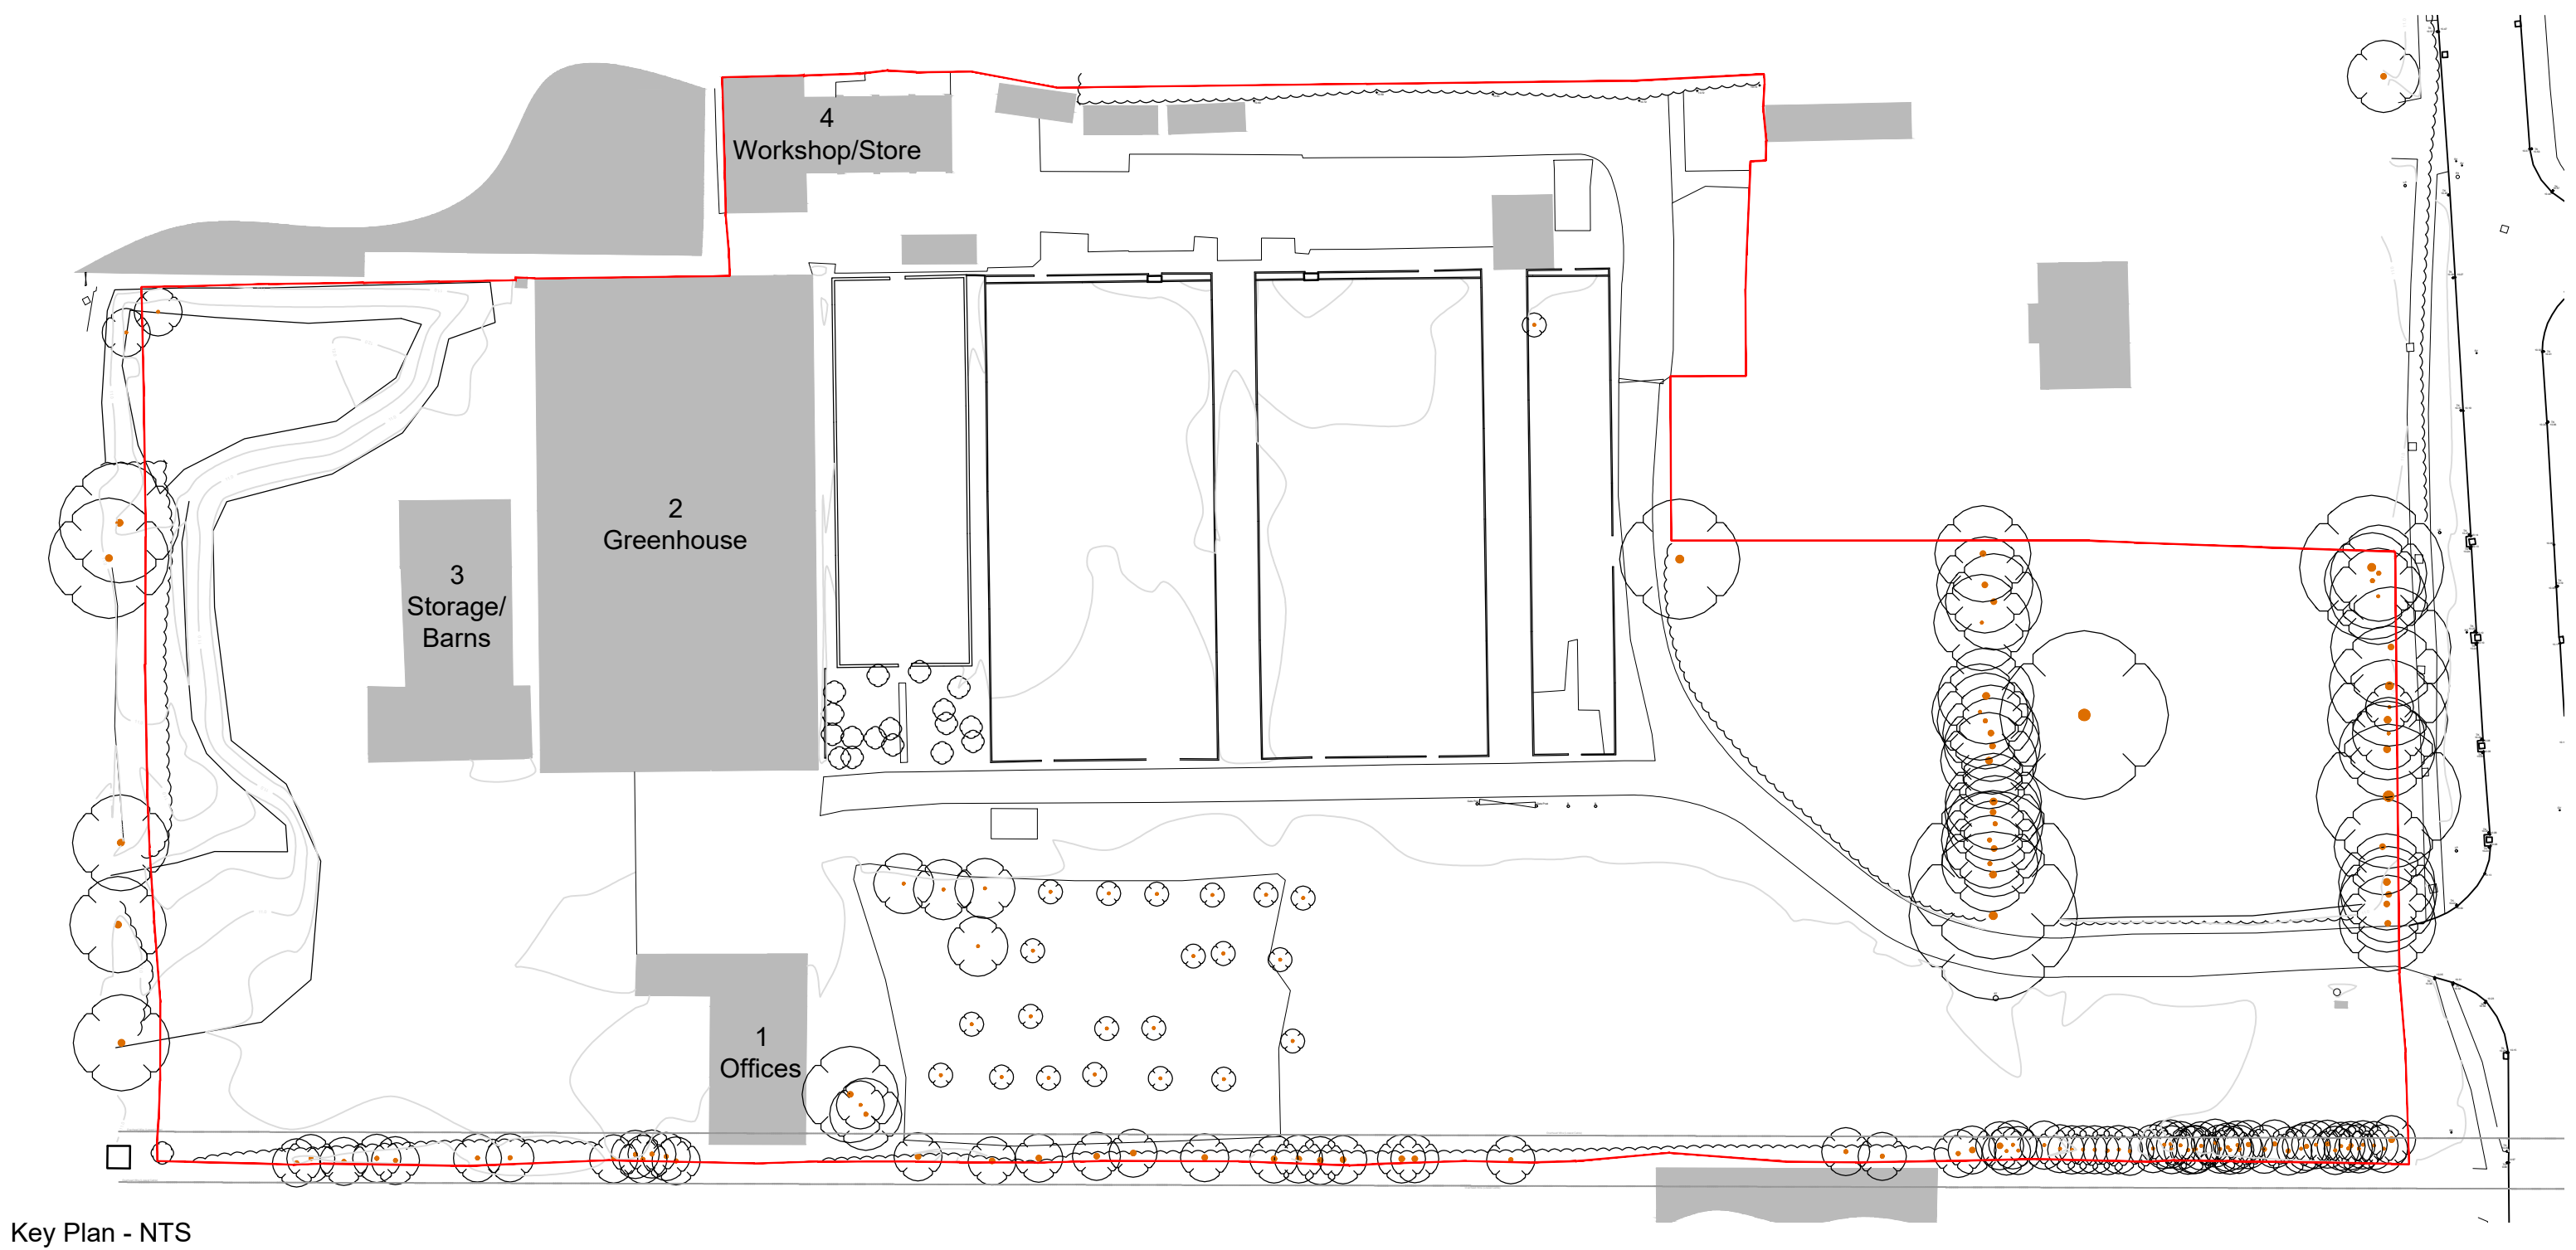

East Elevation

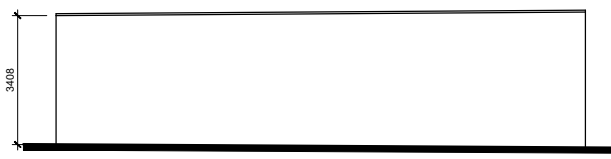


North Elevation

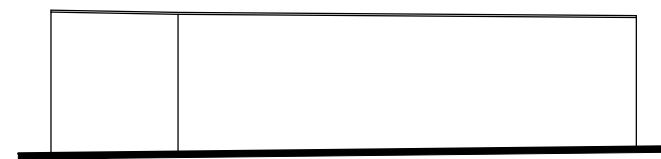


West Elevation


Building 1 - Offices

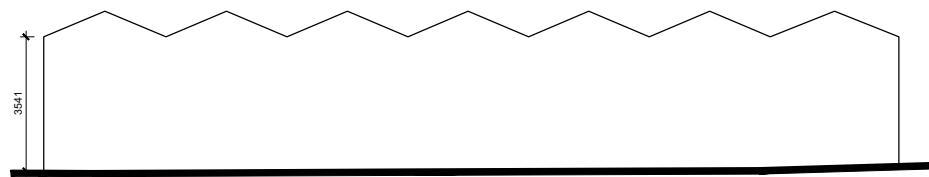


South Elevation

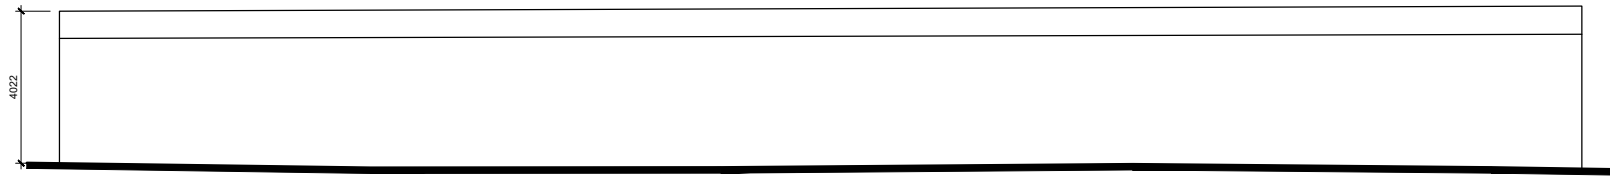

East Elevation

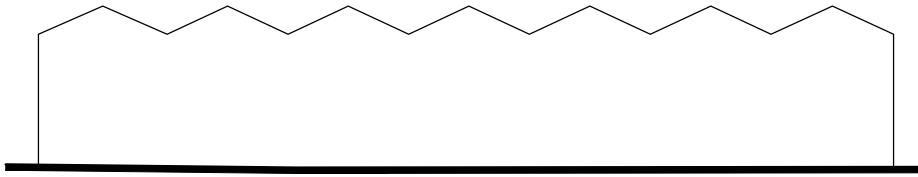


North Elevation

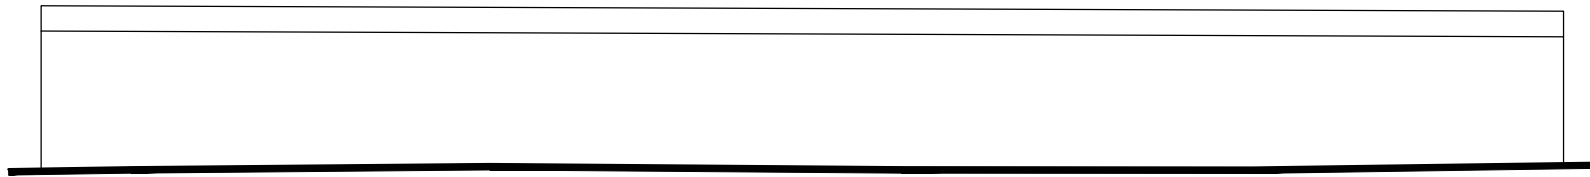


West Elevation


Building 2 - Greenhouse

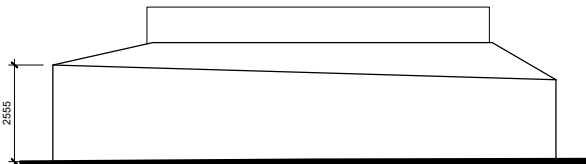

South Elevation

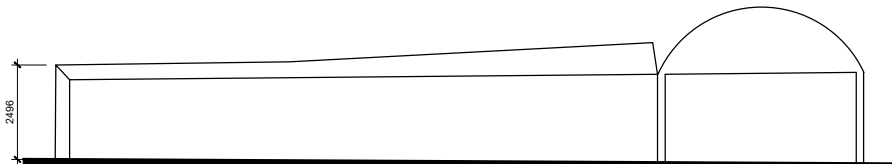

East Elevation

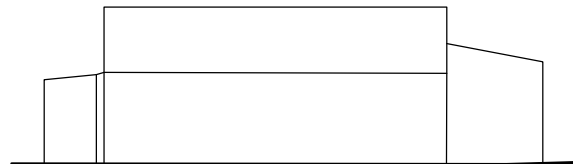


North Elevation




West Elevation


Building 3 - Storage/Barns

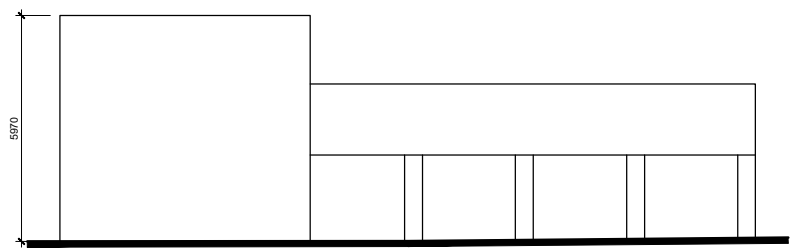

South Elevation

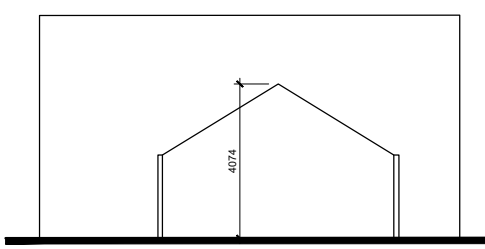

East Elevation

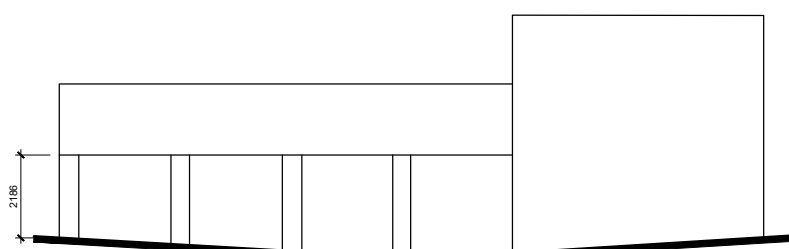

North Elevation



West Elevation

Building 4 - Workshop/Store

P1	22.02.21	Planning Issue	PB	LT
Rev	Date	Revision Details	Dr	Ch



London: 76 Great Suffolk Street
London, SE1 0BL
T 0207 928 2773 E london@ecearchitecture.com

Sussex: Brooklyn Chambers, 11 Goring Road
Worthing, West Sussex, BN12 4AP
T 01903 248777 E sussex@ecearchitecture.com

Bristol: Westworks, Colston Tower
Colston Street, Bristol, BS1 4XE
T 0117 214 1101 E bristol@ecewestworks.com

ECE Architecture
www.ecearchitecture.com

Client's Name
Sigma Homes

Job Title
**The Former Shrubland Nursery,
Roundstone Lane, Angmering**

Drawing Title
Existing Elevations

Scale
1:200 @ A1 / 1:400 @ A3



Drawn	Checked	Date
PB	LT	15.02.21

Job No	Drawing No	Rev
6855	PL-160	P1

Status
INFORMATION