



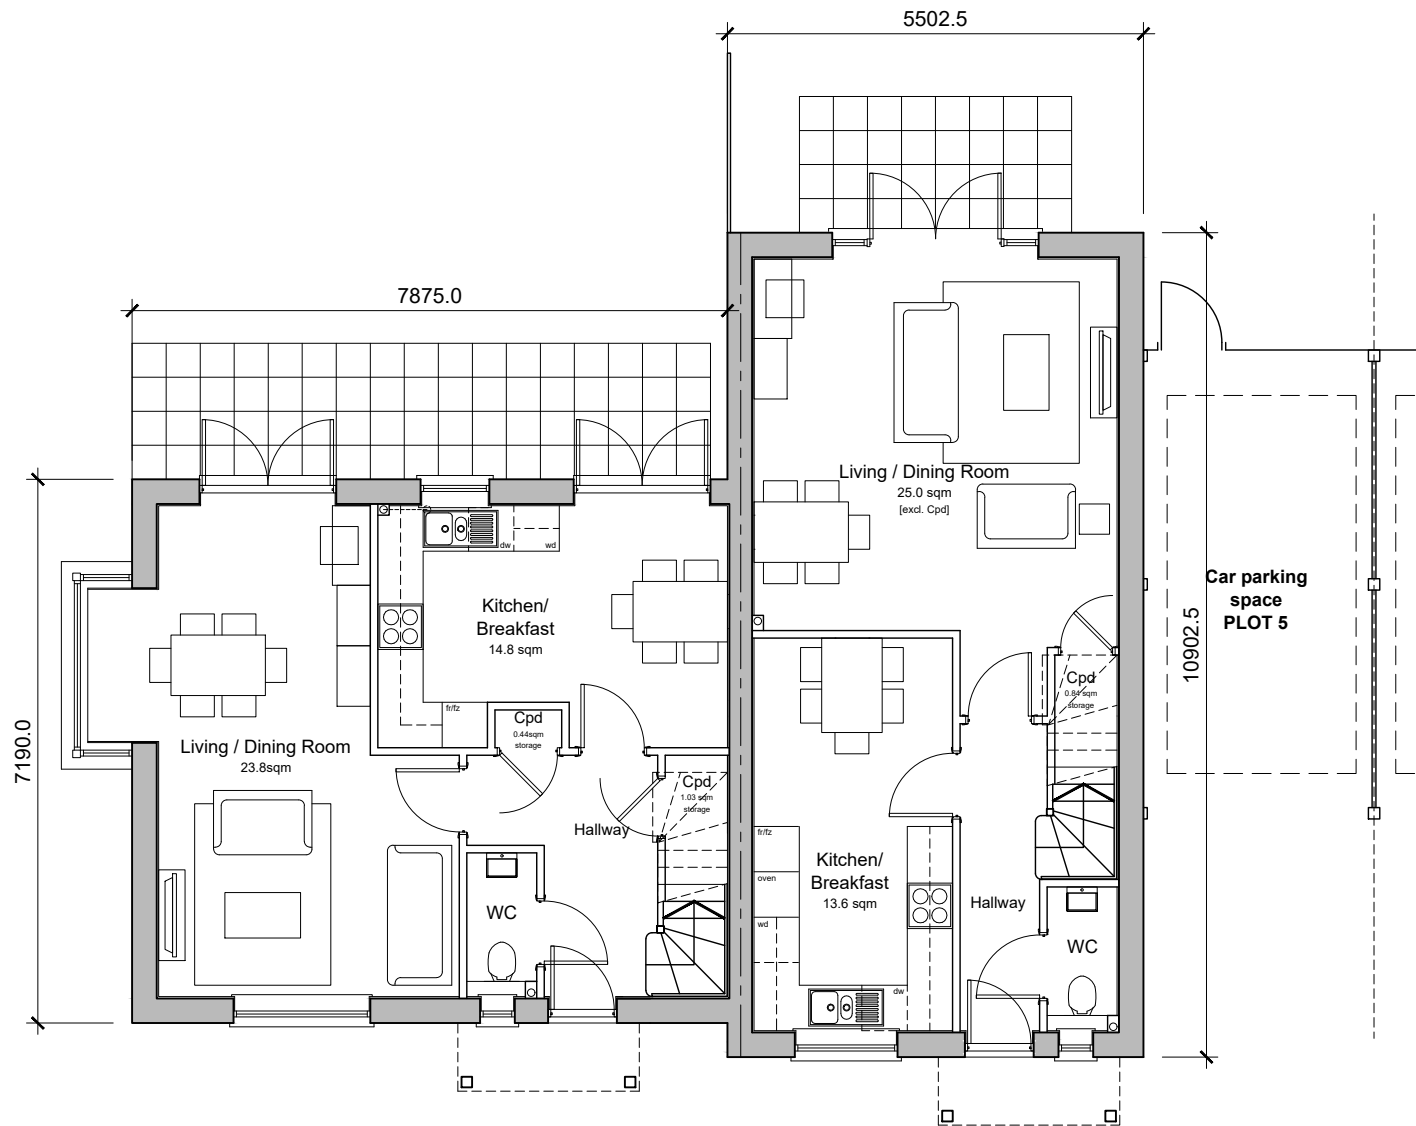

Ground Floor Plan

Open Market Sale
Plot 6
3-Bedroom 5-Person House
99.56 sqm / 1071 sqft GIA (to finishes)
2.63 sqm storage provided where shown

Open Market Sale
Plot 5
3-Bedroom 5-Person House
97.98 sqm / 1055 sqft GIA (to finishes)
3.18 sqm storage provided where shown

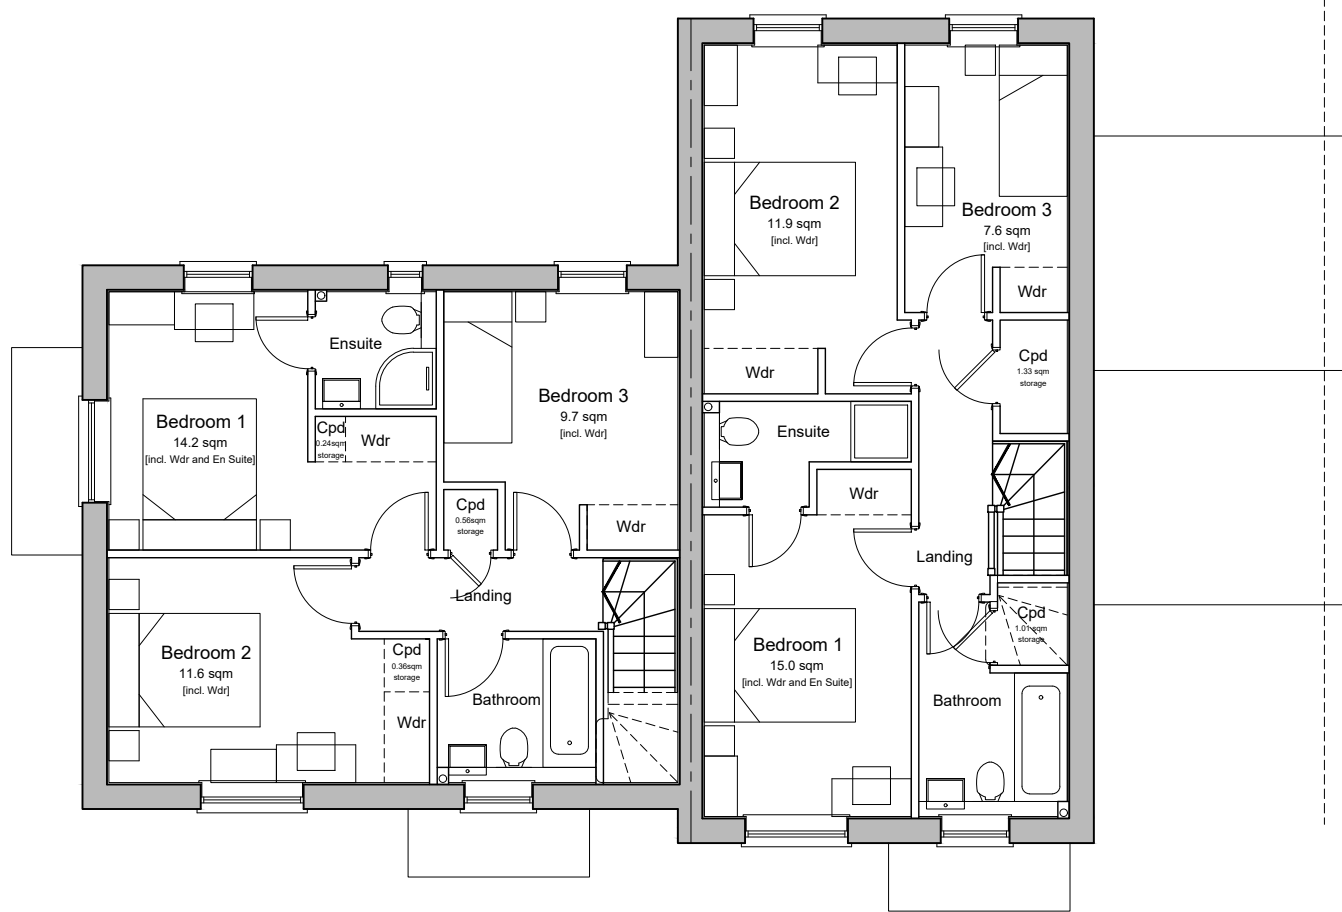

First Floor Plan

Client's Name
Sigma Homes

Job Title
**The Former Shrubland Nursery,
Roundstone Lane, Angmering**

Drawing Title
Proposed Plans - Plots 5,6

Scale
1:100 @ A3

Drawn
JT

Checked
AK

Date
22.12.20

Job No
6855

Drawing No
PL-116

Rev
P1

Status
APPROVAL

P1 22.02.21 Planning Issue PB LT
Rev Date Revision Details Dr Ch

London: 76 Great Suffolk Street London, SE1 0BL
T 0207 928 2773 E london@ecearchitecture.com
Sussex: Brooklyn Chambers, 11 Goring Road Worthing, West Sussex, BN12 4AP
T 01903 248777 E sussex@ecearchitecture.com
Bristol: Westworks, Colston Tower Colston Street, Bristol, BS1 4XE
T 0117 214 1101 E bristol@ecwestworks.com
ECE Architecture
www.ecearchitecture.com

CAD Plot date: 22/02/2021 - 14:56:43 6855 - house types.dwg