



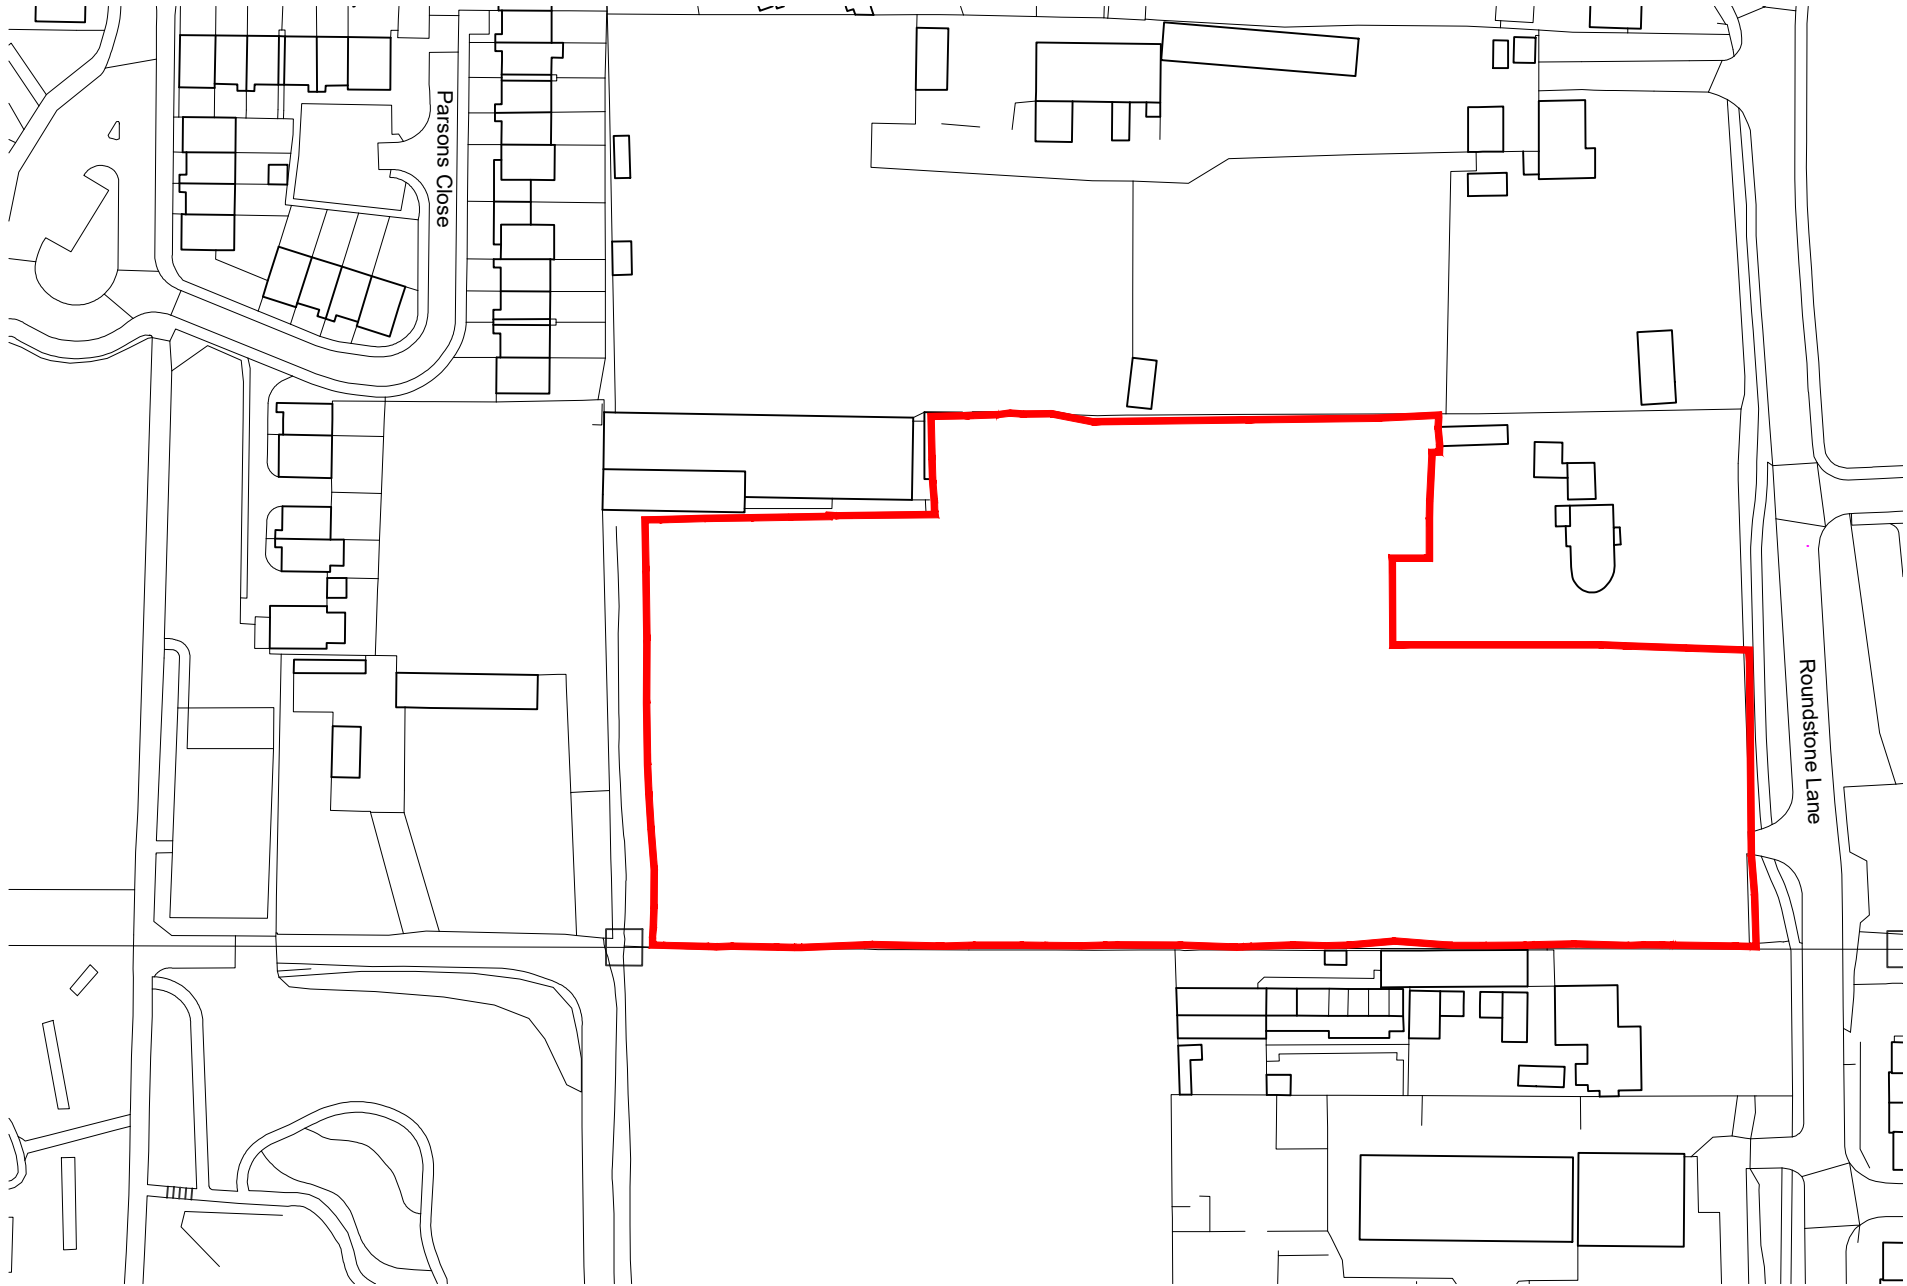

Site Location Plan

 

Client's Name
Sigma Homes

Job Title
**The Former Shrubland Nursery,
Roundstone Lane, Angmering**

Drawing Title
Site Location Plan

Scale
1:1250 @ A3

metres 10 20 30 40 50

Drawn JT	Checked AK	Date 22.12.20
Job No 6855	Drawing No LOC-001	Rev A
Status		

INFORMATION

A	22.02.21	Boundary amended	PB	LT
Rev	Date	Revision Details	Dr	Ch



London: 76 Great Suffolk Street
London, SE1 0BL
T 0207 928 2773 E london@ecearchitecture.com

Sussex: Brooklyn Chambers, 11 Goring Road
Worthing, West Sussex, BN12 4AP
T 01903 248777 E sussex@ecearchitecture.com

Bristol: Westworks, Colston Tower
Colston Street, Bristol, BS1 4XE
T 0117 214 1101 E bristol@ecwestworks.com

ECE Architecture
www.ecearchitecture.com

CAD Plot date: 22/02/2021 - 17:36:33

6855 - site plan.dwg