



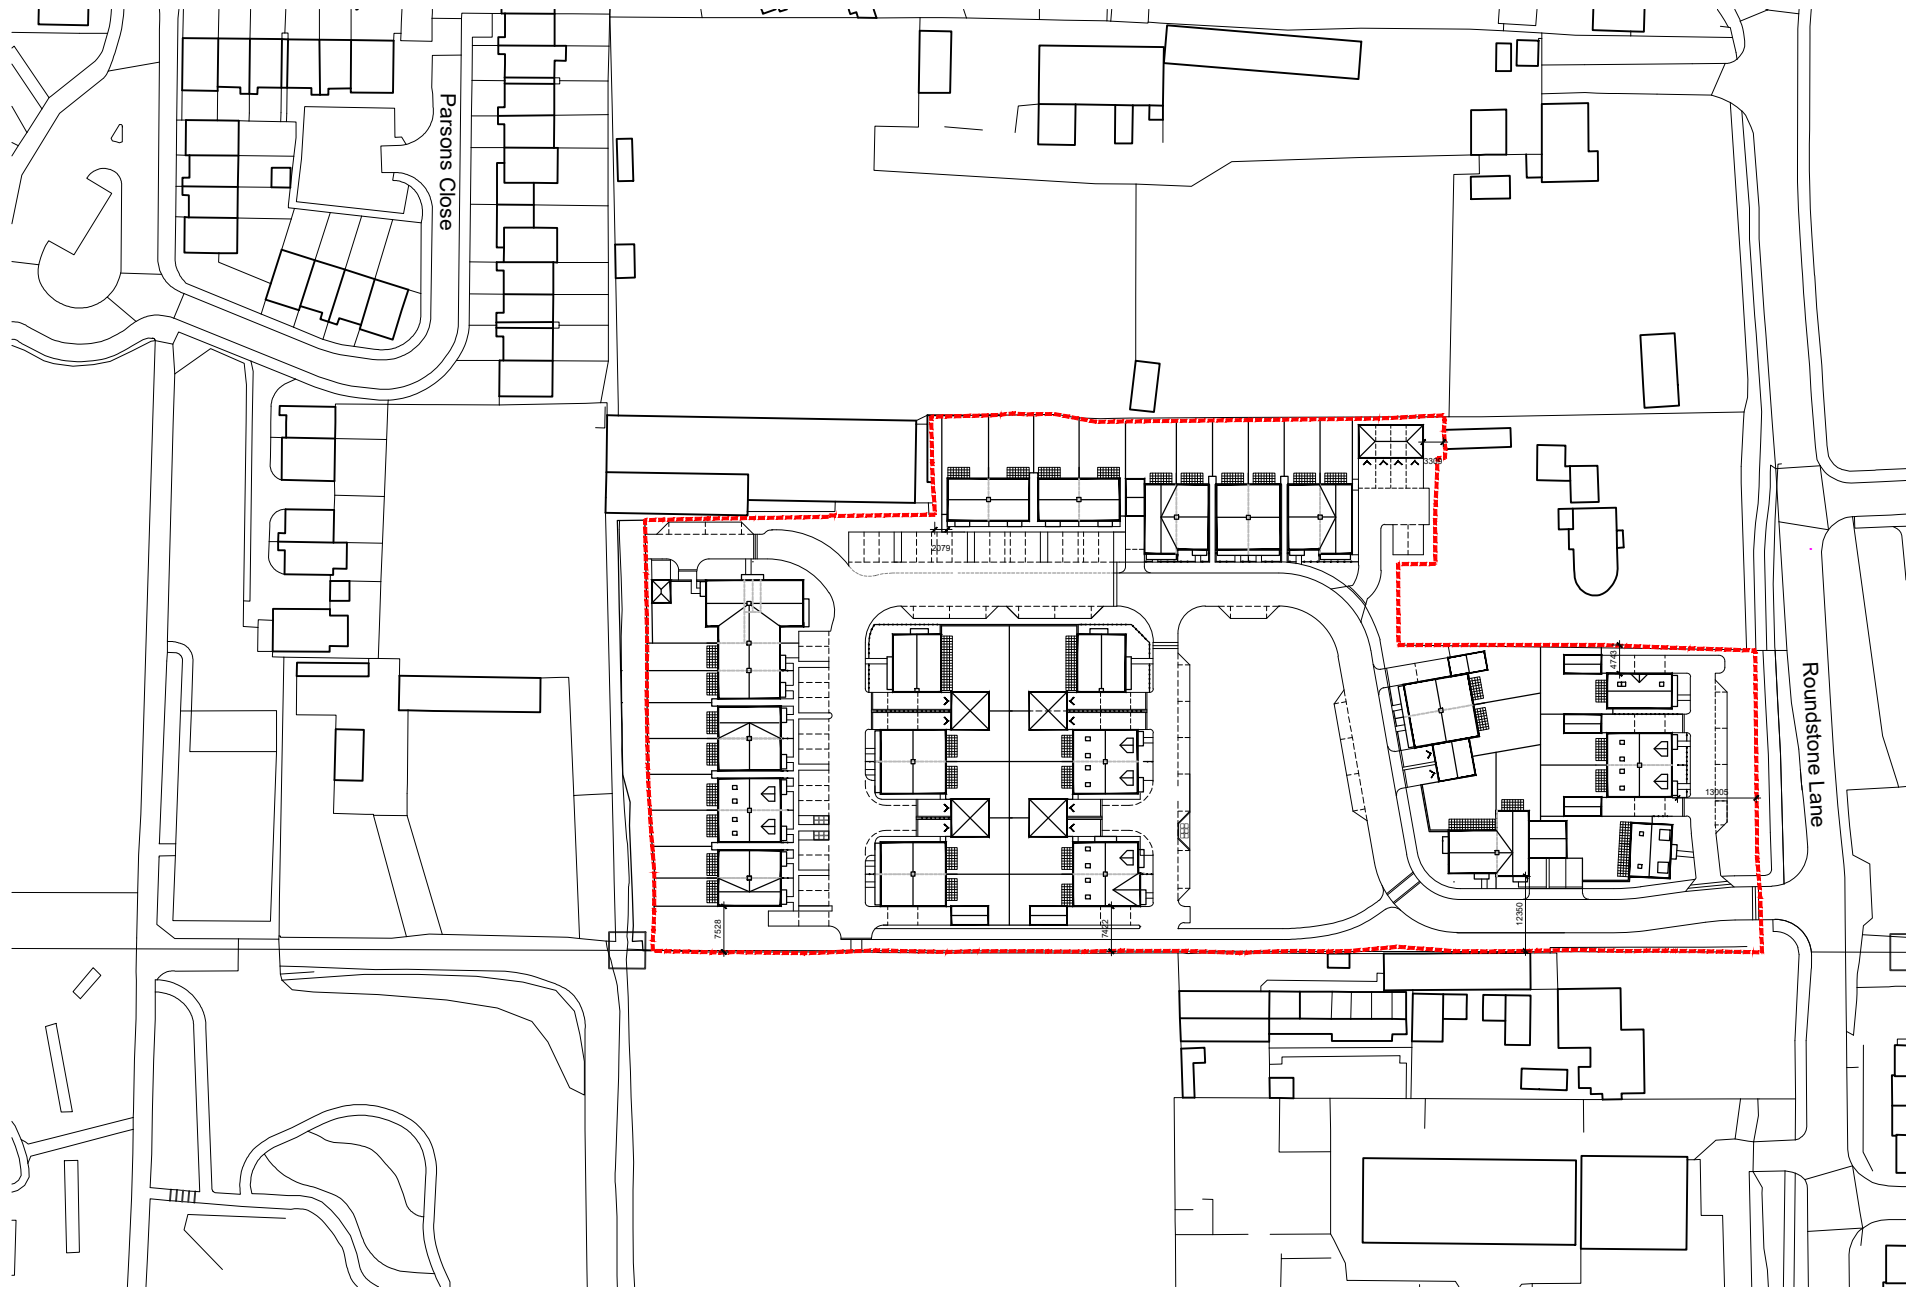

Site Block Plan

 

Client's Name
Sigma Homes

Job Title
**The Former Shrubland Nursery,
Roundstone Lane, Angmering**

Drawing Title
Site Block Plan

Scale
1:1250 @ A3

metres 10 20 30 40 50

Drawn	Checked	Date
PB	LT	12.02.21
Job No	Drawing No	Rev
6855	BLOC-001	C
Status		

INFORMATION

Rev	Date	Revision Details	Dr	Ch
C	08.07.21	Roof plans adjusted	LT	AK
B	05.07.21	Revised to client comment	LT	AK
A	22.02.21	Boundary amended	PB	LT

London: 76 Great Suffolk Street
London, SE1 0BL
T 0207 928 2773 **E** london@ecearchitecture.com
Sussex: Brooklyn Chambers, 11 Goring Road
Worthing, West Sussex, BN12 4AP
T 01903 248777 **E** sussex@ecearchitecture.com
Bristol: Westworks, Colston Tower
Colston Street, Bristol, BS1 4XE
T 0117 214 1101 **E** bristol@ecwestworks.com
ECE Architecture
www.ecearchitecture.com