
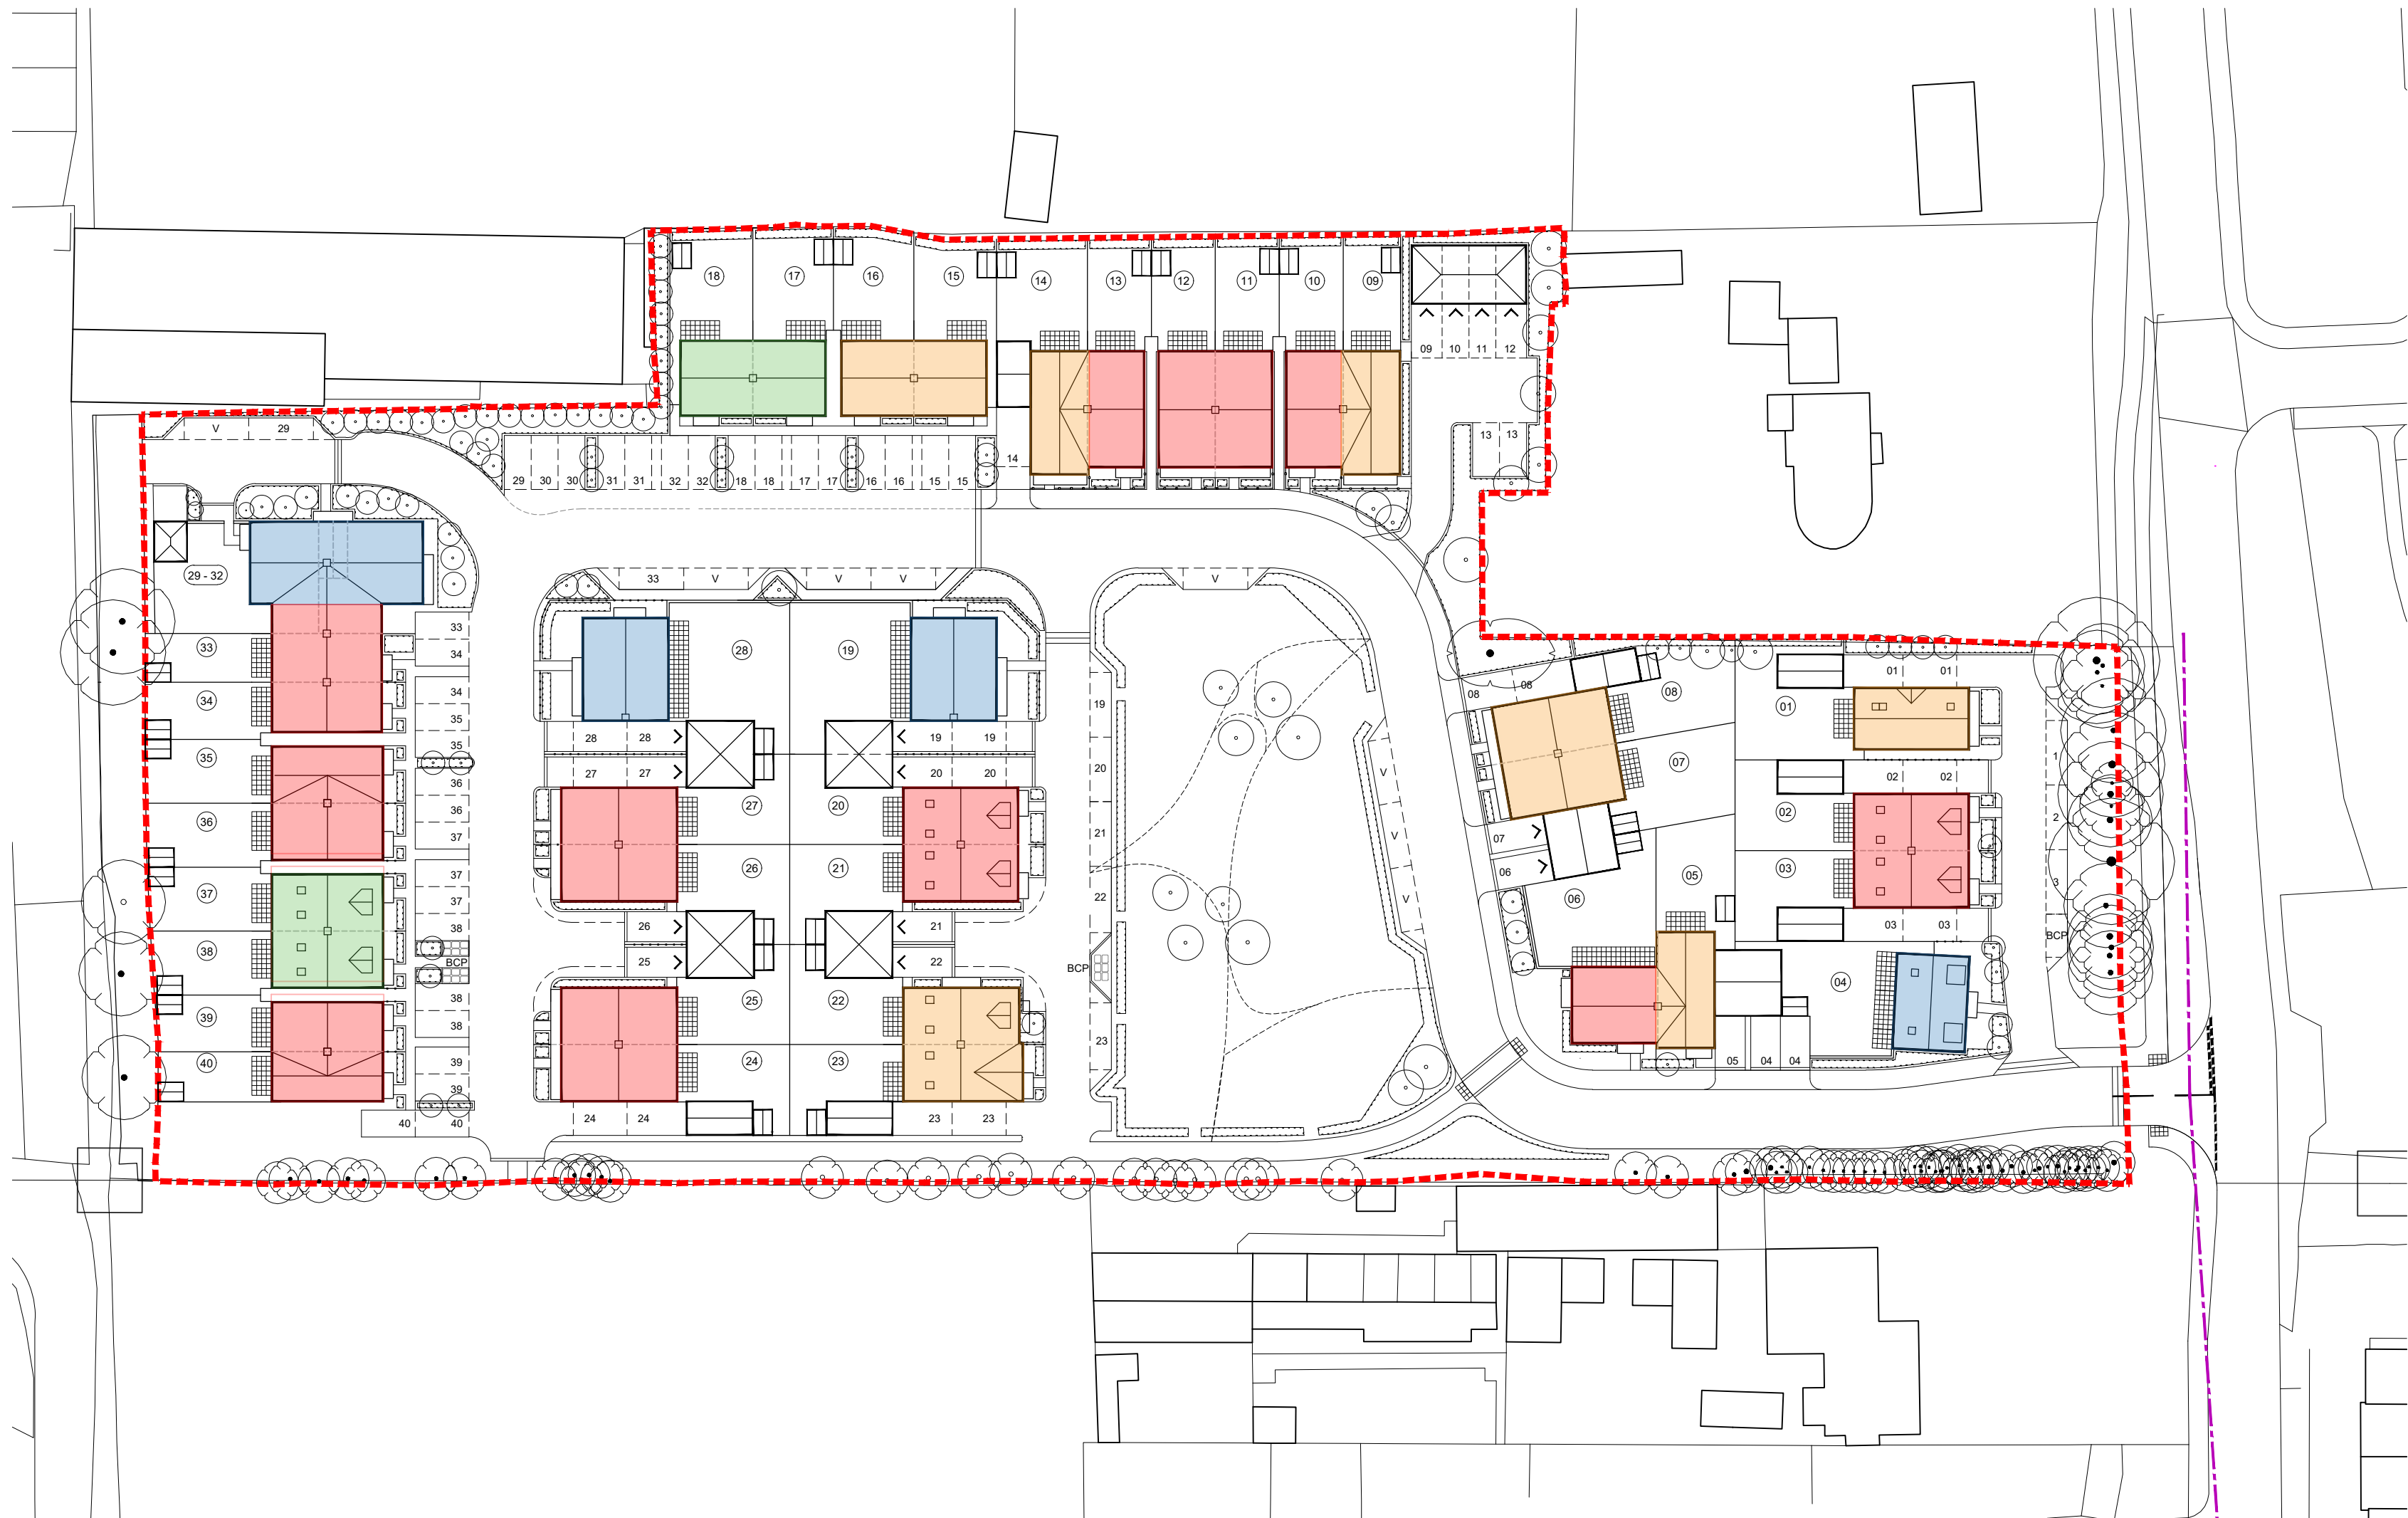


 

Site Materials Plan

CDM 2015 Health & Safety Information

This information relates only to 'Significant Hazards' identified on this drawing and is to be read in conjunction with the Designer's Hazard Register.

Key:

- Red Brick
- Tile Hanging FF
- Weatherboarding
- Weatherboarding FF

Notes:

- Ground floor of all dwellings to be red brick
- Garages to be red brick (Plots 01-03 and 19-20)

P3	08.07.21	Roof plans adjusted	LT	AK
P2	05.07.21	Revised to client comment	LT	AK
P1	22.02.21	Planning Issue	PB	LT

Rev	Date	Revision Details	Dr	Ch
-----	------	------------------	----	----



London: 76 Great Suffolk Street
London, SE1 0BL
T 0207 928 2773 E london@ecearchitecture.com
Sussex: Brooklyn Chambers, 11 Goring Road
Worthing, West Sussex, BN12 4AP
T 01903 248777 E sussex@ecearchitecture.com
Bristol: Westworks, Colston Tower
Colston Street, Bristol, BS1 4XE
T 0117 214 1101 E bristol@ecwestworks.com
ECE Architecture
www.ecearchitecture.com

Client's Name
Sigma Homes

Job Title
**The Former Shrubland Nursery,
Roundstone Lane, Angmering**

Drawing Title
Site Materials Plan

Scale

1:500 @ A2



Drawn	Checked	Date
JT	AK	13.01.21

Job No	Drawing No	Rev
6855	PL-102	P3

Status

APPROVAL