


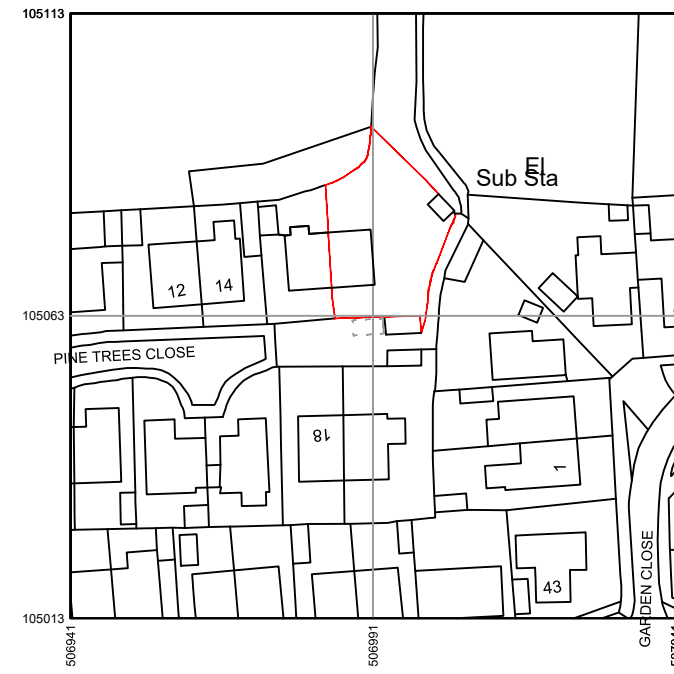

The map displays a proposed development area outlined in red. Within this area, a rectangular section is shaded with diagonal lines. Dimensions are provided for various segments of the red boundary and the shaded area:

- Top-left vertical segment: 7863
- Top-right vertical segment: 9880
- Rightmost vertical segment: 1765
- Bottom-right vertical segment: 7475
- Bottom horizontal segment: 5109
- Small horizontal segment on the right: 5941


Lot numbers are indicated in several areas: 12 and 14 on the left, 18 in the bottom center, and 1 on the bottom right. The text "Sub Sta" is located on the right side, and "CLOSE" is on the left side. The map is oriented with North at the top.

CR Design Services


OS Map Licence
OS Map data supplied by Copla Ltd., trading as UKPlanningMaps.com a licensed Ordnance Survey partner (100054135). Data licenced for 1 year, expiring 1 March 2022. Unique plan reference: v1c/584094/791844

D	13.04.21	Dimensions added to site boundaries
C	08.02.21	Parking updated to suit
B	02.02.21	Extension updated to suit client comments
A	02.03.21	Proposed parking and boundary edited
Rev.	Date	Description

DRAWING NO	DATE	DRAWING	PROJECT
1485-01	25.02.21	SITE LOCATION AND BLOCK PLAN	16 PINE TREES CLOSE ANGMERING LITTLEHAMPTON BN16 4LT
DRAWN	SCALE		
RC	AS SHOWN @ A1		

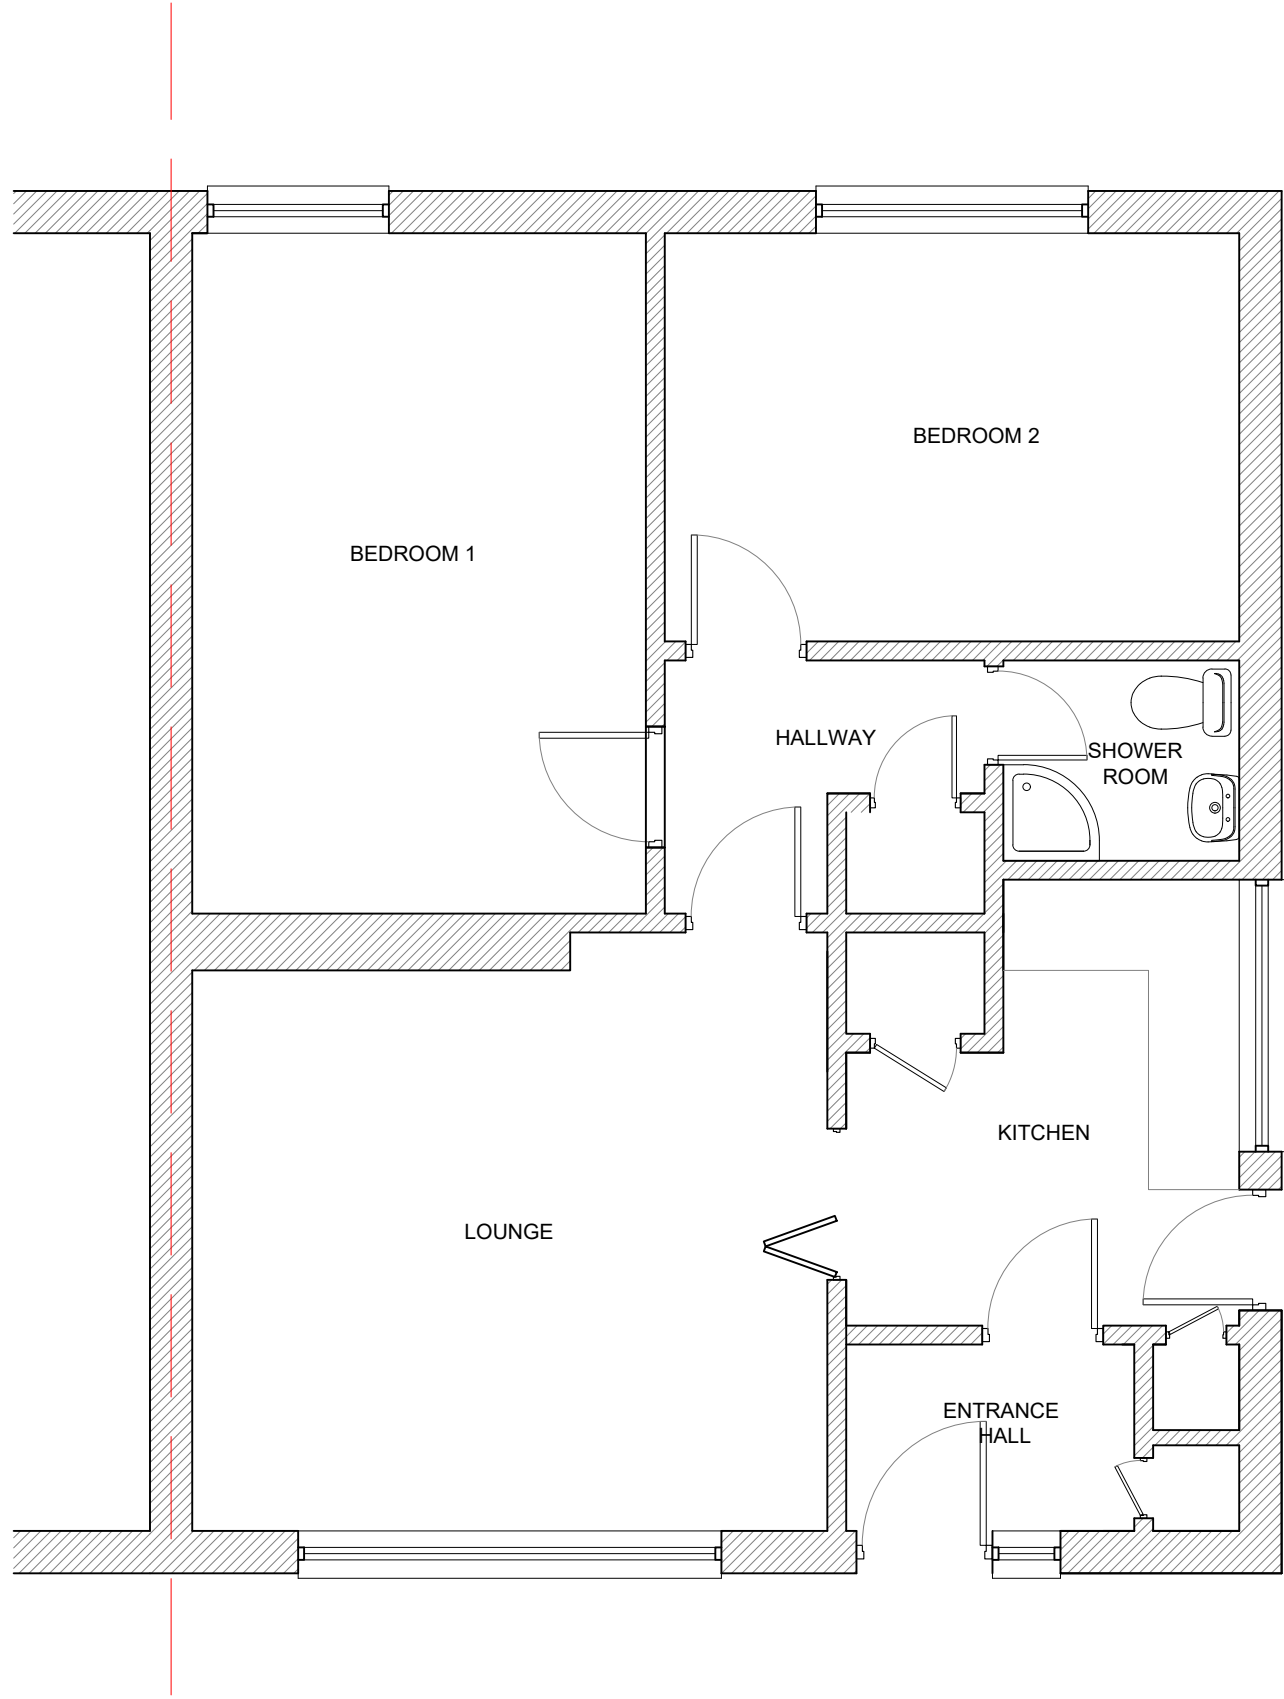


EXISTING GROUND FLOOR PLAN

 

EXISTING ROOF PLAN

- NOTES:
- 1. All dimensions to be checked on site.
 - 2. Any discrepancies to be reported back to CR Design Services.

DRAWING NO	DATE	DRAWING	PROJECT
1485-02	25.02.21		
DRAWN	SCALE		
RC	1:50 @ A1		

 





EXISTING FRONT ELEVATION



EXISTING SIDE ELEVATION

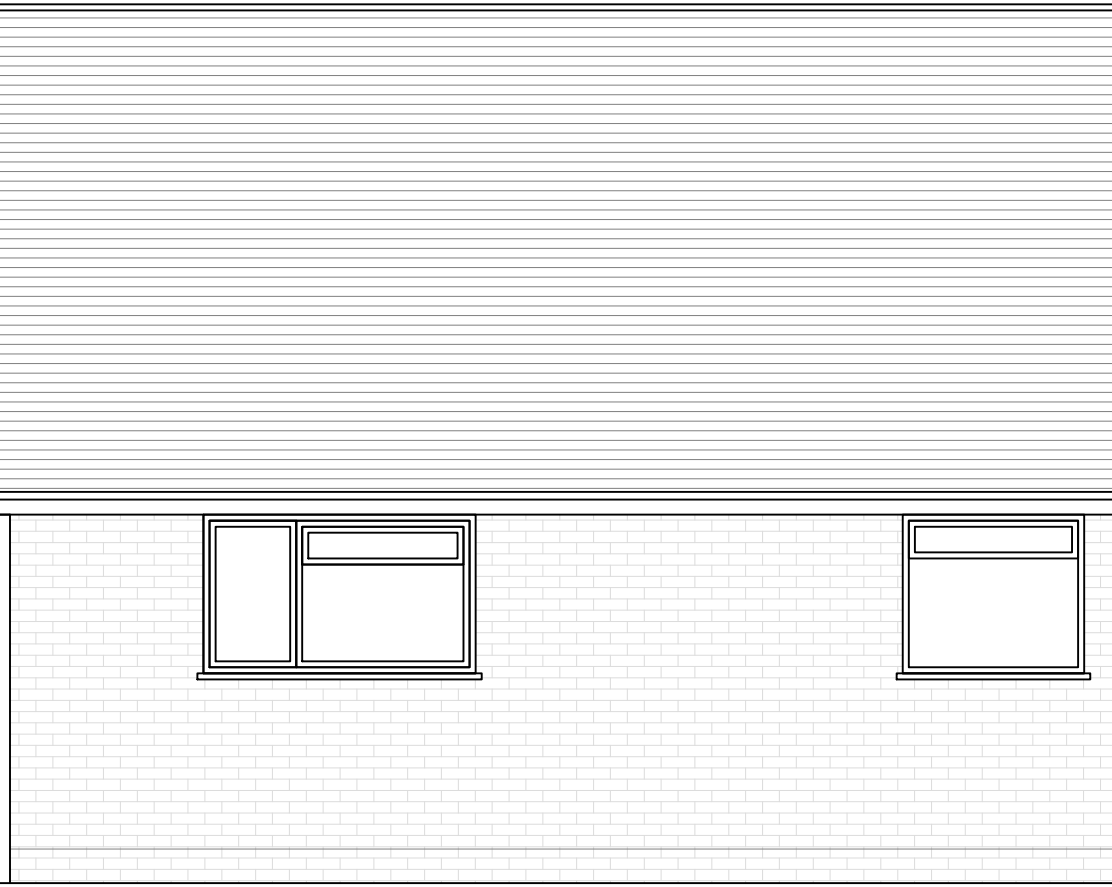

EXISTING REAR ELEVATION

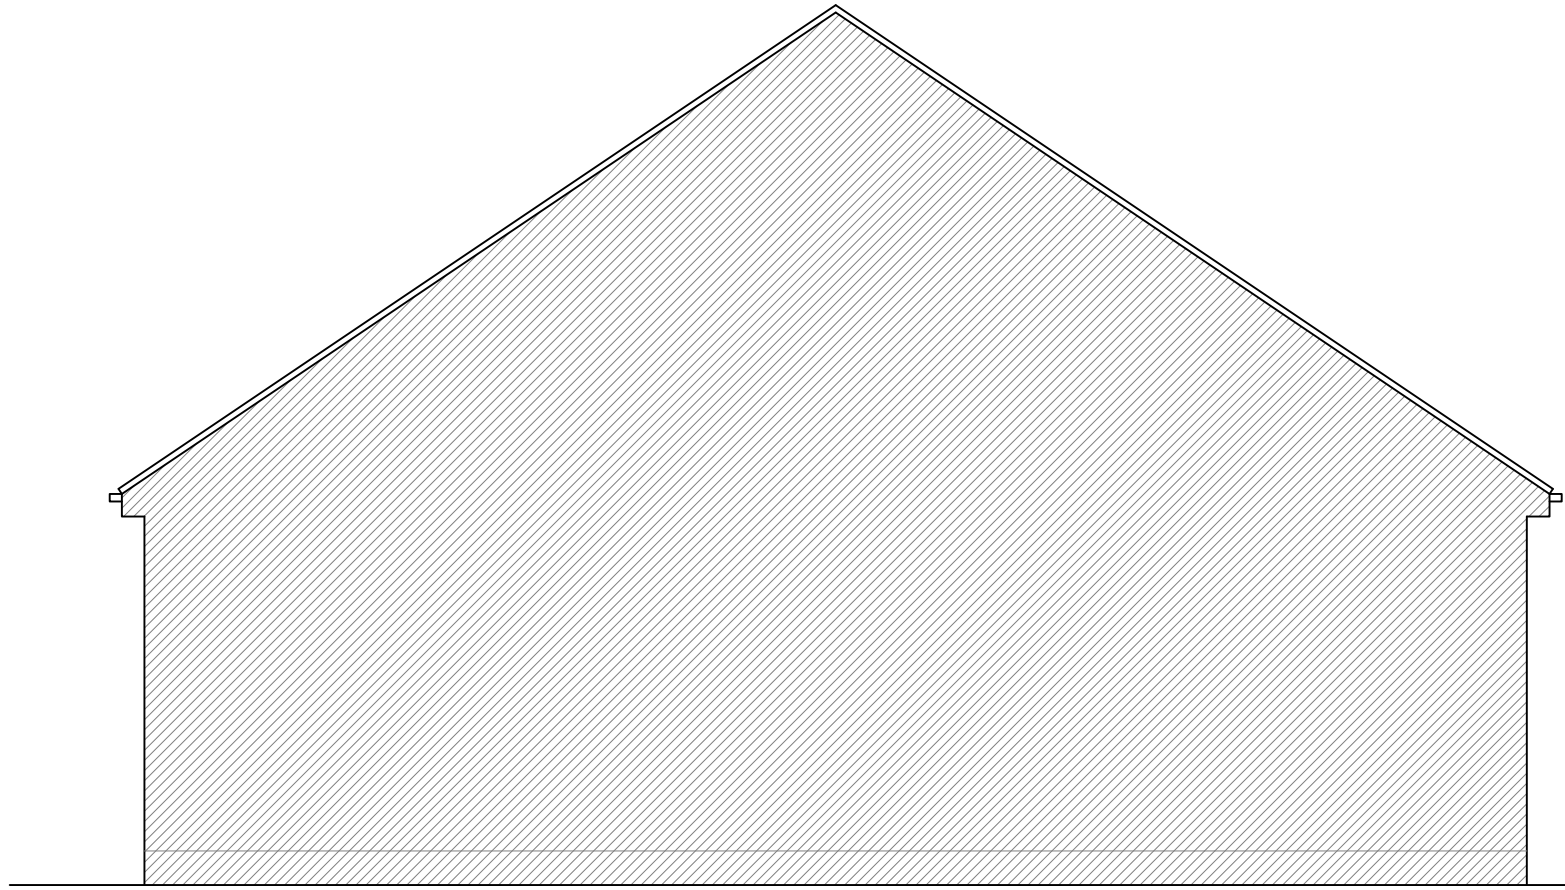

EXISTING SIDE ELEVATION

03 EXISTING ELEVATIONS
SCALE 1:50 @ A1

CR


DesignServices


Salvus House, Aykley Heads,
Durham, DH1 5TS
sales@crdesignservices.co.uk
www.crdesignservices.co.uk
Tel: 0191 645 6000

- NOTES:
- 1. All dimensions to be checked on site.
 - 2. Any discrepancies to be reported back to CR Design Services.

Rev.	Date	Description
------	------	-------------

DRAWING NO	DATE	DRAWING	PROJECT
1485-03	25.02.21	EXISTING ELEVATIONS	16 PINE TREES CLOSE ANGMERING LITTLEHAMPTON BN16 4LT
DRAWN	SCALE		
RC	1:50 @ A1		

 


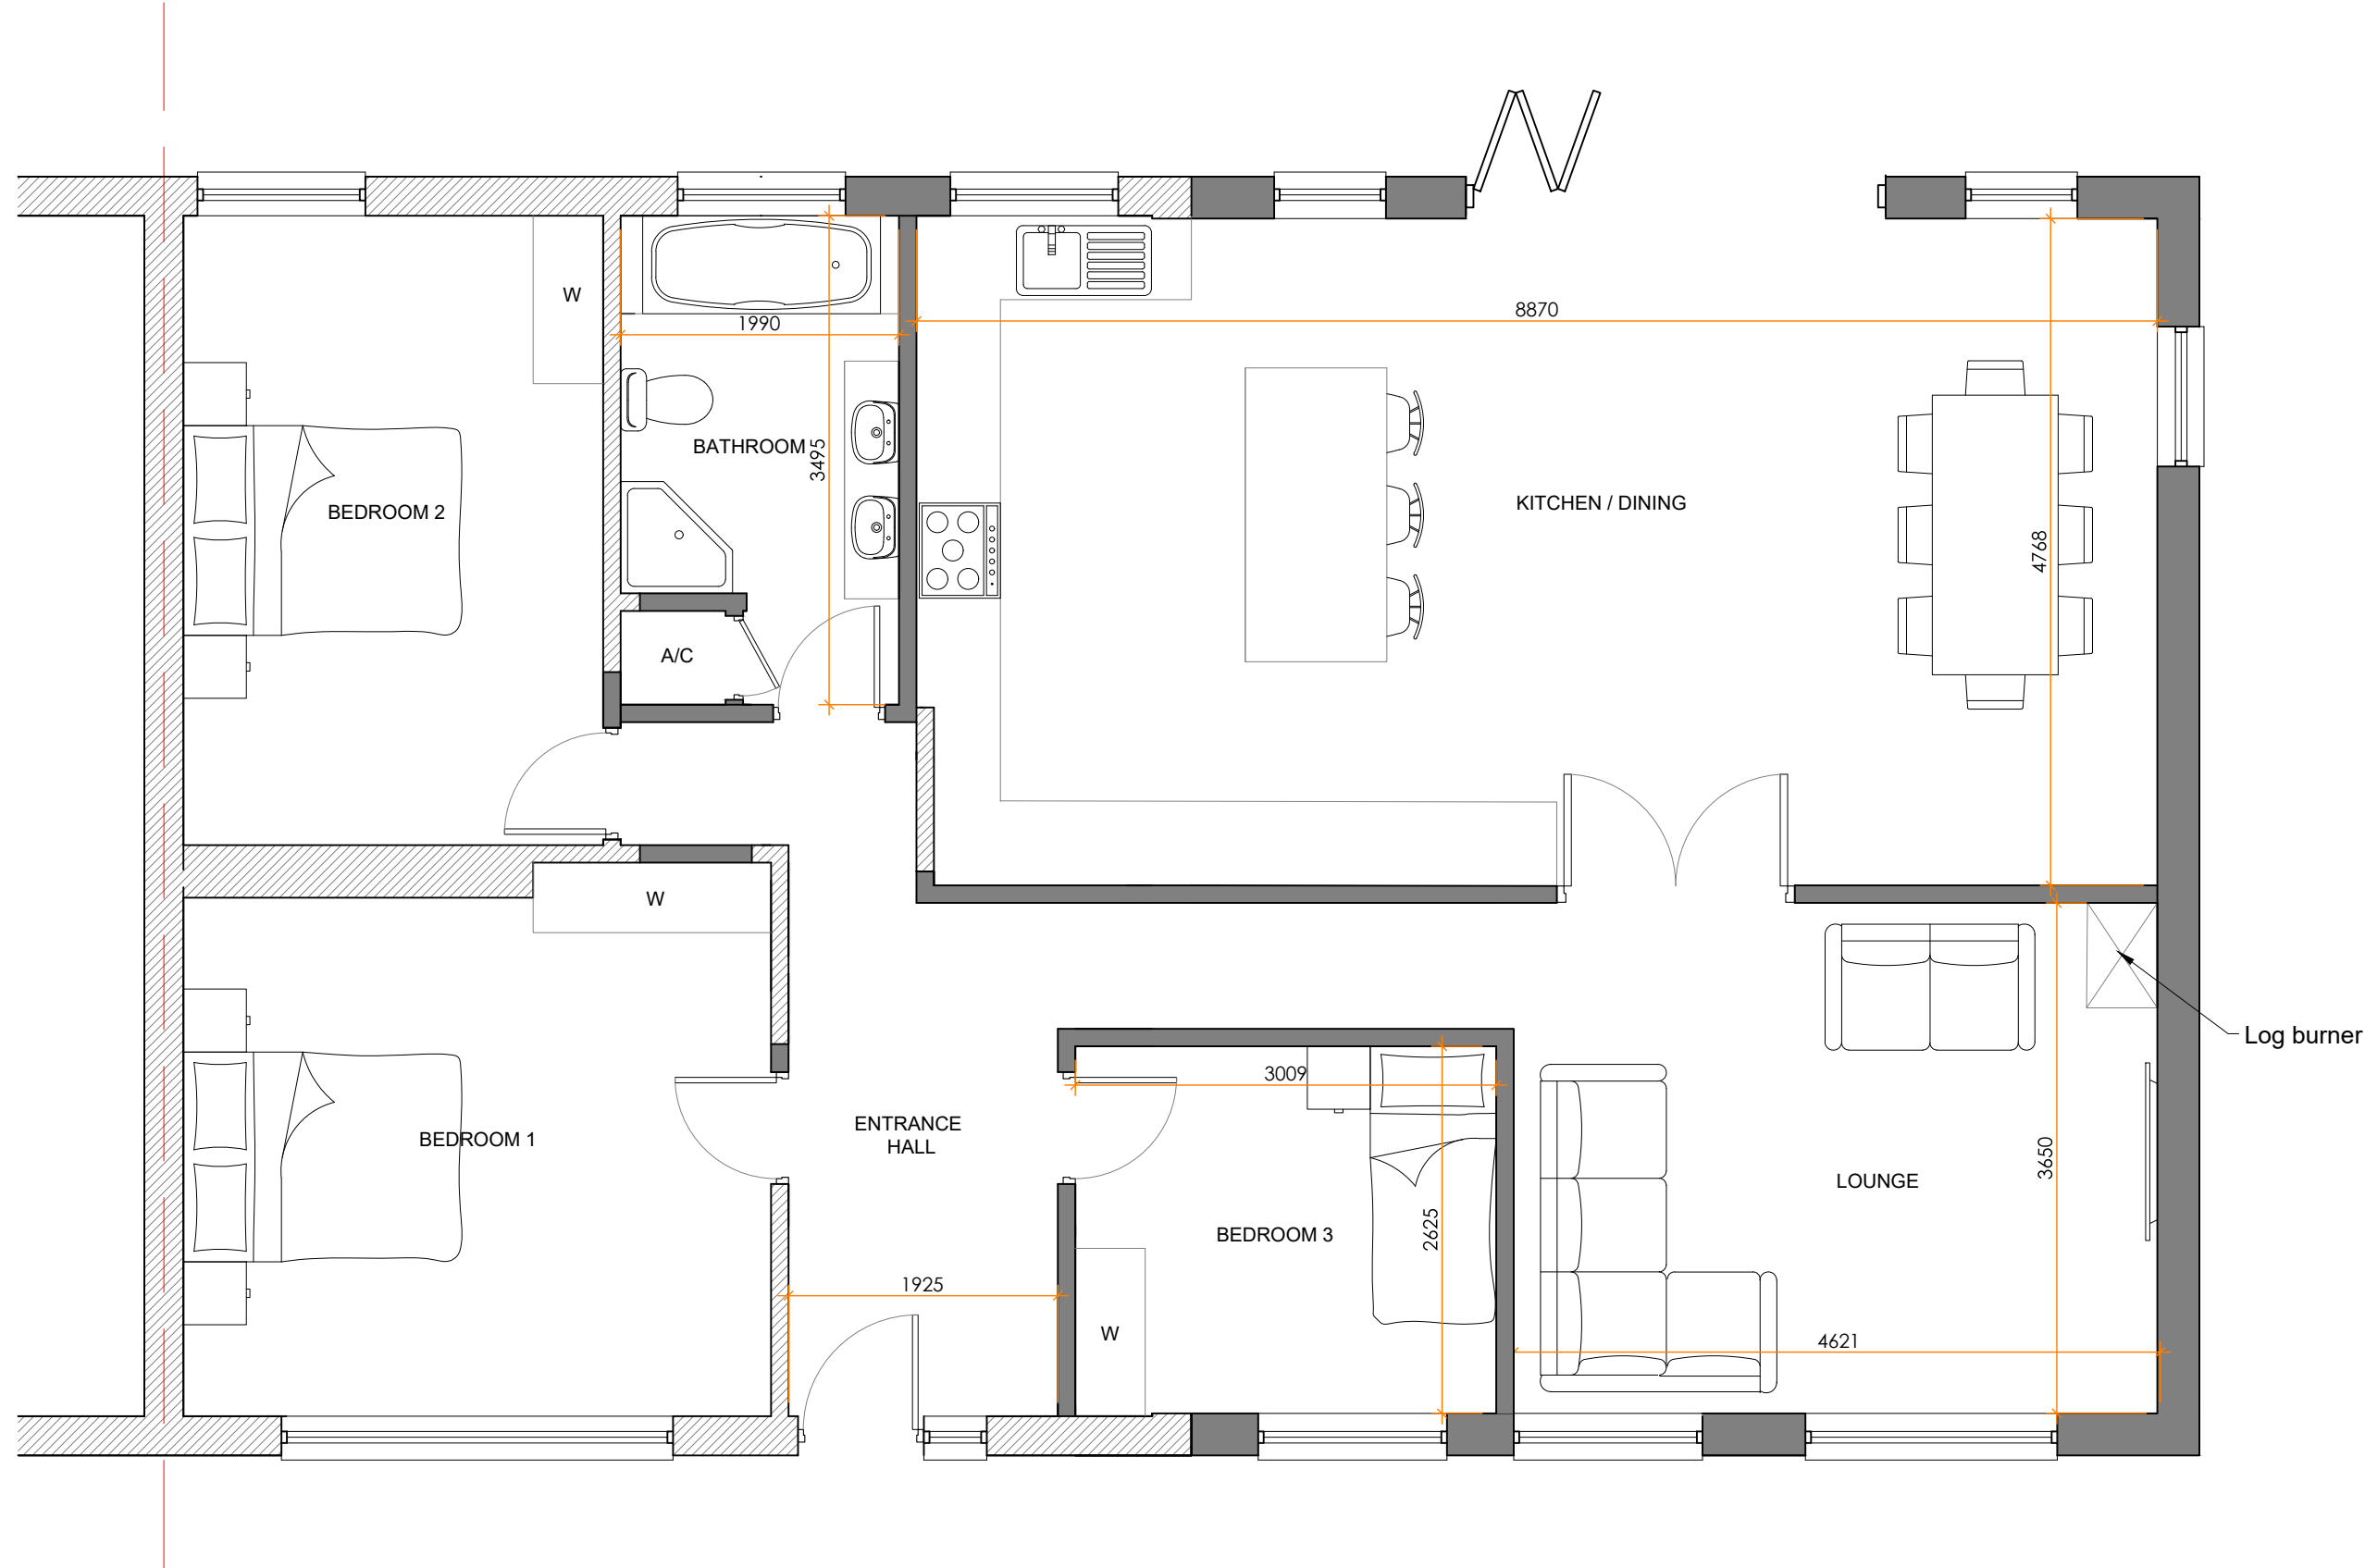

PROPOSED GROUND FLOOR PLAN



PROPOSED ROOF PLAN

 

CRDesignServices


Salvus House, Aykley Heads,
Durham, DH1 5TS
sales@crdesignservices.co.uk
www.crdesignservices.co.uk
Tel: 0191 645 6000

- NOTES:
- 1. All dimensions to be checked on site.
 - 2. Any discrepancies to be reported back to CR Design Services.


			DRAWING NO	DATE	DRAWING	PROJECT
			1485-04	25.02.21	PROPOSED FLOOR PLAN	16 PINE TREES CLOSE ANGMERING LITTLEHAMPTON BN16 4LT
			DRAWN	SCALE		
			RC	1:50 @ A1		
C	03.02.21	Layout updated to suit client comments				
B	02.02.21	Updated to suit client comments				
A	02.02.21	Extension updated to suit client comments				
Rev.	Date	Description				




PROPOSED FRONT ELEVATION

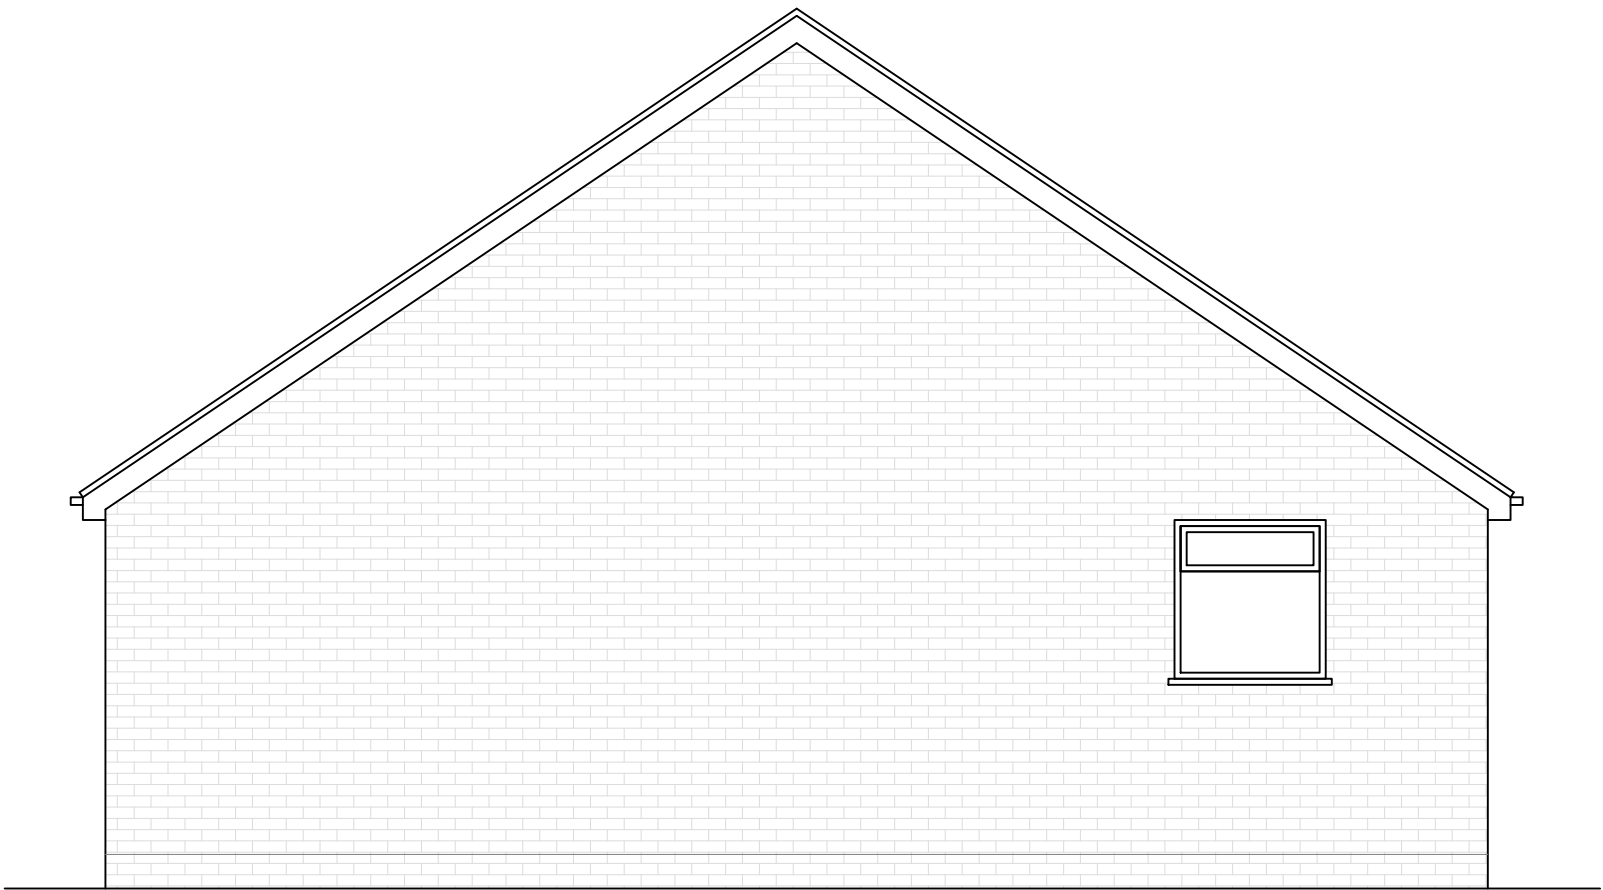

PROPOSED SIDE ELEVATION

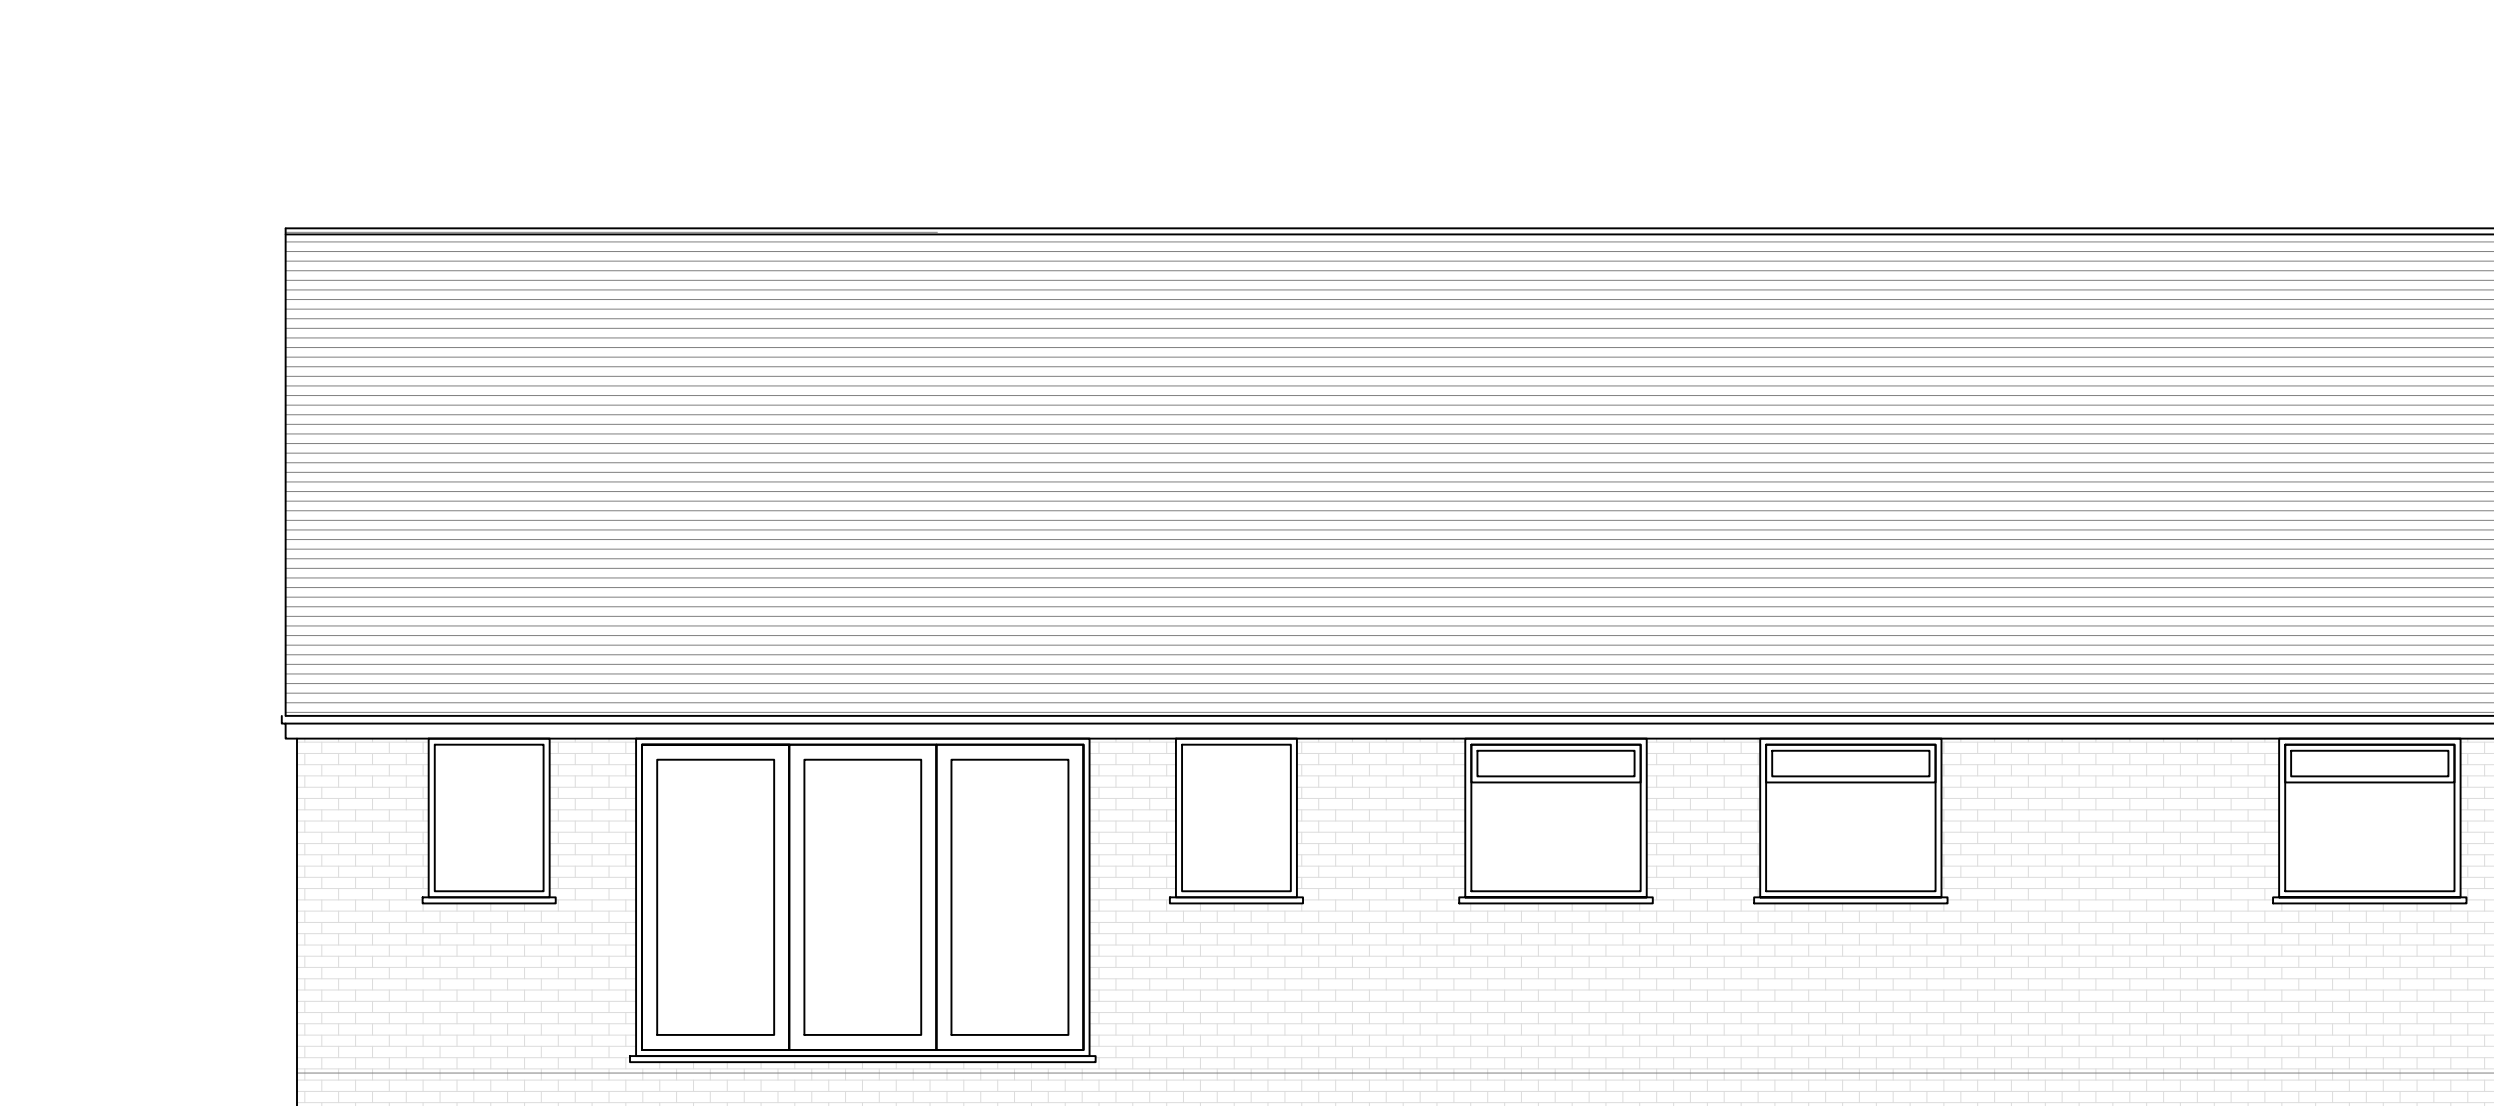

PROPOSED REAR ELEVATION

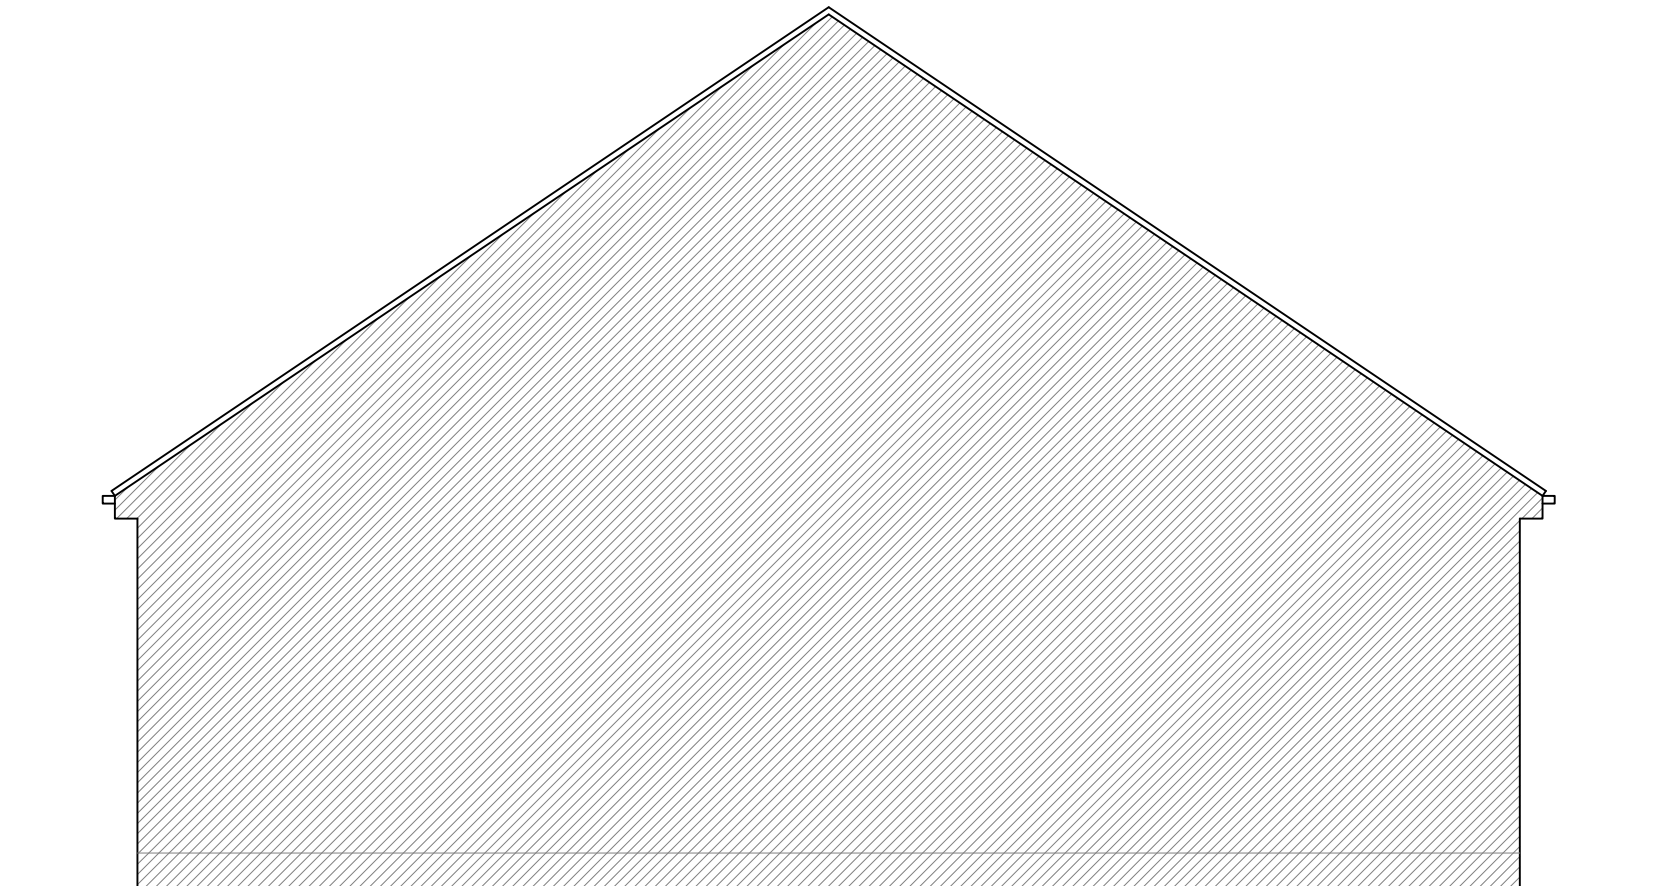

PROPOSED SIDE ELEVATION

05 PROPOSED ELEVATIONS
SCALE 1:50 @ A1

CR

DesignServices

Salvus House, Aykley Heads,
Durham, DH1 5TS
sales@crdesignservices.co.uk
www.crdesignservices.co.uk
Tel: 0191 645 6000

- NOTES:
- 1. All dimensions to be checked on site.
 - 2. Any discrepancies to be reported back to CR Design Services.

B	02.02.21	Updated to suit client comments
A	02.02.21	Extension updated to suit client comments
Rev	Date	Description

DRAWING NO	DATE	DRAWING	PROJECT
1485-05	25.02.21	PROPOSED ELEVATIONS	16 PINE TREES CLOSE ANGMERING LITTLEHAMPTON BN16 4LT
DRAWN	SCALE		
RC	1:50 @ A1		

