


A/68/09

Notes
All details are indicative only. All dimensions to be checked on site by contractor prior to commencement of works. Any discrepancies in drawings to be reported to Philips Chartered Surveyors.

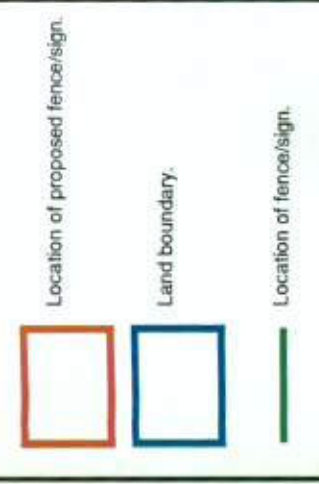

Rev.	Amendments	Date	Drw.
A	Amendments following Planning queries	20.07.09	MAB

Philips
Chartered Surveyors
Building Surveyors, Designers and Consultants
The Old Coach House, 78 Lower Street,
Pulborough, West Sussex, RH20 2AZ
Tel: 01798 873222 Fax: 01798 873444
e-mail: info@philips-surveyors.co.uk

CLIENT:
WSCC Property Services
The Tannery
Westgate
Chichester
West Sussex PO19 3RJ

PROJECT:
St Wilfrids Catholic Primary School
Arundel Road, Angmering
West Sussex BN16 4JR


Proposed new fence and signage

DRAWING TITLE:
PLANNING



Proposed Floor Plan
Location & Block Plan

DRAWN: MAB	JOB NO: 1674/08	SCALE: SEE DWG
CHECKED: POW	DRAWING NO: PL2	REV: A
DATE: 15.06.09		

© Philips Chartered Surveyors.

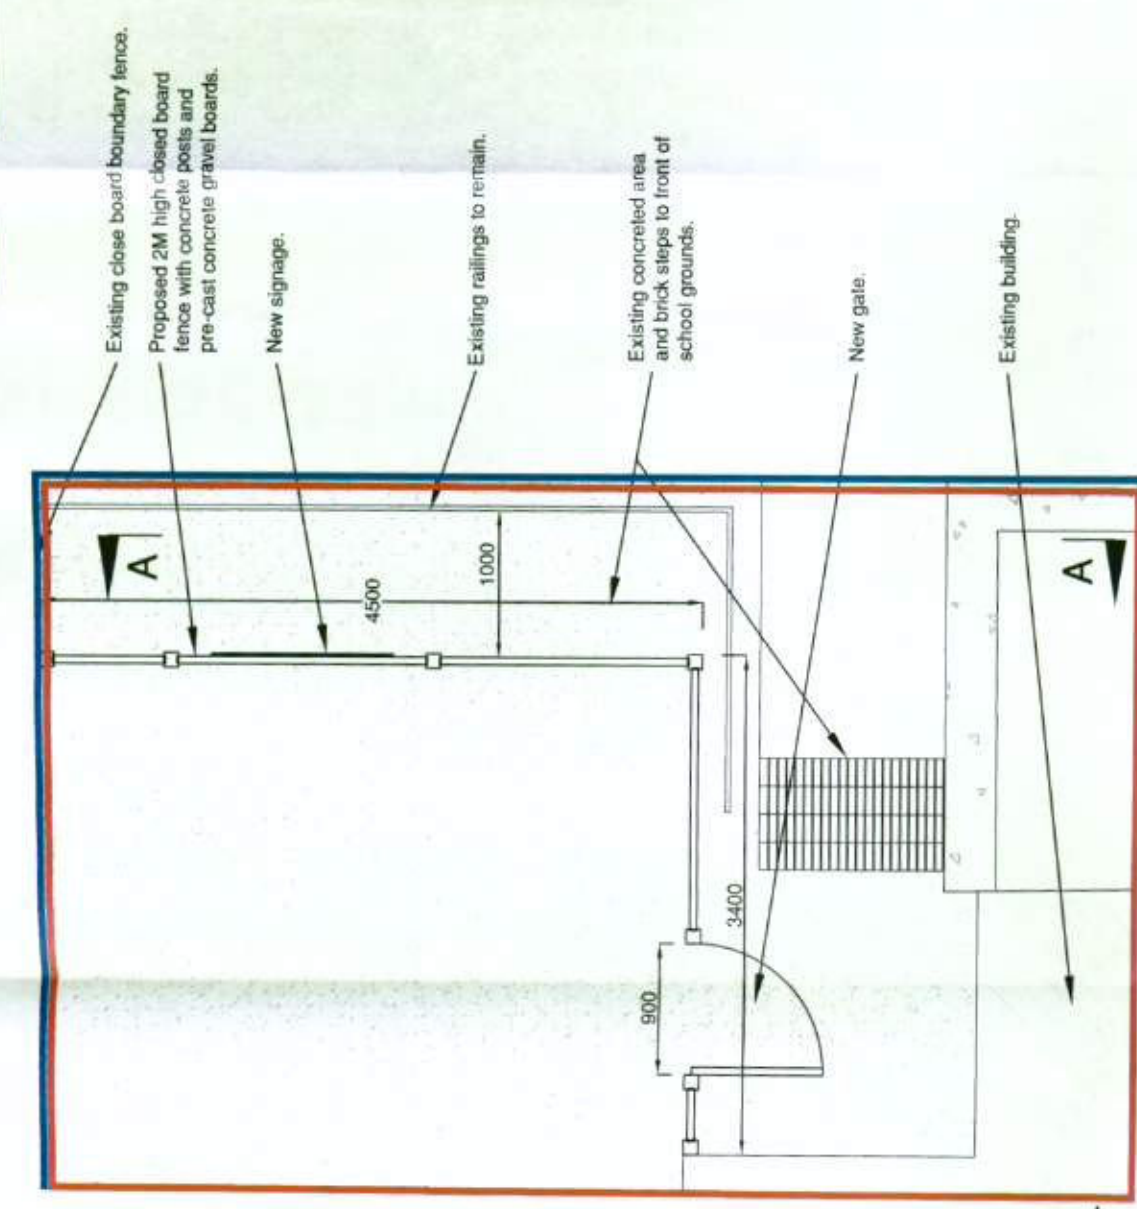

Proposed Plan (scale 1:50@A3)

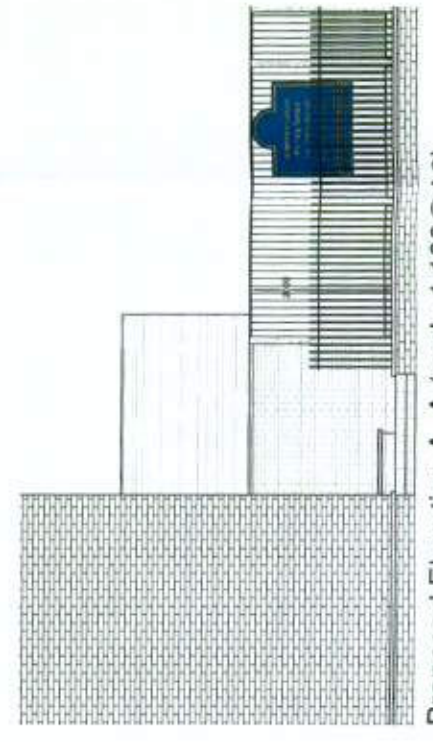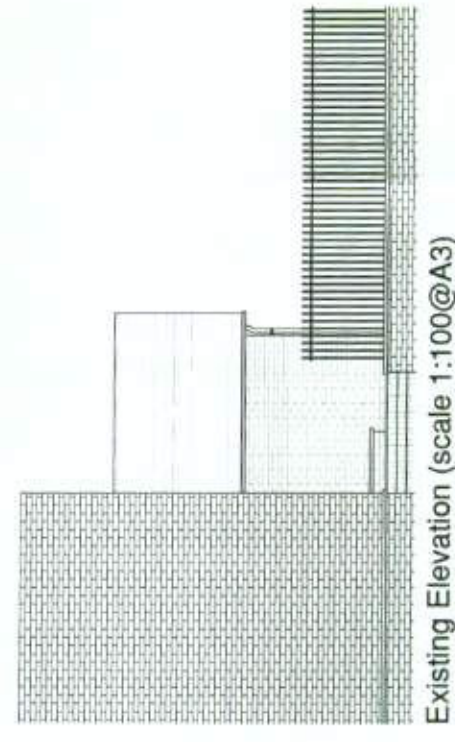


Proposed Elevation A_A (scale 1:100@A3)



Proposed area of works (new sign and fence)

Location Plan (scale 1:1250@A3)

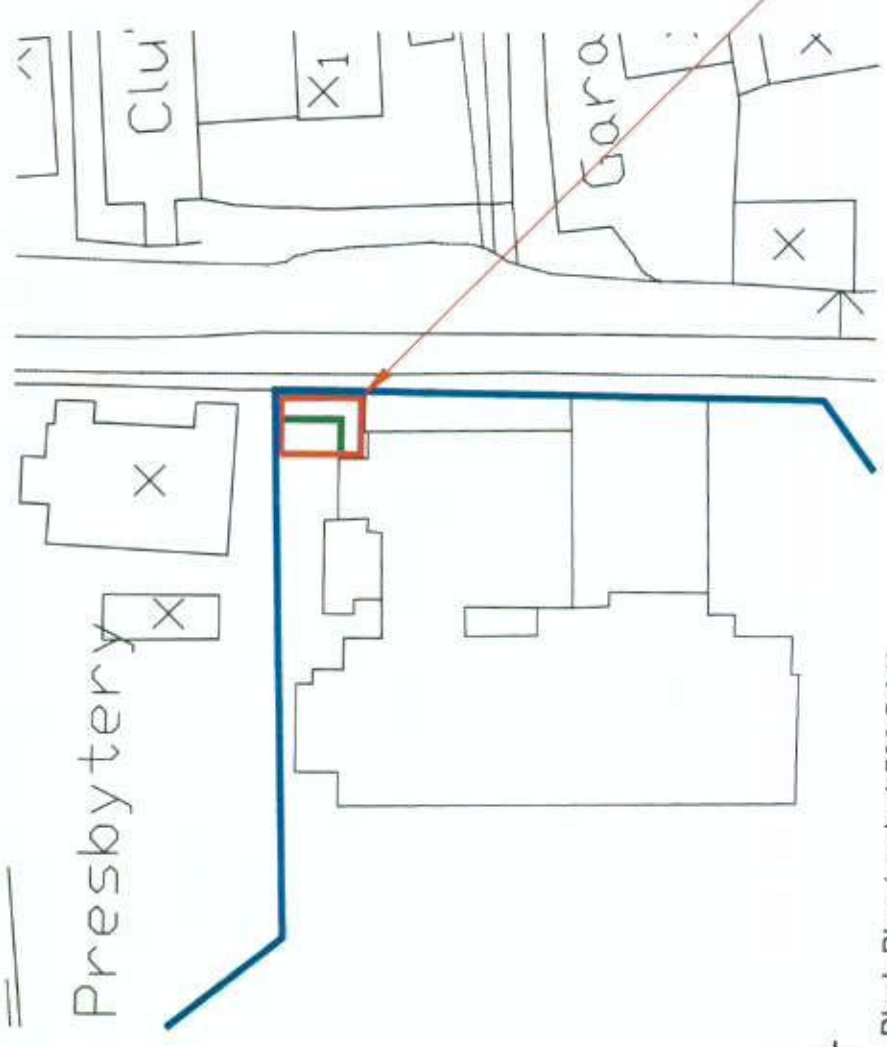

Block Plan (scale 1:500@A3)



Details of sign to be confirmed (not to scale)

Proposed area of works (new sign and fence)