



NOTES:
1. All dimensions are in mm and must be checked on site.
2. Drawings are to be read in conjunction with accompanying documents.
3. Any errors or inaccuracies should be brought to the attention of Amber Living.

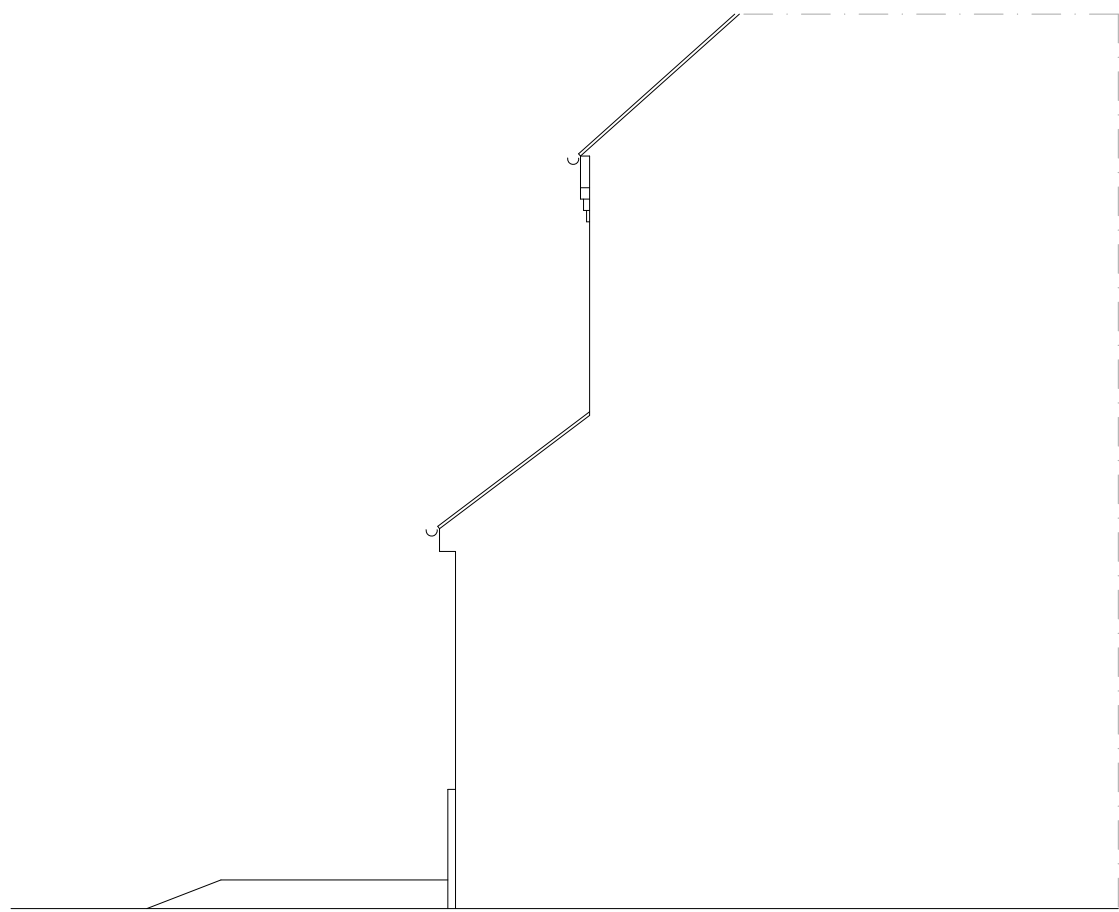


EXISTING SIDE ELEVATION

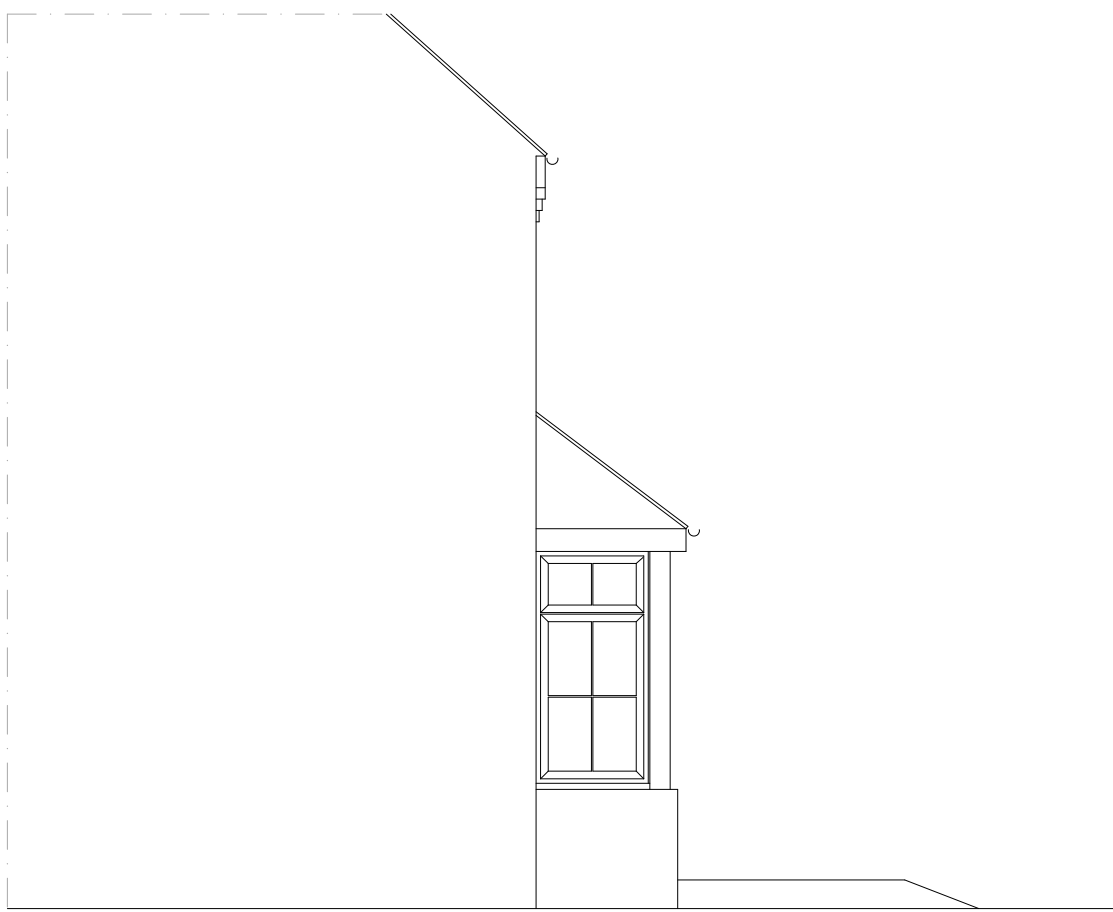


EXISTING SIDE ELEVATION



EXISTING FRONT ELEVATION

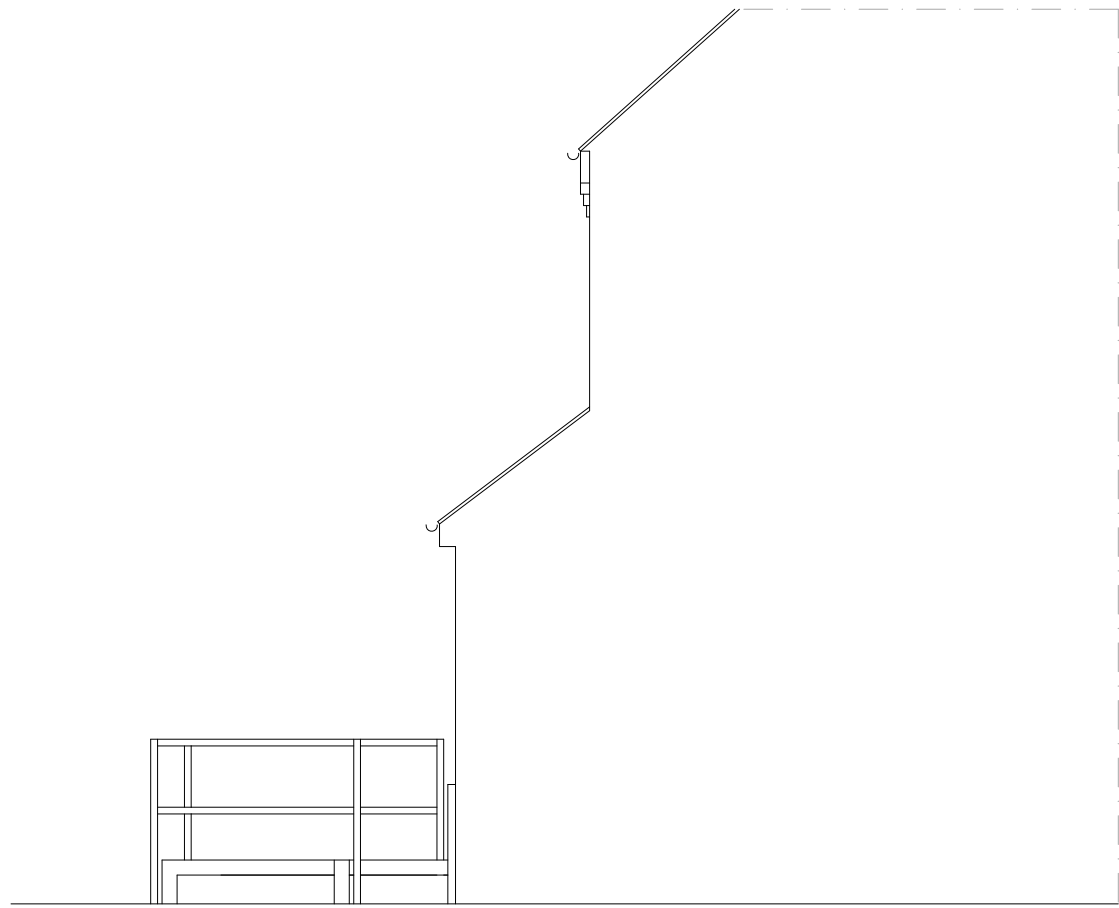

PROPOSED SIDE ELEVATION

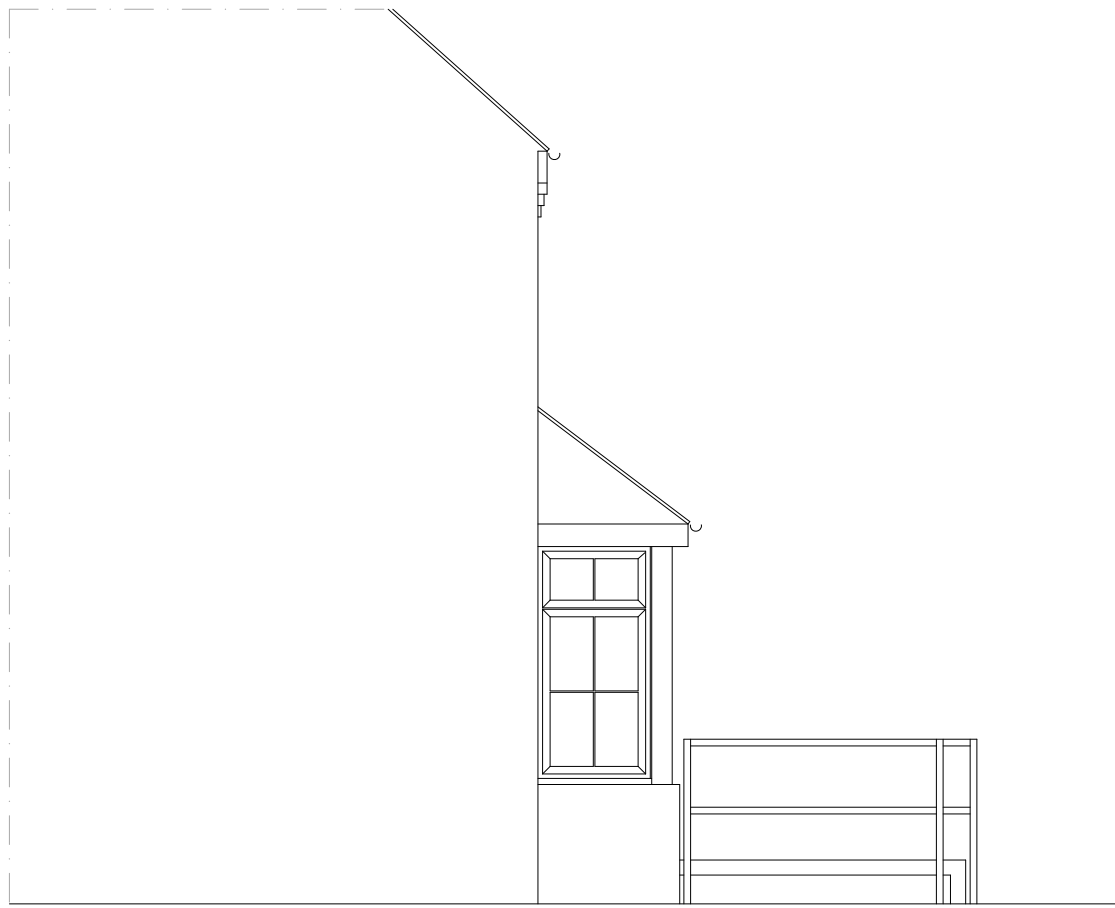

PROPOSED SIDE ELEVATION



PROPOSED FRONT ELEVATION



Scale 1:50

No.	Description	Date
Amendments:		
Address:	15 The Walkway Armagh L18 1JN West Sussex BN16 4BF	Client: Ms S Beamish & Mr Bourlett
Drawing Title:	Elevations Front Access	Drawing Ref.: mb/10/the walkway 15
 amber Planning Applications Building Regulations Drawings Design Consultations Party Wall Surveys Building Services / Homecare Survey Project Management Detailed Access Auditing Building Fabric Analysis CDM Expert Witness  Contact Details: Telephone: 01273 415836 Email: michael@amberliving.co.uk		
Contact Address: Unit 3, Tungen Building, George Street, Portside, Brighton, East Sussex, BN41 1RA	Paper: A1	Date: 13/04/2017
Scale: 1:50	Revision No:	Checked By:
	Direction:	