




EXISTING FRONT ELEVATION

EXISTING REAR ELEVATION



PROPOSED FRONT ELEVATION



PROPOSED REAR ELEVATION

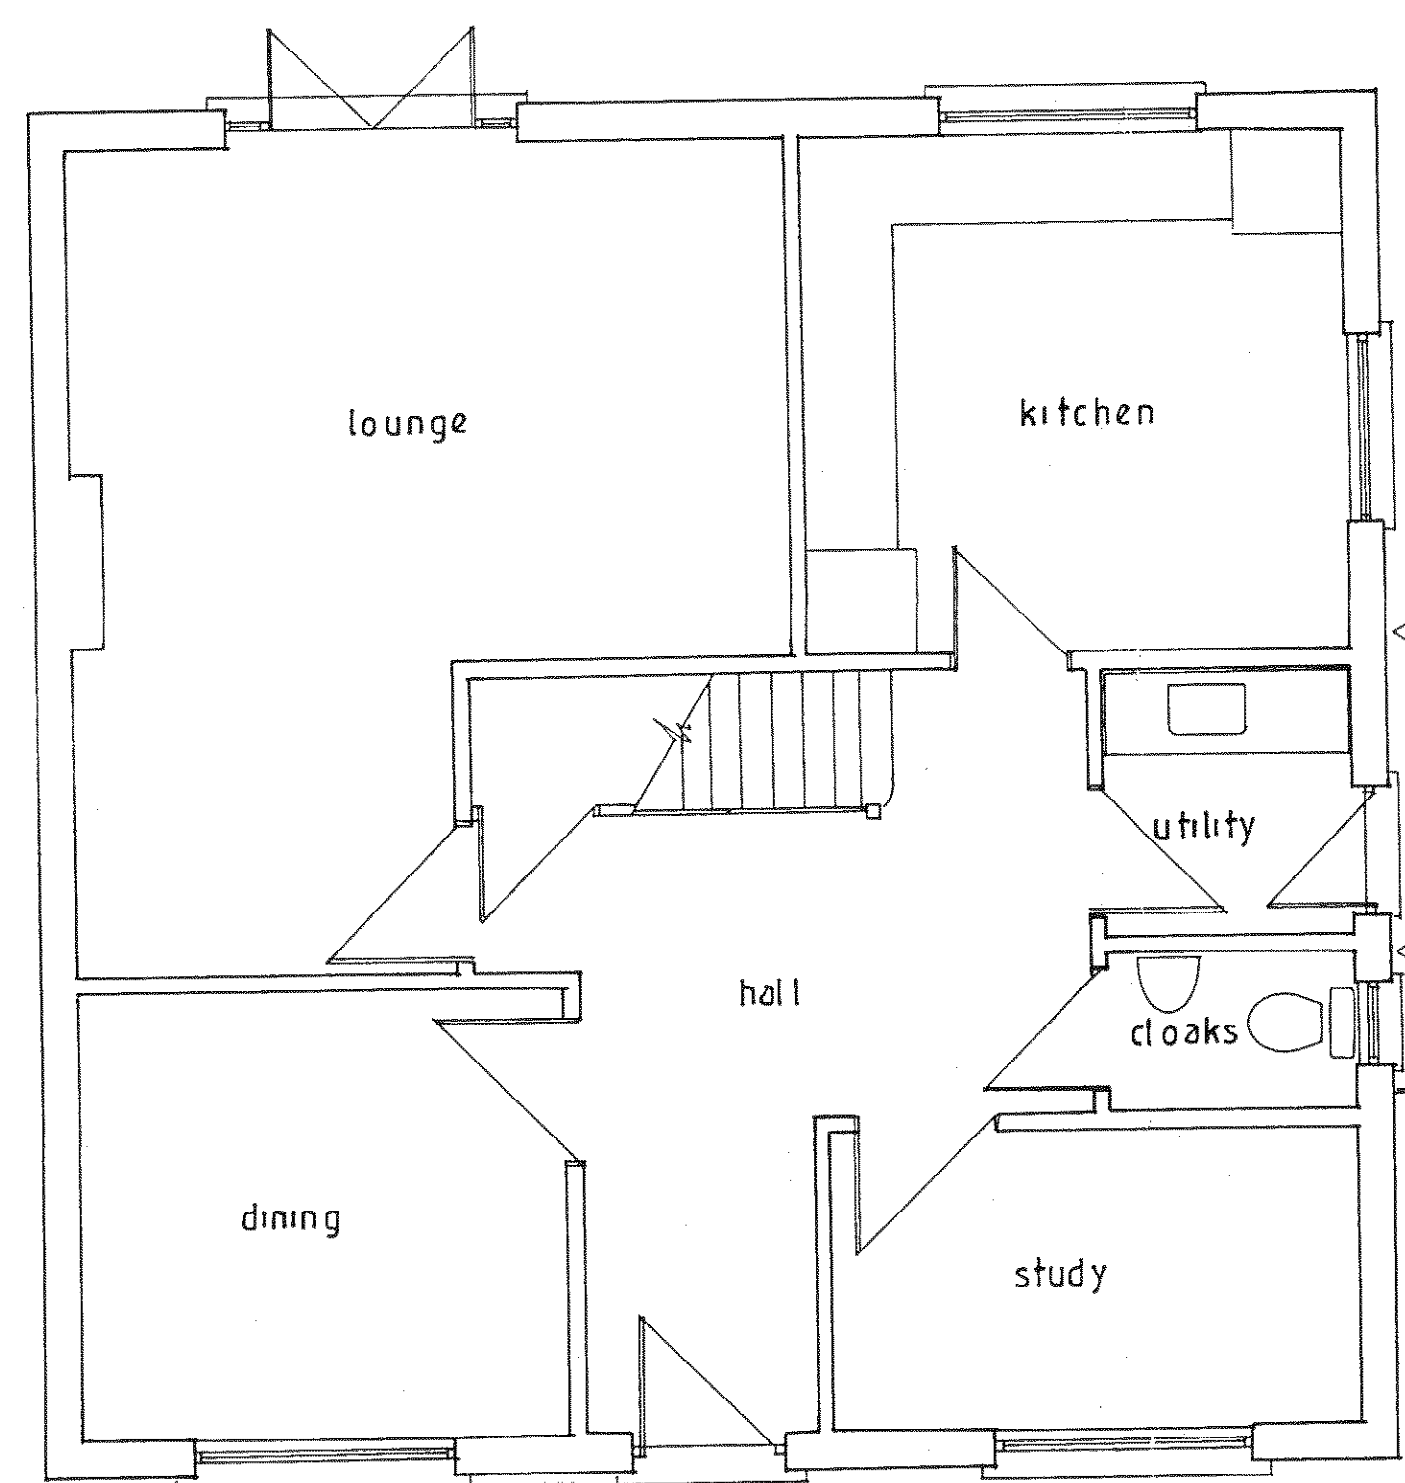

EXISTING FLOOR PLAN

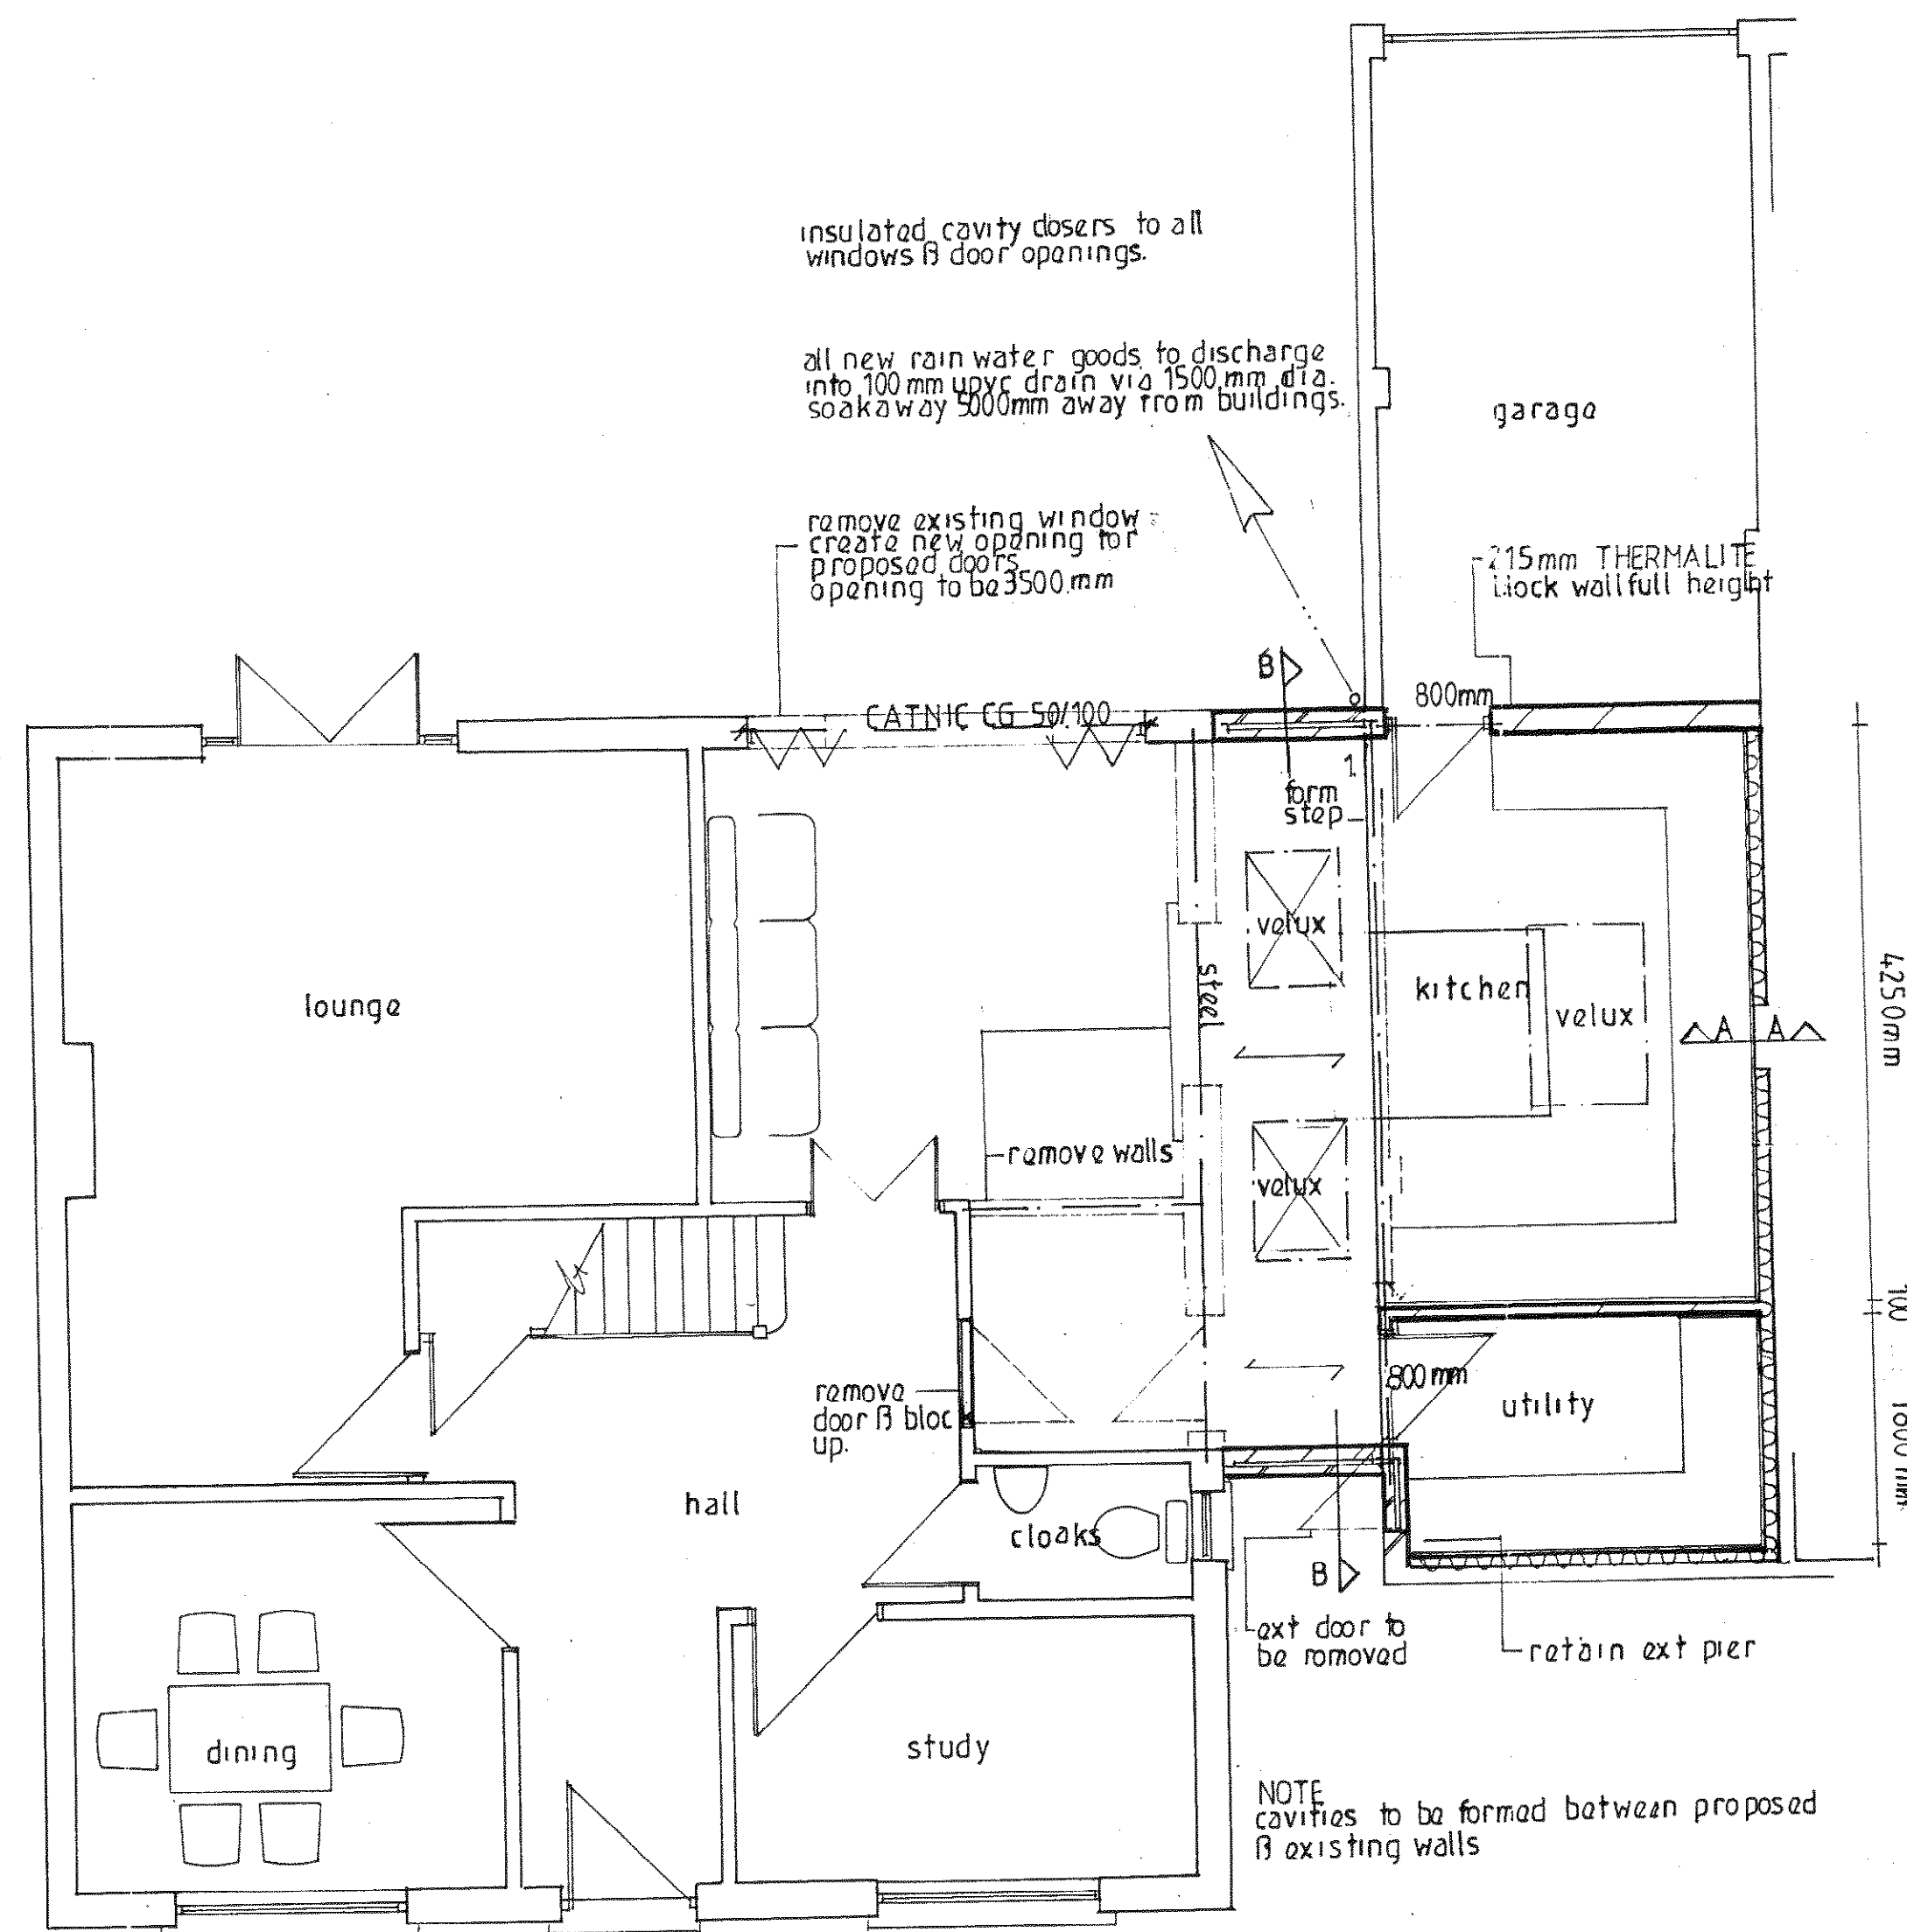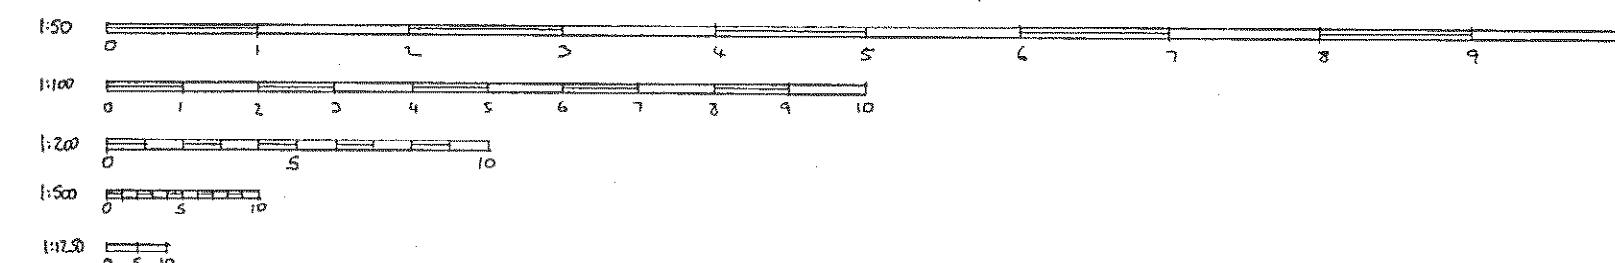


PROPOSED FLOOR PLAN

NOTES:
All dimensions must be checked on site and not scaled from this drawing.

ALL PLUMBING TO B.S.C.O.P

75mm ds traps to H3s B SINKS
75mm gravak traps
31mm wastes

allow PC sum to extend electrics
allow PC sum to divert electric
B gas meters

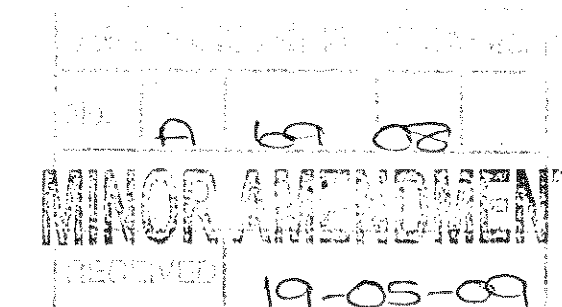

A	Date	Revisions

© copyright

The
Sinclair
Partnership
Design & Planning
01903-754530

Client
MR B MRS JONES

Job Title
PROPOSED KITCHEN
EXTENSION AT
22 OAKWOOD DRIVE
ANGMERING

Drawing Title

EXISTING B PROPOSED
LAYOUTS

Scale 1/100 B 1/50

Date APRIL 09 Drawn by TSC

Drg No. 2060

Rev.